


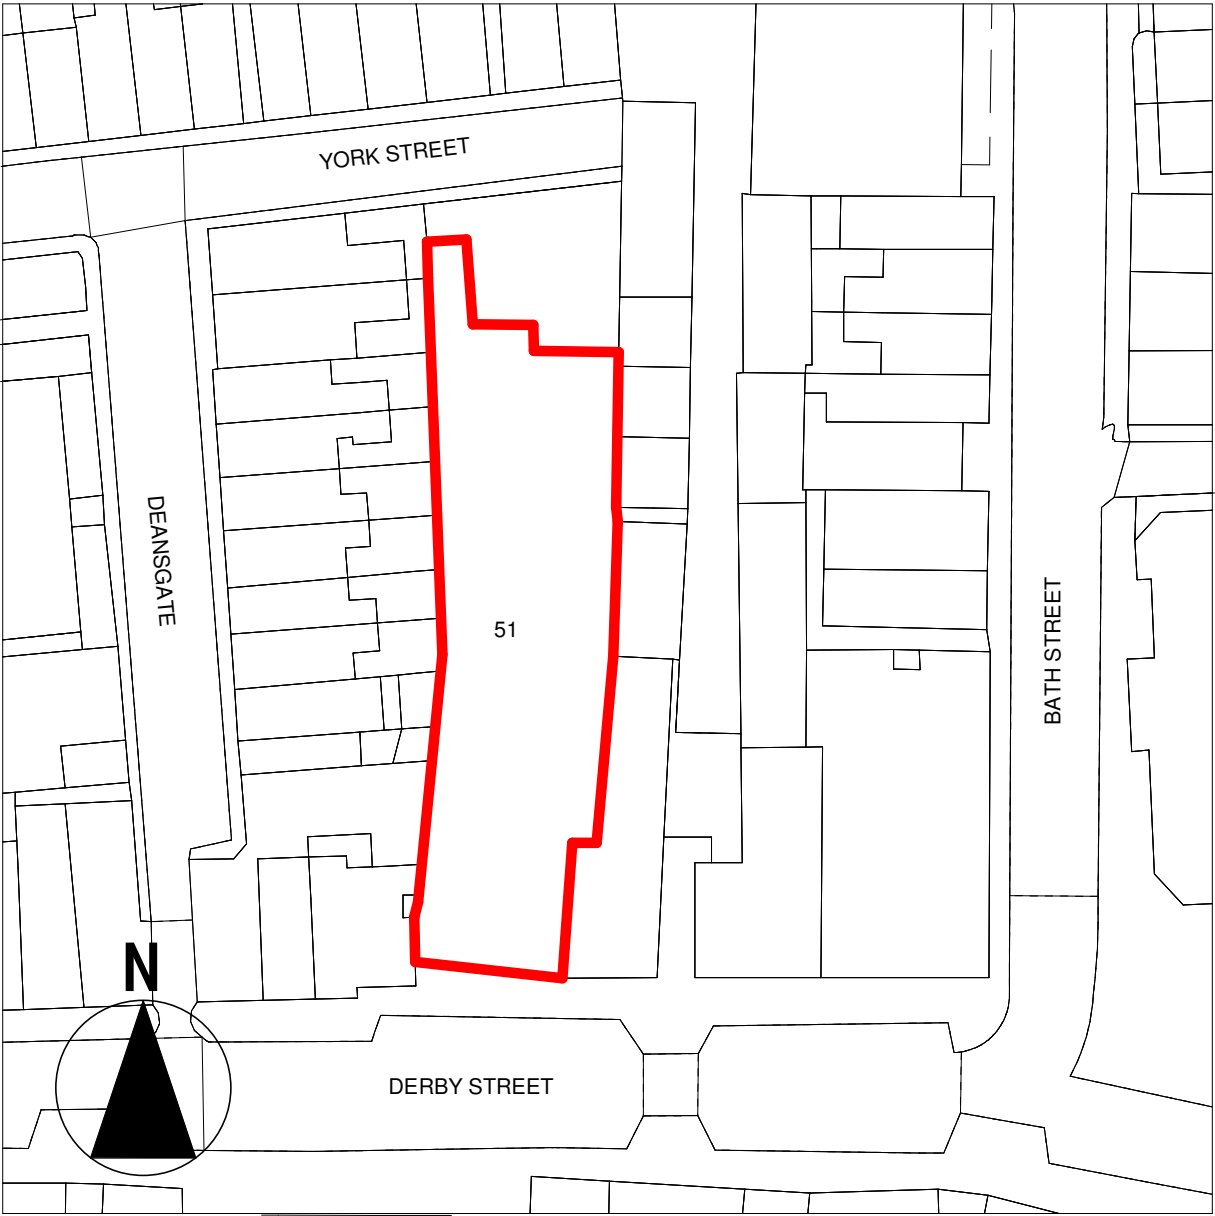

© Crown Copyright 2016. Streetwise Licence No. 100047474

SITE PLAN - PLANNING
SCALE 1 : 500

Scale bar @ 1:500



REVISIONS	DATE	INIT
-----------	------	------

Issued for PLANNING			
Drawing project LEEK UNITED BUILDING SOCIETY, 51 DERBY STREET, LEEK, ST13 6HU			
Drawing title PHASE 2 SITE PLAN			
Client			
Drawn by CG	Checked by EFu/DR	Scale 1 : 500@A3	Date 01.03.2021
Drawing number 5298-LU_LEEK-RIL-00-XX-DR-I-0030-SITE_PLAN-P5			

Company Registration No. 3678965. VAT Registration No. 723652246.
Registered in England & Wales. Copyright of this drawing is reserved by
Resolution Interiors. The drawing is issued on the condition that it is not copied,
reproduced or disclosed to a third party without consent.

Luton 2000 Business Park, Yeovil, Somerset, BA22 8QR
Call +44 1935 422700
Fax +44 1935 422724
Email - design@resolutioninteriors.com
Website - www.resolutioninteriors.com