






EXISTING FRONT ELEVATION.

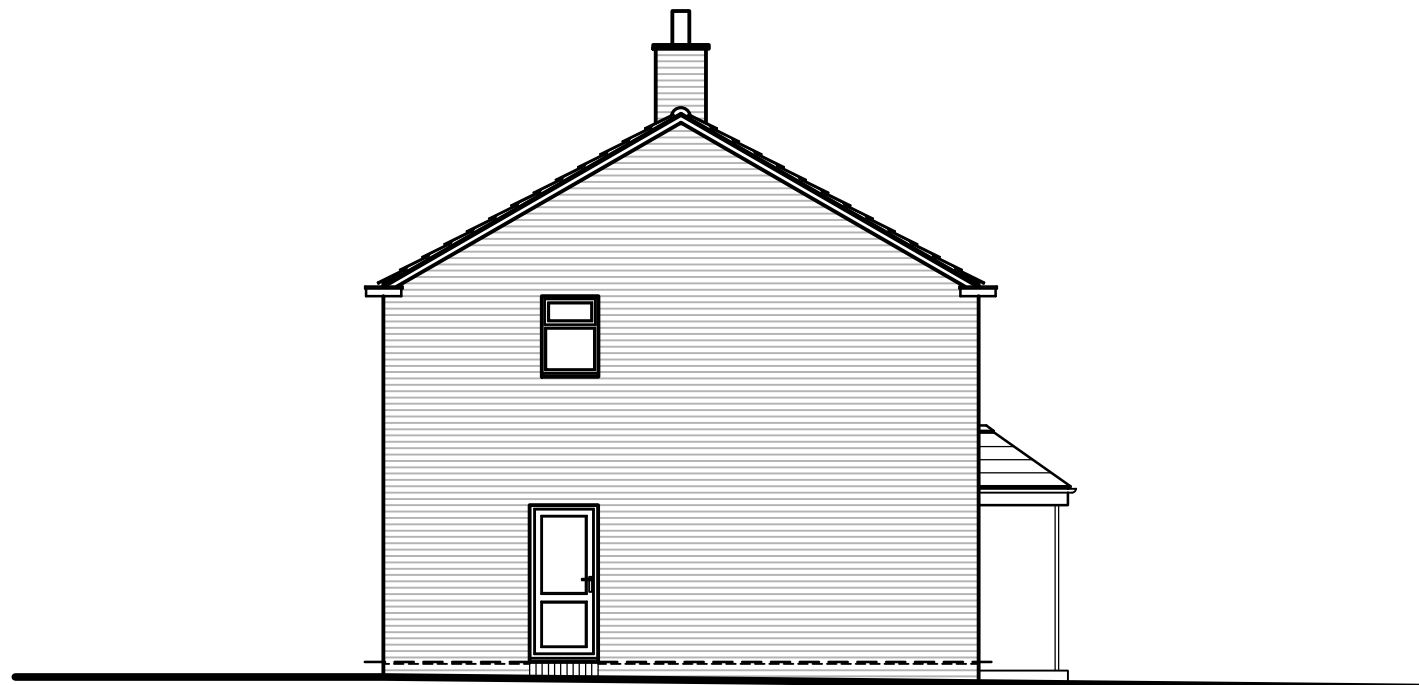

EXISTING SIDE ELEVATION.


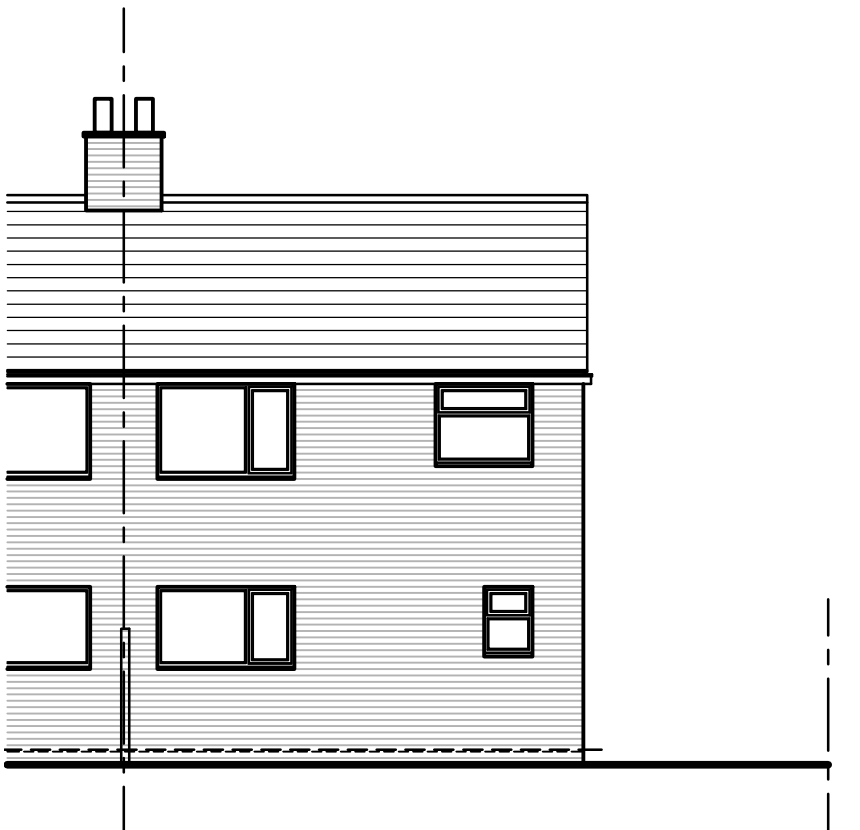


EXISTING REAR ELEVATION.

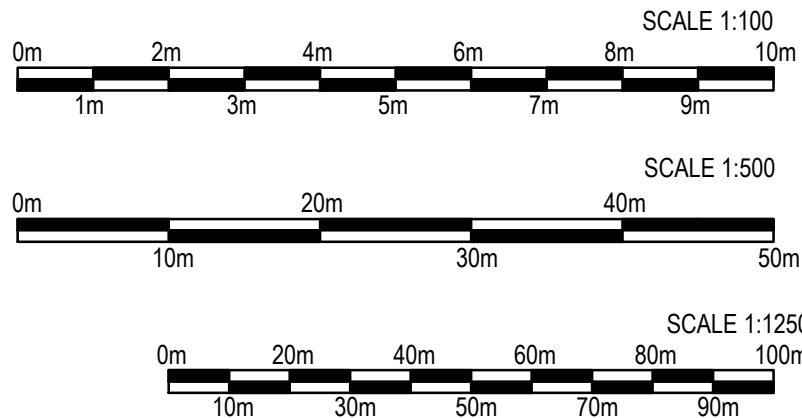


EXISTING LOCATION PLAN.
SCALE 1 : 1250


A. R. M. Designs is licensed to reproduce
Ordnance Survey Plan information under
Licence number 100057237.

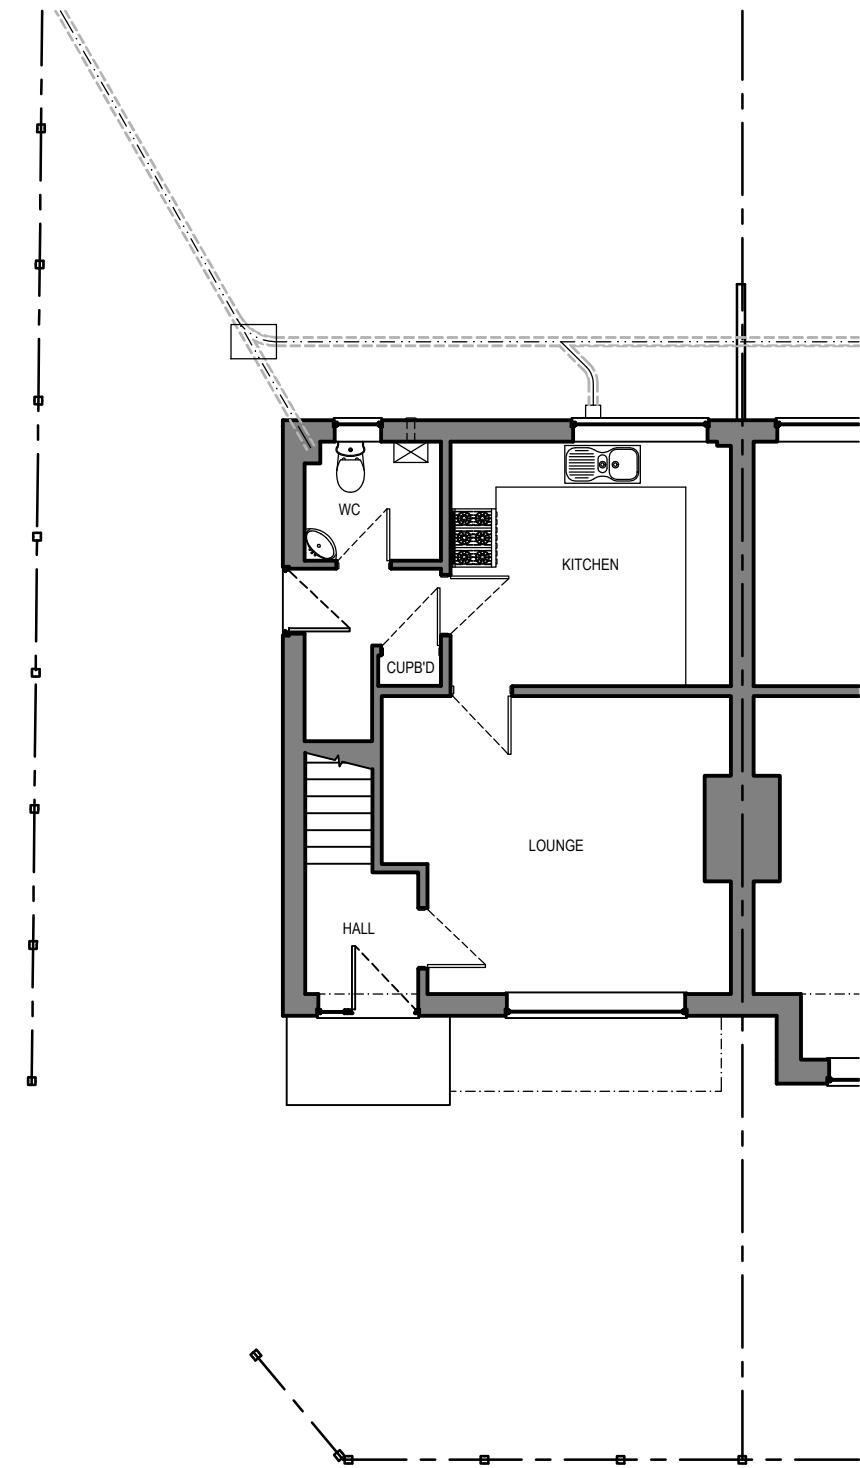 


EXISTING GROUND FLOOR
LAYOUT PLAN.

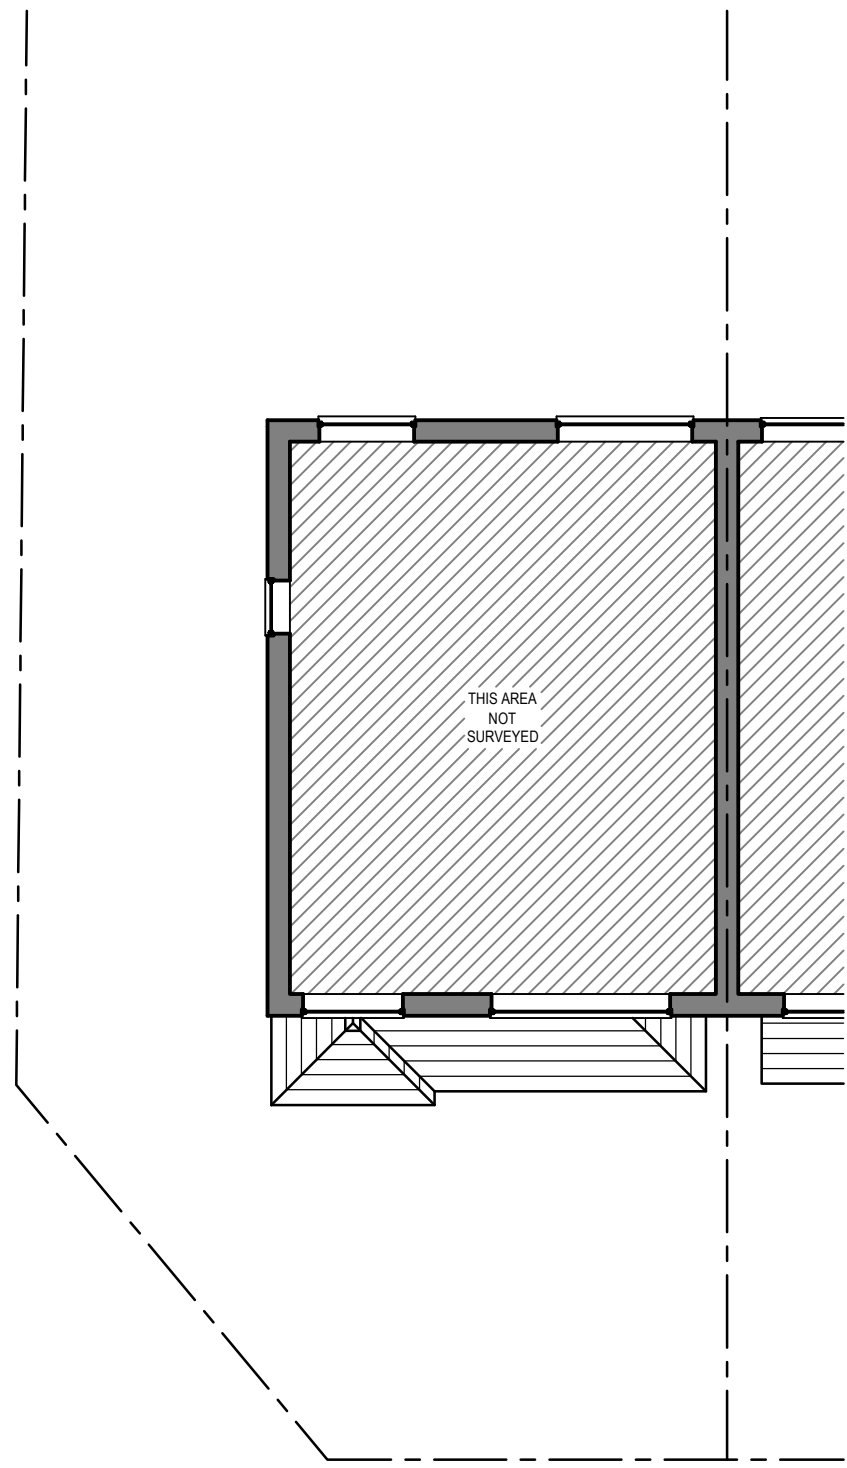

EXISTING FIRST FLOOR
LAYOUT PLAN.

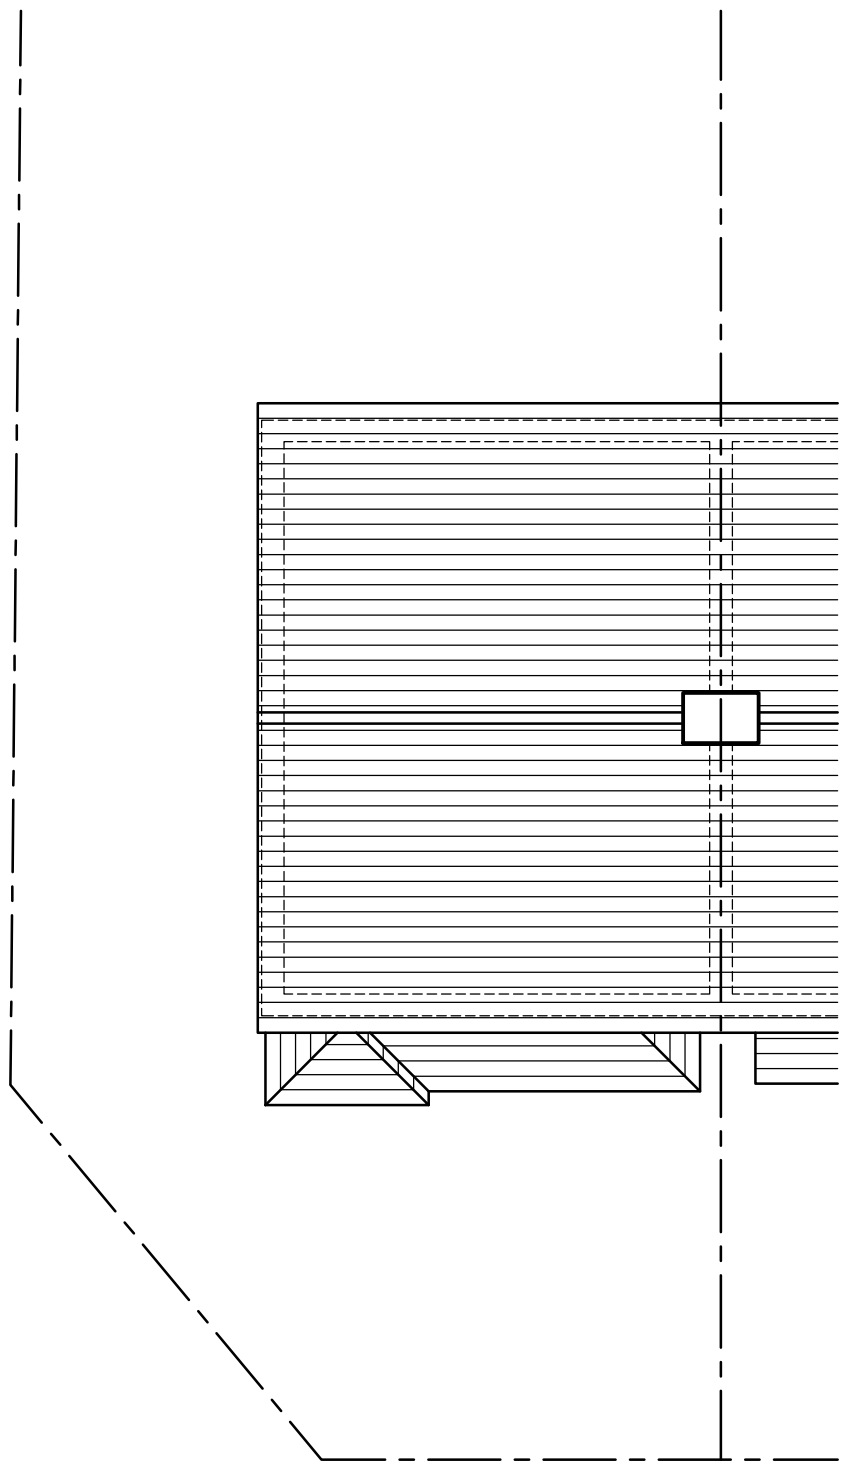

EXISTING ROOF PLAN.

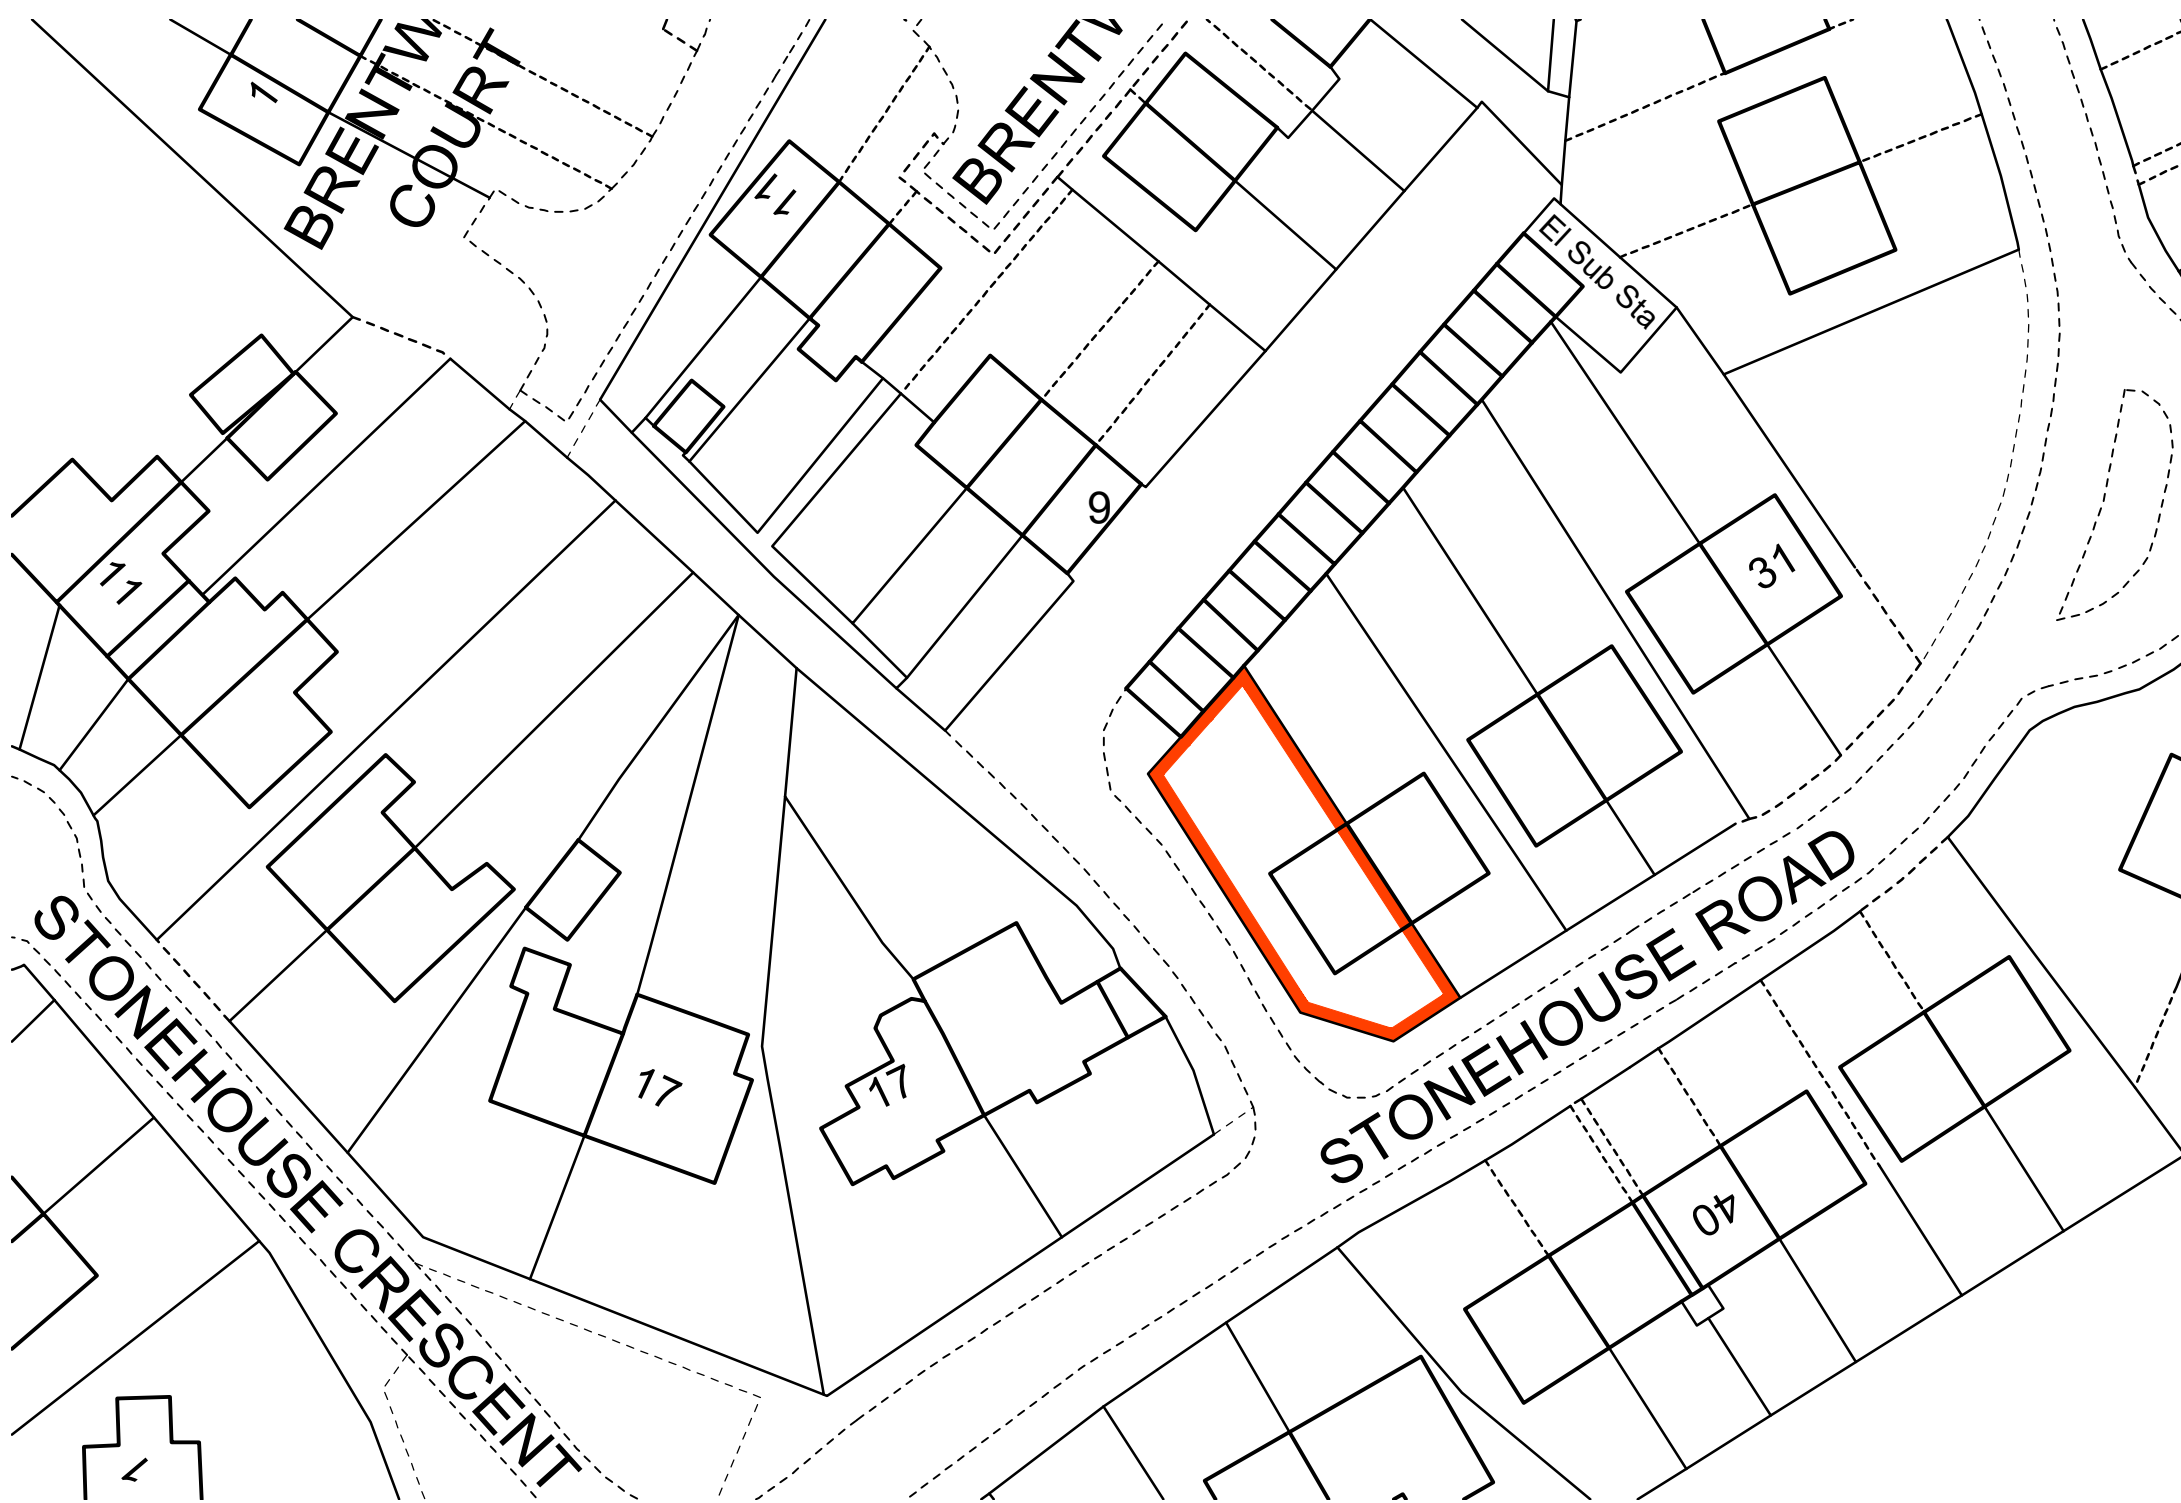

EXISTING BLOCK PLAN.
SCALE 1 : 500

General Notes		
No.	Revision/Issue	Date

EXISTING PLANNING

This drawing is copyright and should not be
reproduced without permission.
All dimensions to be checked on site before
work is commenced.

ARM Designs
architectural services.
arnie.r.middleton@gmail.com

Arnold R. Middleton.
14, Capewell Street,
Sandford Hill,
Longton,
Stoke-on-Trent,
Staffs.
ST3 1JZ.
Tel:- 01782 321412
Mobile 07720 432641

Client
MR. D. BALL.

Project Name and Address
PROPOSED SINGLE STOREY SIDE EXTENSION TO
FORM A GARAGE WITH WC AT
21, STONEHOUSE ROAD, WERRINGTON,
STOKE ON TRENT, STAFFORDSHIRE. ST9 0JX.

Title
EXISTING GROUND FLOOR LAYOUT PLAN, FIRST
FLOOR PLAN, ROOF PLAN, ELEVATIONS, BLOCK
PLAN AND LOCATION PLAN.

Date	Scale
14th SEPTEMBER 2021	1 : 100, 1 : 500 and 1 : 1250 @ A1
Drawing Number	Revision
A R M 2123/EX/01/PLANNING	