





PROPOSED FRONT ELEVATION.

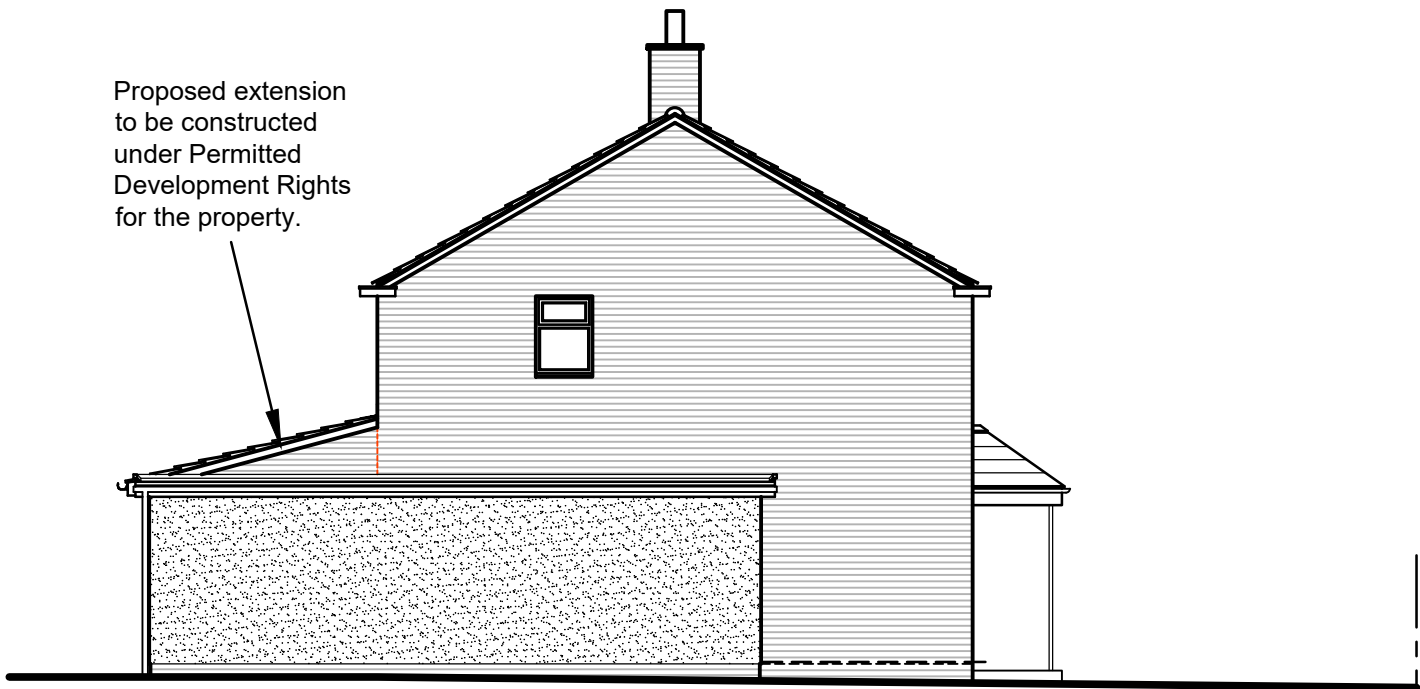

PROPOSED SIDE ELEVATION.




PROPOSED REAR ELEVATION.

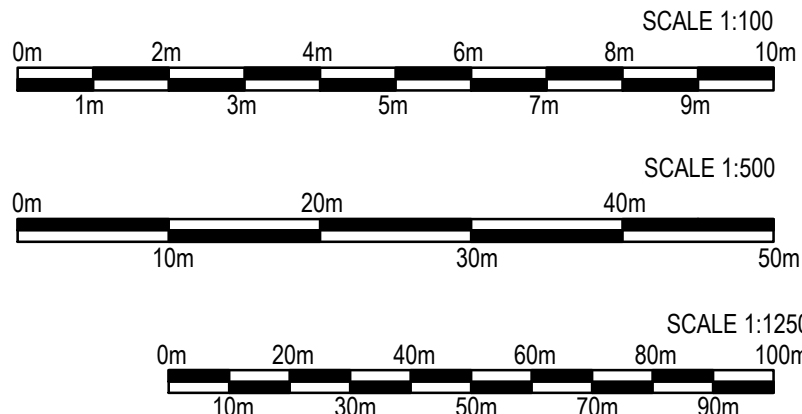

PROPOSED LOCATION PLAN.

SCALE 1 : 1250

A. R. M. Designs is licensed to reproduce
Ordnance Survey Plan information under
Licence number 100057237.

 

General Notes

PROPOSED
PLANNING

This drawing is copyright and should not be
reproduced without permission.
All dimensions to be checked on site before
work is commenced.


A R M Designs
architectural services.
Arnold R. Middleton.
14, Capewell Street,
Sandford Hill,
Longton,
Stoke-on-Trent,
Staffs.
ST3 1JZ.
Tel:- 01782 321412
Mobile 07720 432641
arnie.r.middleton@gmail.com

Client
MR. D. BALL.


Project Name and Address
PROPOSED SINGLE STOREY SIDE EXTENSION TO
FORM A GARAGE WITH WC AT
21, STONEHOUSE ROAD, WERRINGTON,
STOKE ON TRENT, STAFFORDSHIRE. ST9 0JX.

Title
PROPOSED GROUND FLOOR PLAN, FIRST
FLOOR PLAN, ROOF PLAN, ELEVATIONS, BLOCK
PLAN AND LOCATION PLAN.


Date 14th SEPTEMBER 2021	Scale 1 : 100, 1 : 500 and 1 : 1250 @ A1
Drawing Number A R M 2123/PL/01/PLANNING	Revision

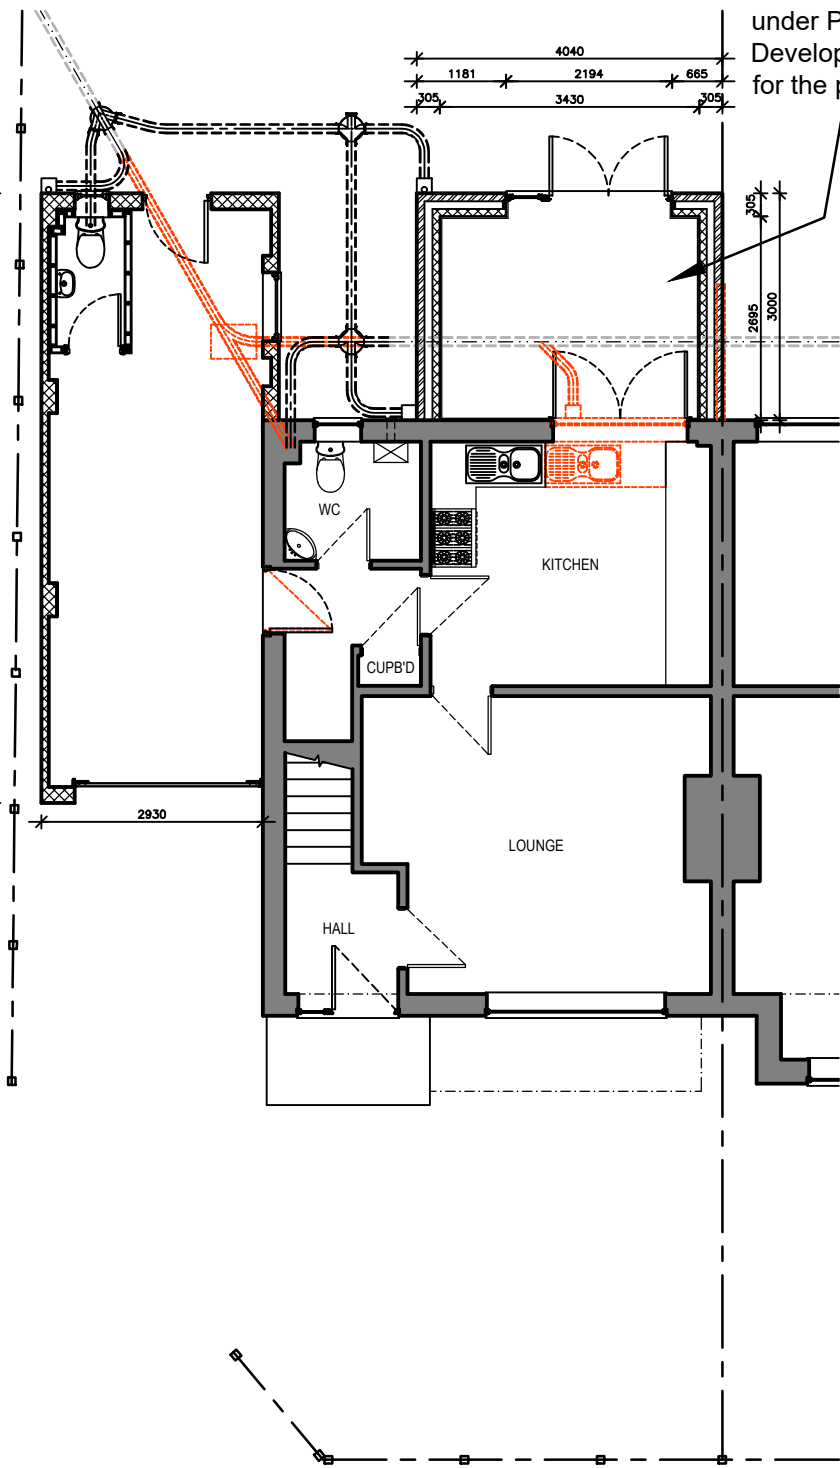


PROPOSED GROUND FLOOR
LAYOUT PLAN.

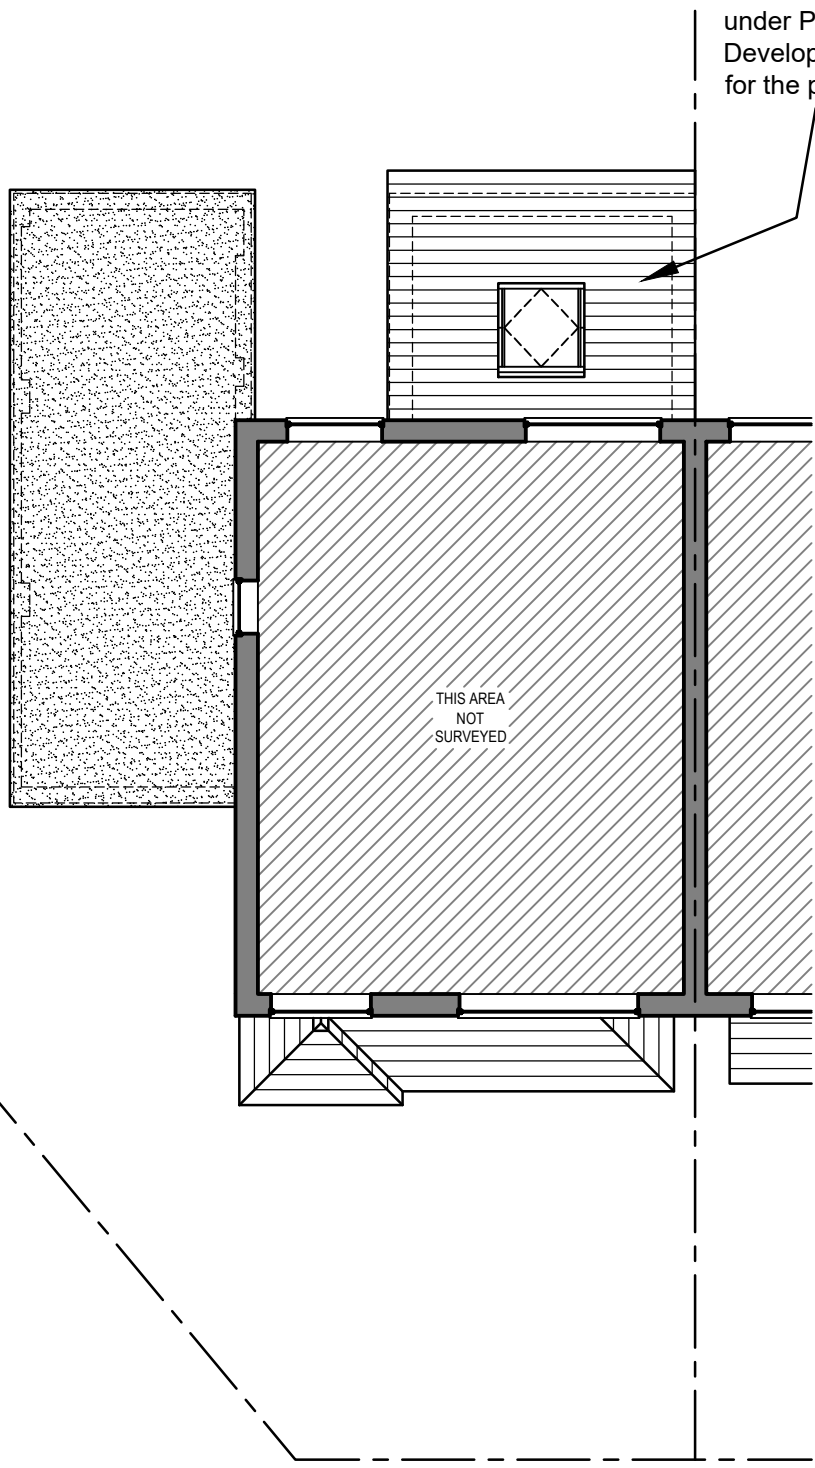

PROPOSED FIRST FLOOR
LAYOUT PLAN.

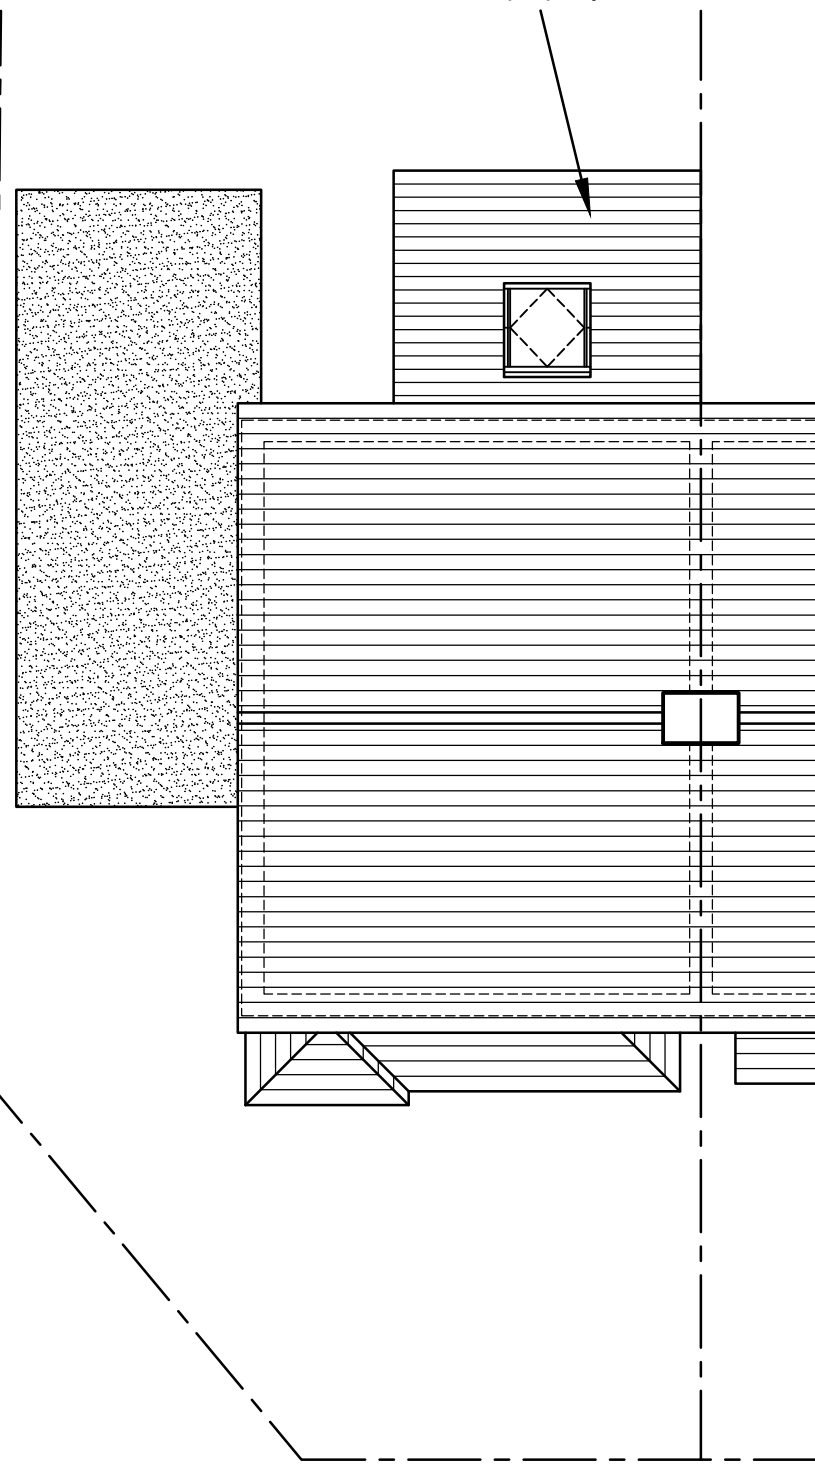

PROPOSED ROOF PLAN.

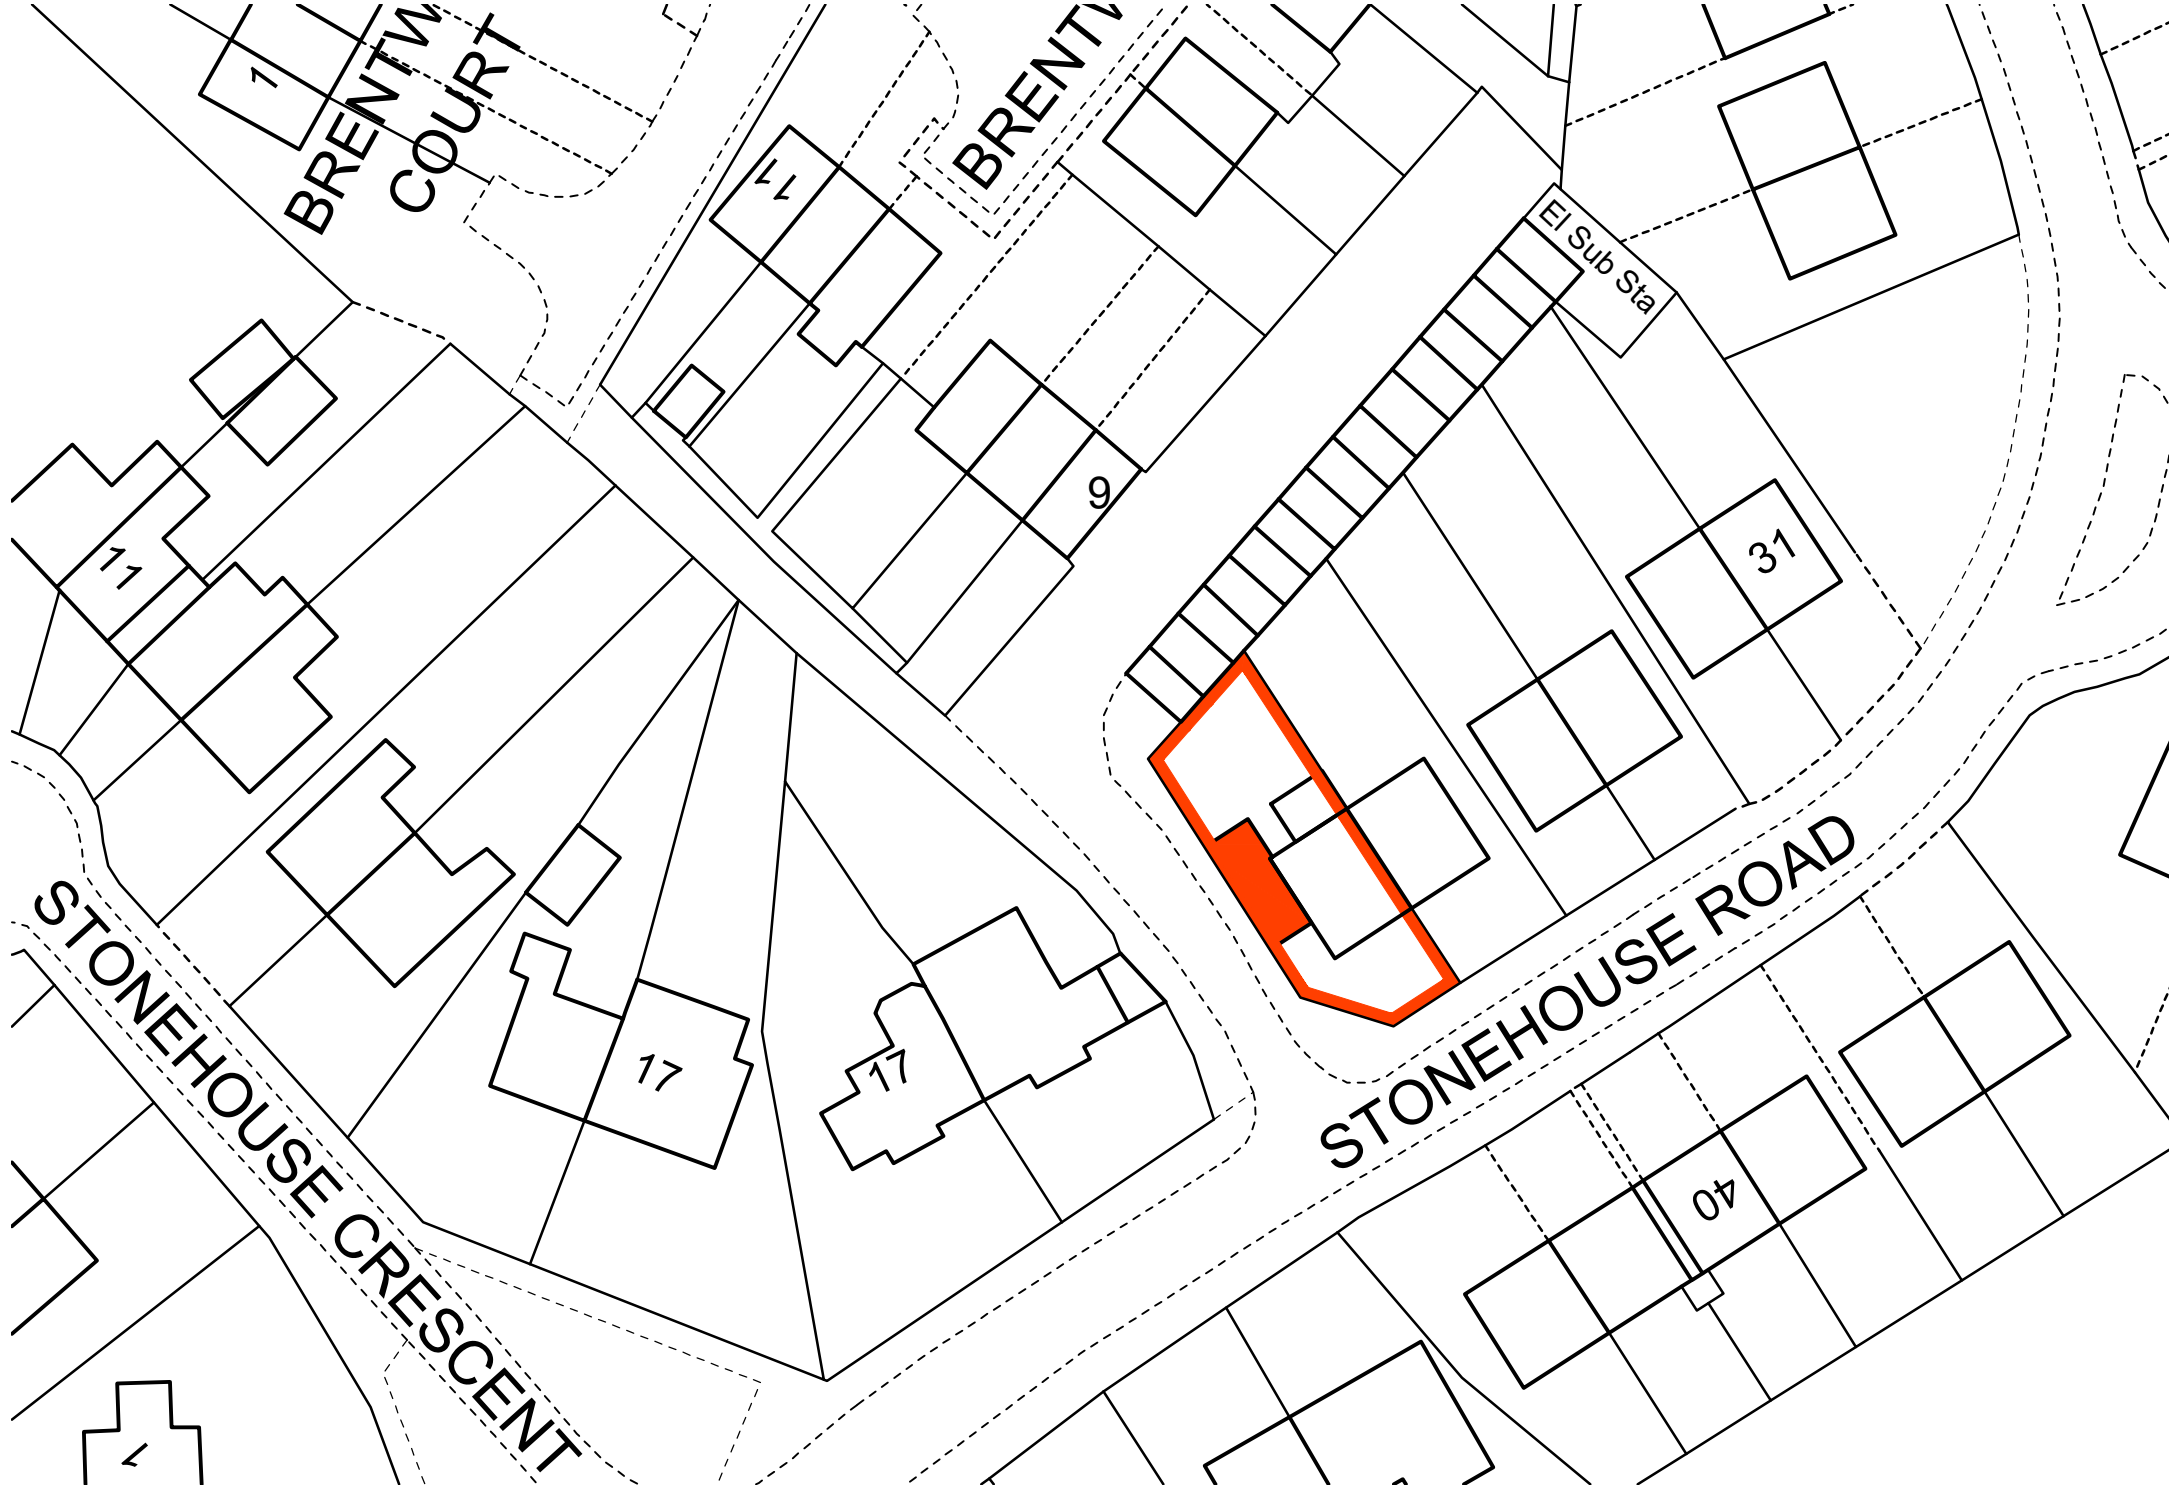

PROPOSED BLOCK PLAN.

SCALE 1 : 500