



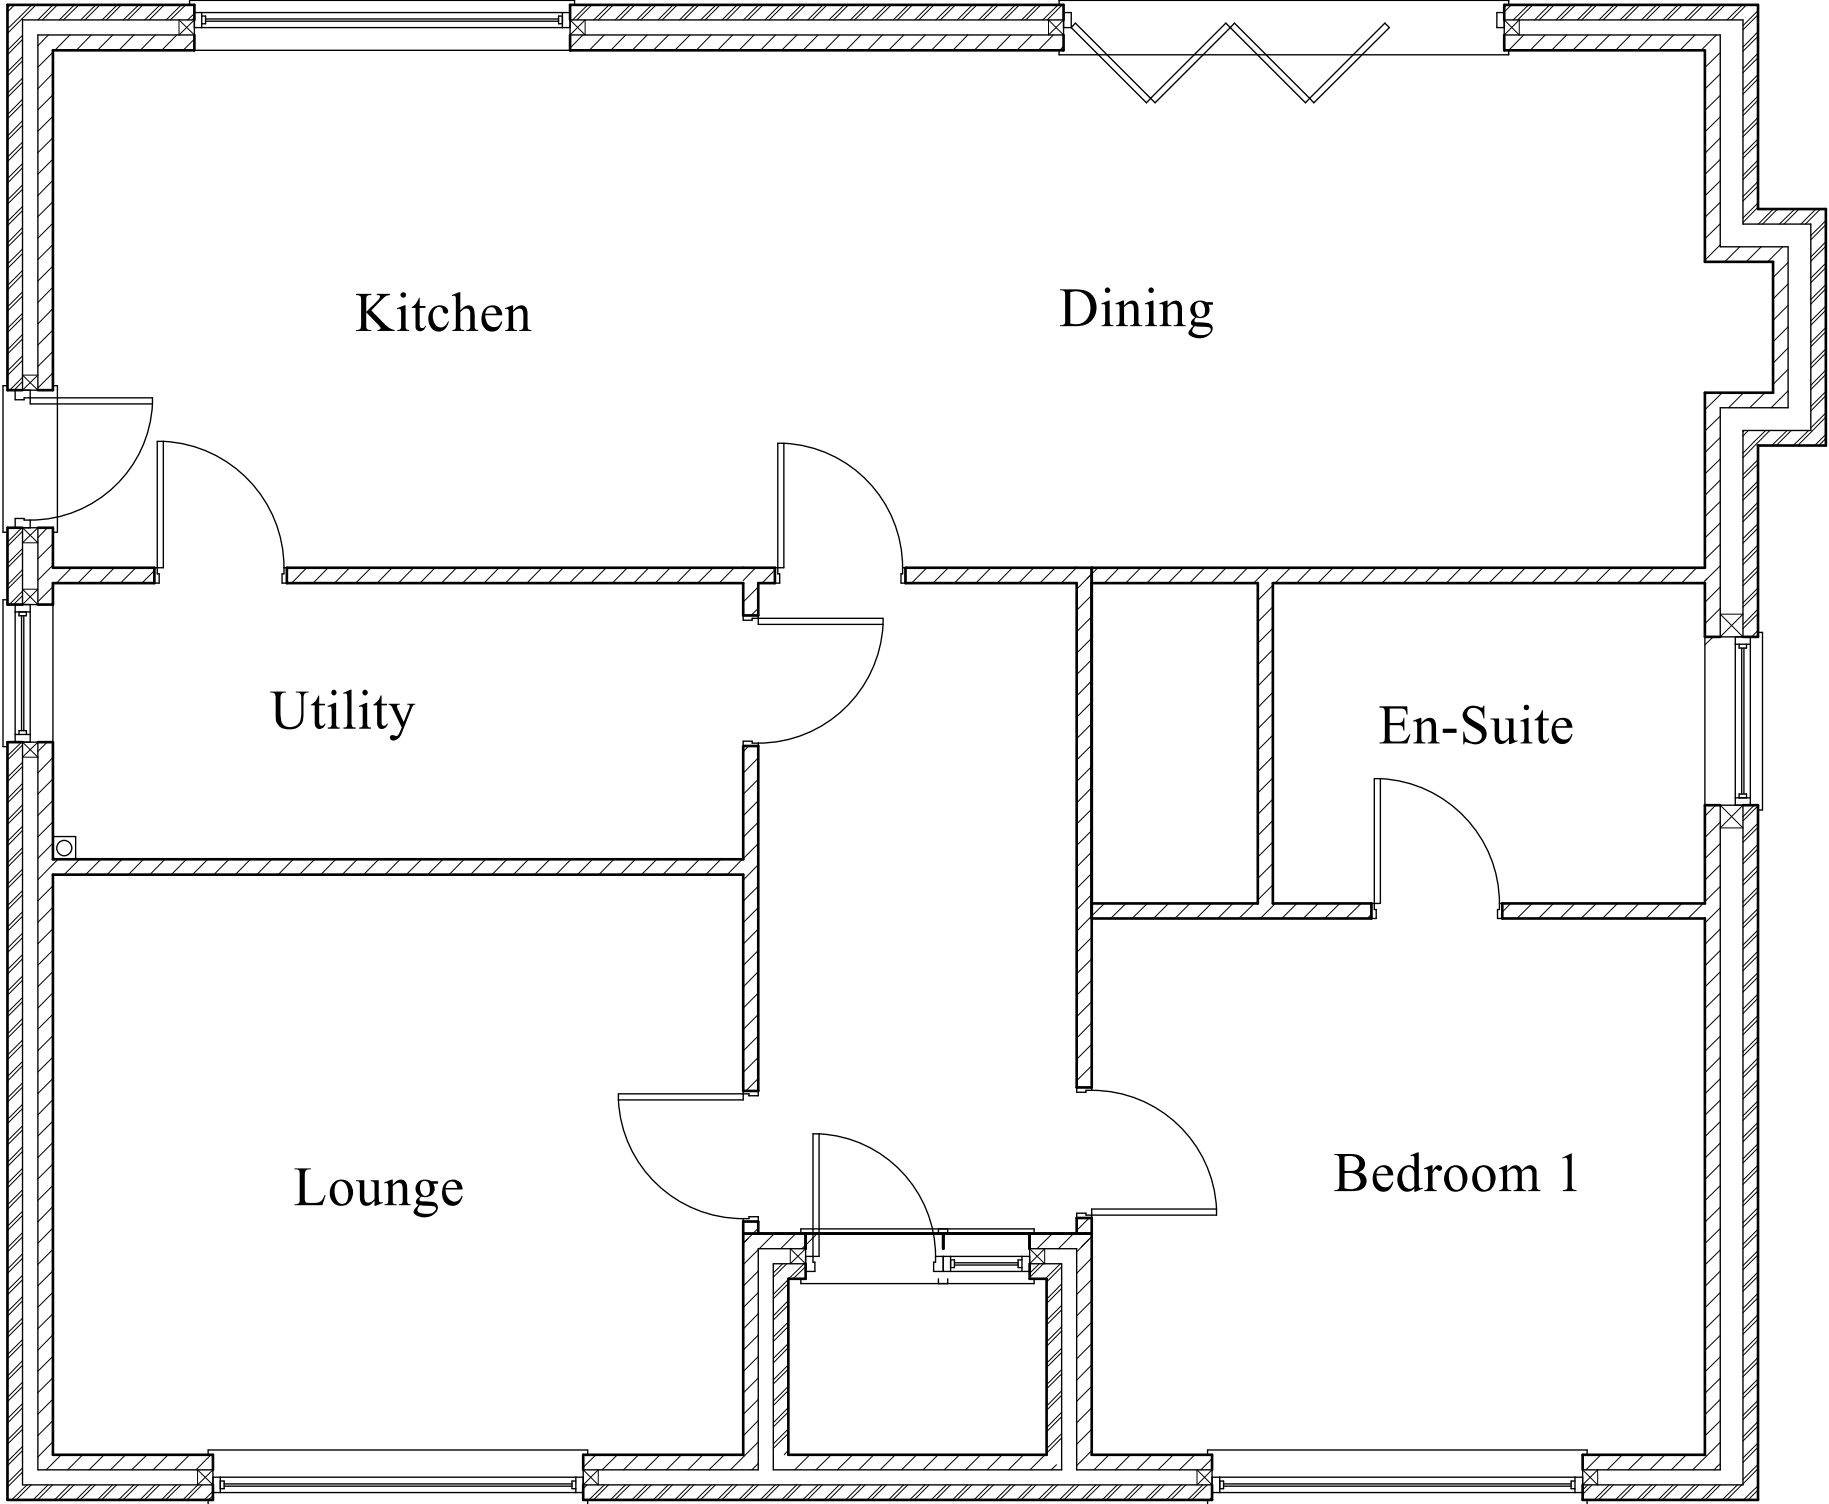

EXISTING GROUND FLOOR PLAN

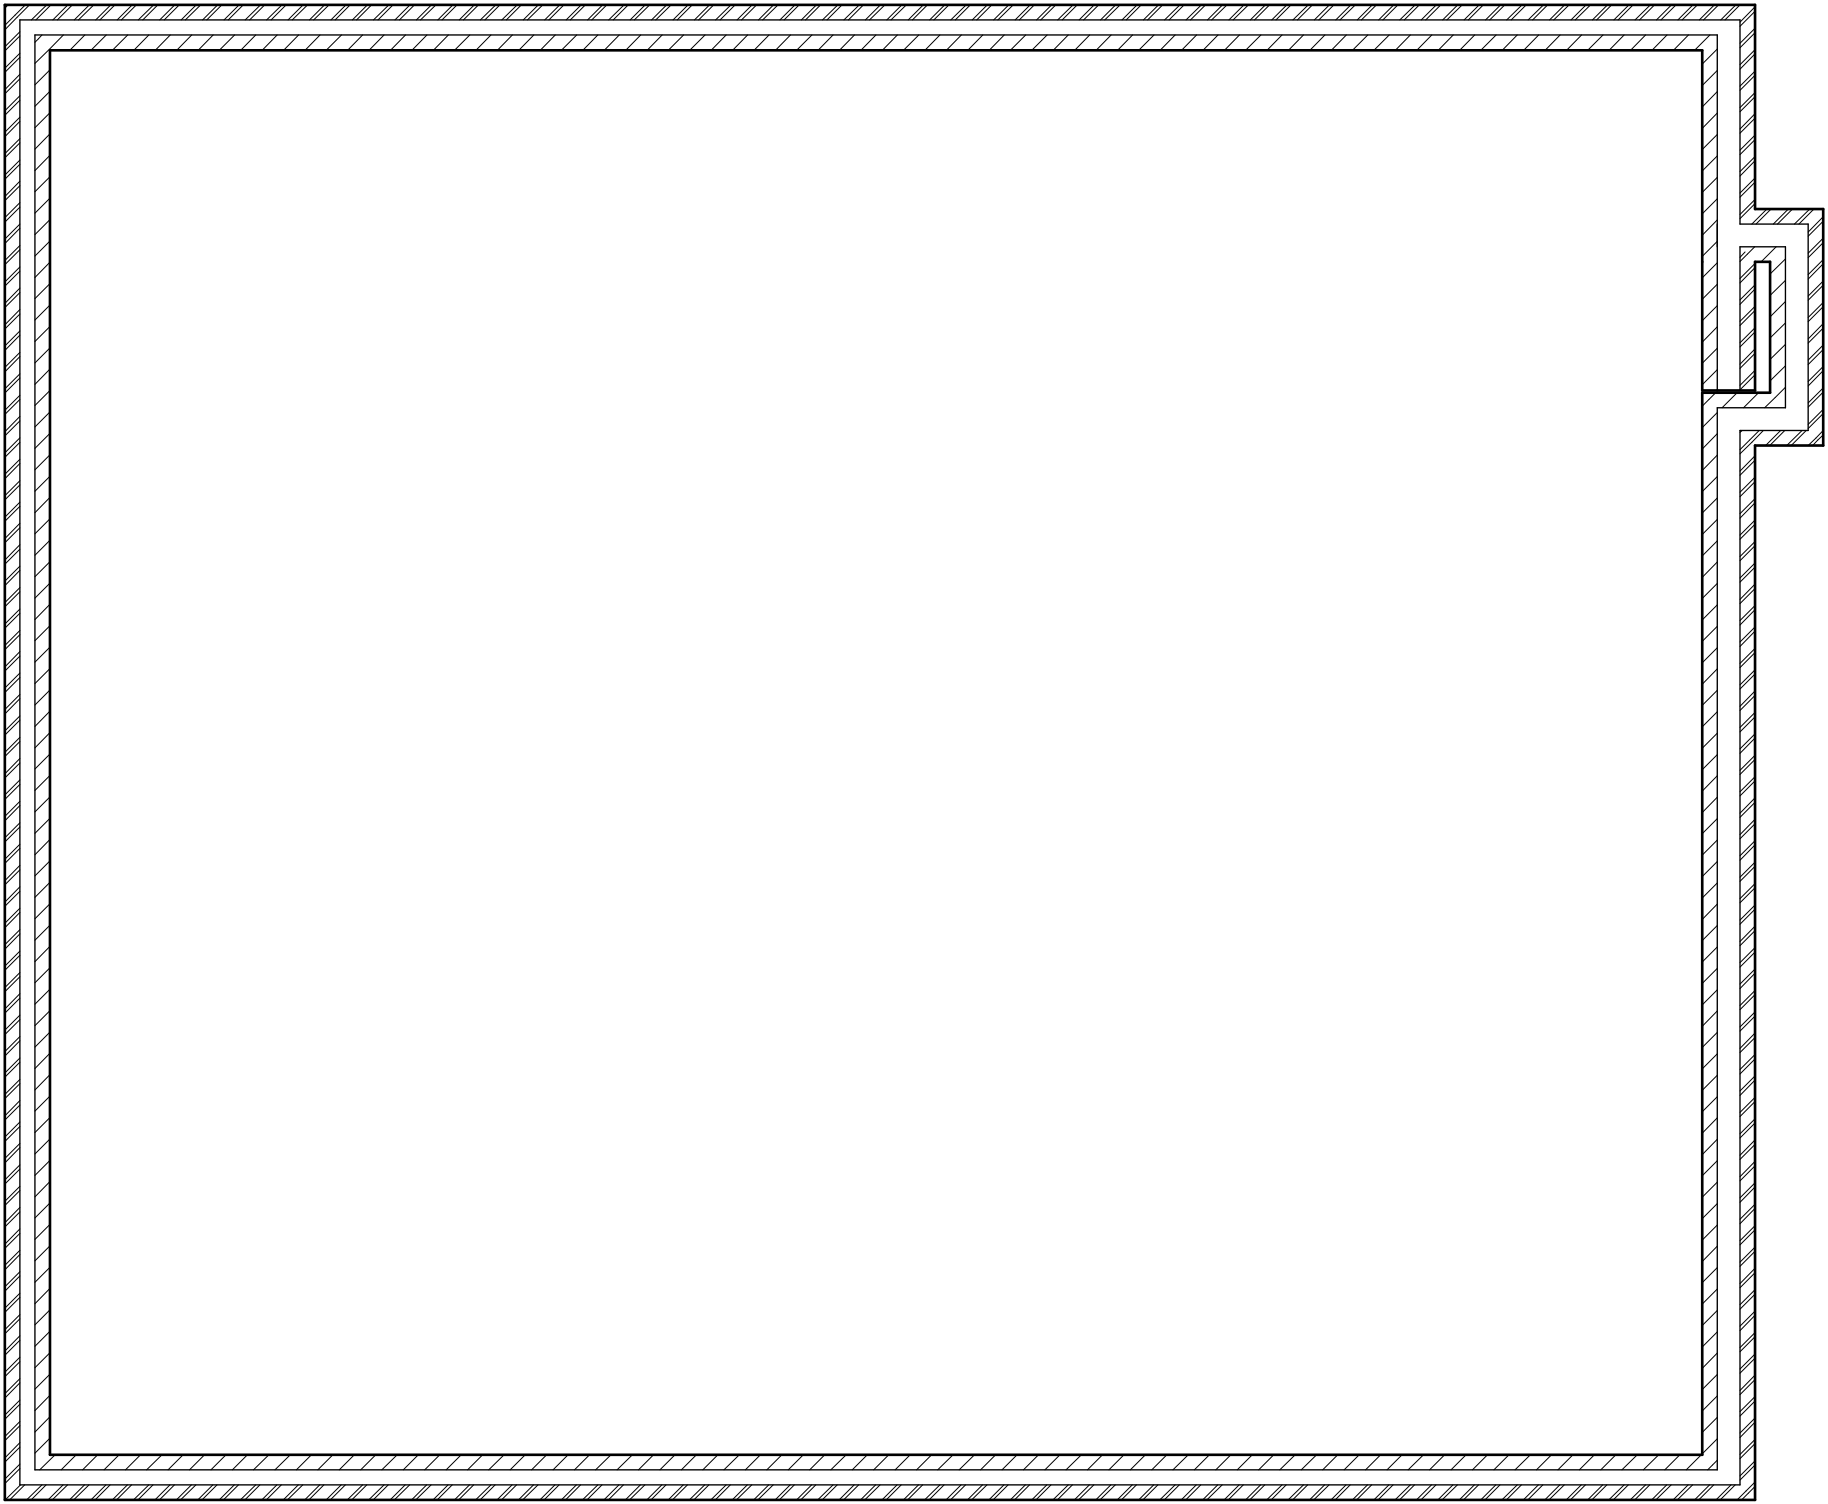

EXISTING FIRST FLOOR PLAN

MR. R. TABERNOR

DATE MARCH 2021

PROPOSED LOFT CONVERSION

AT
3, MOSS CLOSE,
DILHORNE,
STOKE-ON-TRENT,
STAFFS. ST10 2QA

SCALES (at A2):
PLANS 1:50

DRAWN BY:

MALCOLM SALES
QUANTITY SURVEYORS, DESIGNERS
& BUILDING COST CONSULTANTS
CURCHILL SUITE,
LULWORTH HOUSE,
51, HIGH STREET,
CHEADLE, STOKE-ON-TRENT,
STAFFS. ST10 1AR
TEL: 01538 757233
MOB: 07889 225437
E-MAIL: Malcolm.sales@salesqs.co.uk

AS EXISTING

FOR PLANNING & BUILDING
REGULATION APPLICATIONS

DRAWING NR. 2108/04/02