




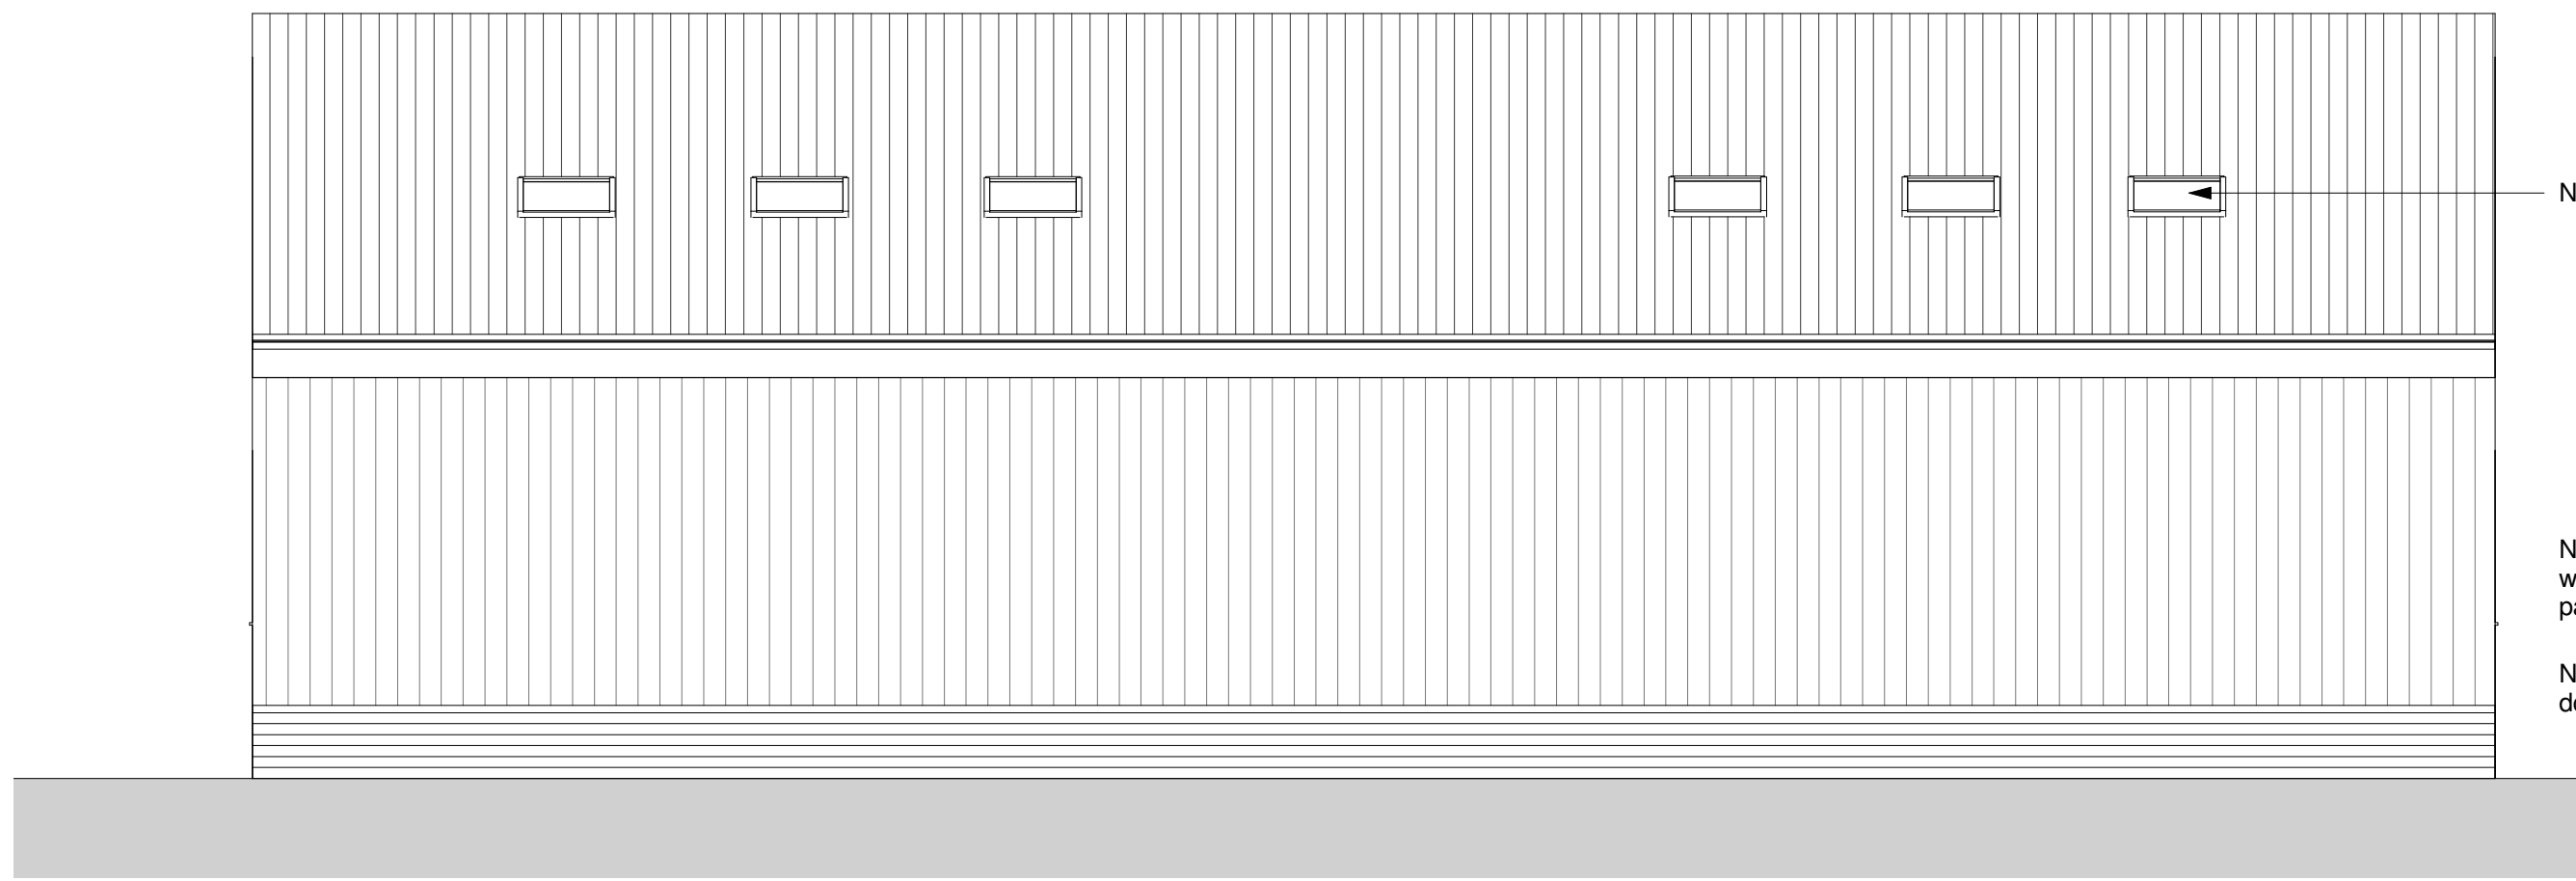

Proposed Principal Elevation
1 : 100

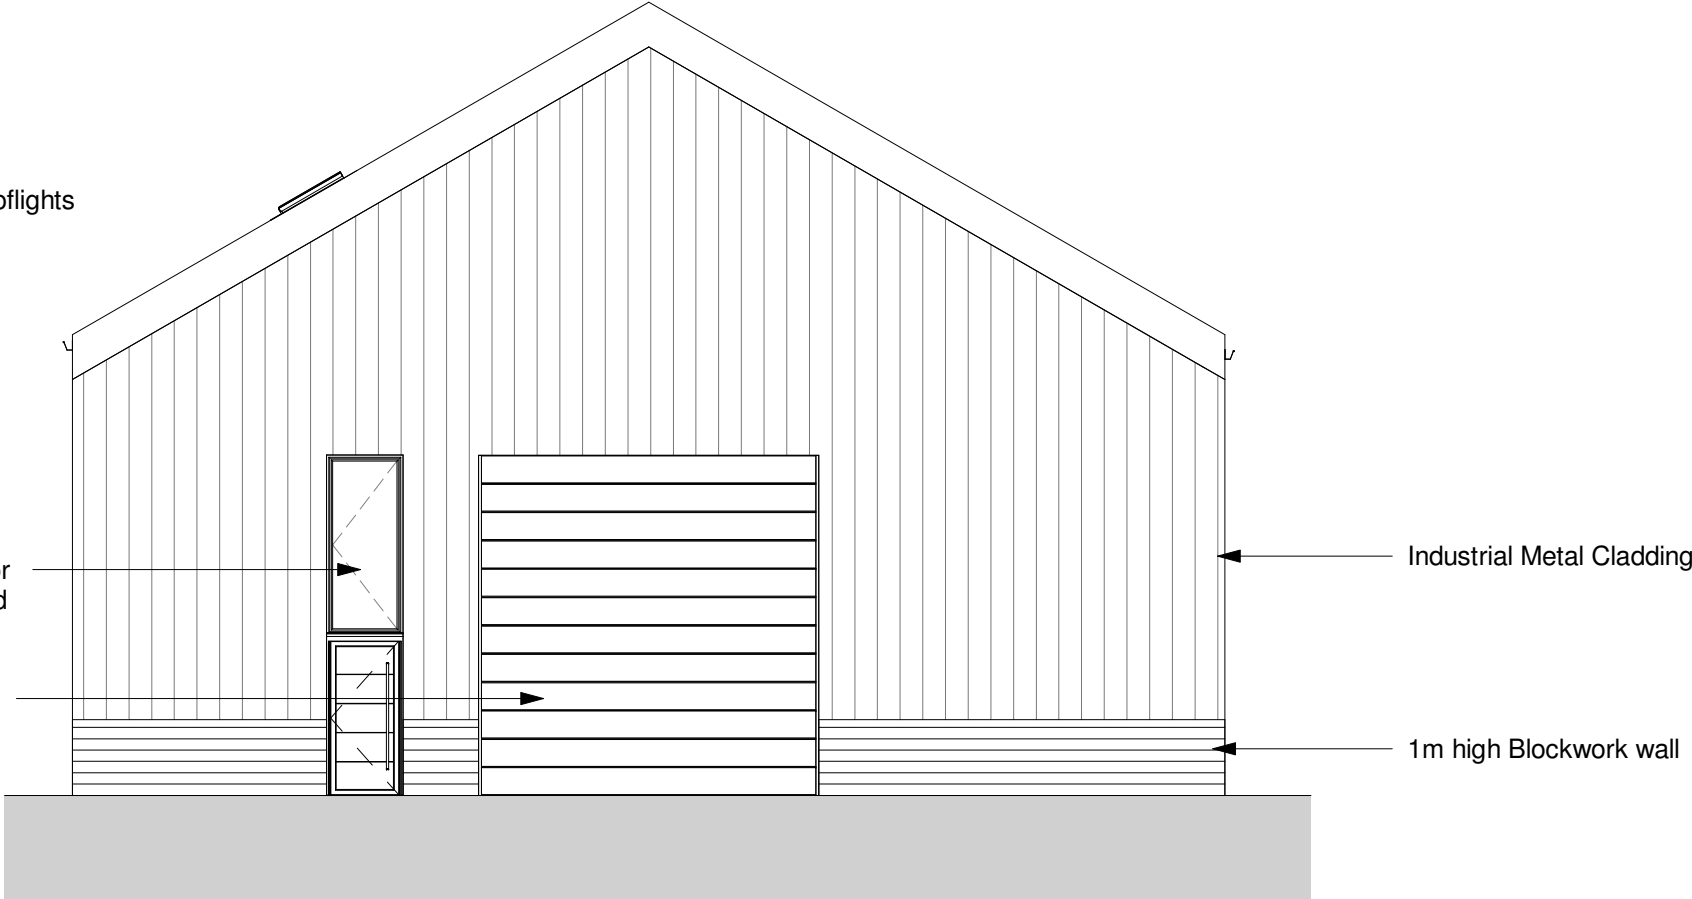


Proposed Side Elevation
1 : 100

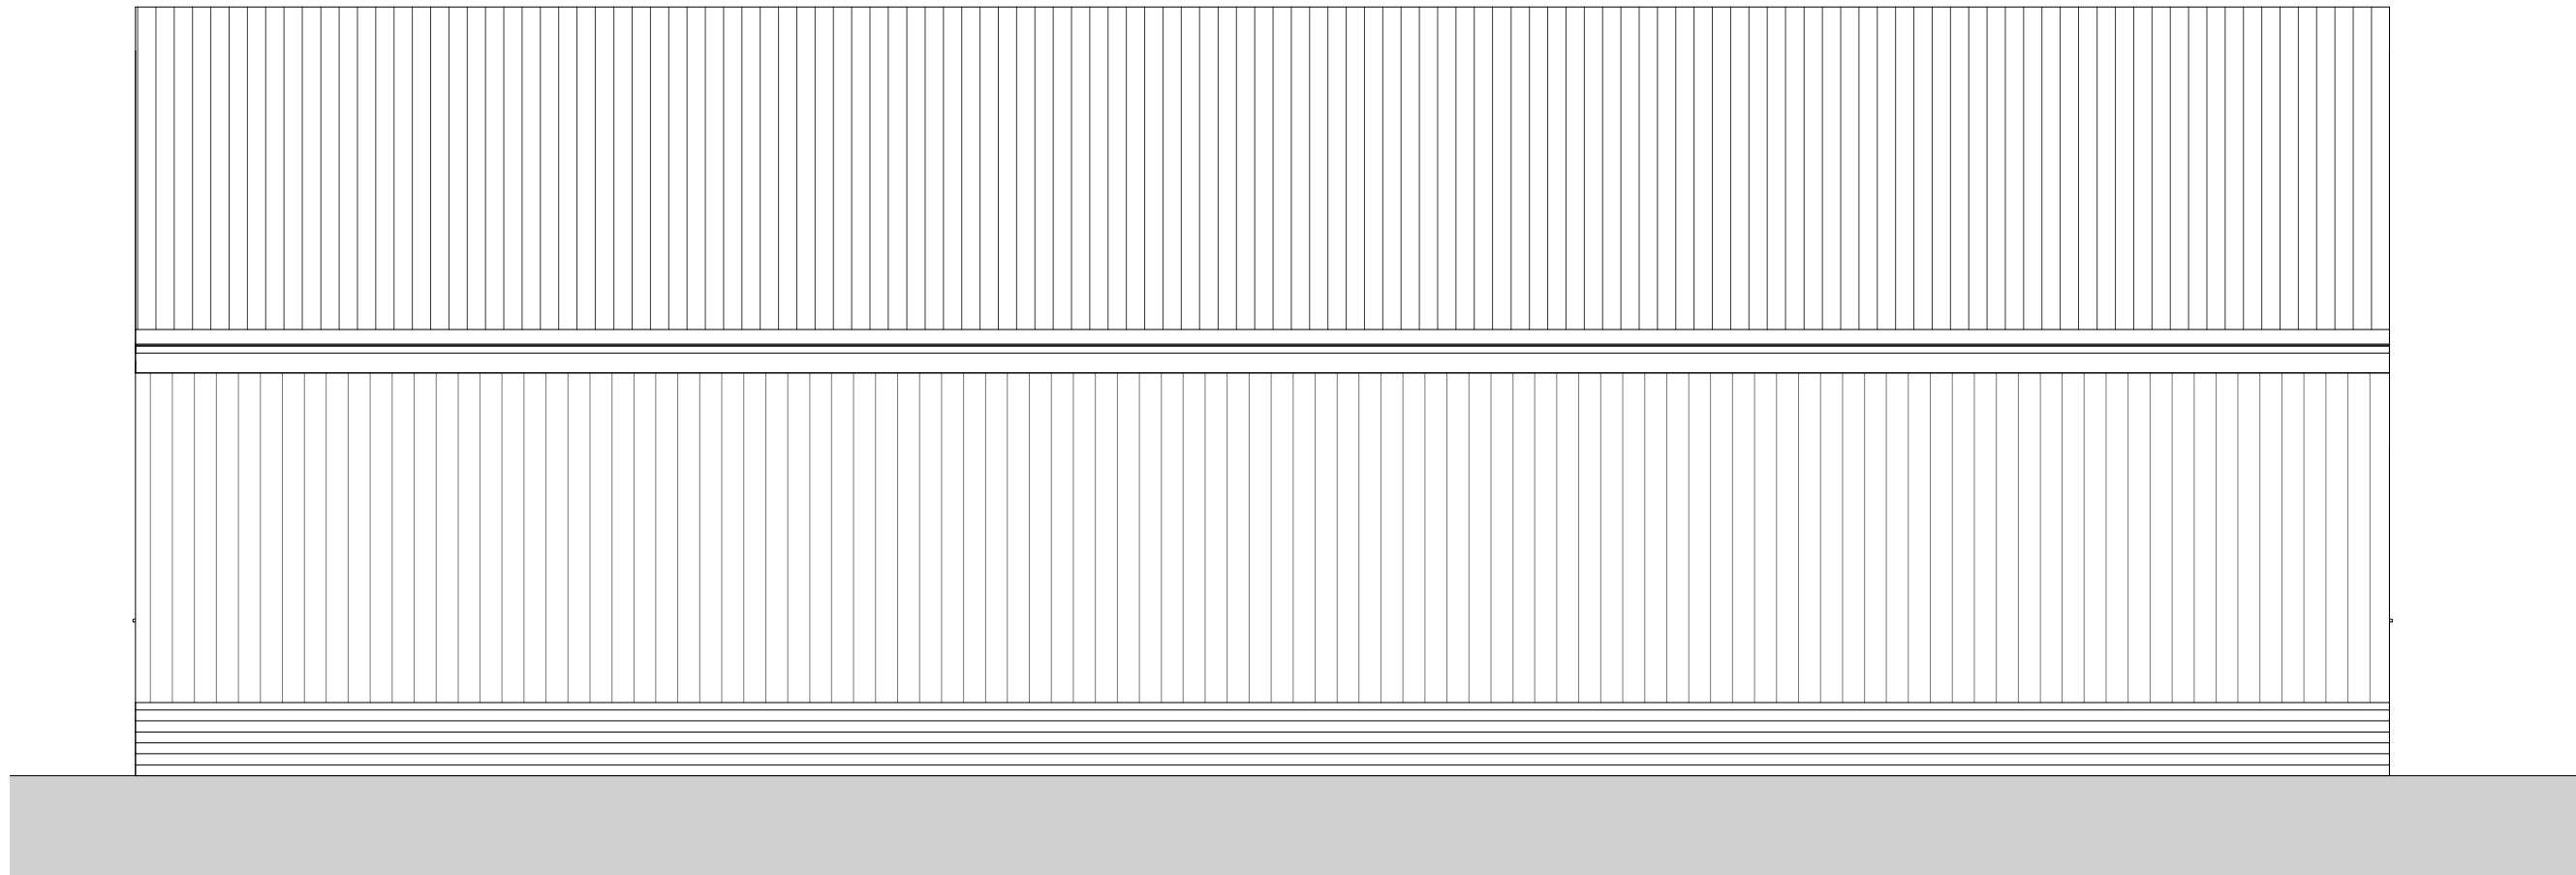


Proposed Rear Elevation
1 : 100



Proposed Side Elevation
1 : 100

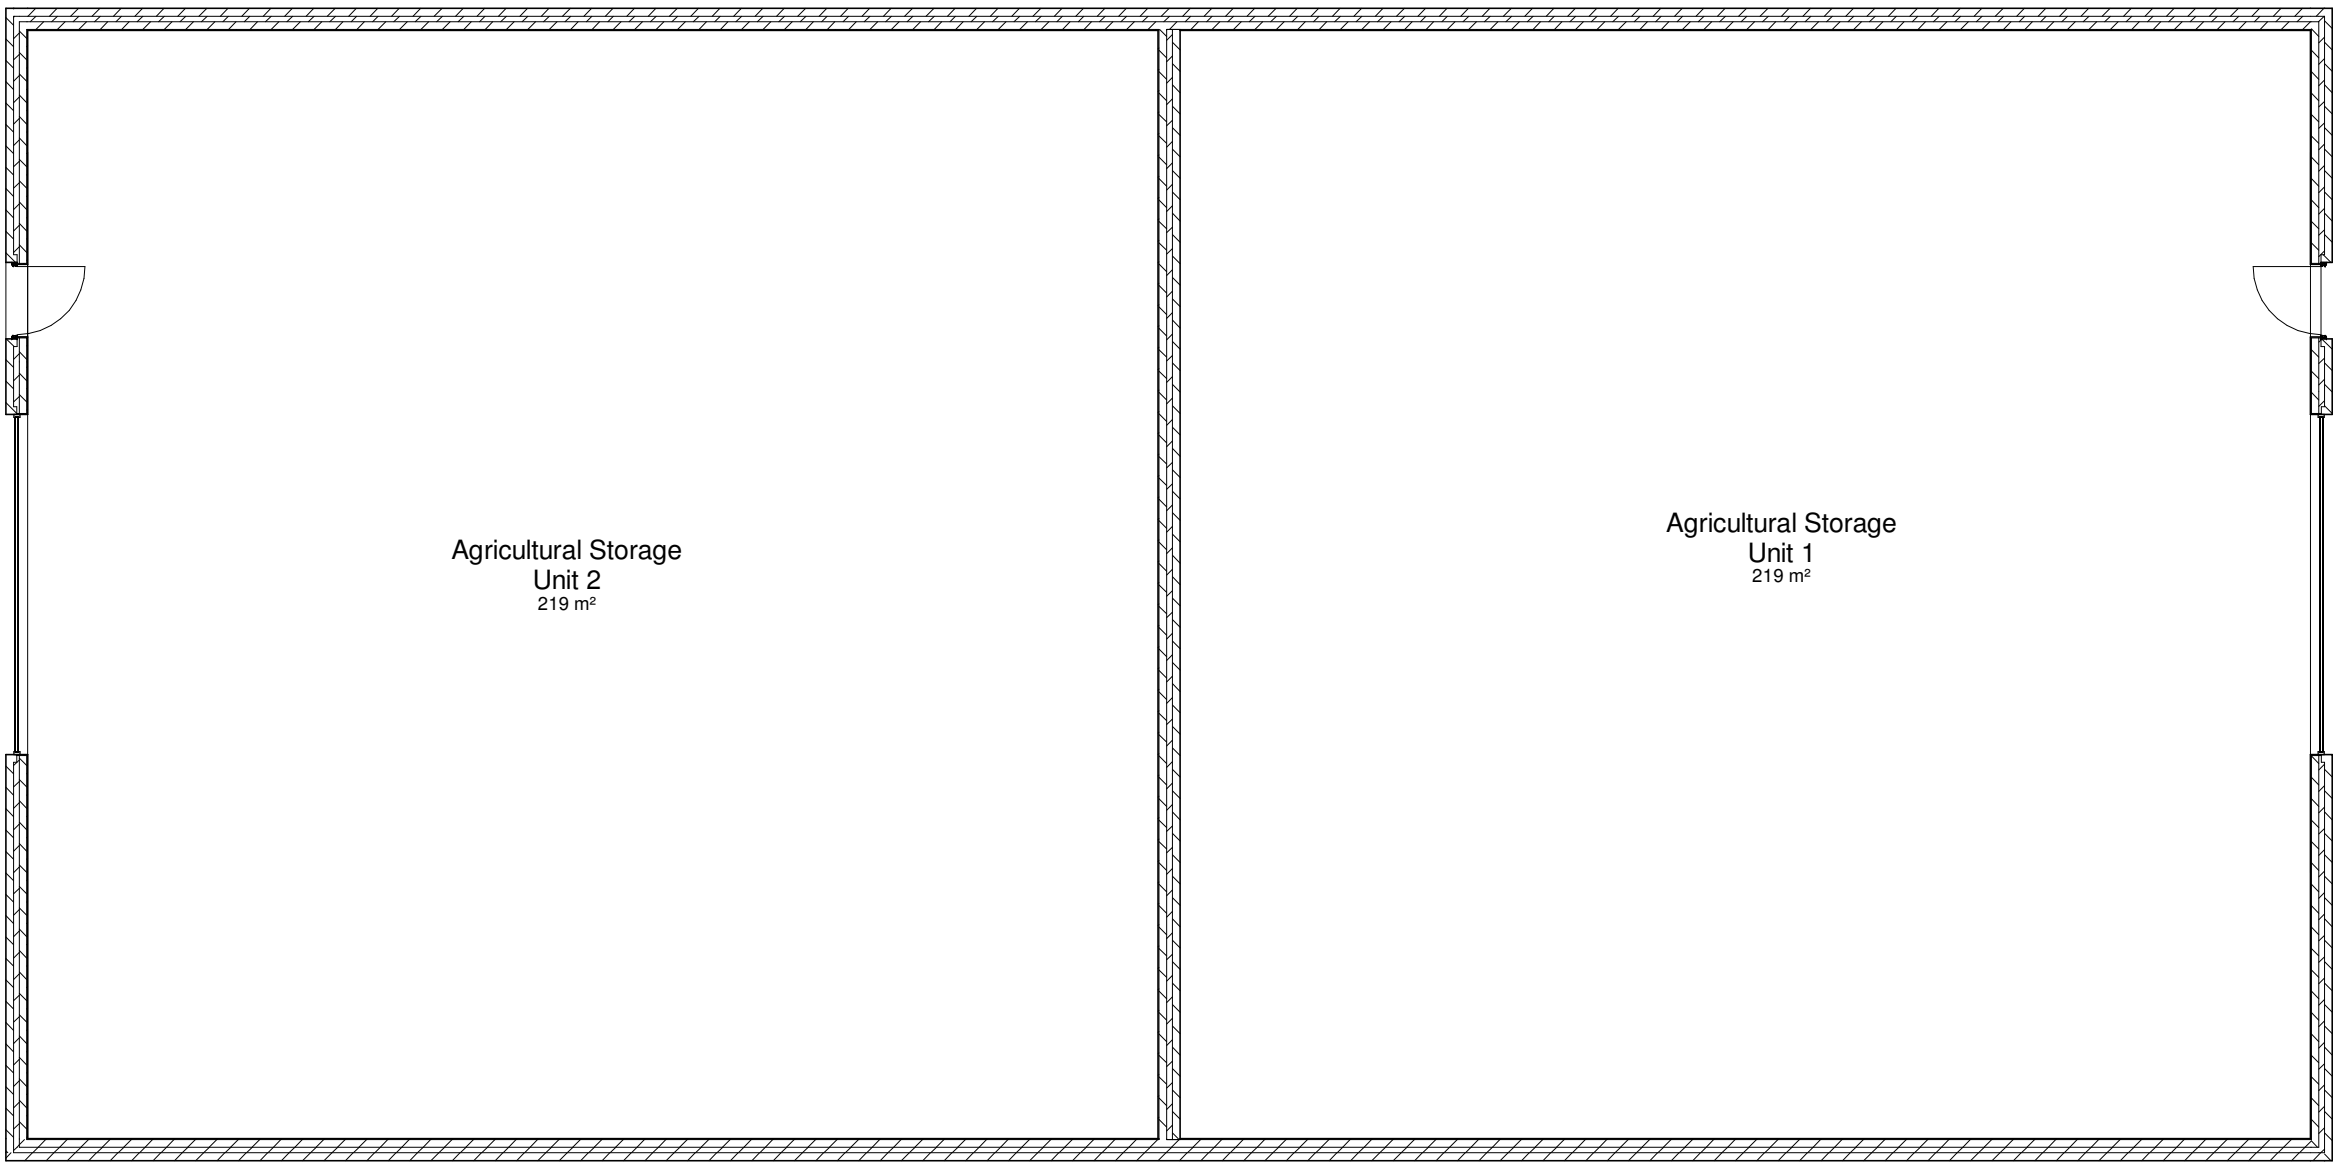

Proposed Floor Plan
1 : 100

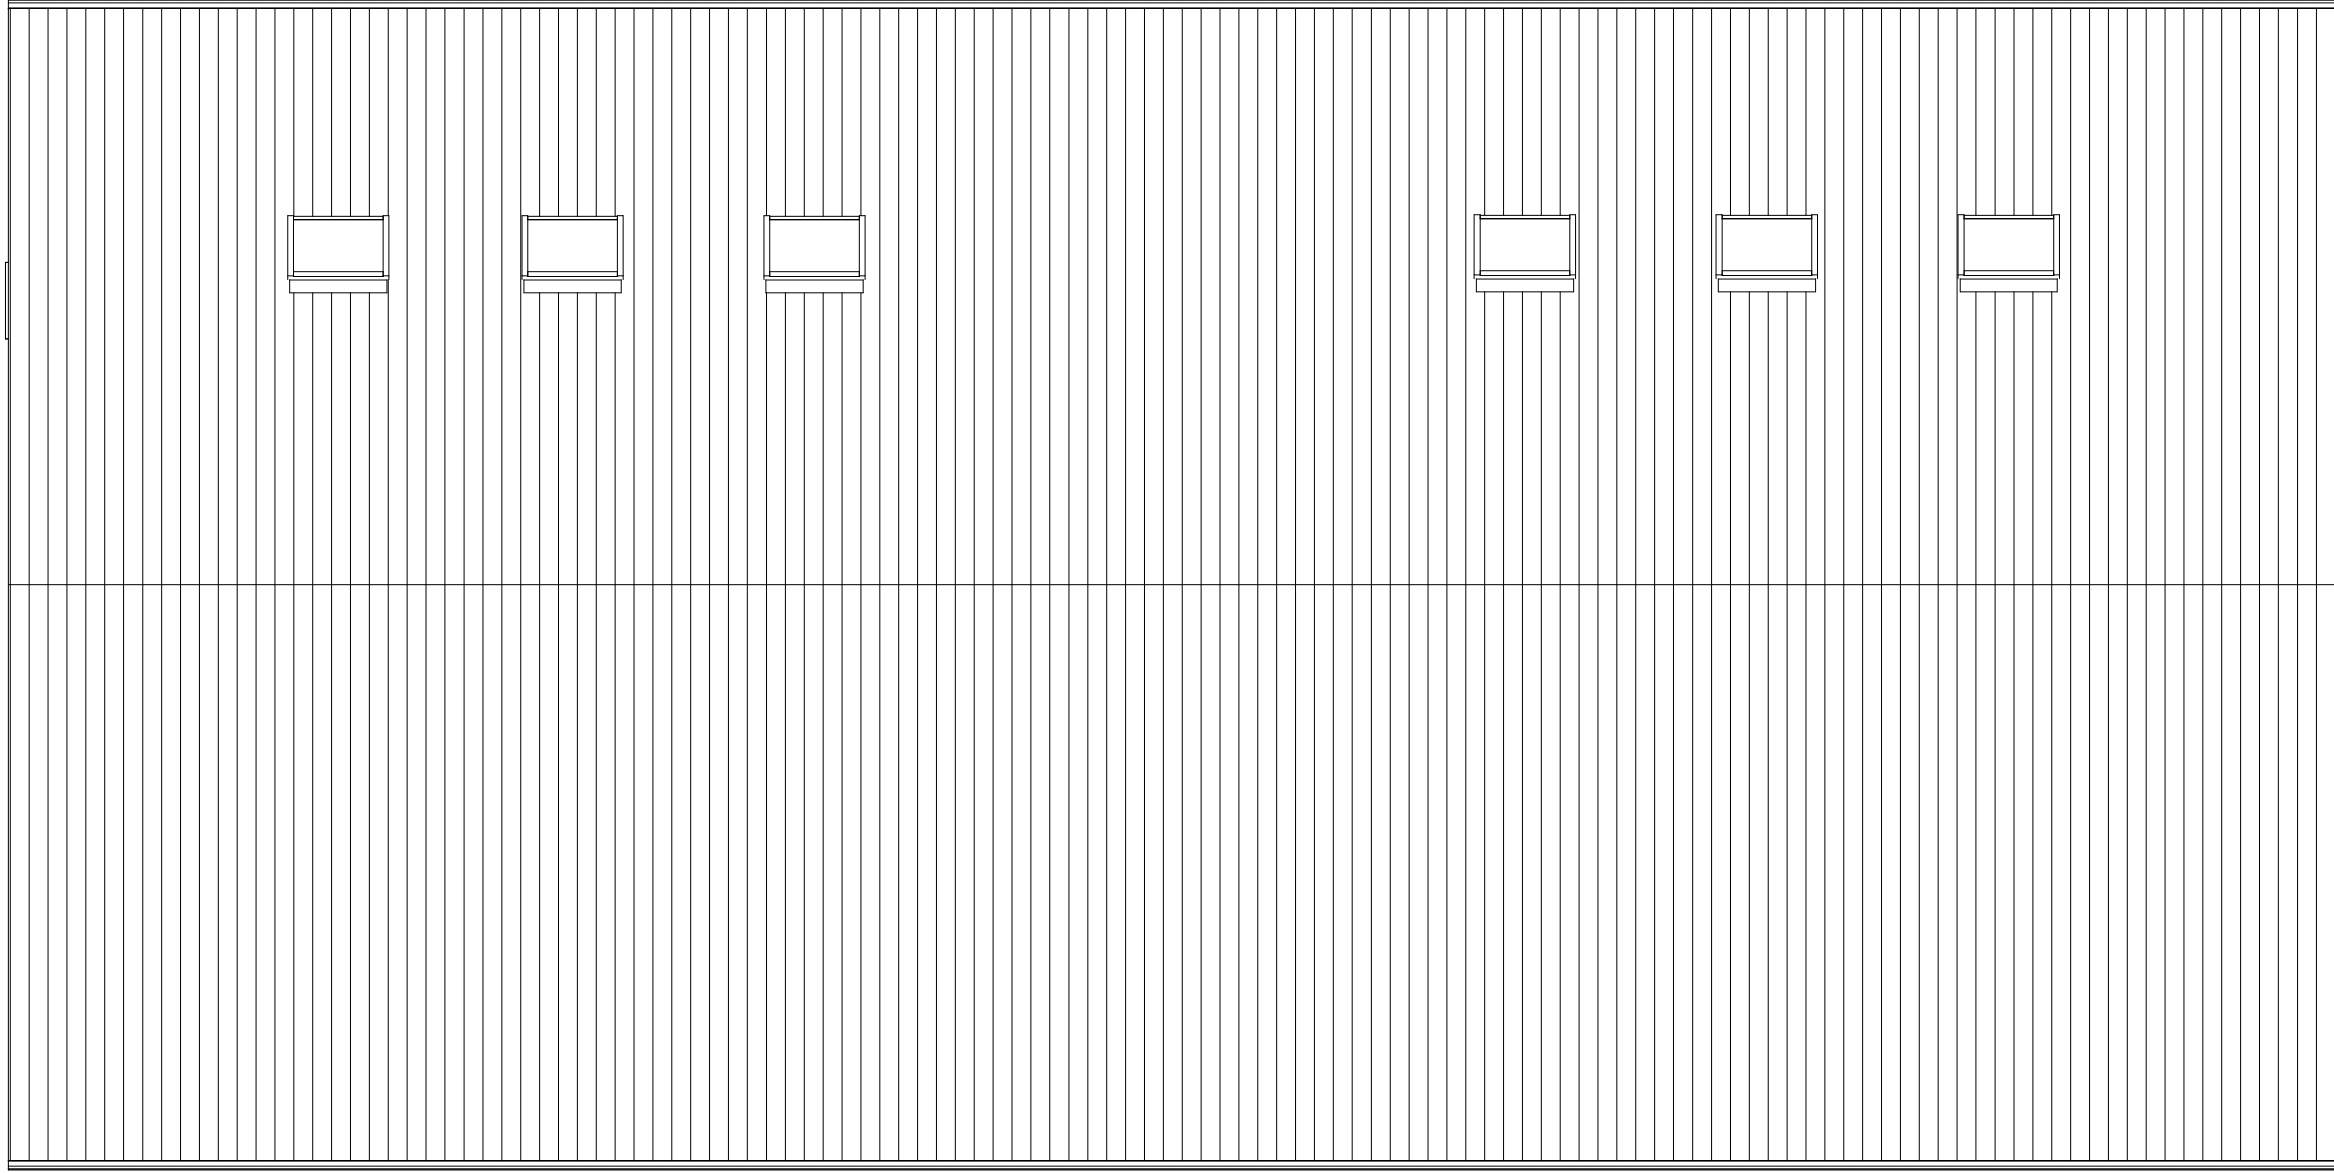

Proposed Roof Plan
1 : 100

This drawing is subject to Copyright & must not be copied or reproduced without prior consent.

All heights, sizes, levels and dimensions are to be checked on site prior to the commencement of the works any omissions are to be reported to ICI Architecture Studio at once.

Figured dimensions are to be taken in preference to scaling and any errors are to be reported to us.

This drawing has been prepared in accordance with the CDM (Construction Design Management) and all foreseeable design risks to those involved or affected by the construction have been avoided wherever possible.

B	13/01/21	JK	Roller Shutter Door Size Increase
A	11/01/21	JK	Entrance door positions updated
Rev	Date	By	Detail



Tel: 01260 602 005 www.ICI-Architecture.co.uk

Drawing status
Planning Application

Client
Whiston Hall Golf Course

Project/Location
Proposed New Agricultural Shed

Whiston Hall Hotel
Black Lane,
Whiston,
ST10 2HZ

Drawing title
Proposed New Agricultural Shed

Scale(s)	Date	Drawn	Checked	Job Number
1 : 100 @A1	24/12/20	JK	JK	2022

Drawing number	Revision
2022-XX-XX-GF-DR-A-0102	B