

HATCH KEY


existing structure

proposed structure



insulation zone

Existing habitable space (dwelling house):
Proposed additional habitable space (barns):
Total habitable space(dwelling house and barns):


64m²
104m²
168m²

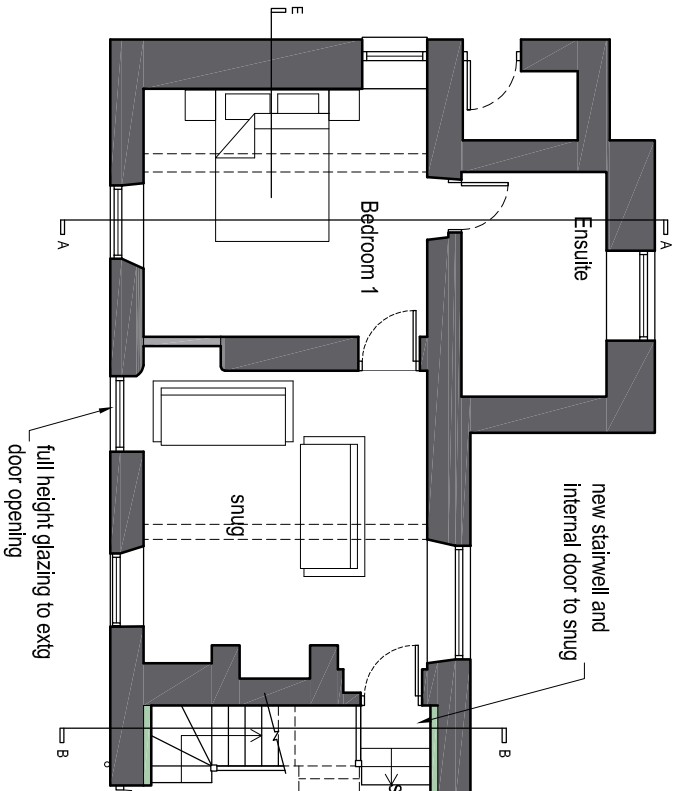

GROUND FLOOR PLAN

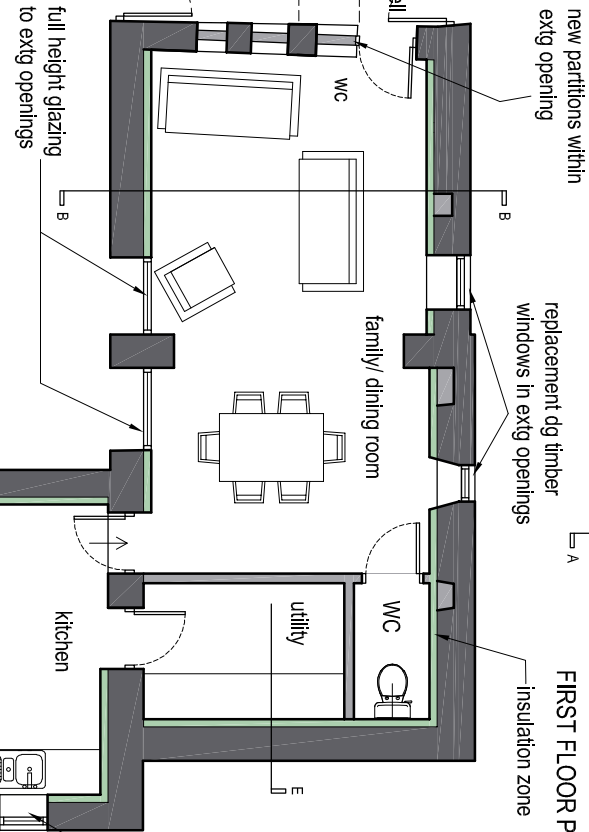
 


FIRST FLOOR PLAN

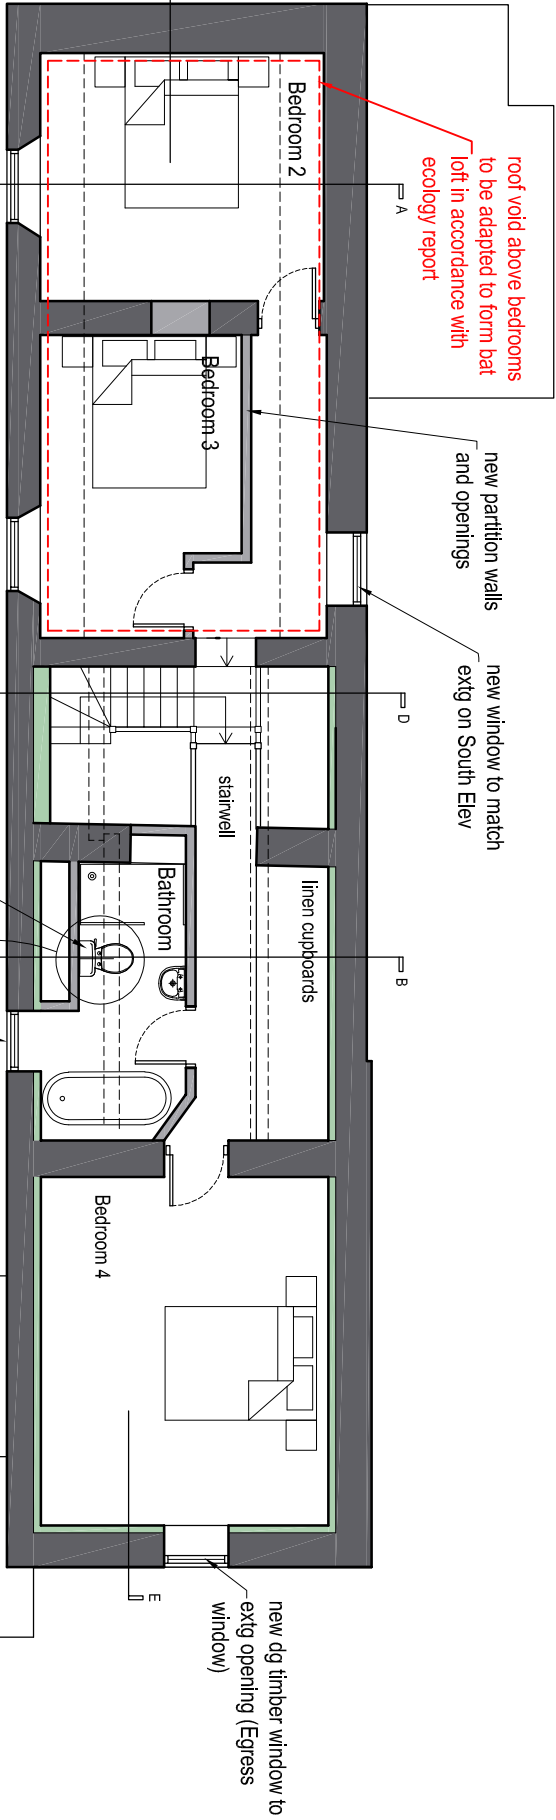


see section B-B for height restrictions

new 'pitch hole' opening with new dg timber frame window

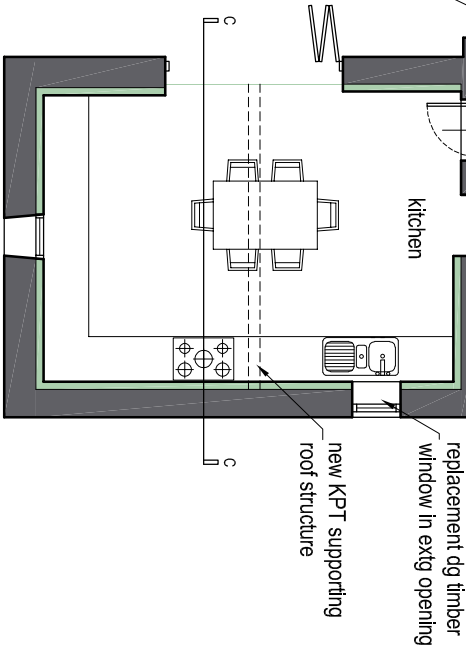 

SECTION D-D (1:50 @ A3)

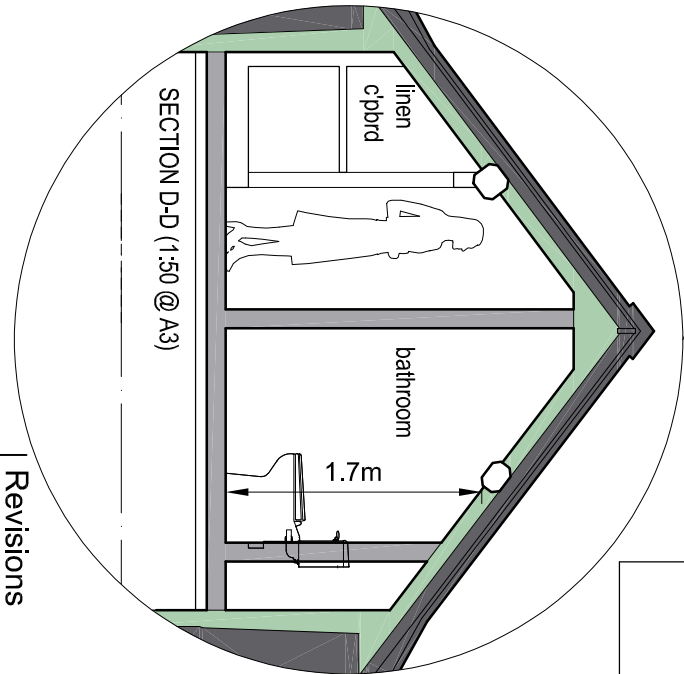

Revisions

A	Minor revisions	21.06.21
B	Bat mitigation	04.10.21

job
Charles Knowle Farm
Barn Conversion and alterations to House

title
Floor Plans and Sections D & E as Proposed

date	scale	drawn by	dwg. no.	rev.
14.10.20	1/100 @ A3	RA	CKF-04	B

Ian Ankers architecture
Building and Design Consultants
Ryecroft Farm, Rushton Spencer, Macclesfield, SK11 0RP
t 01260 546944
e ross@ianankers.co.uk
w www.ianankers.co.uk