



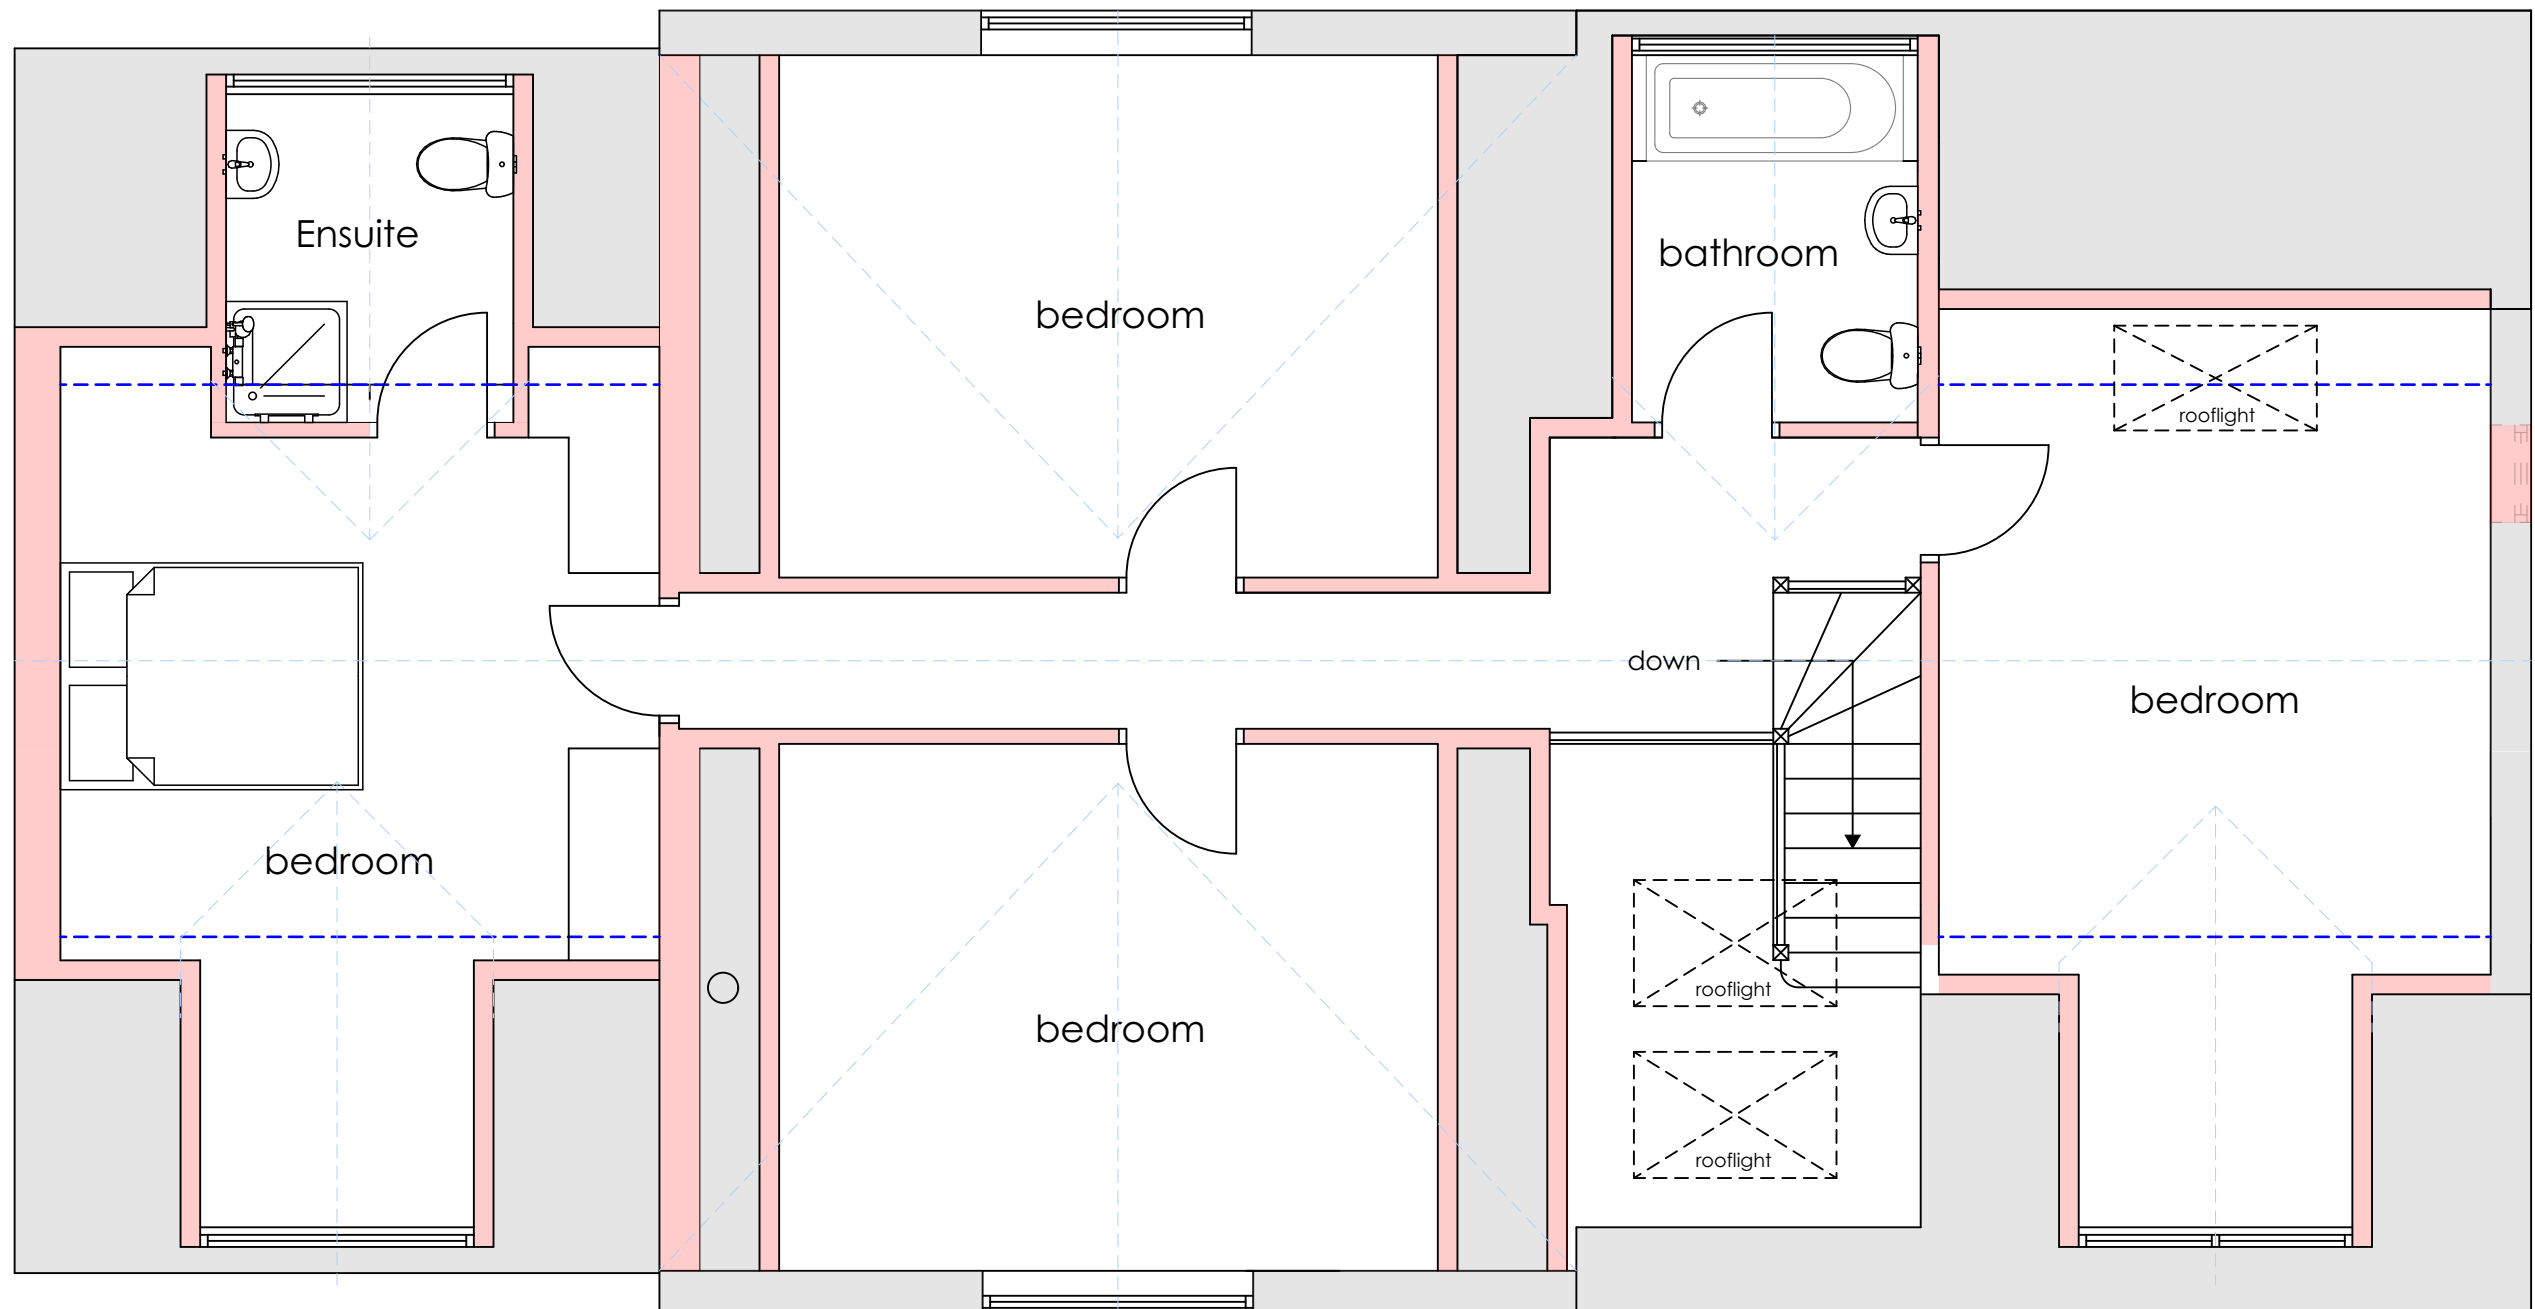


FIRST FLOOR PLAN

1:50

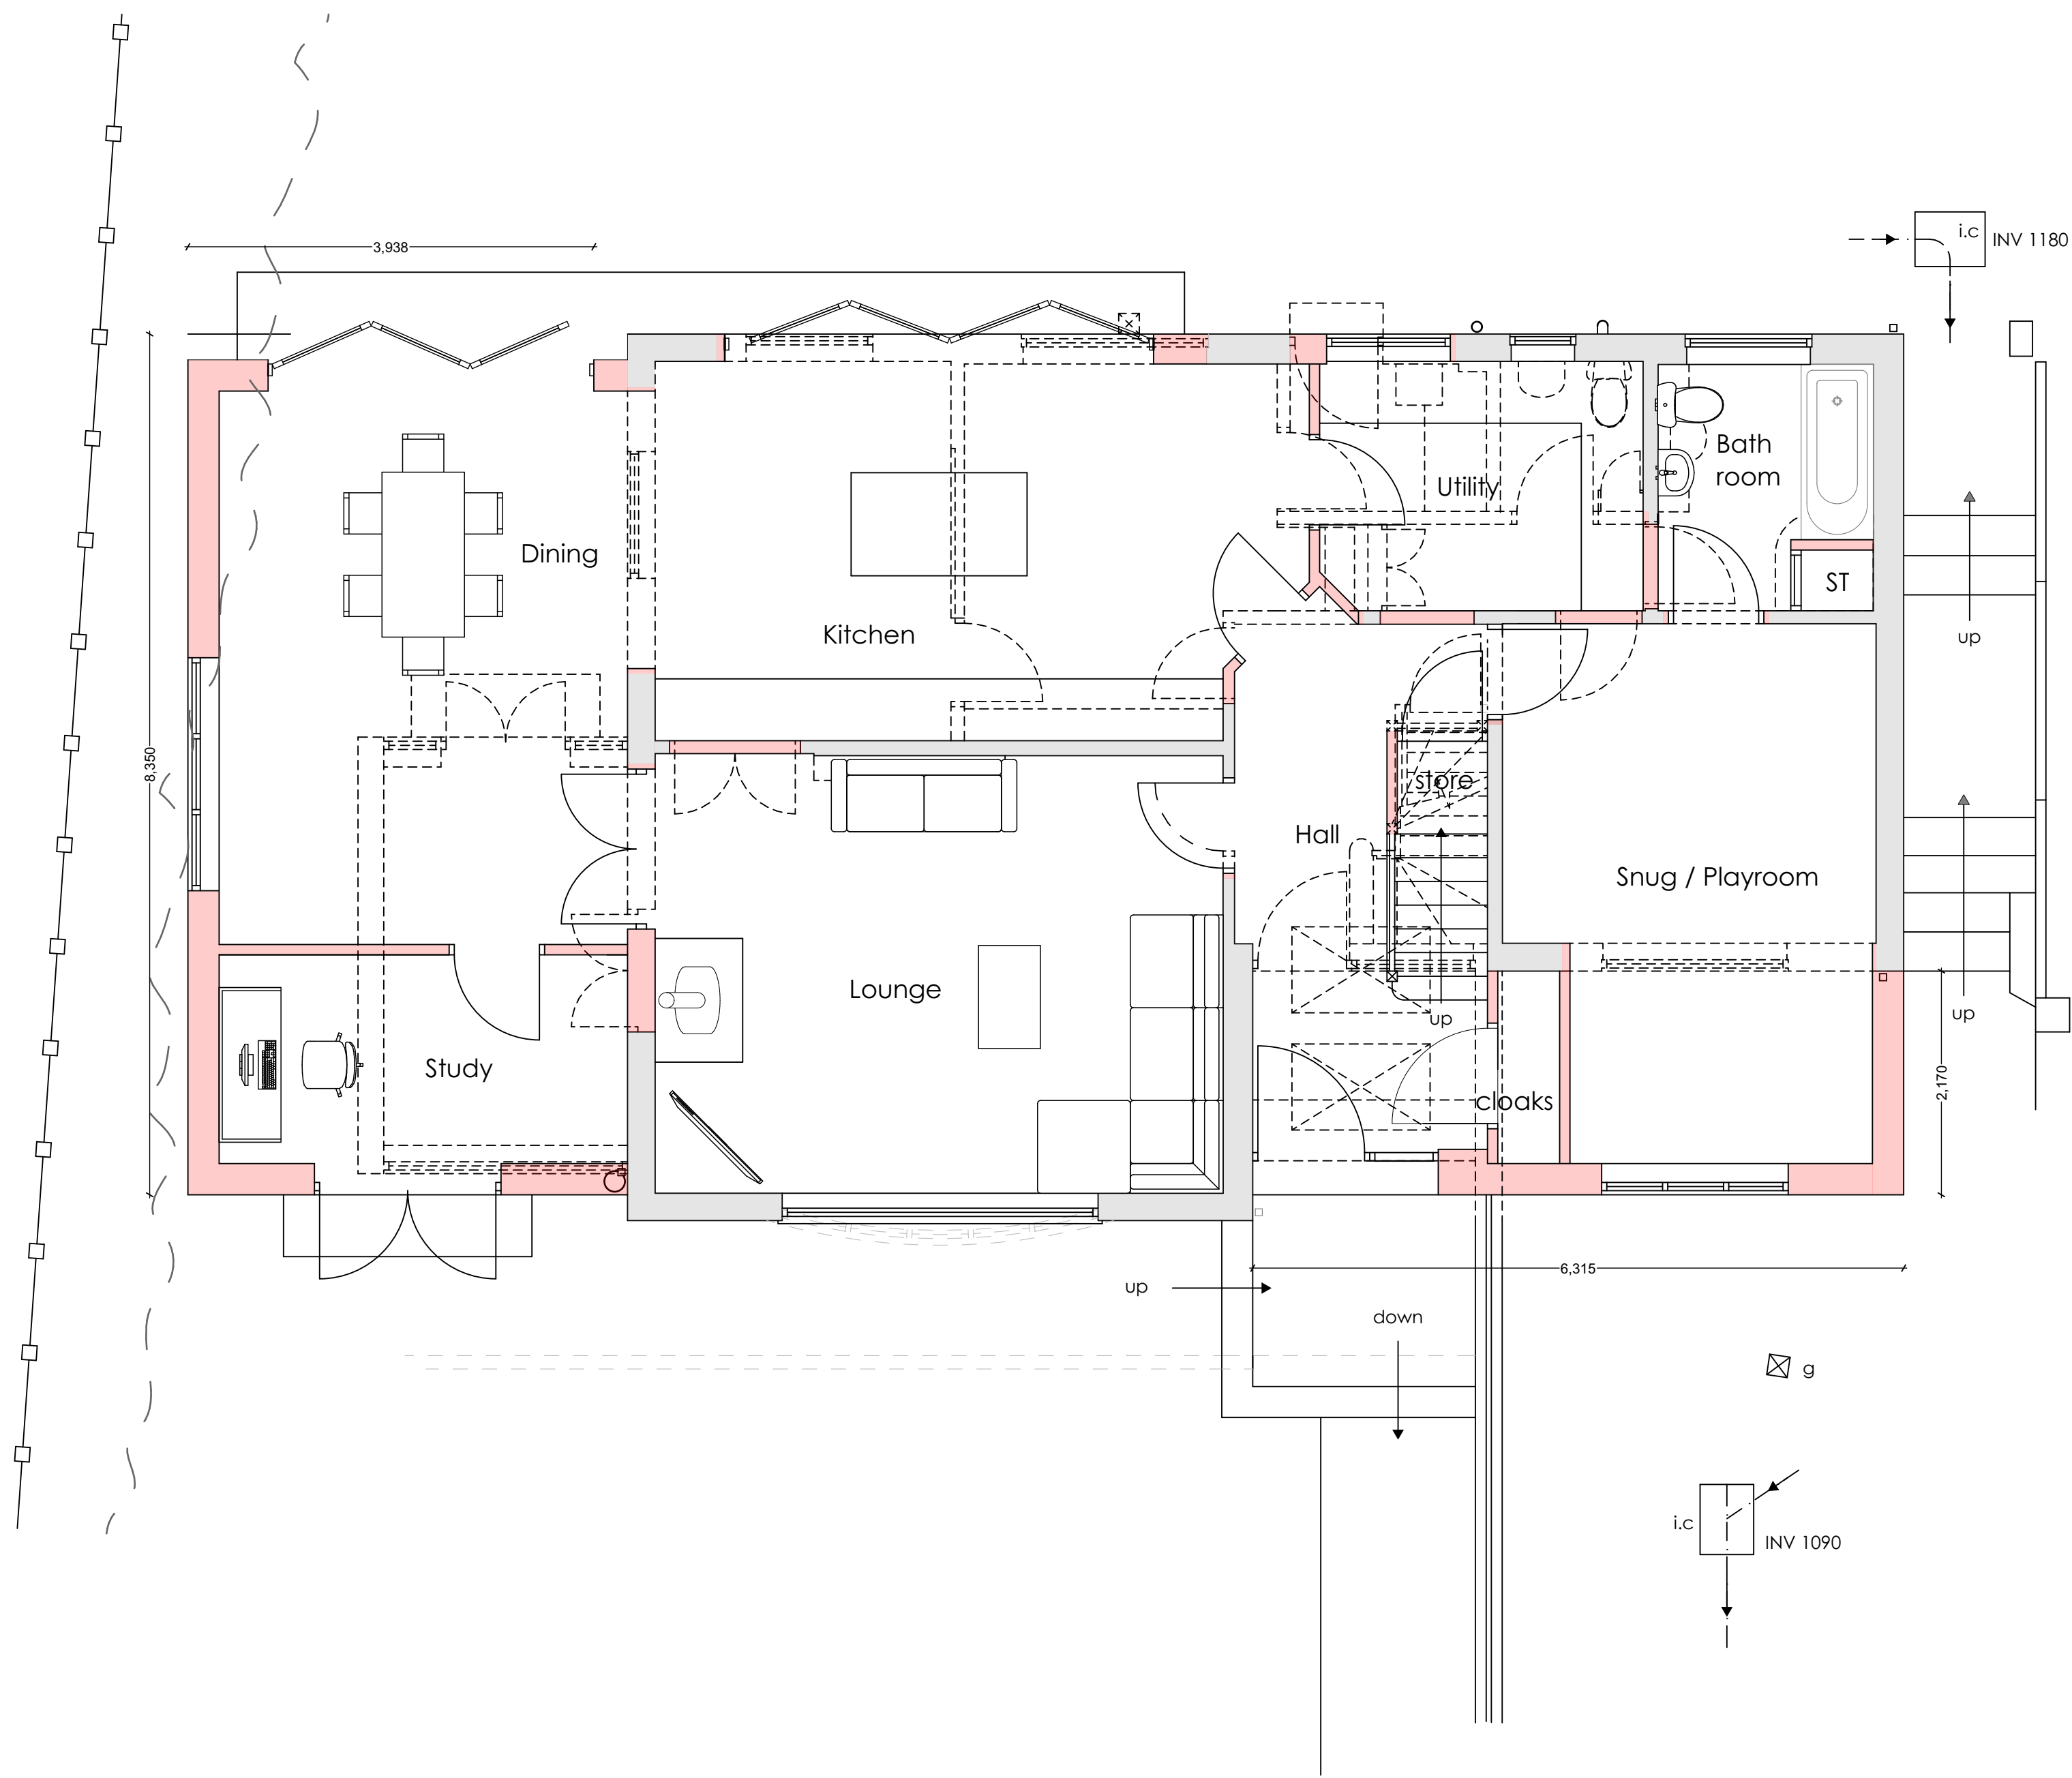


GROUND FLOOR PLAN

1:50

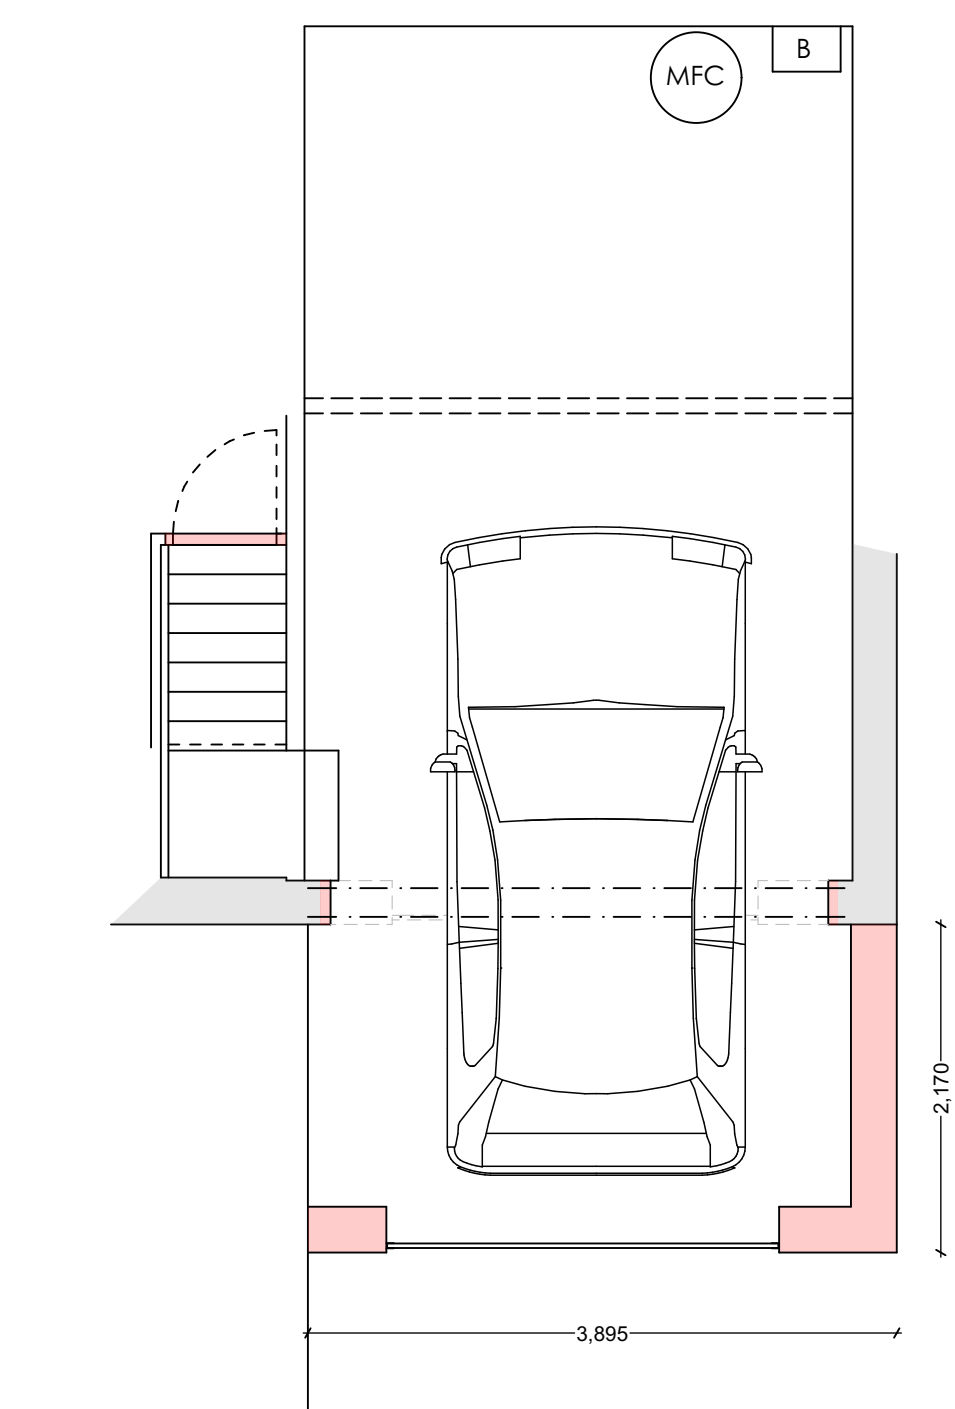

GARAGE FLOOR PLAN

1:50

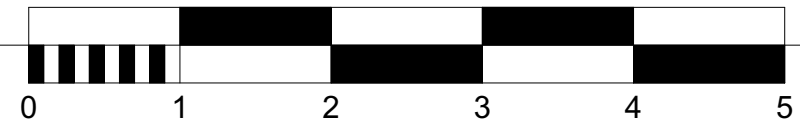

SCALE BAR

1:50

Rev ID Date Comment

wood | goldstraw | yorath
ARCHITECTS QUANTITY SURVEYORS CDM CO-ORDINATORS
Churchill House, Regent Road, Stoke on Trent, ST1 3RH,
Tel: 01782 208000 Fax: 01782 208112 E-mail: info@woodgoldstraw.co.uk
www.woodgoldstraw.co.uk

Client:
**MR AND MRS BANNER 12
CURZON RISE LEEK**

Project:
**PROPOSED EXTENSION AND
ALTERATIONS**

Scale:
1:50

Sheet Size:
A0

Drawn

Title:
SCHEME K PLANS

Drawing Number

4743-01-06

Revision ID

CAD File path:
X:\PROJECTS\4743 Banner 12\Banner12\4743-01 Proposed Refurbishment & Extension of 12
Curzon Rise Leek\Banner12\4743-01.dwg
Copyright: Wood Goldstraw Yorath LLP

Contractor are to check all dimensions on site and refer any discrepancies to the
Architect immediately. This drawing has been prepared for planning purposes only
and to the best of our knowledge the original digital document is accurate at the
date of issue. However, we cannot accept liability for the accuracy of third party
data (OS mappings, topographical survey information, etc) used in the production
of this document, which we have relied upon to good faith. Any dimensions are
noted for reference and any further specific dimensional information can
be provided upon request.