


PROPOSED FRONT ELEVATION

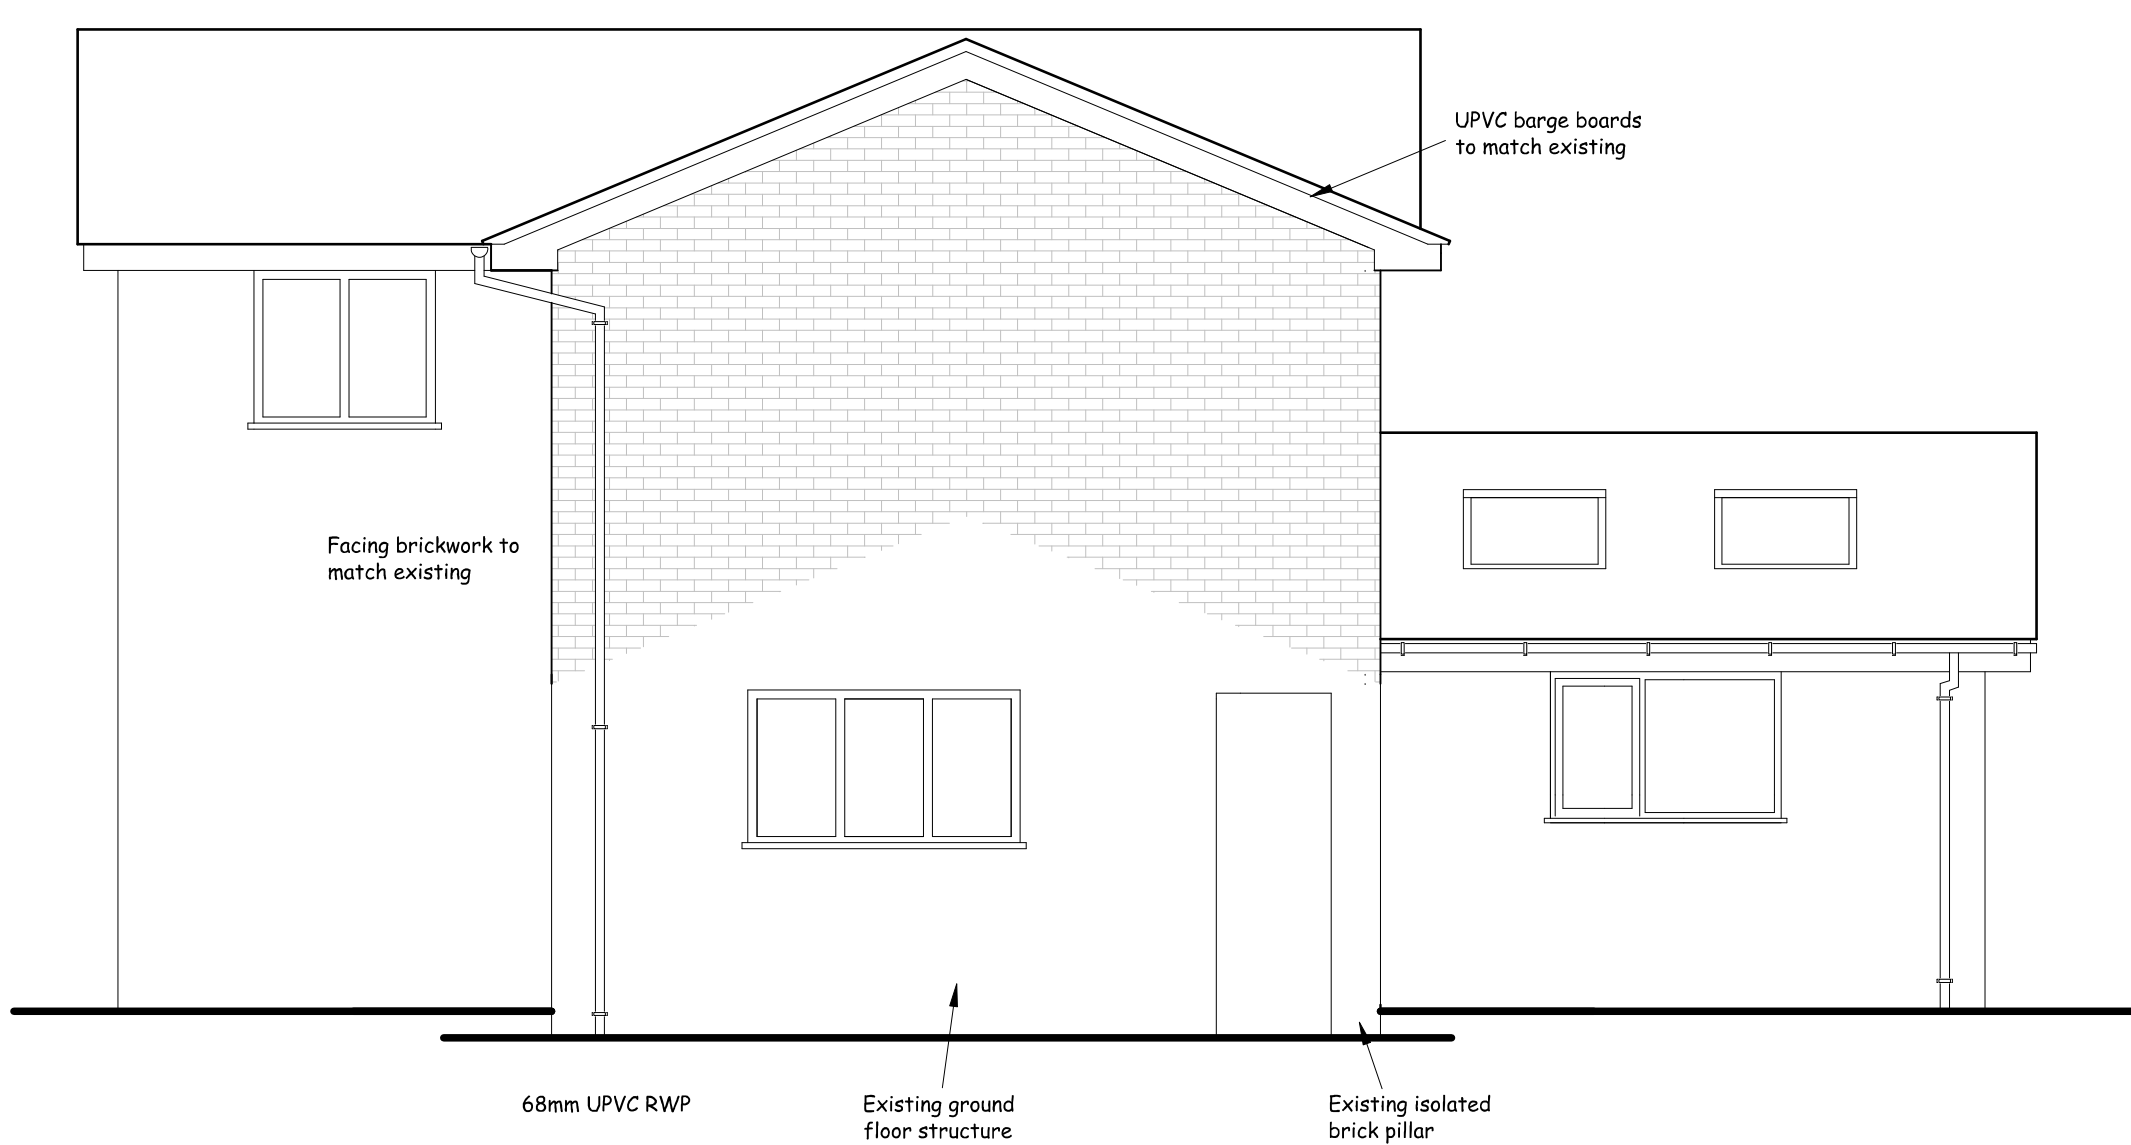

PROPOSED SIDE ELEVATION (Southeast)



PROPOSED REAR ELEVATION

Drawing Status: Planning



Nigel Forrester MCIOD
Building Design Services

ILETT HOUSE, SMITHY BANK, ALTON, STAFFS, ST10 4AD
TEL 01538 702164
www.sap-calc.co.uk

CLIENT

Mr I & Mrs L Turner

PROJECT

Proposed first floor extension
to form additional bedroom
at
No 5 Chestnut Close
Team
Staffordshire
ST10 4JD

DRAWING NUMBER 21/639/03

Proposed elevations

SCALES 1/50 @ A1