

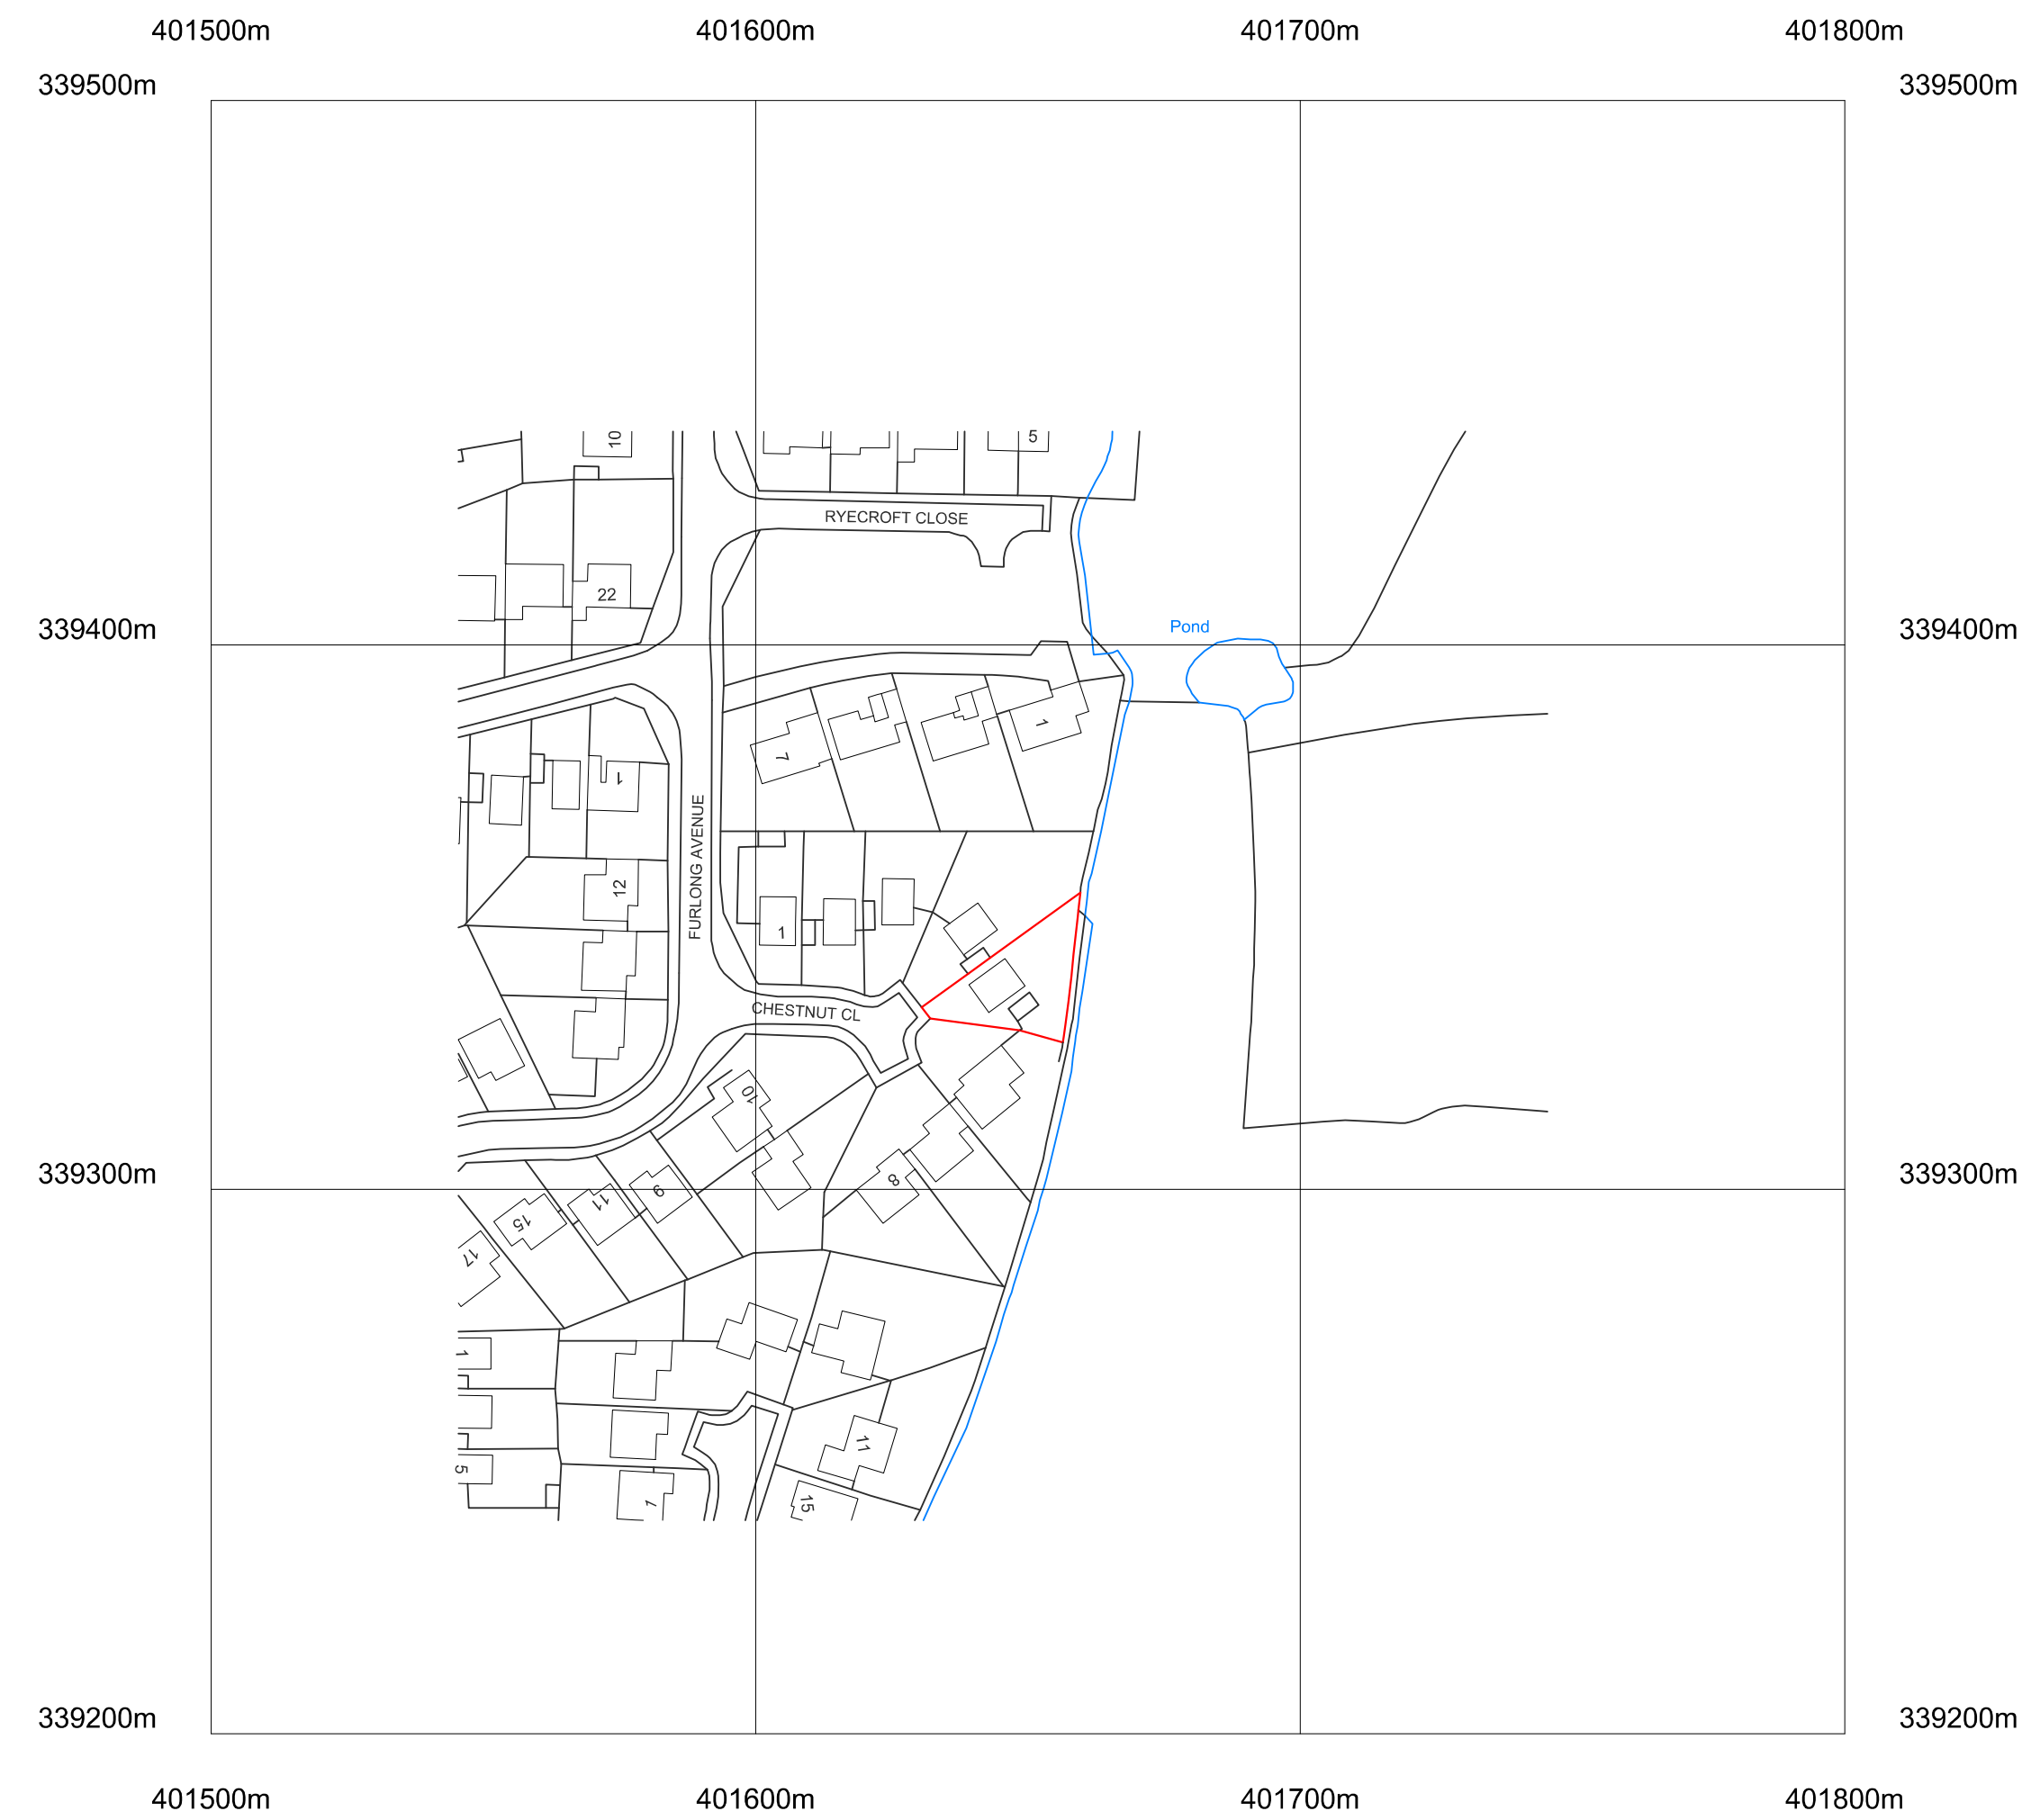
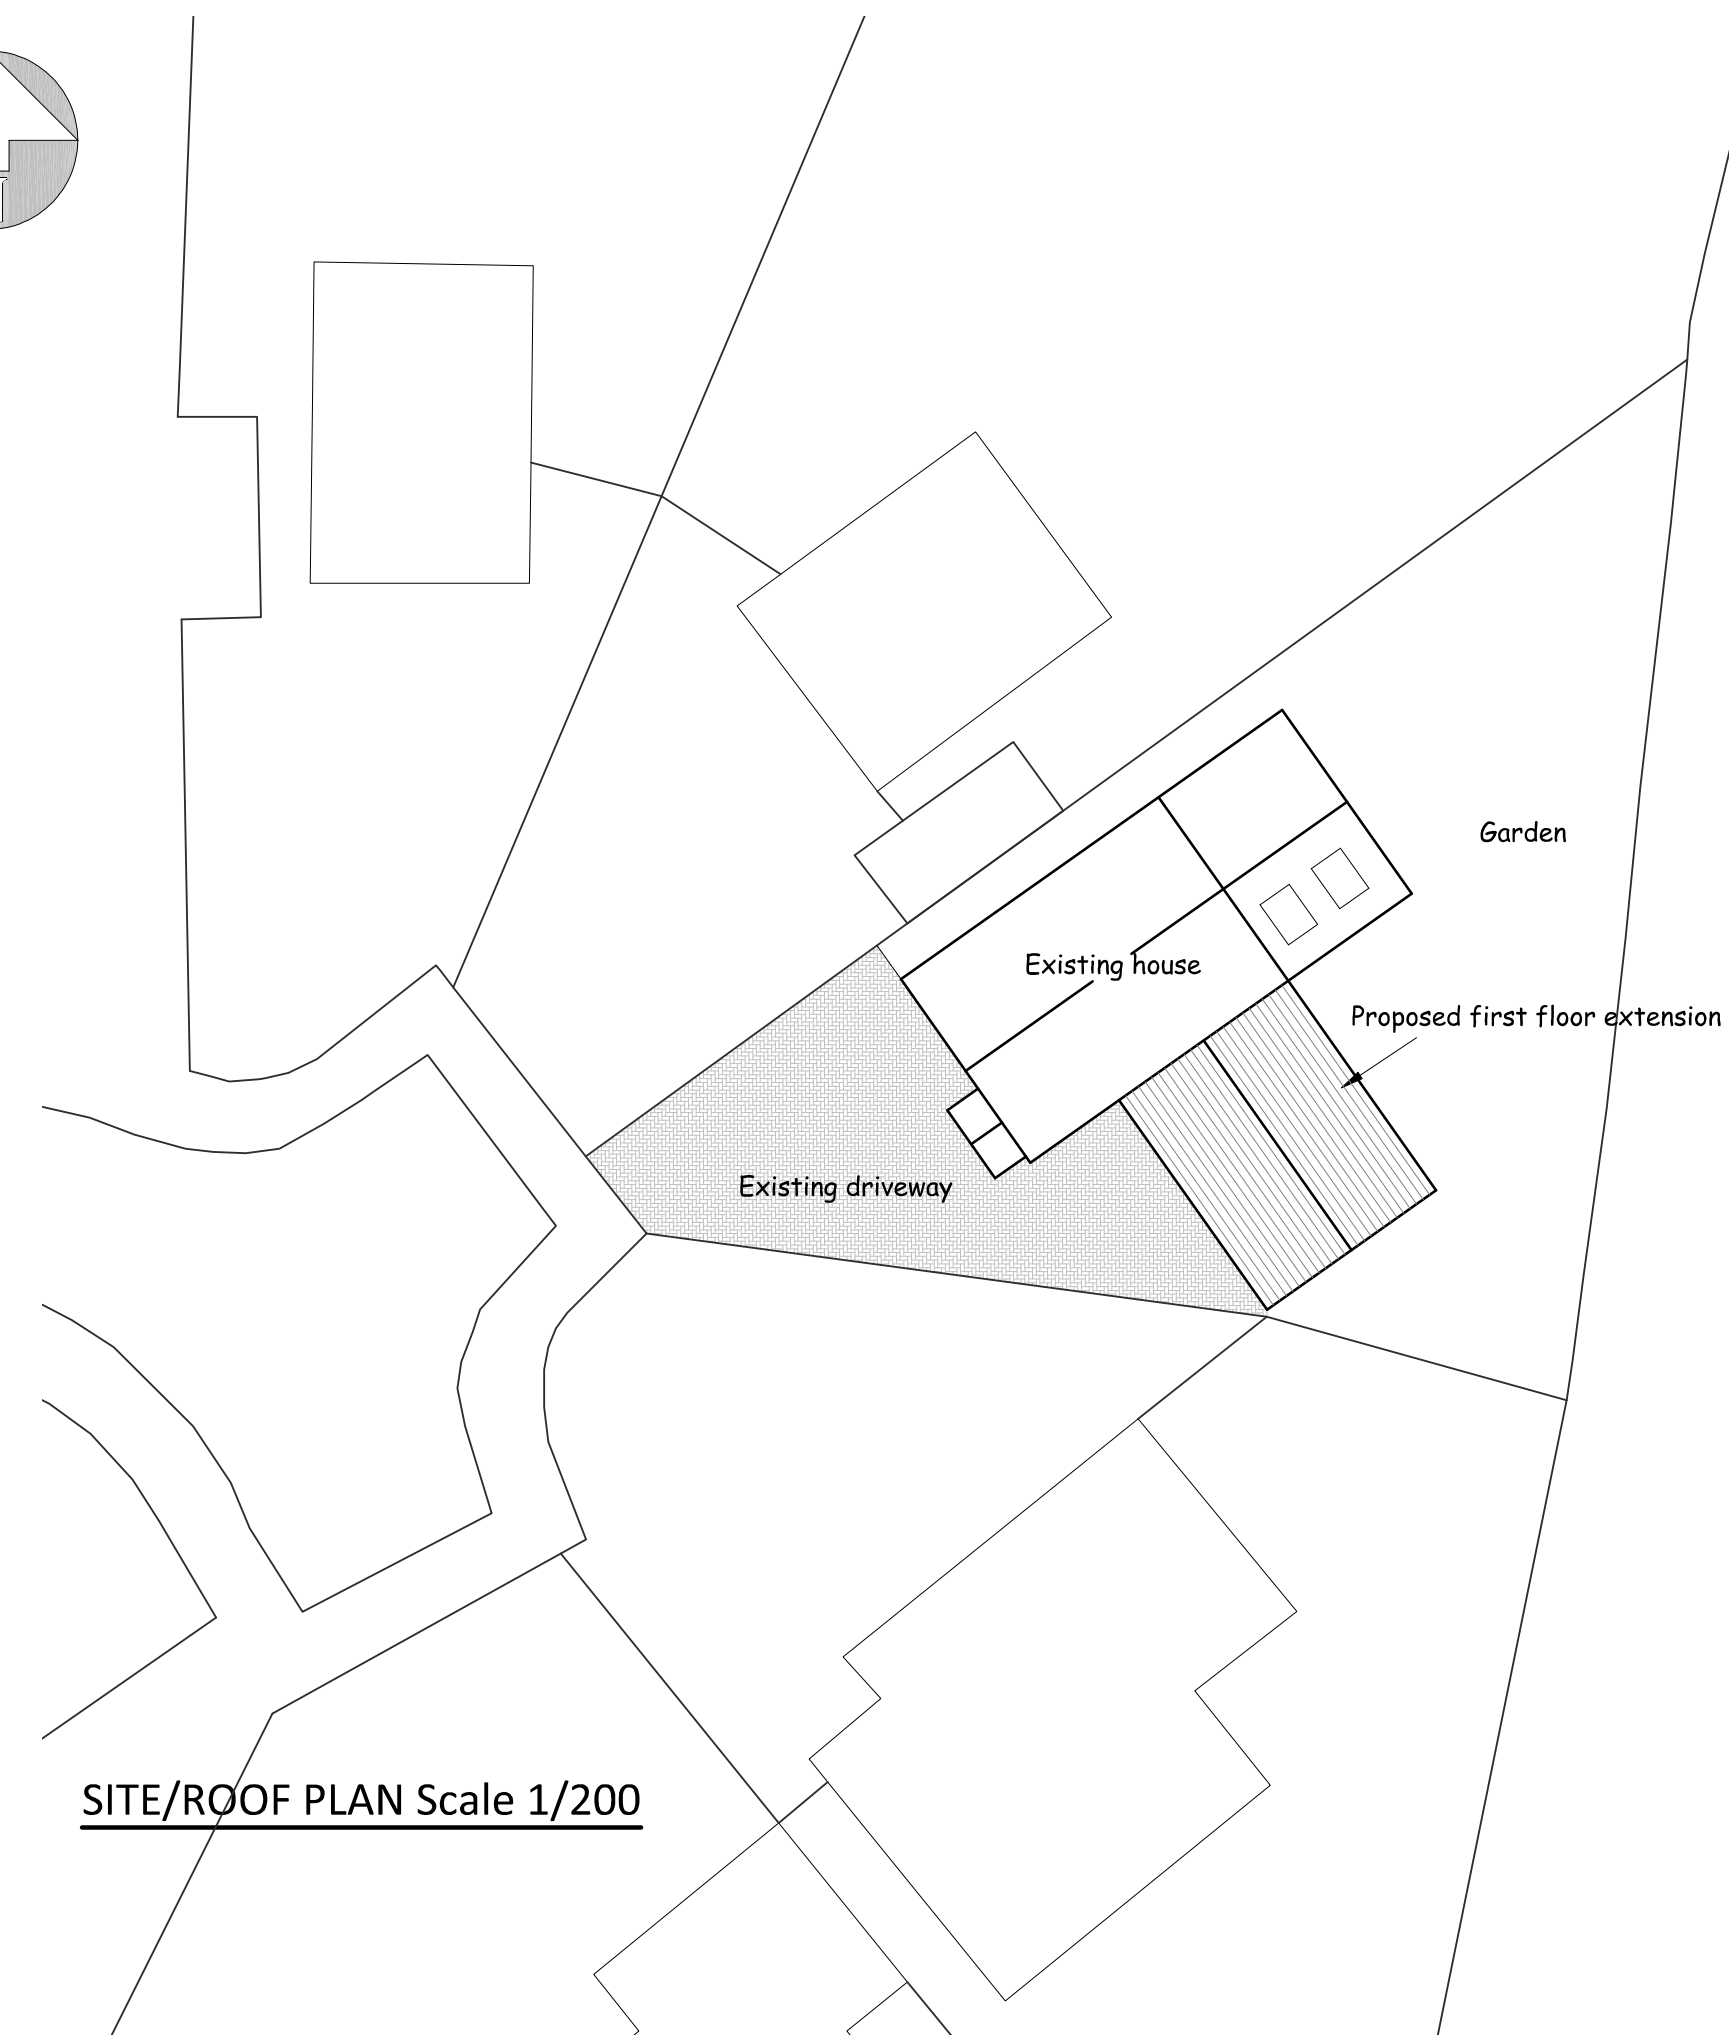


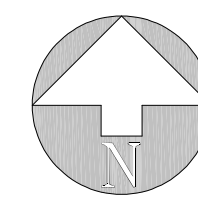

LOCATION PLAN Scale 1/1250

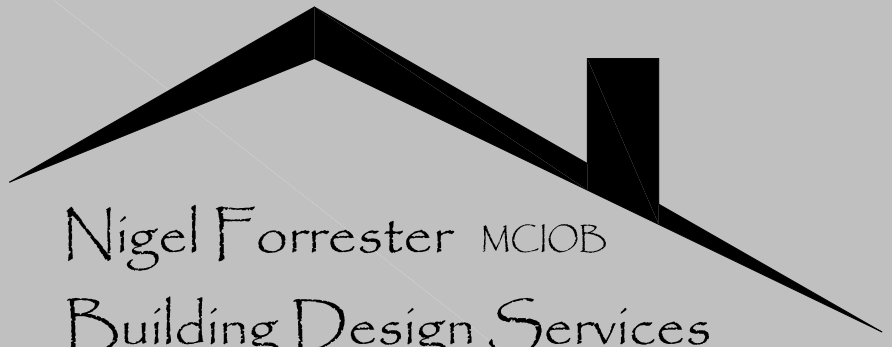

SITE/ROOF PLAN Scale 1/200


Nigel Forrester MCIOS
Building Design Services

ILETT HOUSE, SMITHY BANK, ALTON, STAFFS, ST10 4AD
TEL 01538 702164
www.nigelforrester.co.uk www.sap-calc.co.uk

CLIENT

Mr I & Mrs L Turner

PROJECT

Proposed first floor extension
to form additional bedroom
at
No 5 Chestnut Close
Tea
Staffordshire
ST10 4JD

DRAWING NUMBER 21/639/05

Location & Site/Roof Plan

SCALES 1/1250 & 1/200 @ A1