



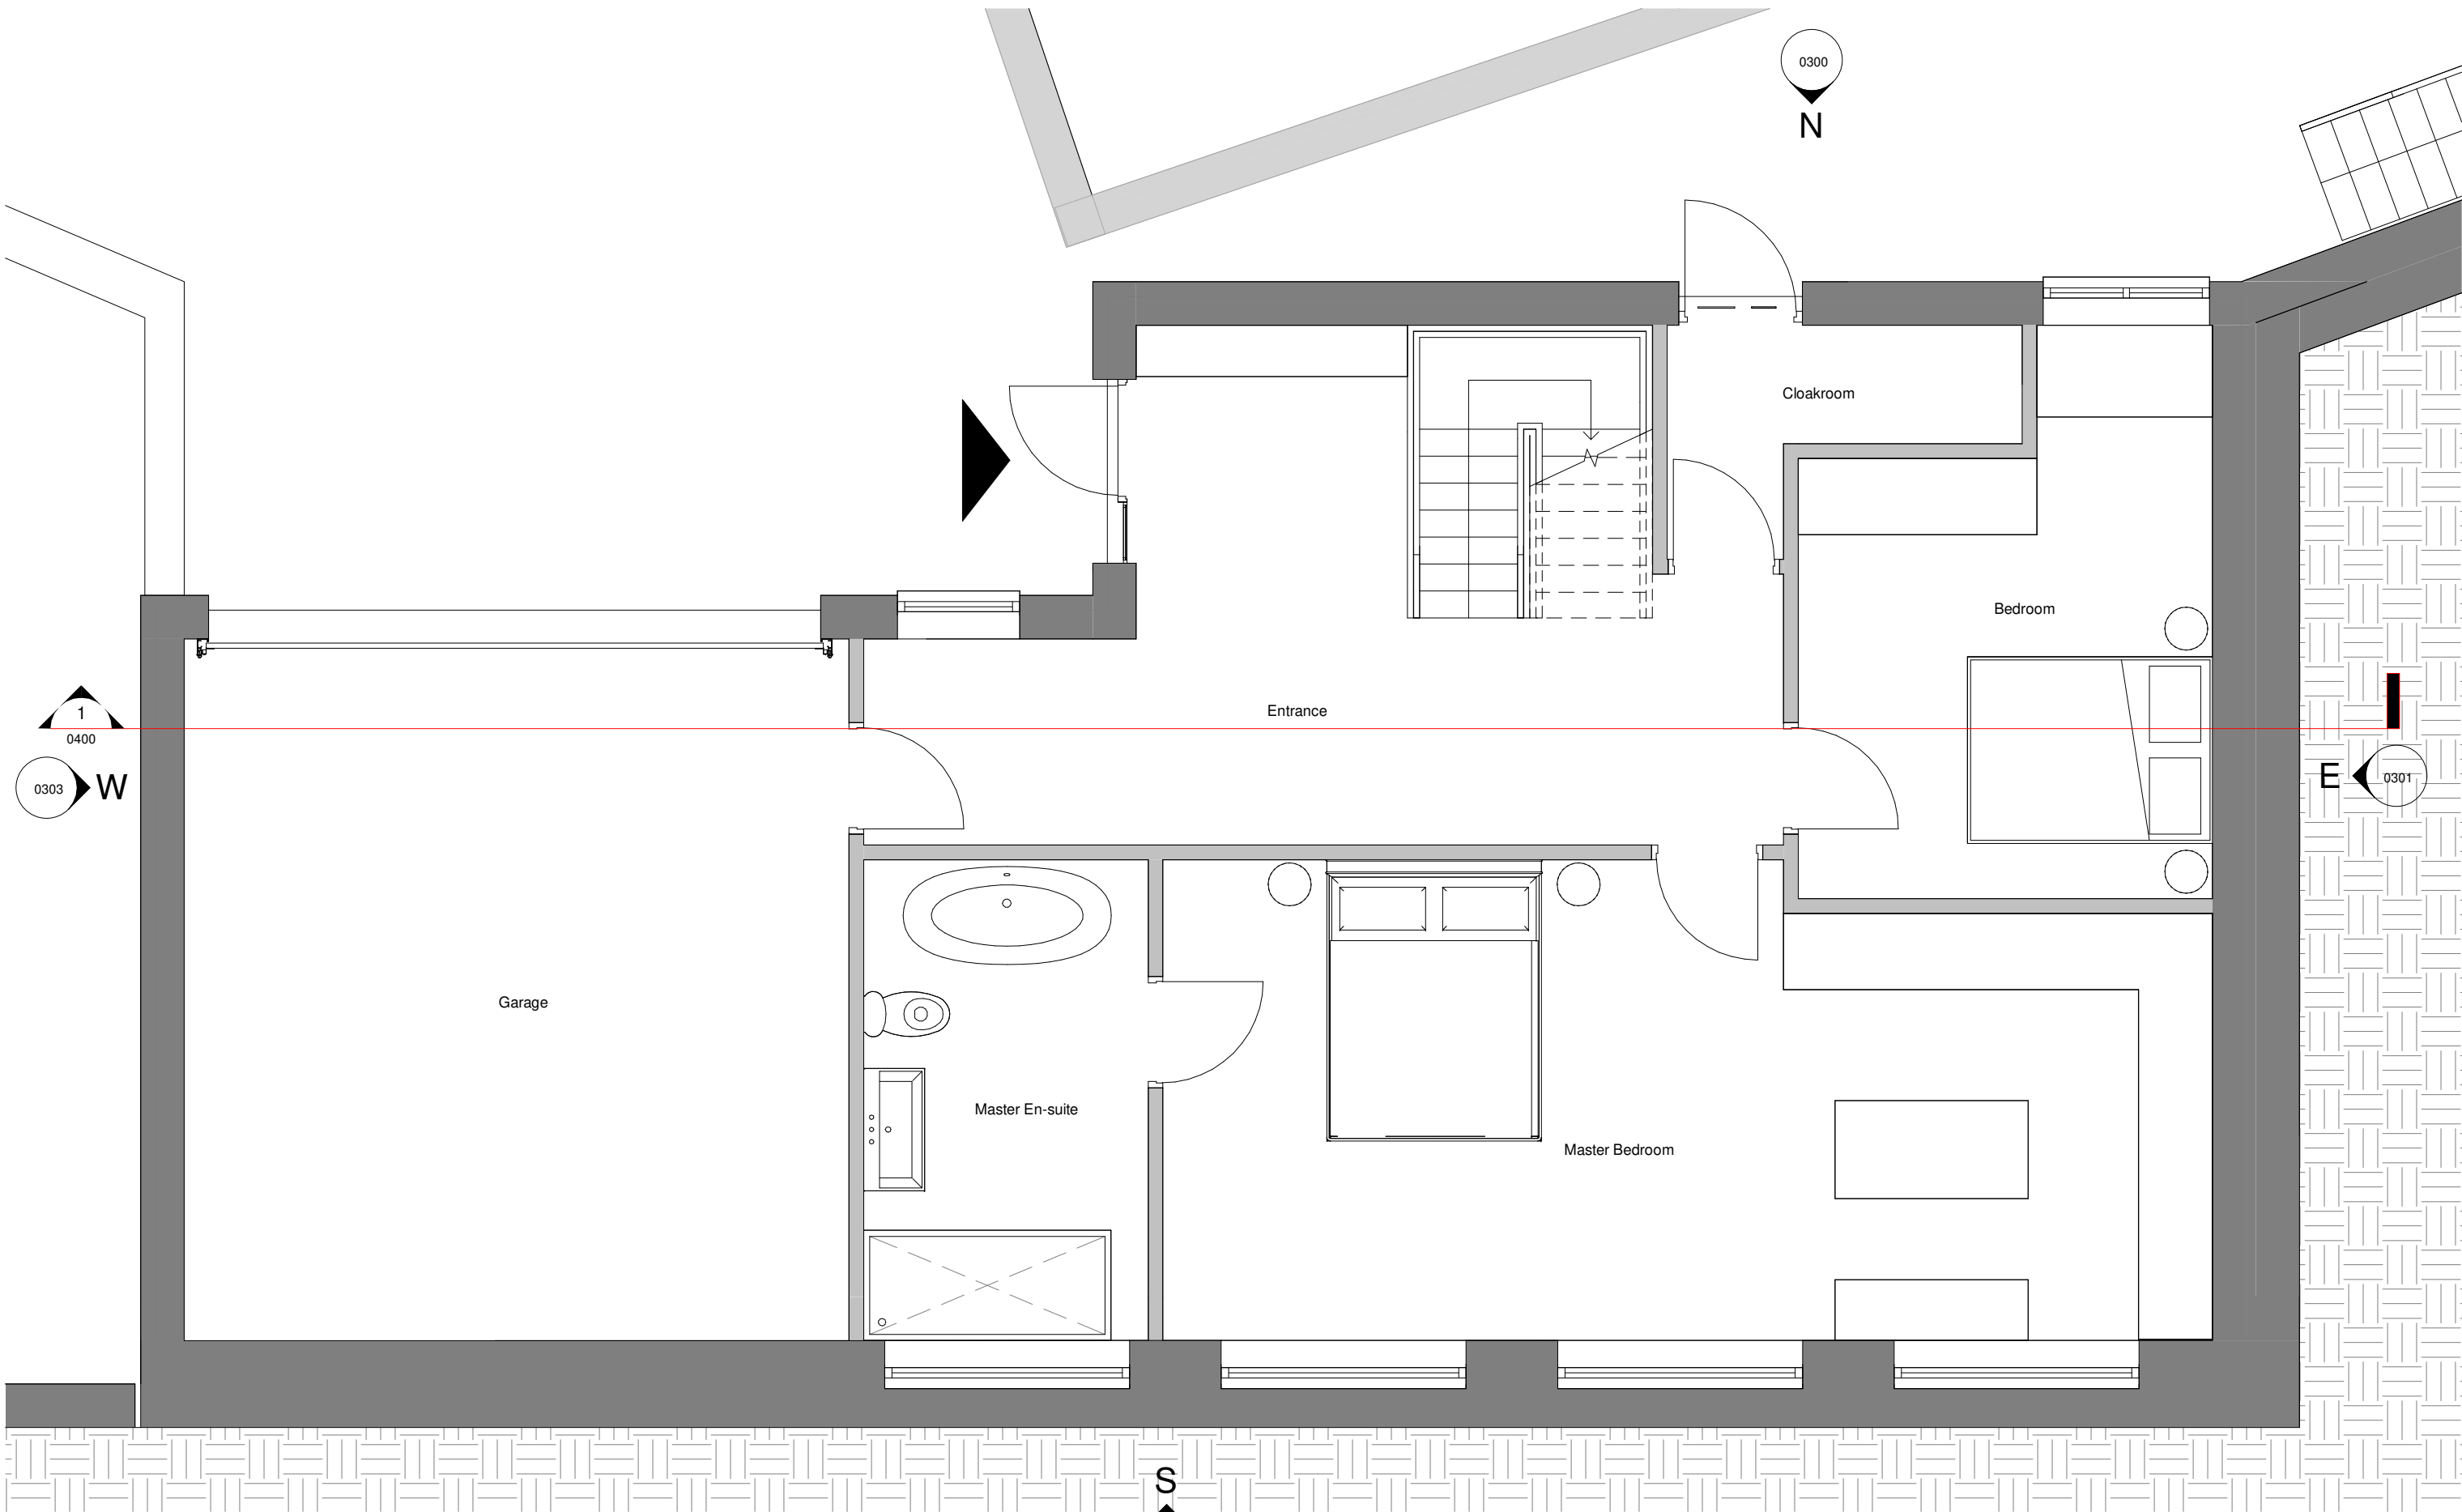

1 00 Ground Floor - Proposed
1 : 50

 

Client's Name
Dan & Jenny

Drawing Title
Ground Floor Plan - Proposed

Date
Mar 2021

0.5	0	0.5	1	1.5	2	2.5	Number	Rev
Scale 1:50@A3							0200	

Title
The Bungalow Caravan,
Cheadle Road, Cheddleton
Status
Planning

Rev	Date	Revision Details	Dr	Ch
-----	------	------------------	----	----

CAD Plot Date: 12/08/2021 18:10:51