


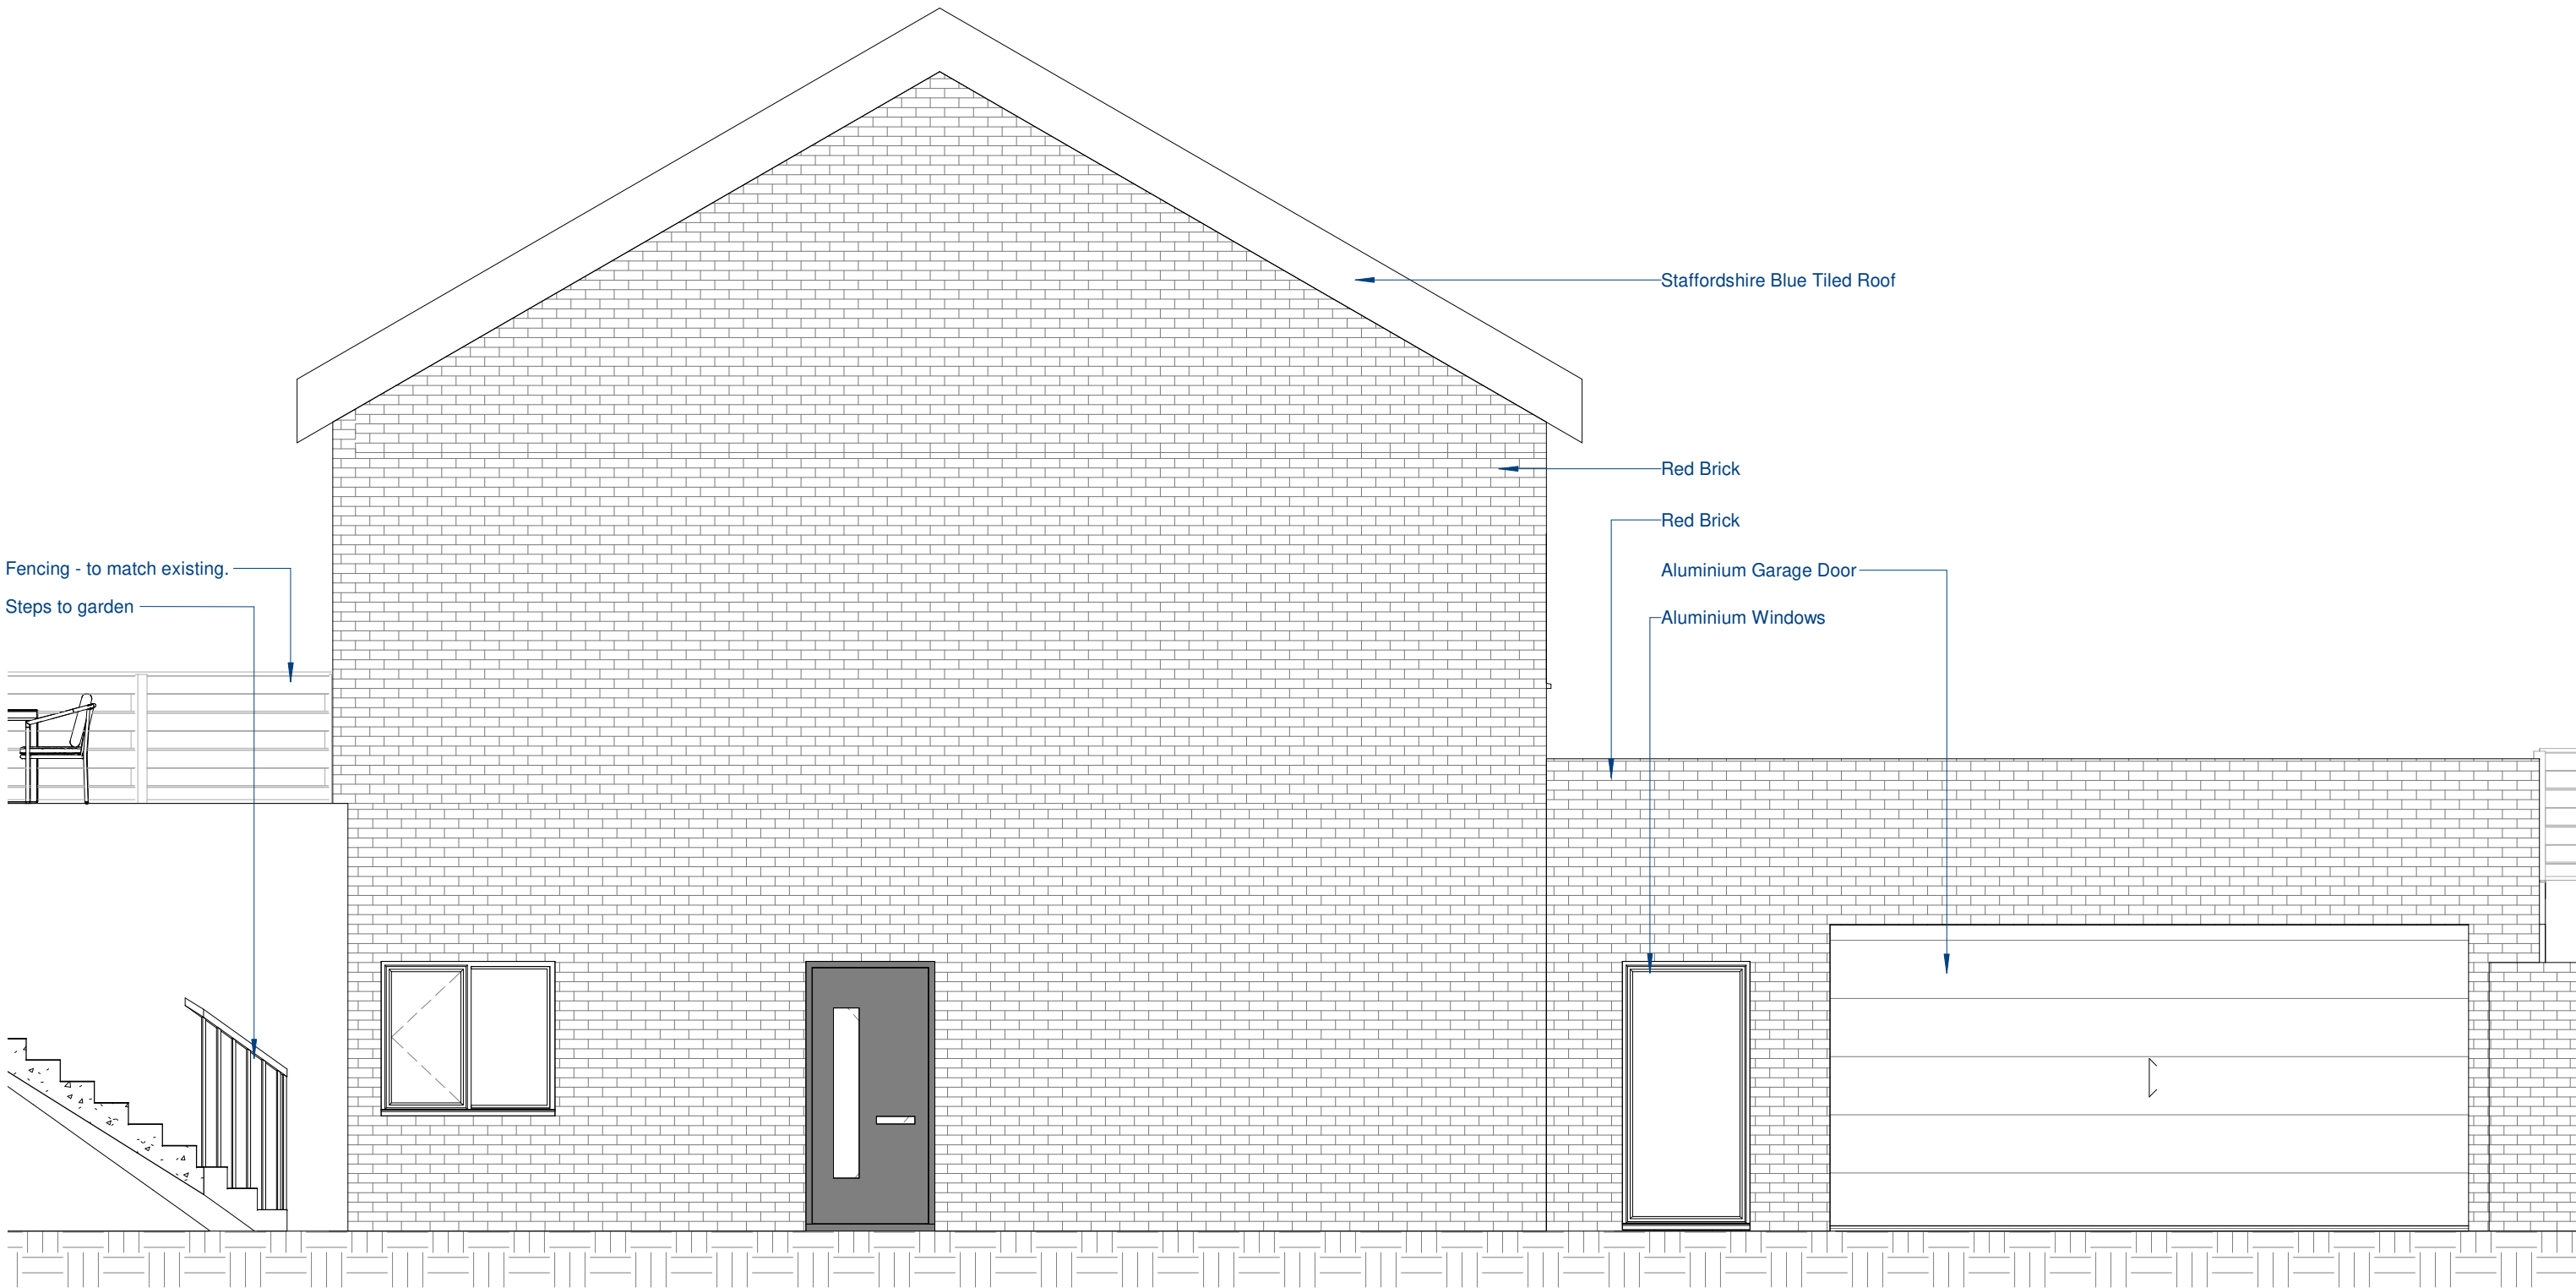

North Elevation - Proposed

1 : 50

Client's Name
Dan & Jenny

Drawing Title
North Elevation - Proposed

Date
Aug 2021

0.5	0	0.5	1	1.5	2	2.5	Number	Rev
Scale 1:50@A3							0300	

Title
The Bungalow Caravan,
Cheadle Road, Cheddleton

Status
Planning

Rev Date Revision Details Dr Ch

CAD Plot Date: 12/08/2021 18:07:16