


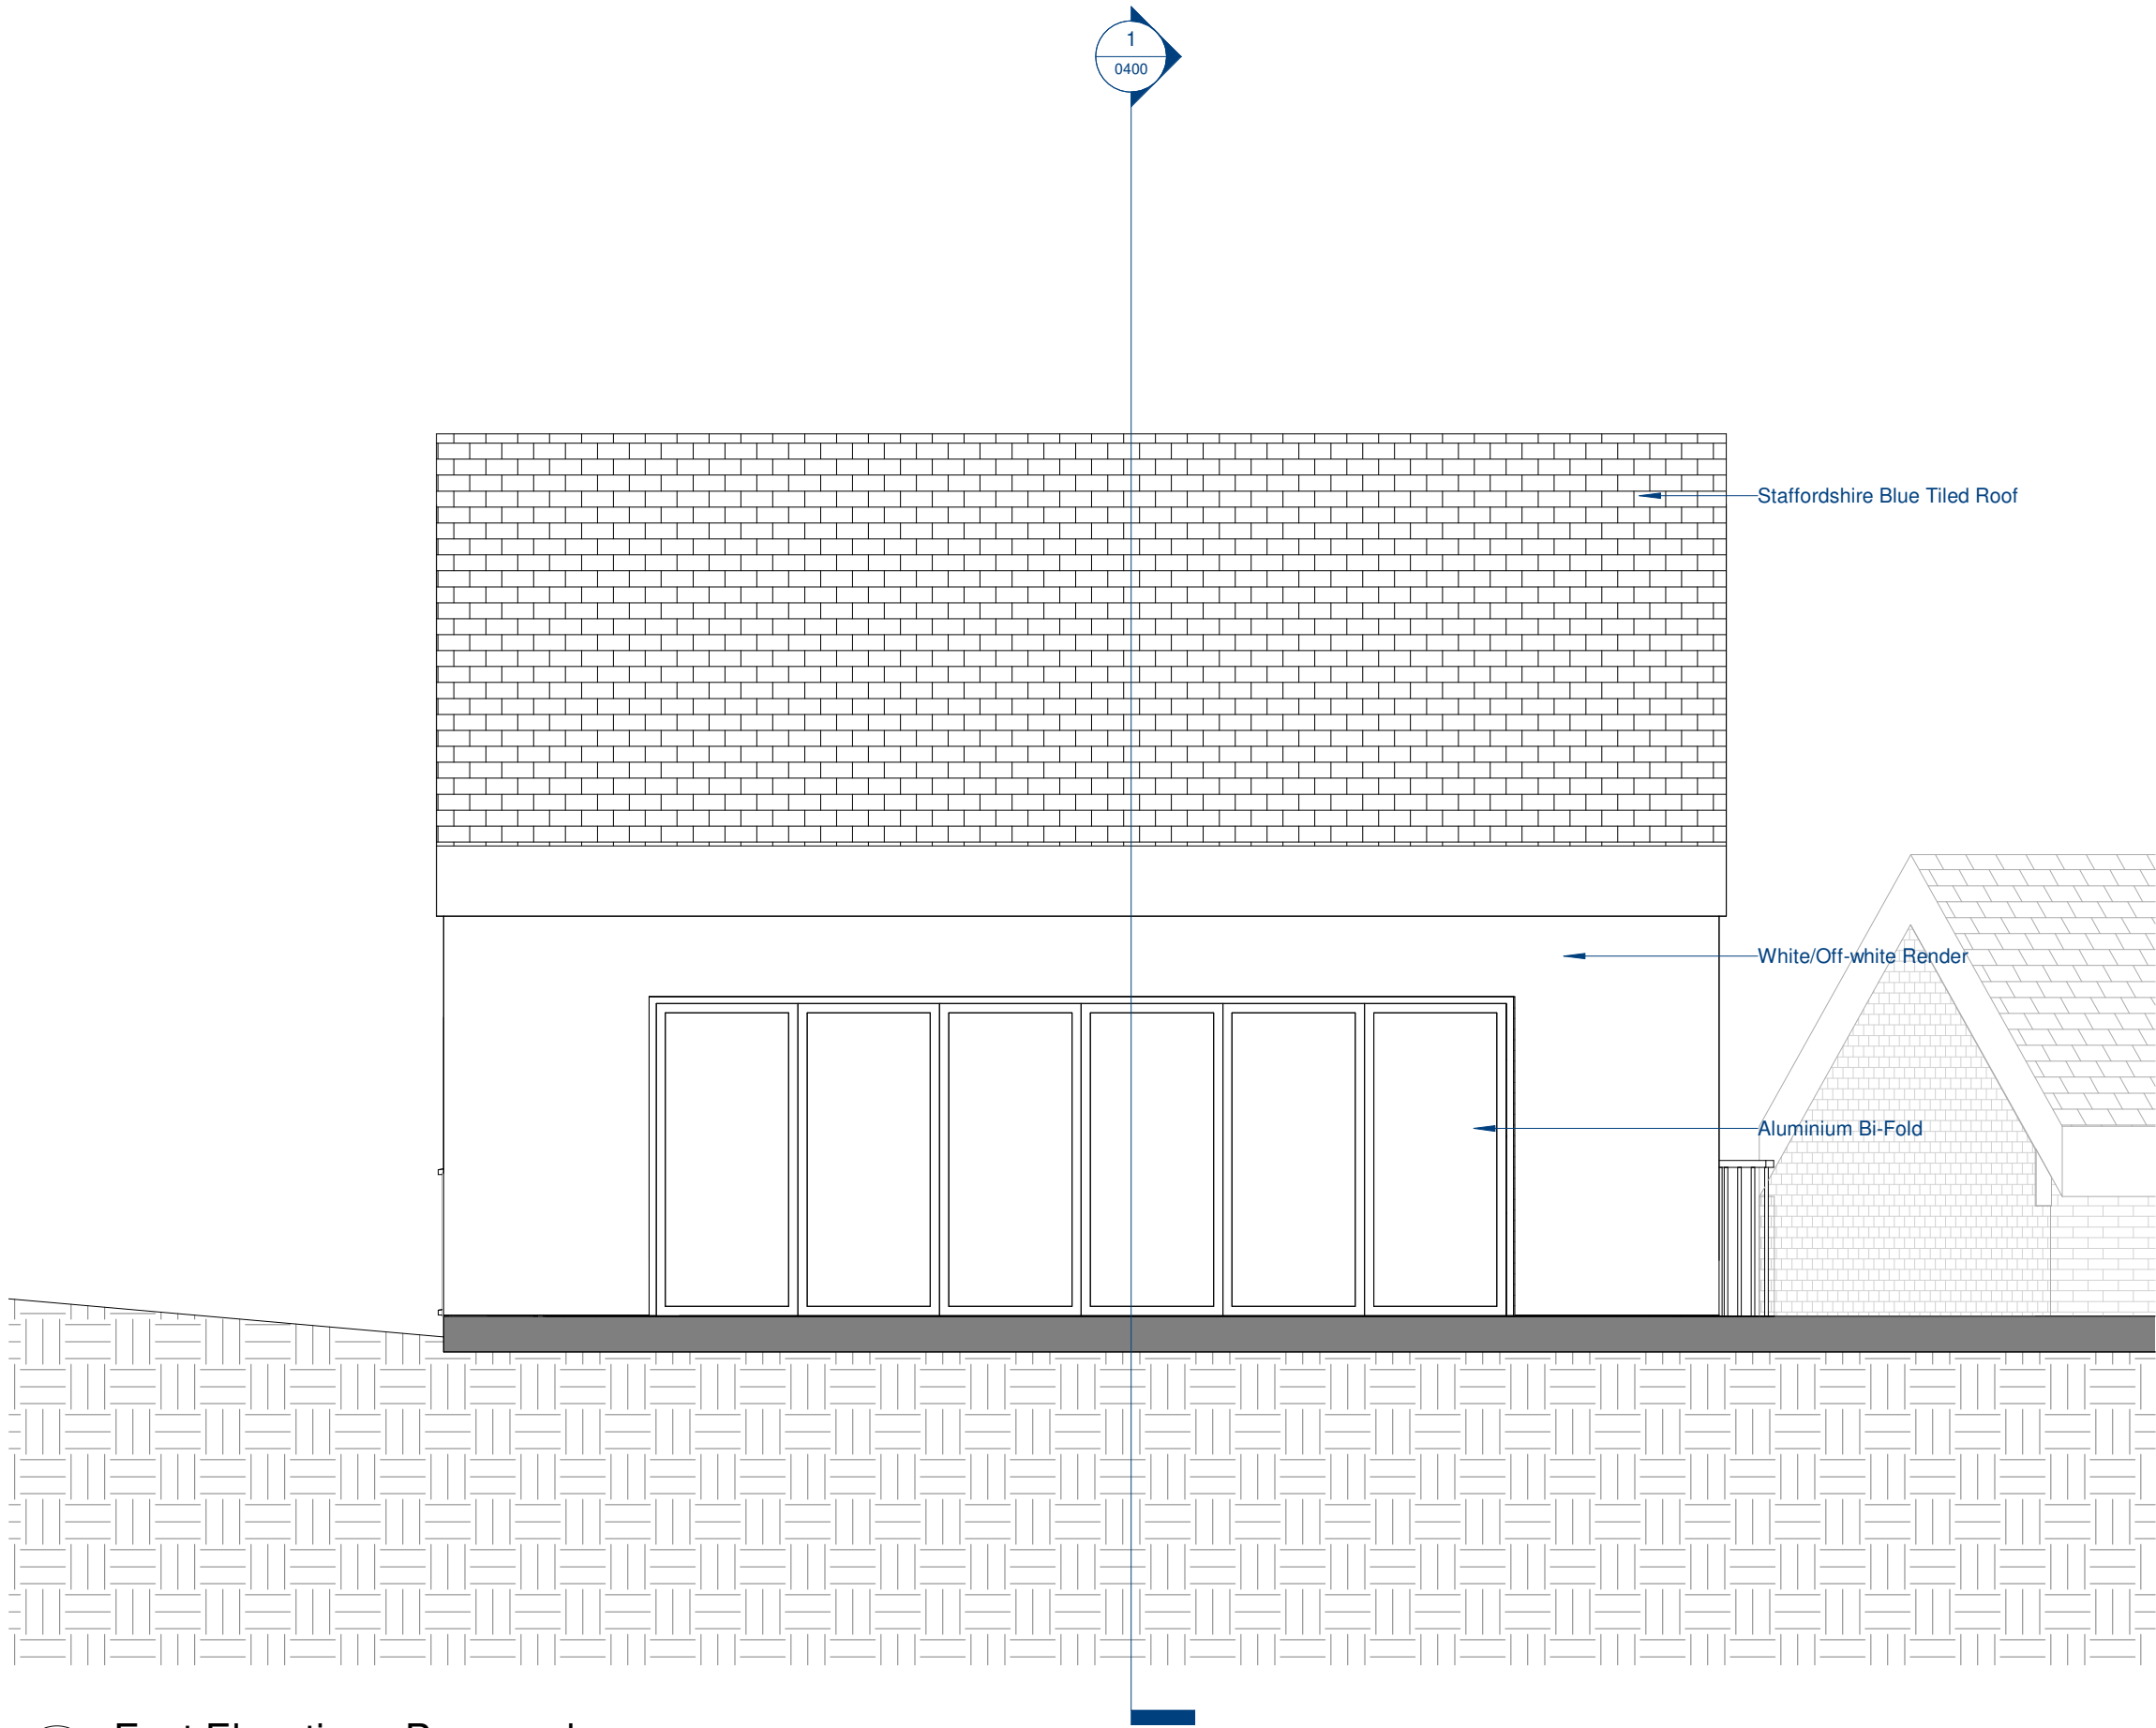

E

East Elevation - Proposed

1 : 50

Client's Name		Drawing Title		Date	
Dan & Jenny		East Elevation - Proposed		Aug 2021	
0.5		0		0.5	
1		1.5		2	
2.5		Number		Rev	
Scale 1:50@A3		0301			

Title	
The Bungalow Caravan, Cheadle Road, Cheddleton	
Status	Planning

Rev	Date	Revision Details	Dr	Ch
-----	------	------------------	----	----

CAD Plot Date: 12/08/2021 18:07:21