


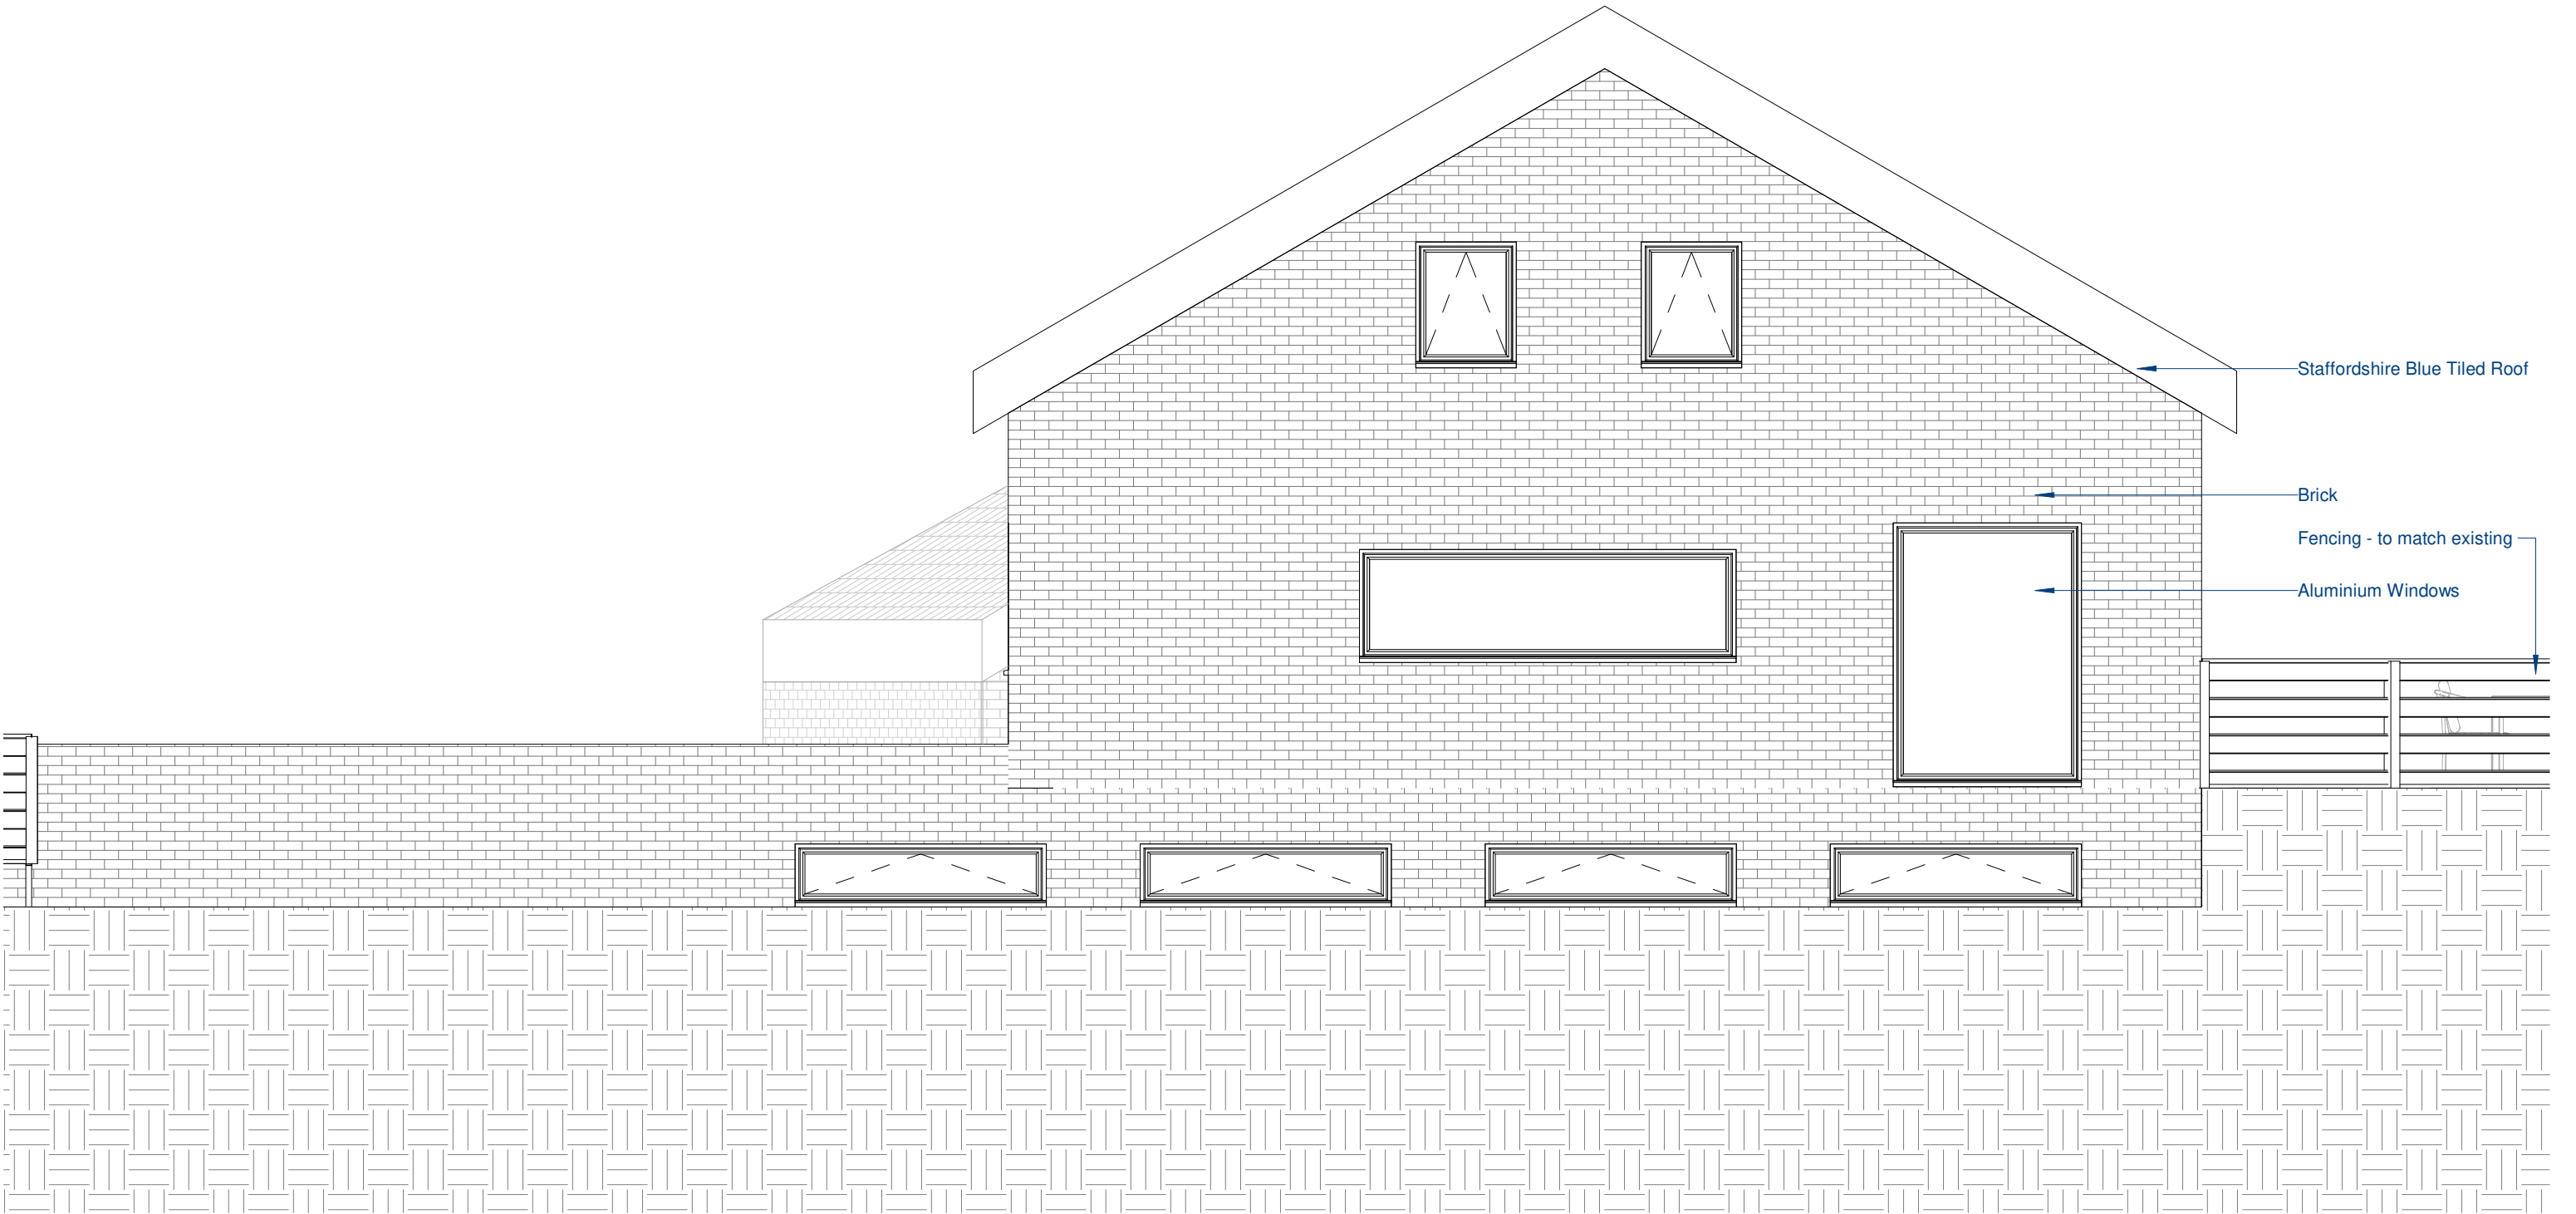

S

South Elevation - Proposed

1 : 50

Client's Name
Dan & Jenny

Drawing Title
South Elevation - Proposed

Date
Aug 2021

Title
The Bungalow Caravan,
Cheadle Road, Cheddleton

Status
Planning

Rev	Date	Revision Details	Dr	Ch
-----	------	------------------	----	----

0.5	0	0.5	1	1.5	2	2.5	Number	Rev
Scale 1:50@A3							0302	

No dimensions to be scaled from drawing except for the purposes of Planning Applications. The contractor should check all dimensions on site. It is the contractors responsibility to ensure compliance with Building Regulations.

CAD Plot Date: 12/08/2021 18:07:25