




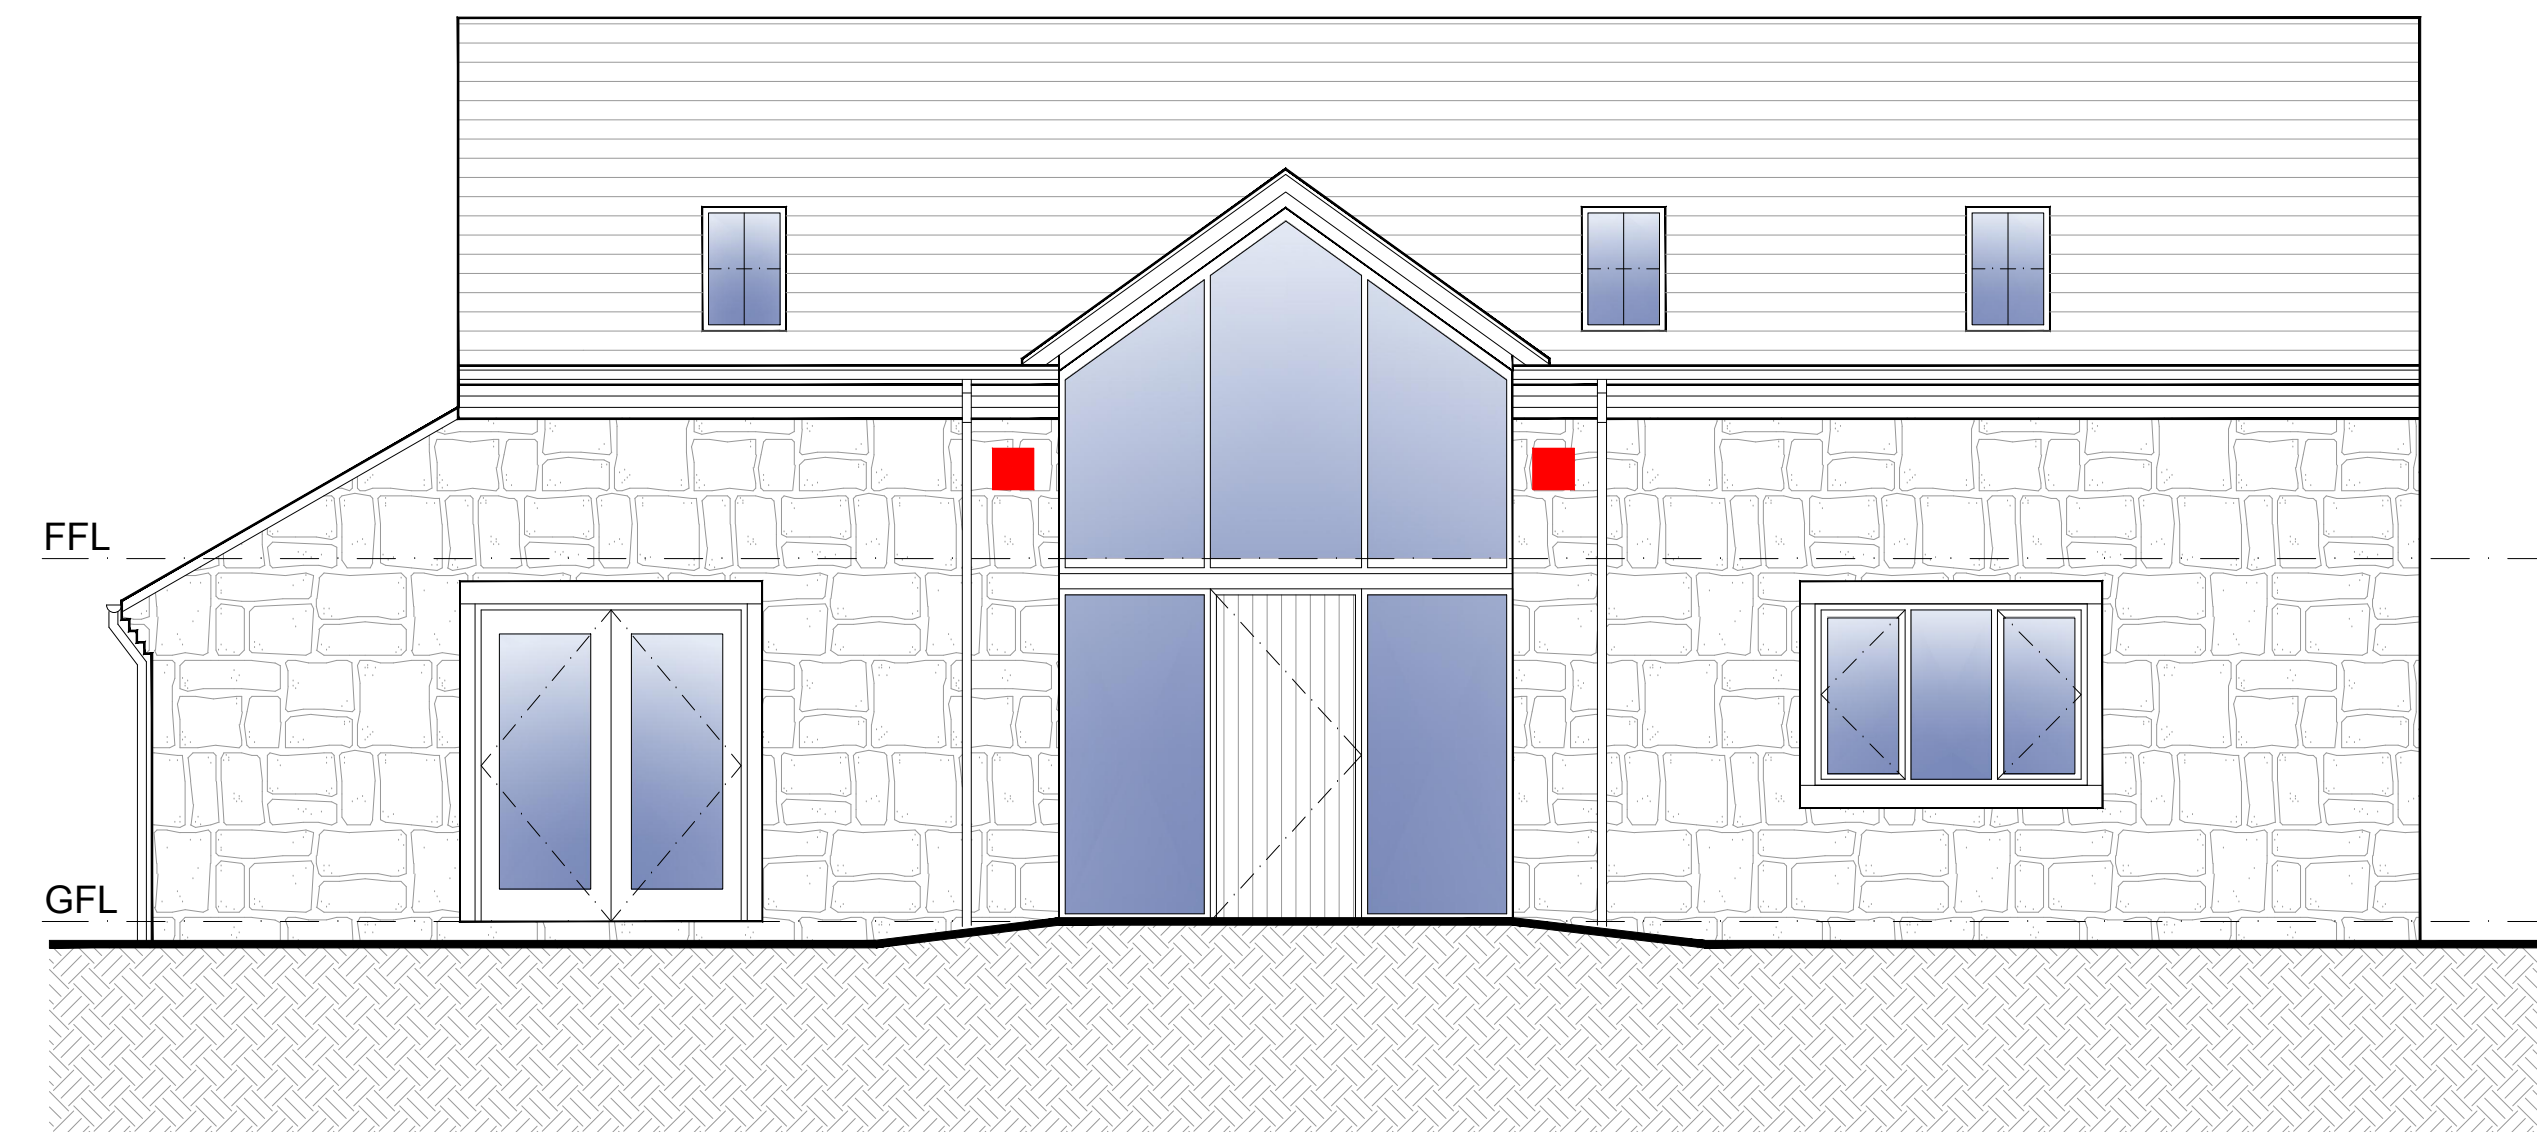


PROPOSED FRONT ELEVATION (SOUTH)

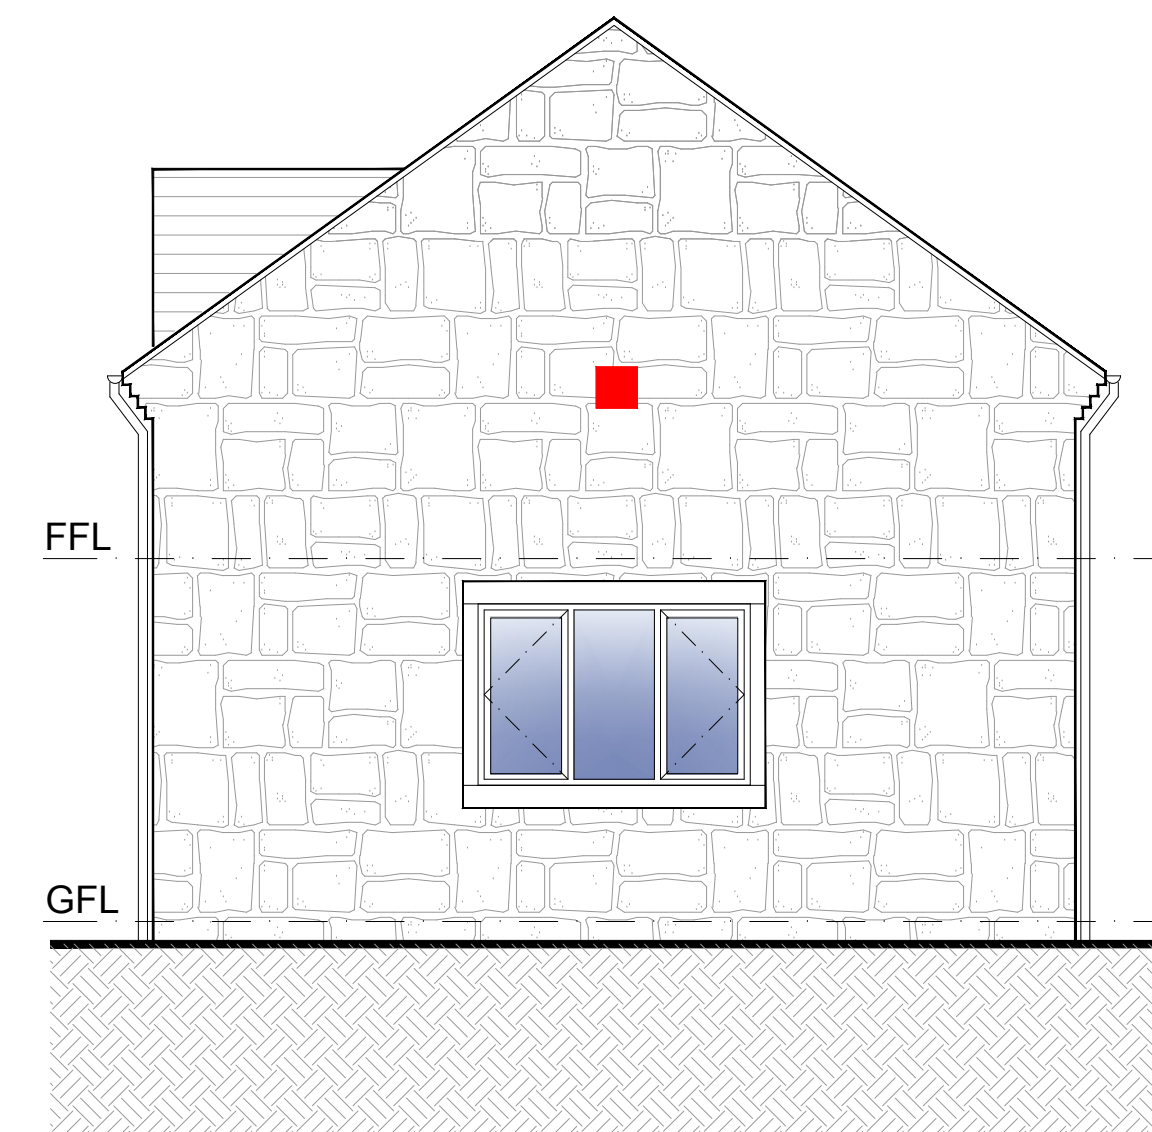

PROPOSED SIDE ELEVATION (EAST)

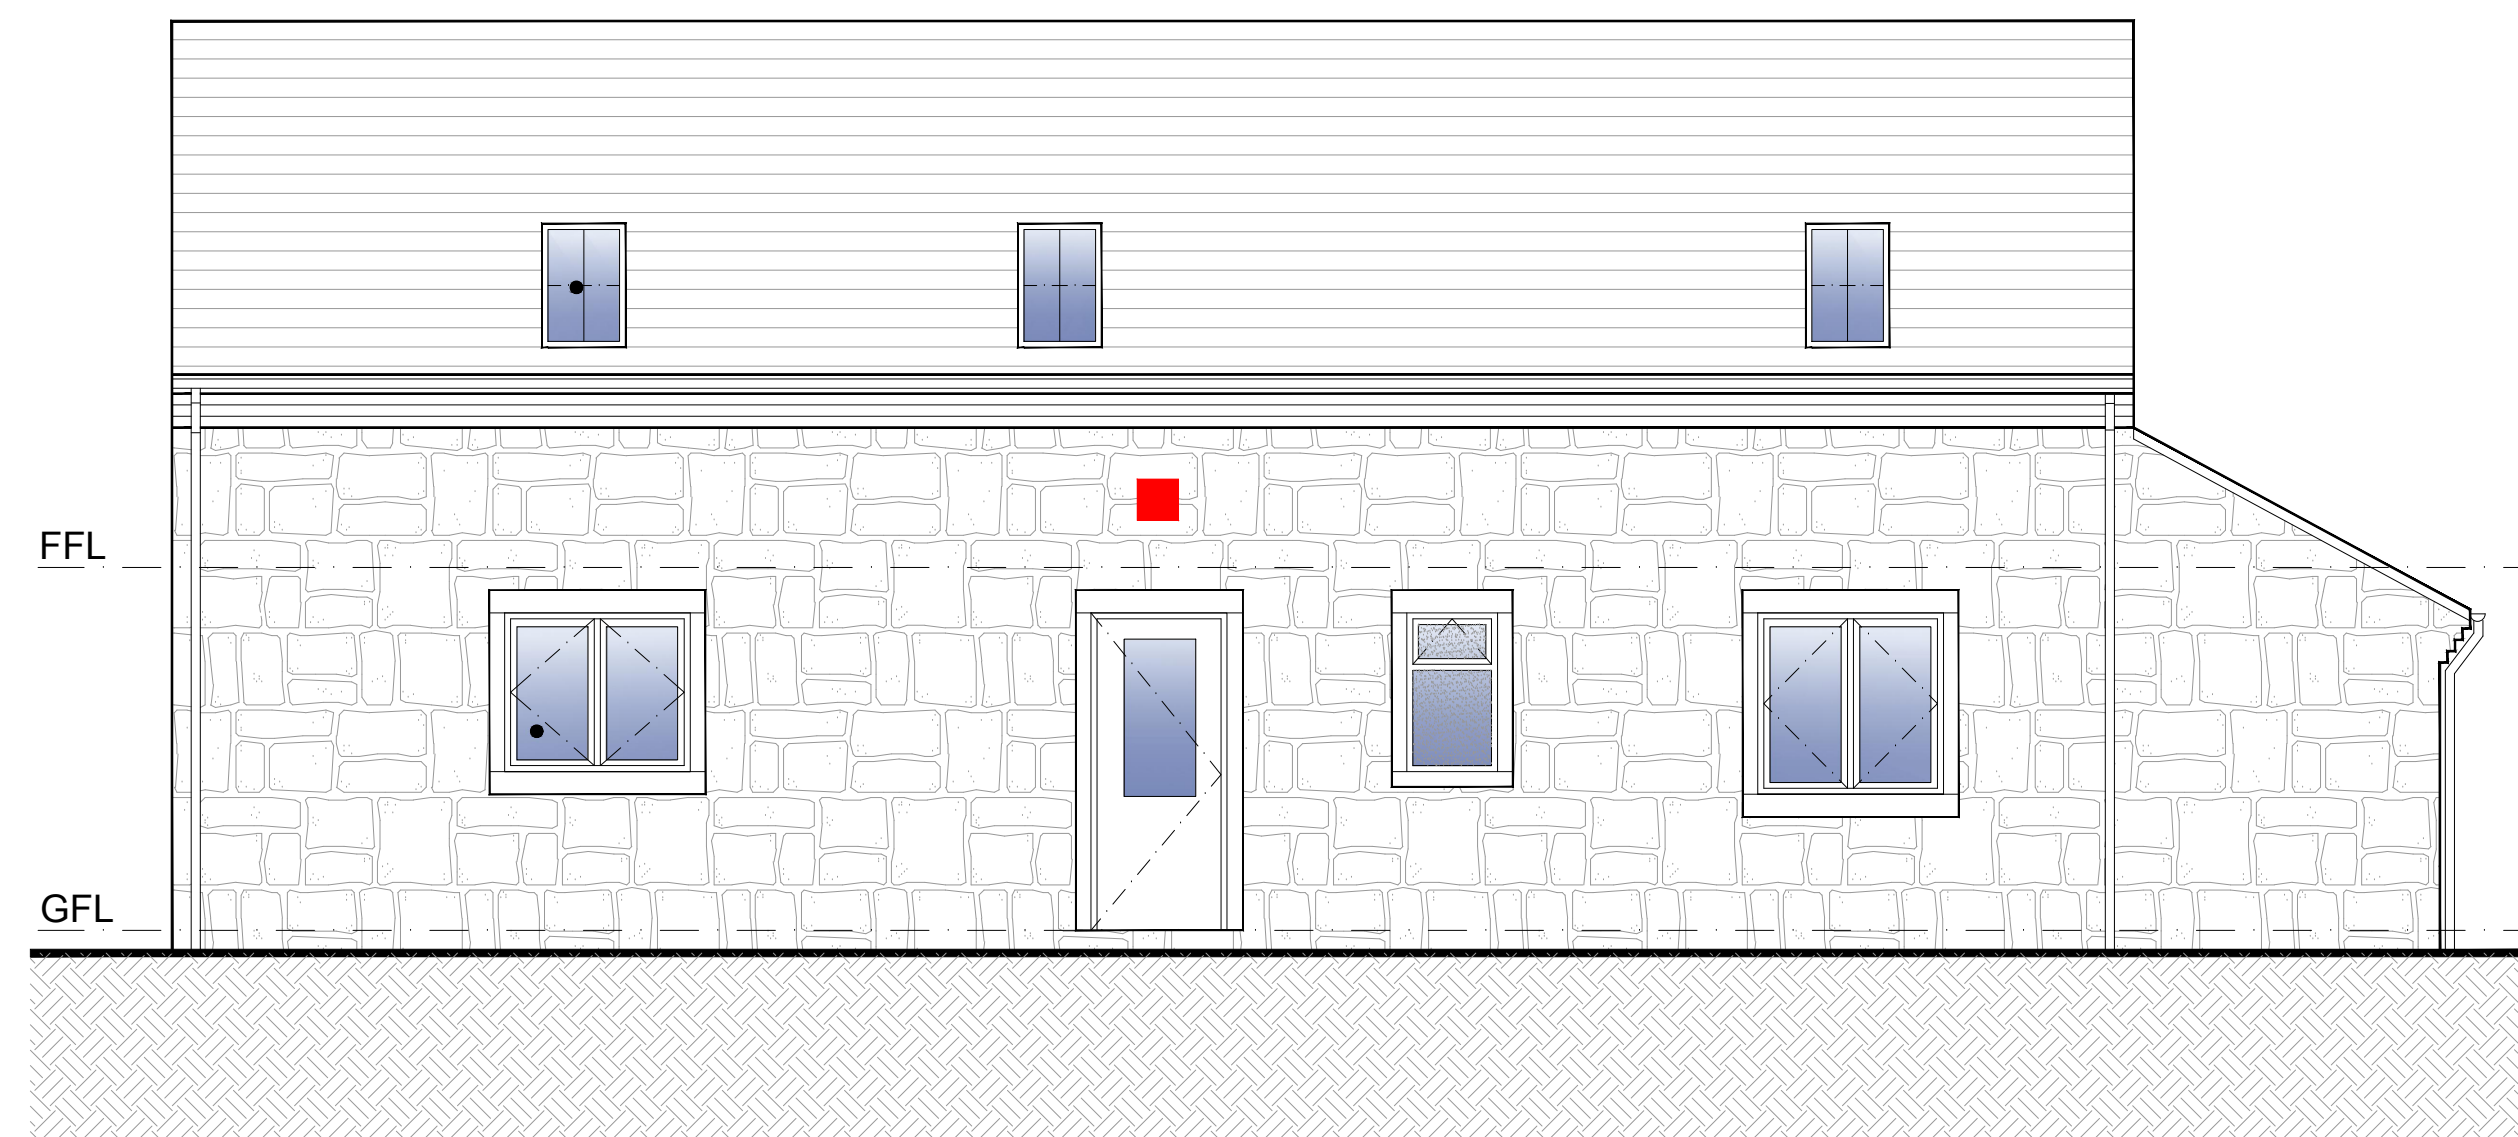


PROPOSED FRONT ELEVATION (NORTH)

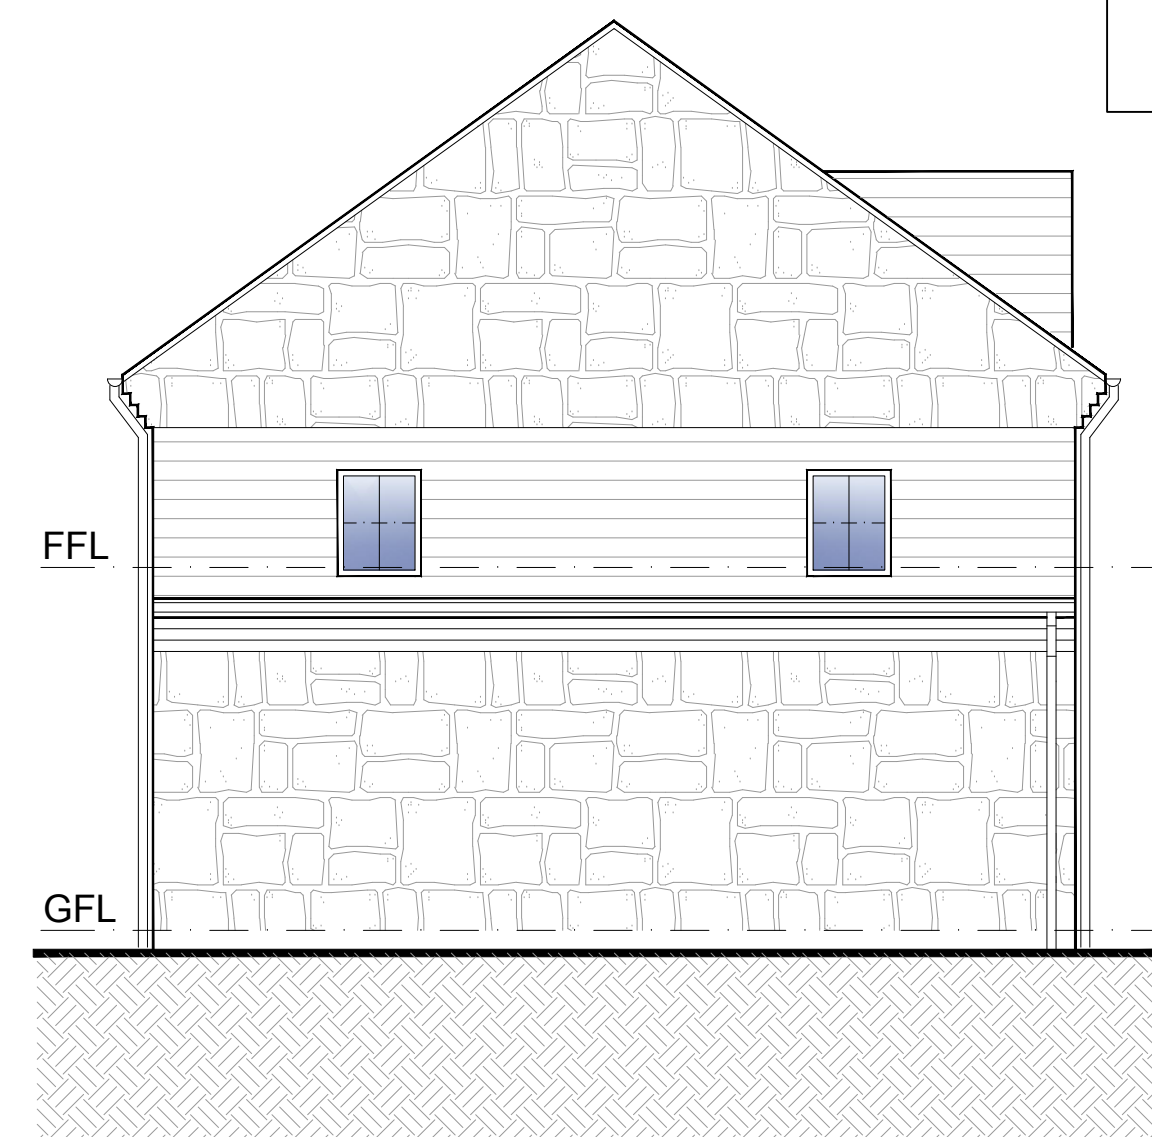

PROPOSED SIDE ELEVATION (WEST)

■ Locations of light placement -
Eterna 12W LED Outdoor Wall Light

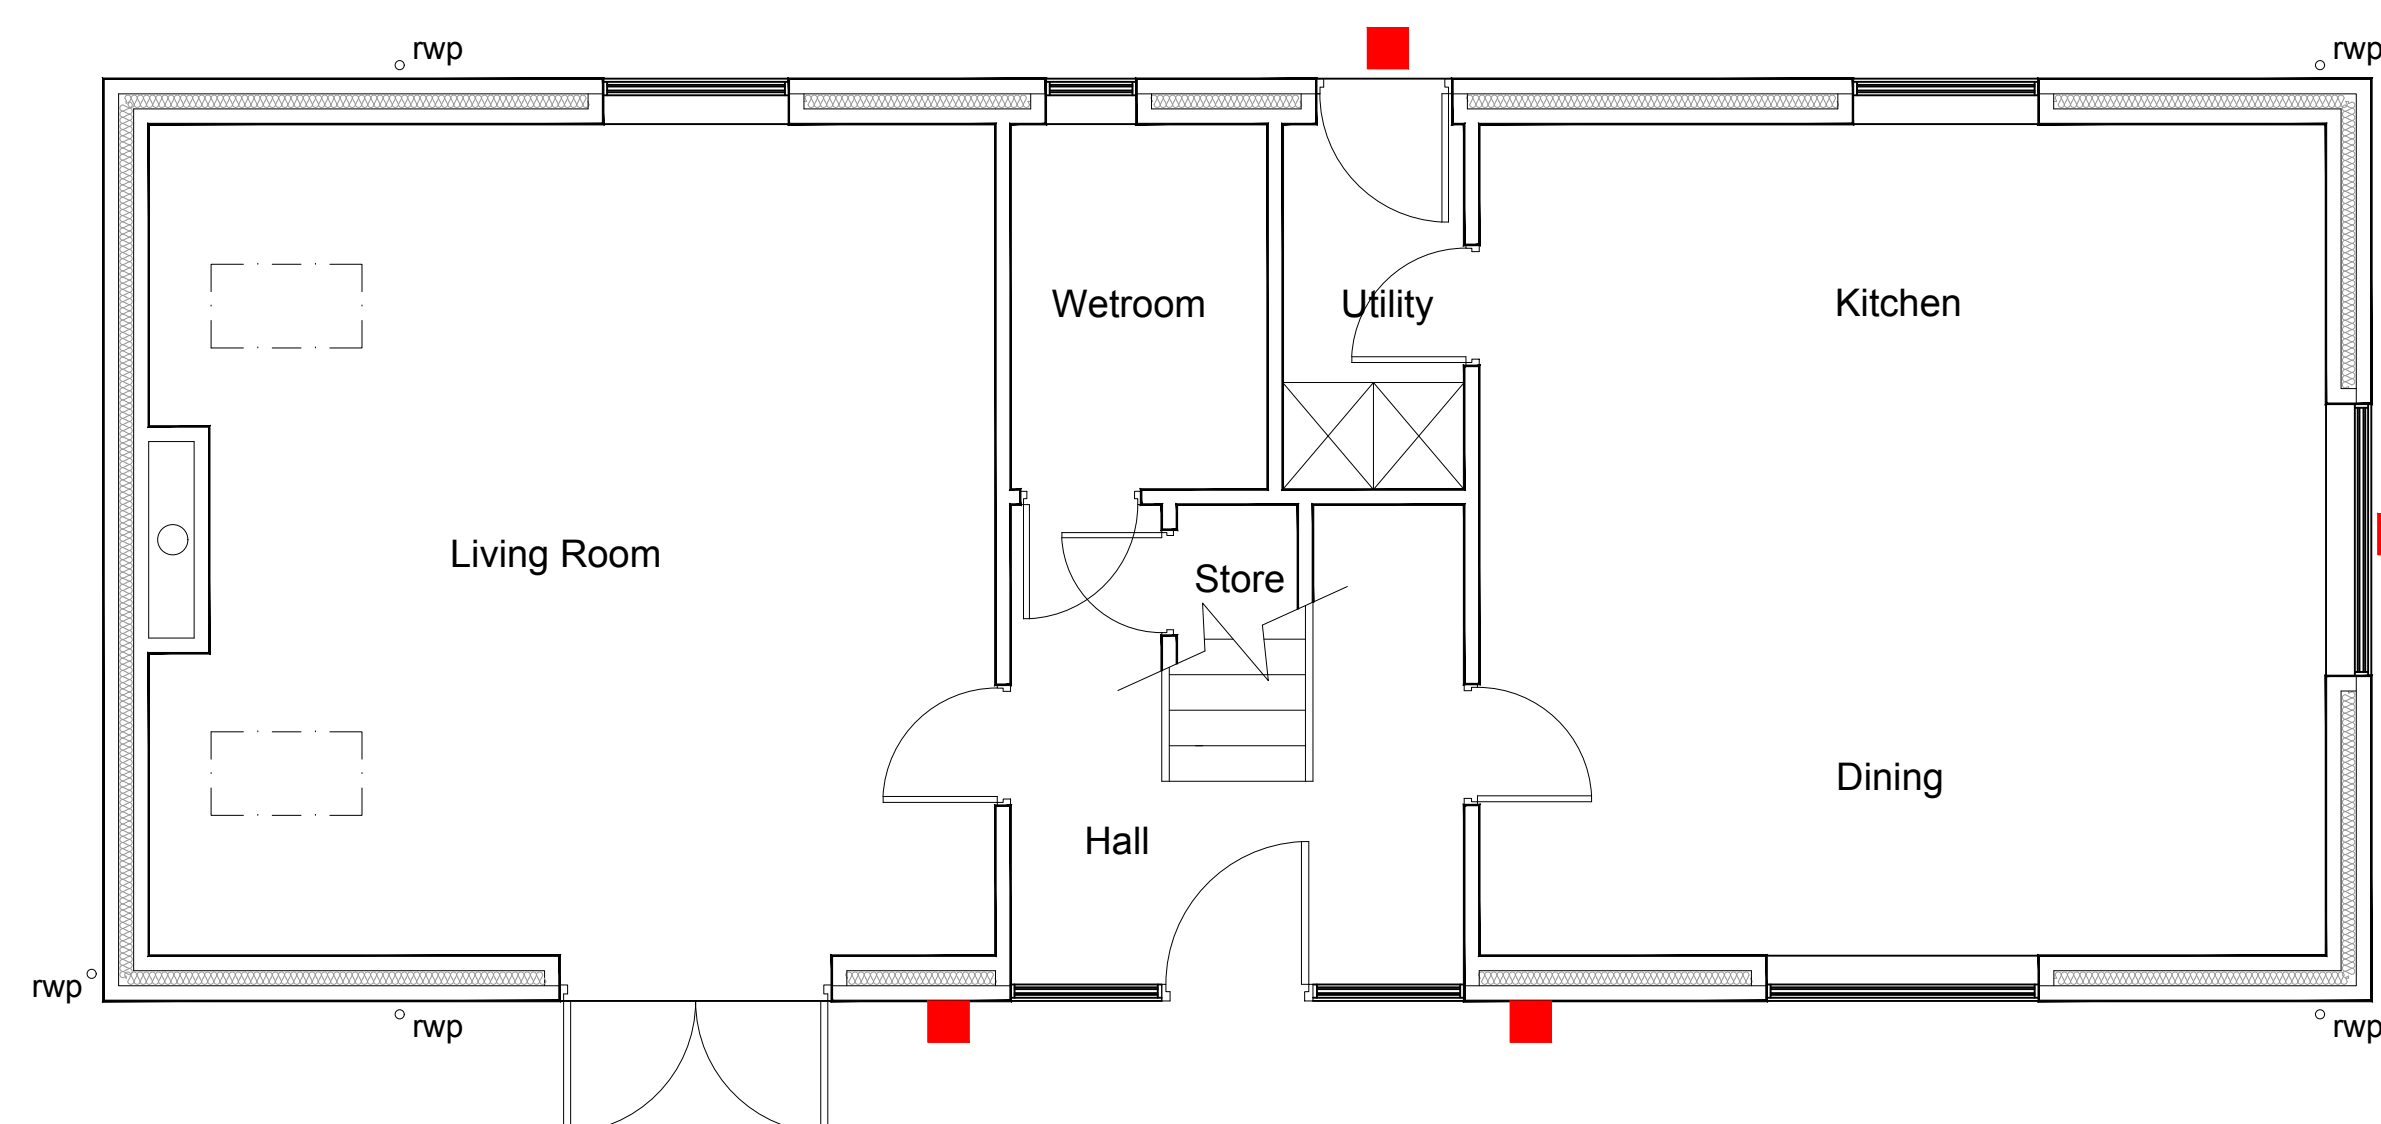

PROPOSED GROUND FLOOR PLAN

This drawing is the copyright of Forefront Development Consulting Ltd and should not be reproduced without our written consent.

The contractor is to check dimensions and levels on site prior to the commencement of works. Any discrepancies are to be reported immediately.



FOREFRONT
DEVELOPMENT CONSULTING

4 Ridge House, Ridge House Drive, Festival Park, S-O-T, ST1 5SJ
Office 01782 216912 WWW.FOREFRONTDC.COM

CLIENT

MR C McGUINNESS

PROJECT

Proposed demolition of existing milking parlour and
erection of detached dwelling at Ivy House Farm,
Tompkin Road, Stanley, Staffordshire. ST9 9LX

TITLE

Proposed Lighting Scheme

SCALE

1:50 @ A1

DRG NO.

21-101-C17

REV.
A

DESCRIPTION
Elevational alterations

DRAWN

ATG

DATE

17 / 09 / 21

DATE
13-10-21