



0.5 X 5 METRES AT 1:50 SCALE

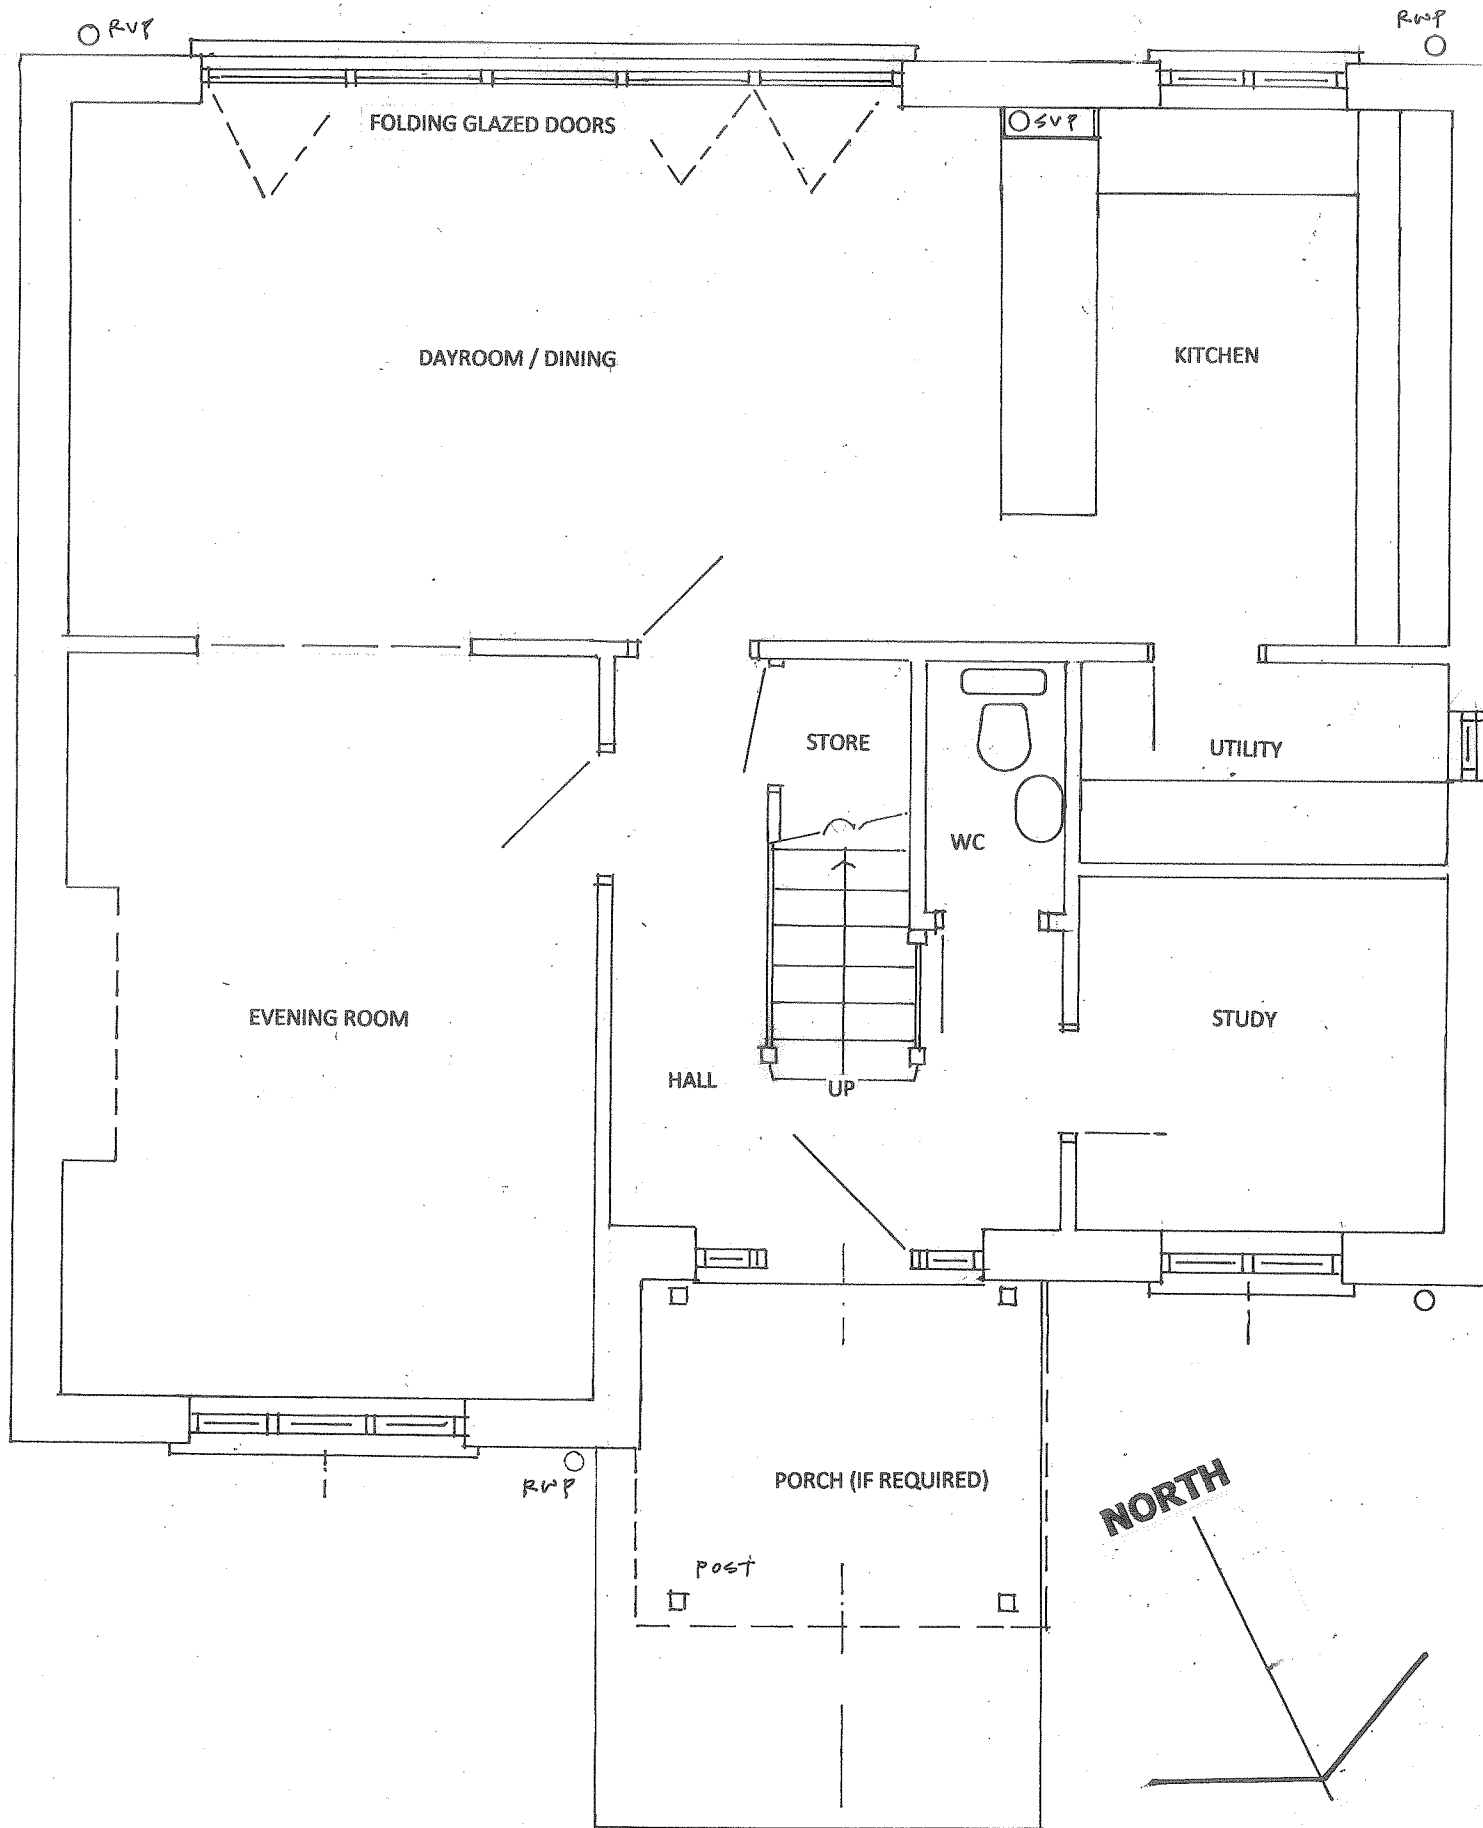

GROUND



FIRST

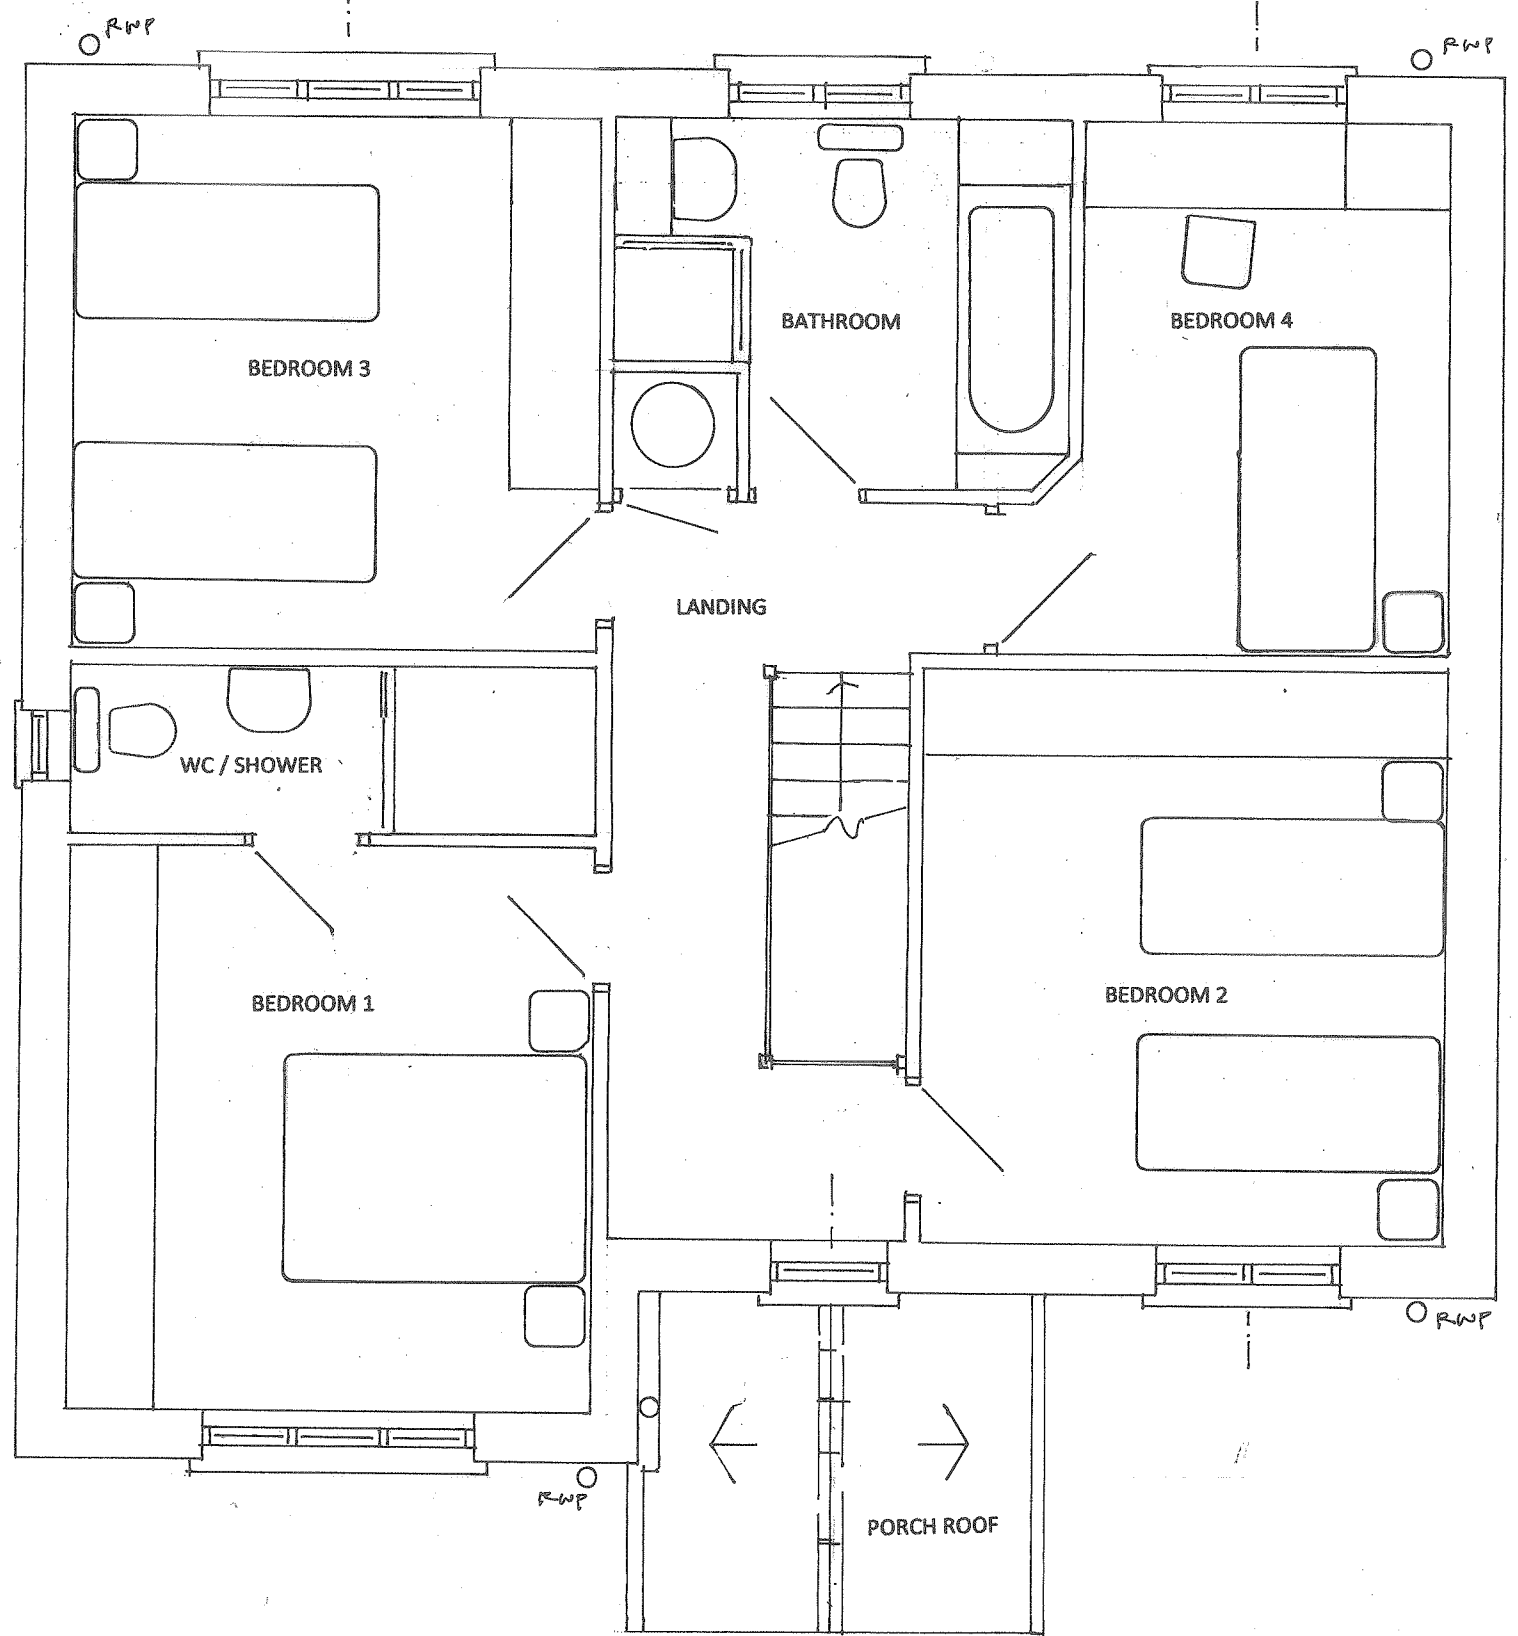

ROBERT L FORD

private architectural practitioner and rural development consultant

PARKSIDE PARK ROAD LEEK STAFFORDSHIRE ST13 8JT

robford@phonecoop.coop 01538 389290 / 07969 68 68 86

DRAWING NO. RMW 11 FLOOR PLANS – PLOTS 1 AND 2 SCALE AT A3 1:50

PROPOSED RESIDENTIAL DEVELOPMENT TO PROVIDE 3 NO. TWO STOREY DETACHED DWELLING HOUSES ON LAND AT THE EASTERN END OF MILL LANE WETLEY ROCKS STAFFORDSHIRE ST9 0BH

09 2021