




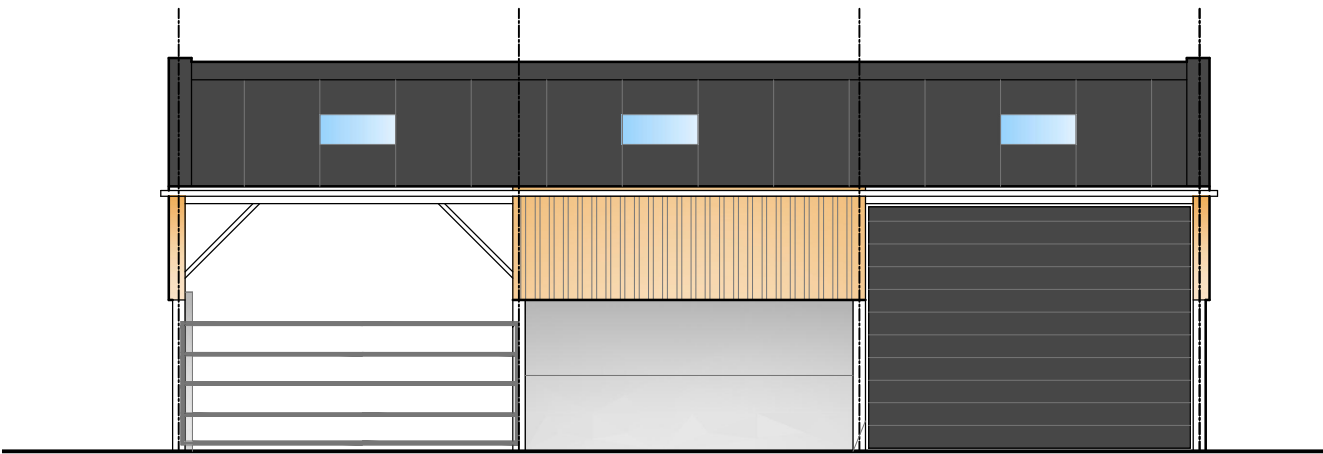


South Elevation
Scale 1 : 100

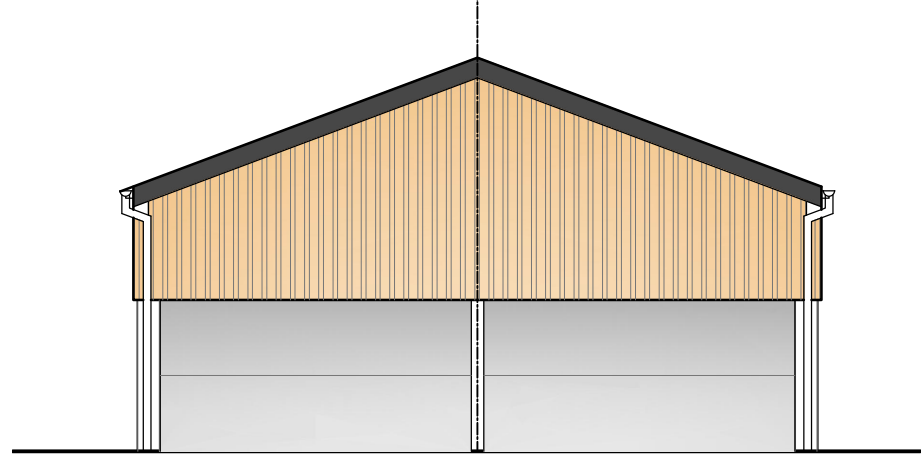


West Elevation
Scale 1 : 100

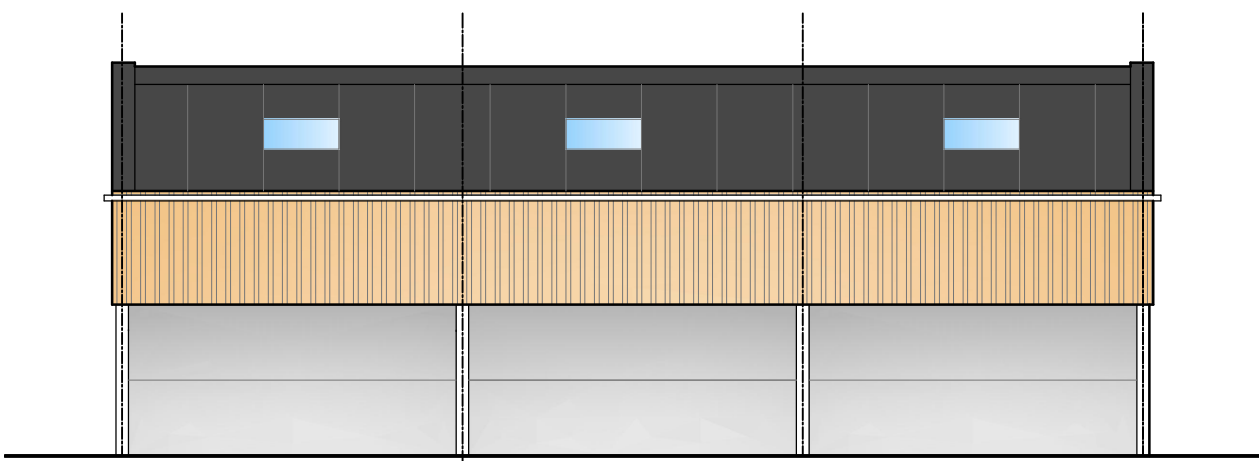

North Elevation
Scale 1 : 100

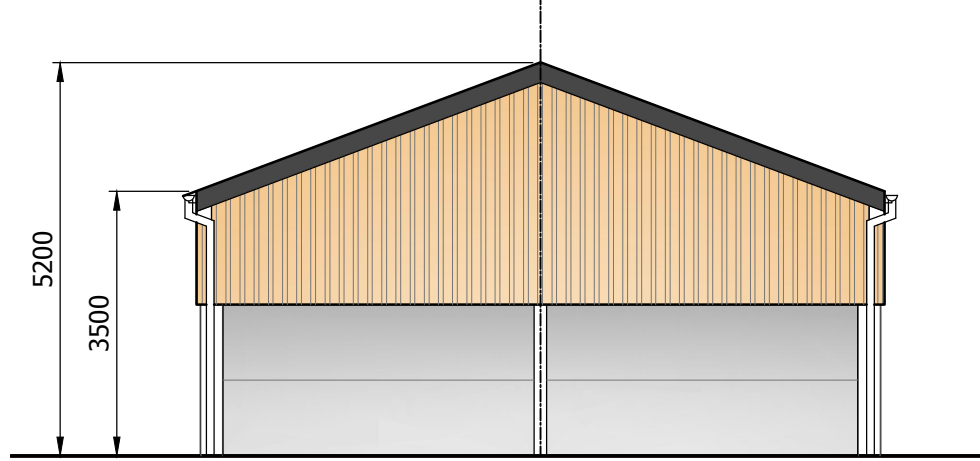


East Elevation
Scale 1 : 100

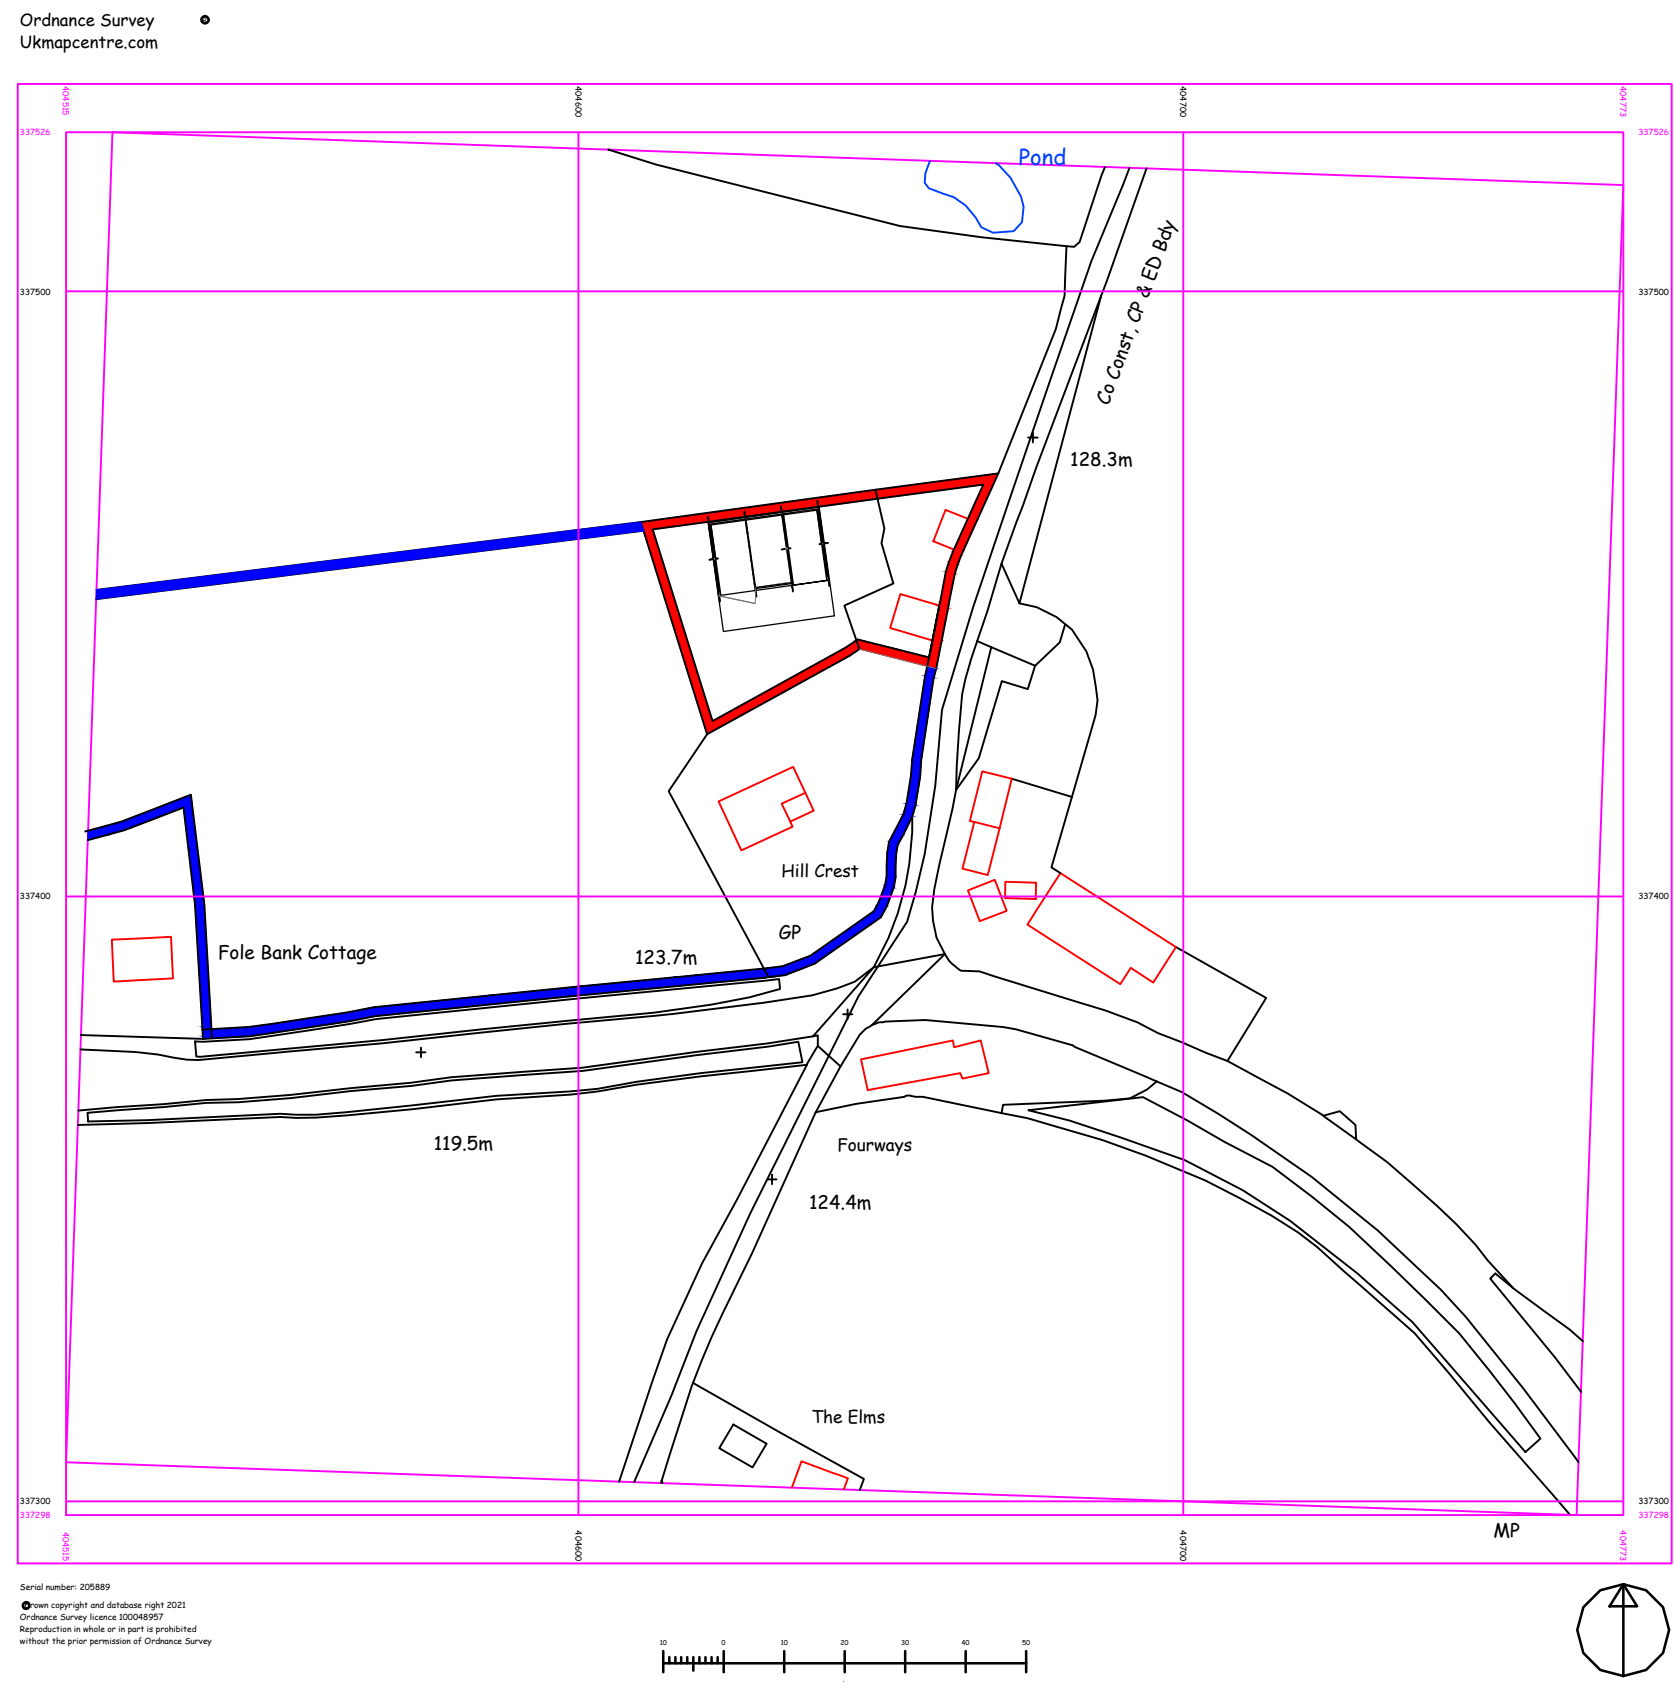


Location Plan


Scale 1 : 1250

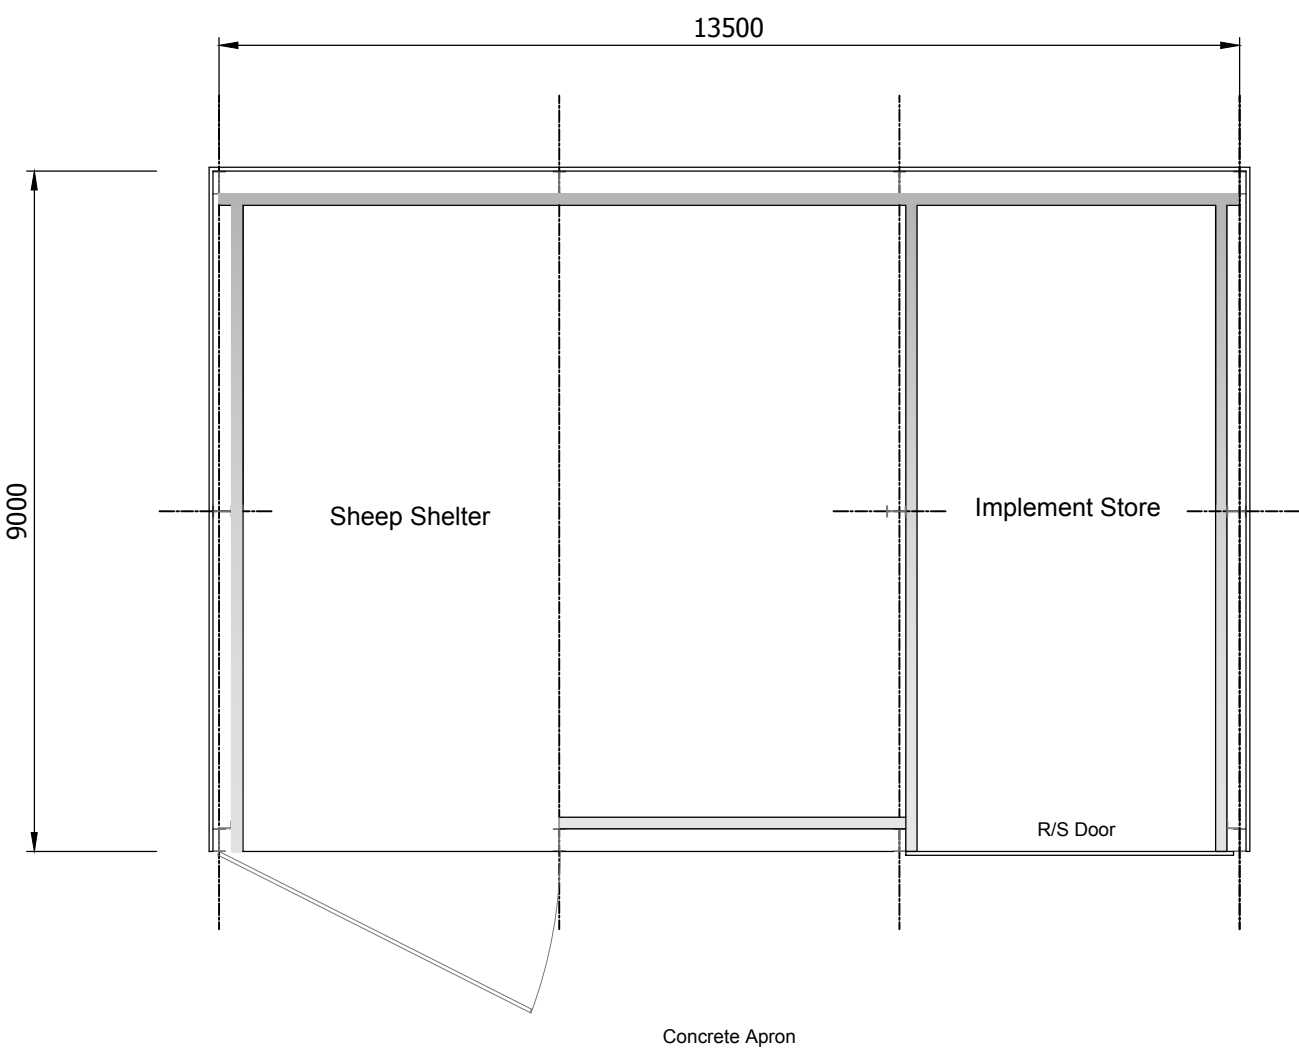

Proposed Floor Plan
Scale 1 : 100

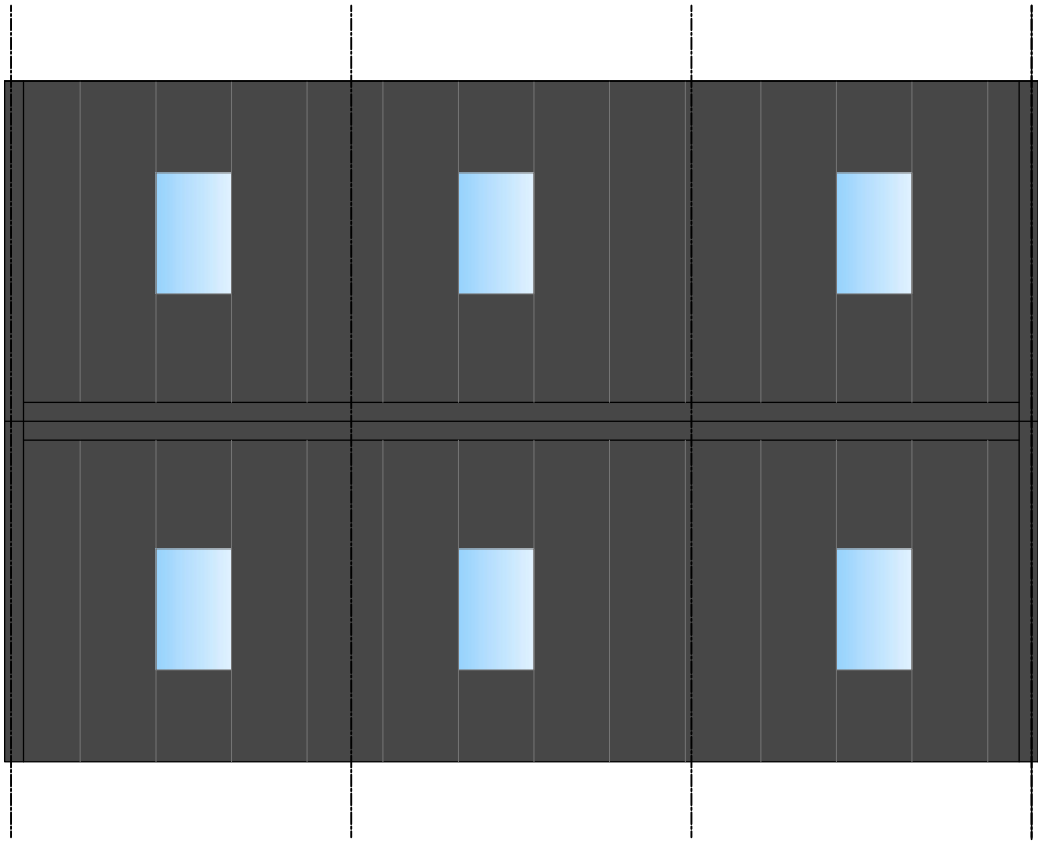

Proposed Roof Plan
Scale 1 : 100

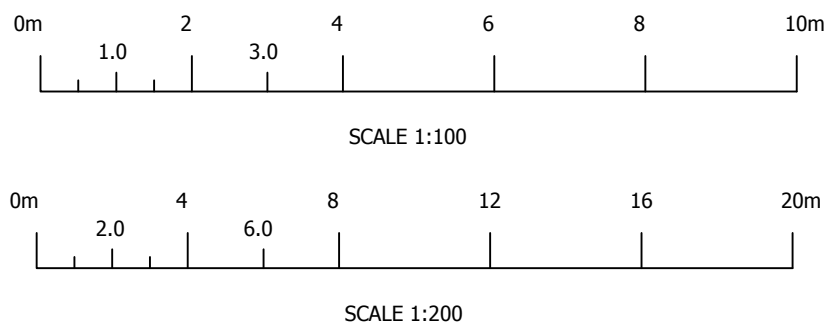

Rev.	Revision Description	Drm	Chk	Apvd	Date
 620 Carter Street, Uttoxeter, Staffordshire, ST14 8EU © 01889 307 434 © info@startinco.com					
Client: Mr & Mrs Podmore Hillcrest, Hollington Road Fole ST4 5 EE					
Title: Proposed General Purpose Agricultural Building					
Drawn by: AJS		Date: February 2021		Index No.:	
Scales: As Shown Paper Size A1					
Drawing No: 2021-019-001					Revision P4