
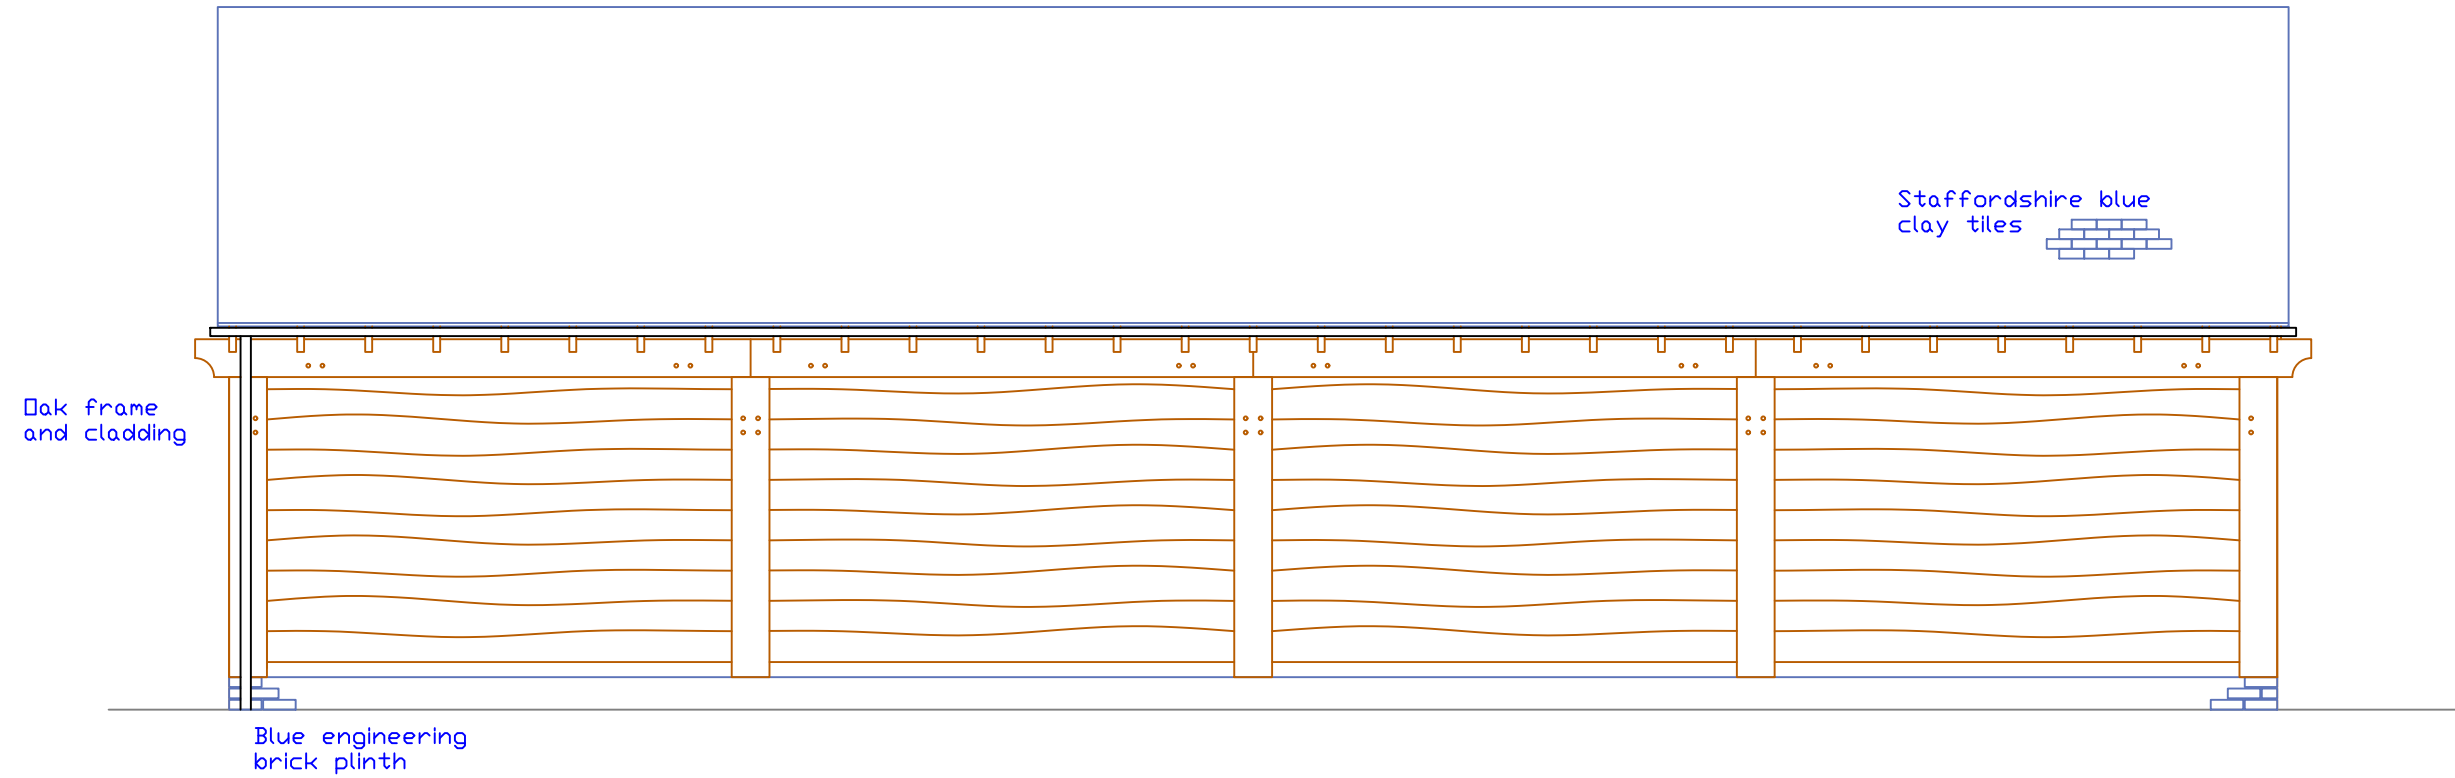



Lane End Cottage, Proposed Car Portal & Store

Front, West Elevation


Rear, East Elevation

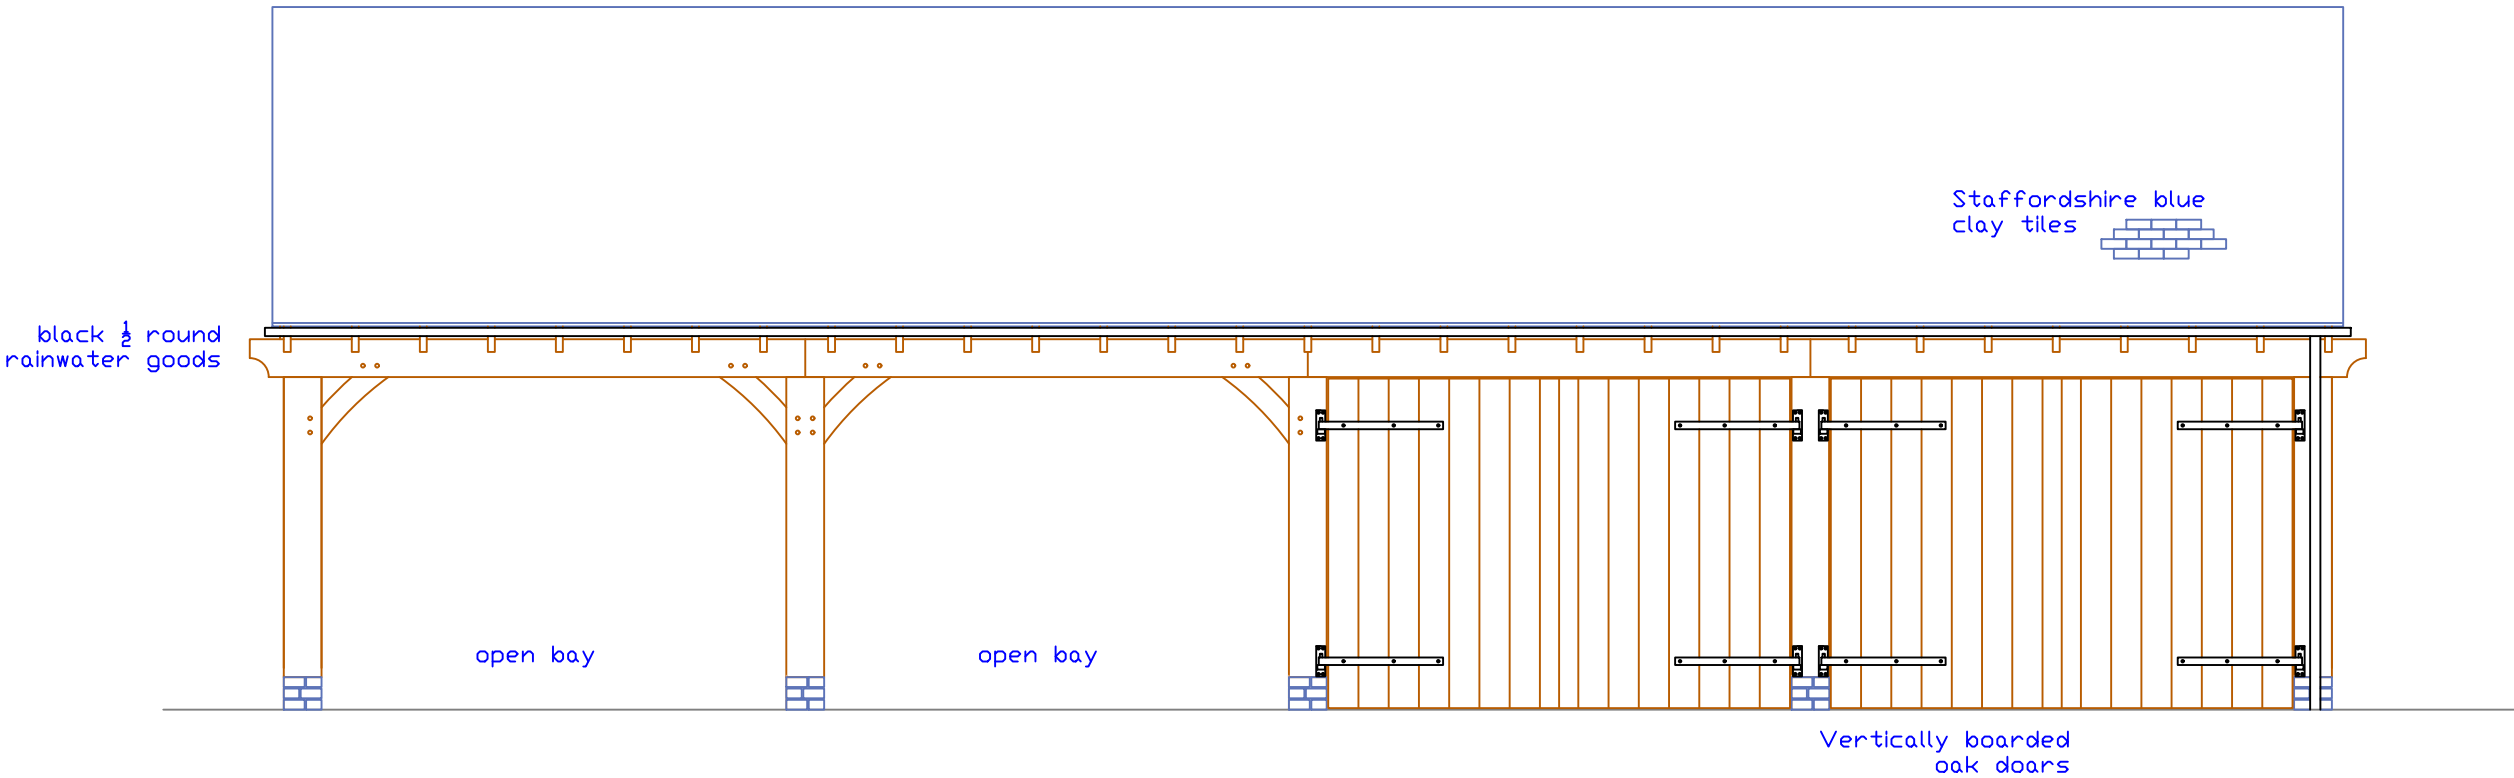


Floor Plan

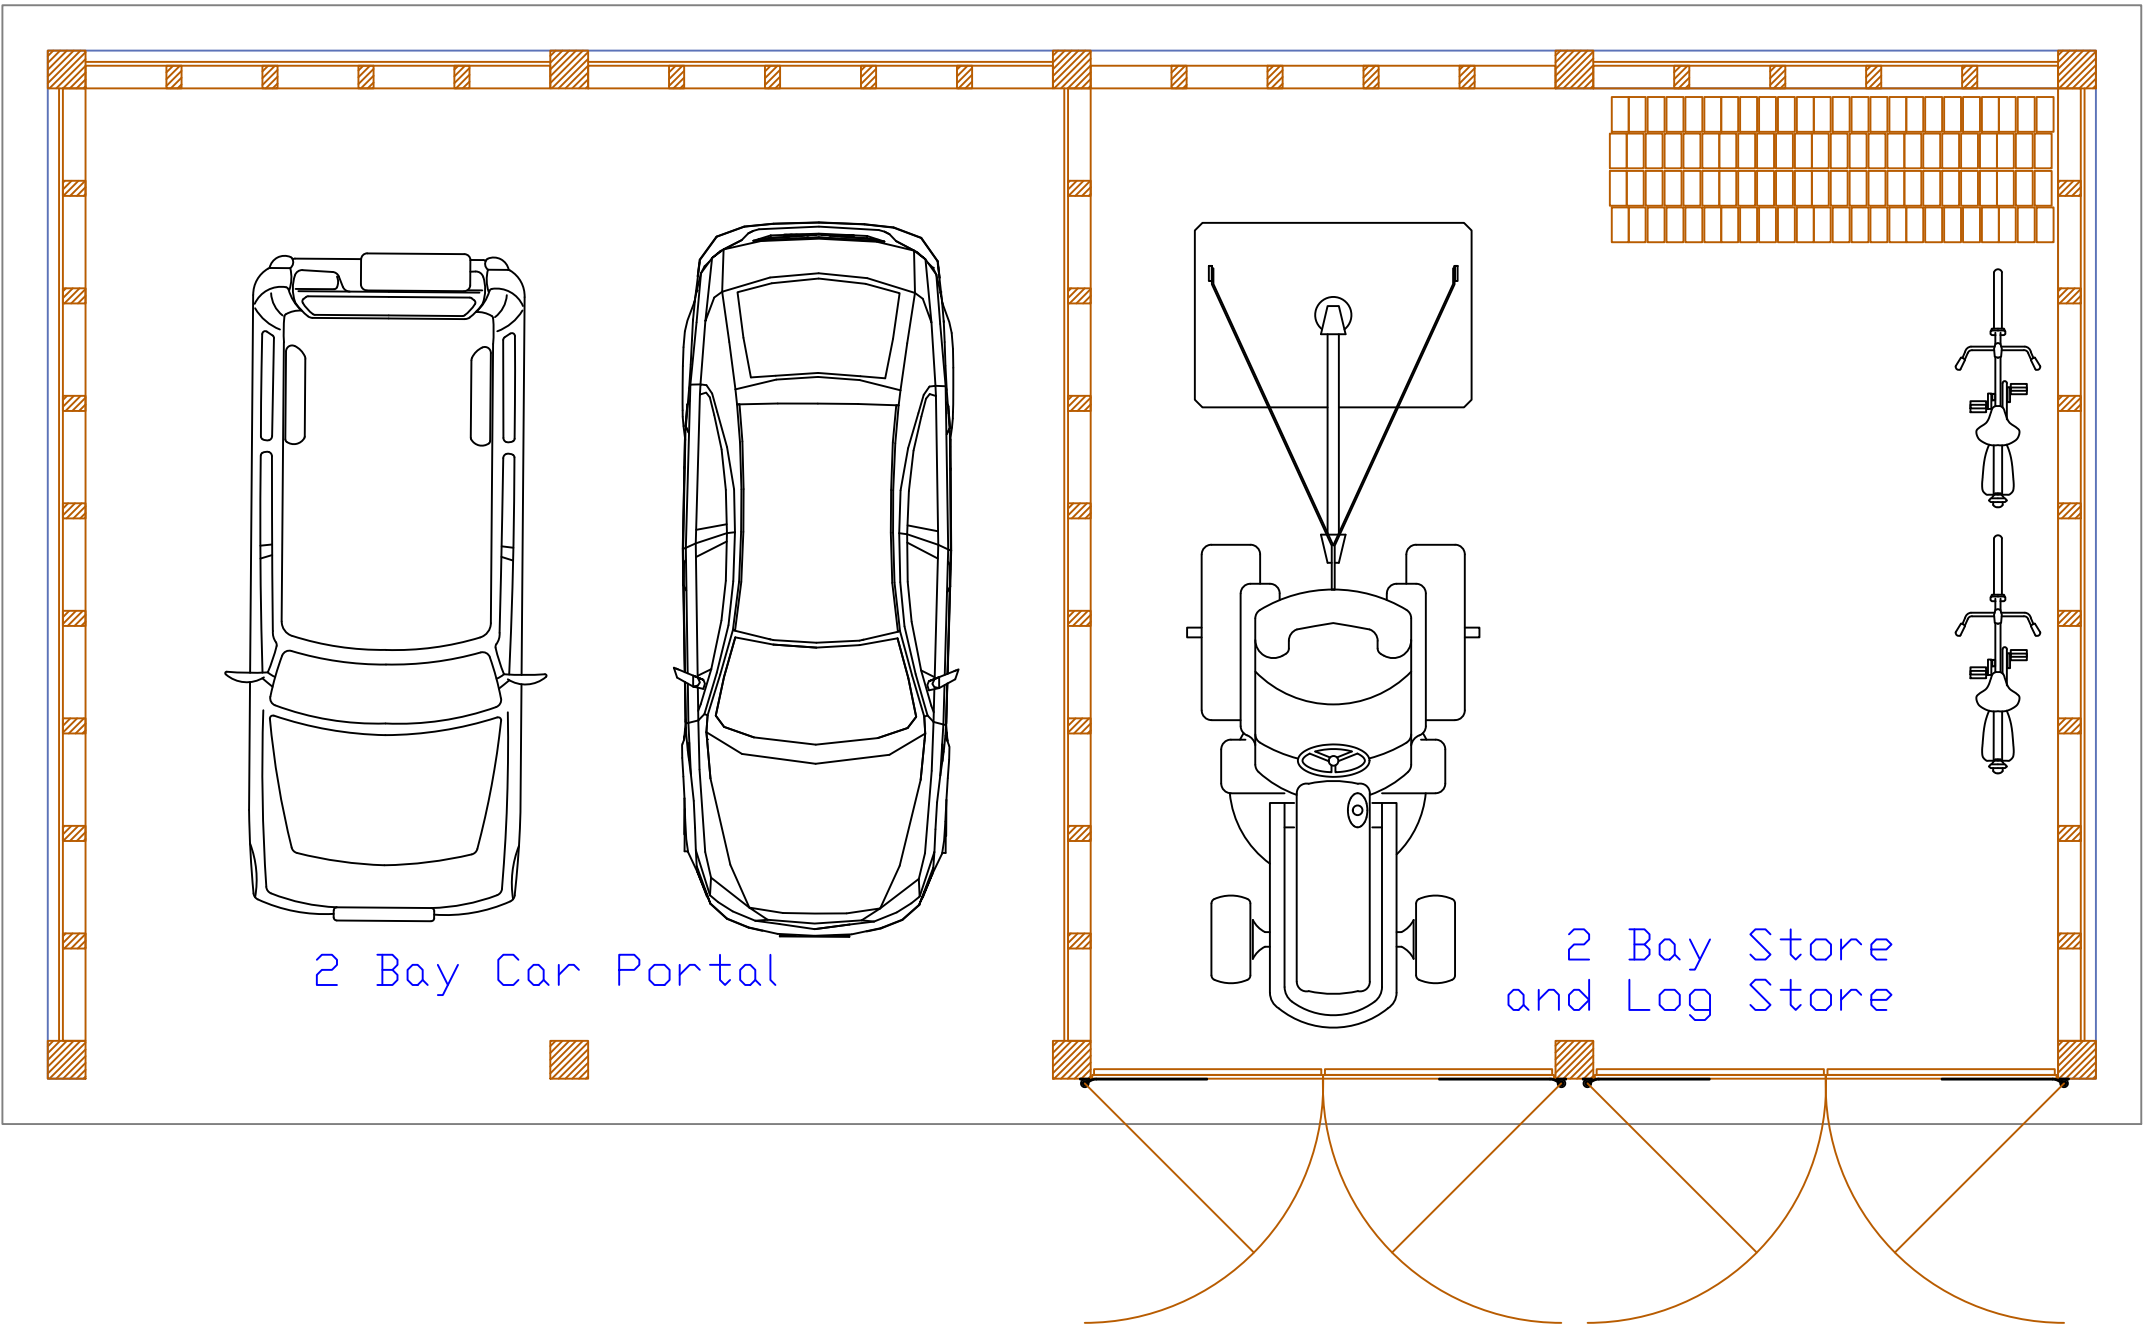


End, South Elevation

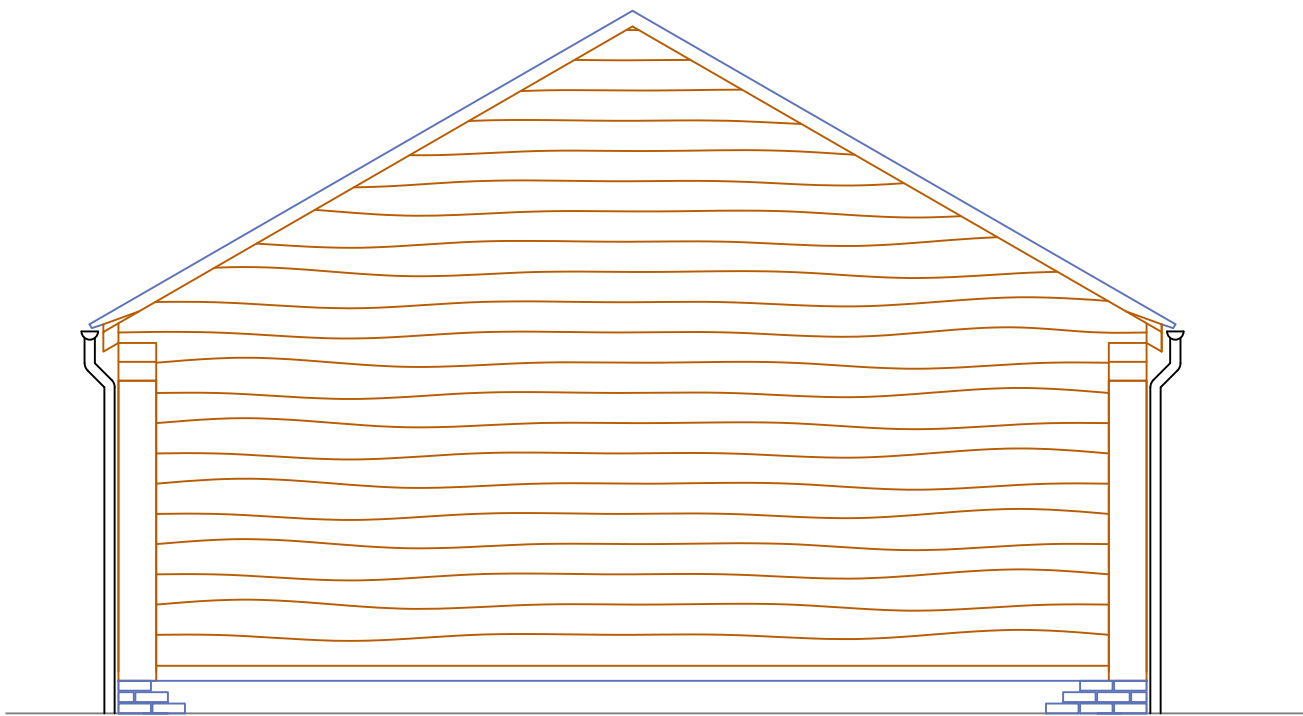



End, North Elevation

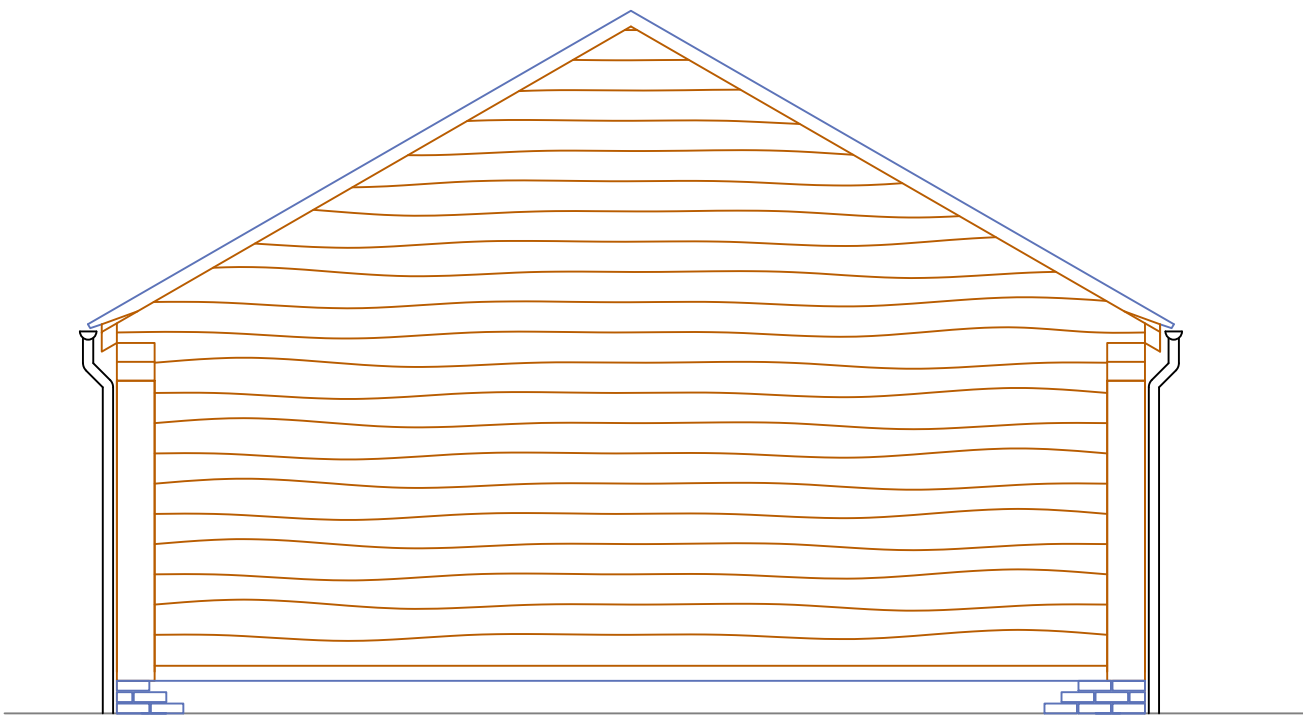

Section

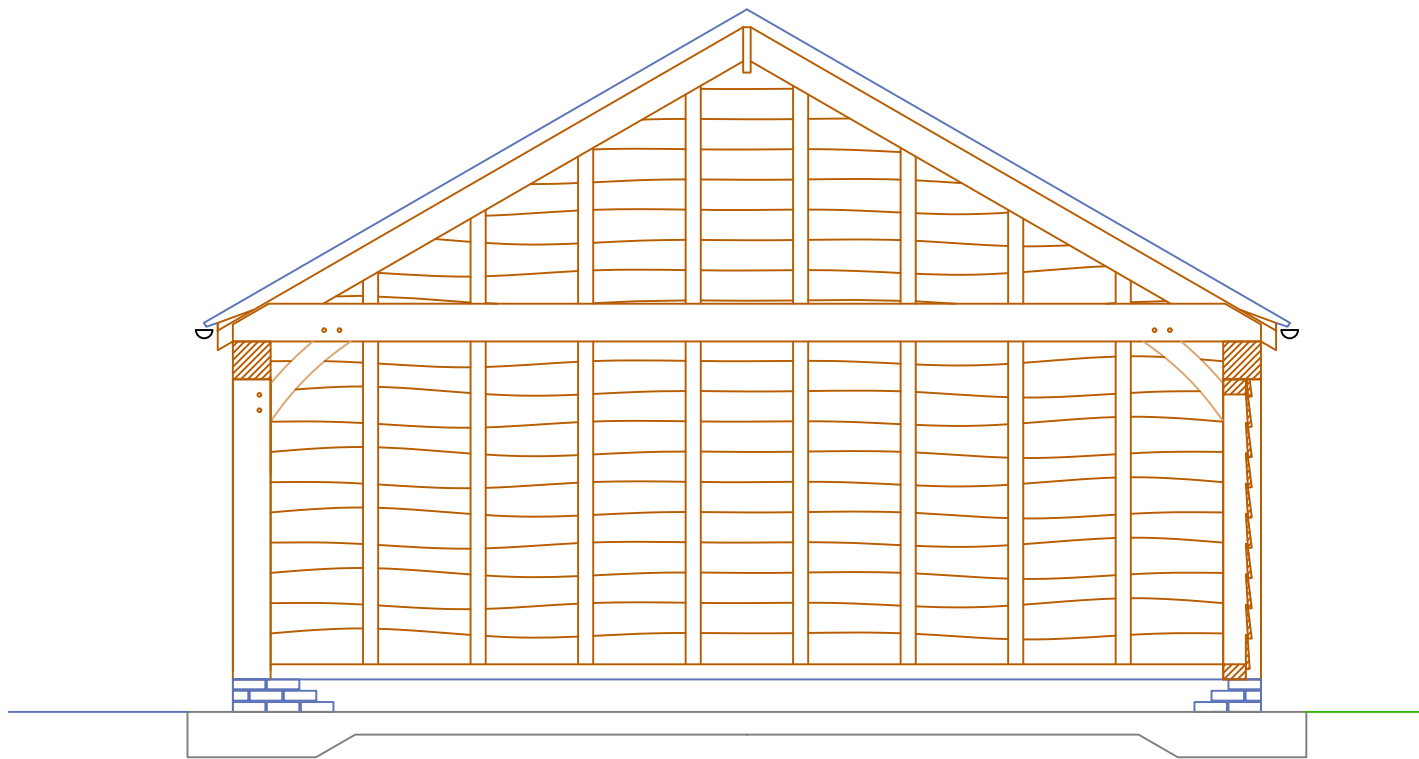

Roof Plan 1:100

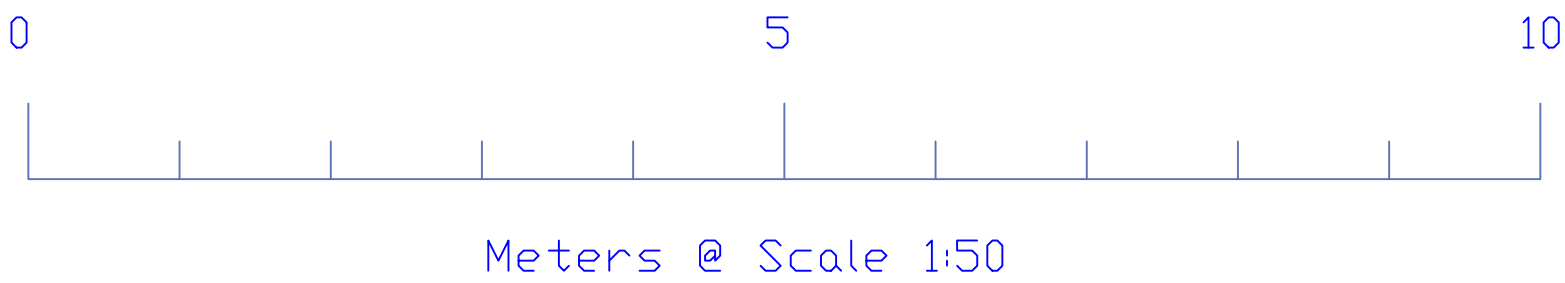 

Revision Notes: Rev0 to Rev1:
1). Roof pitch reduced to 30°
2). Open and closed bays reflected
3). Rear door eliminated

Document Scope: Planning

Itemref	Quantity	Title/Name, designation, material, dimension etc			Article No./Reference	
Designed by A W Newby	Checked by D Pennington	Approved by - date D Pennington xx/09/2020	Filename Garage.dwg	Date 09/09/2020	Scale 1:50	
PME Planning Services				Garage and Log Store		
				5.1	Edition Rev 1	Sheet 1/1