



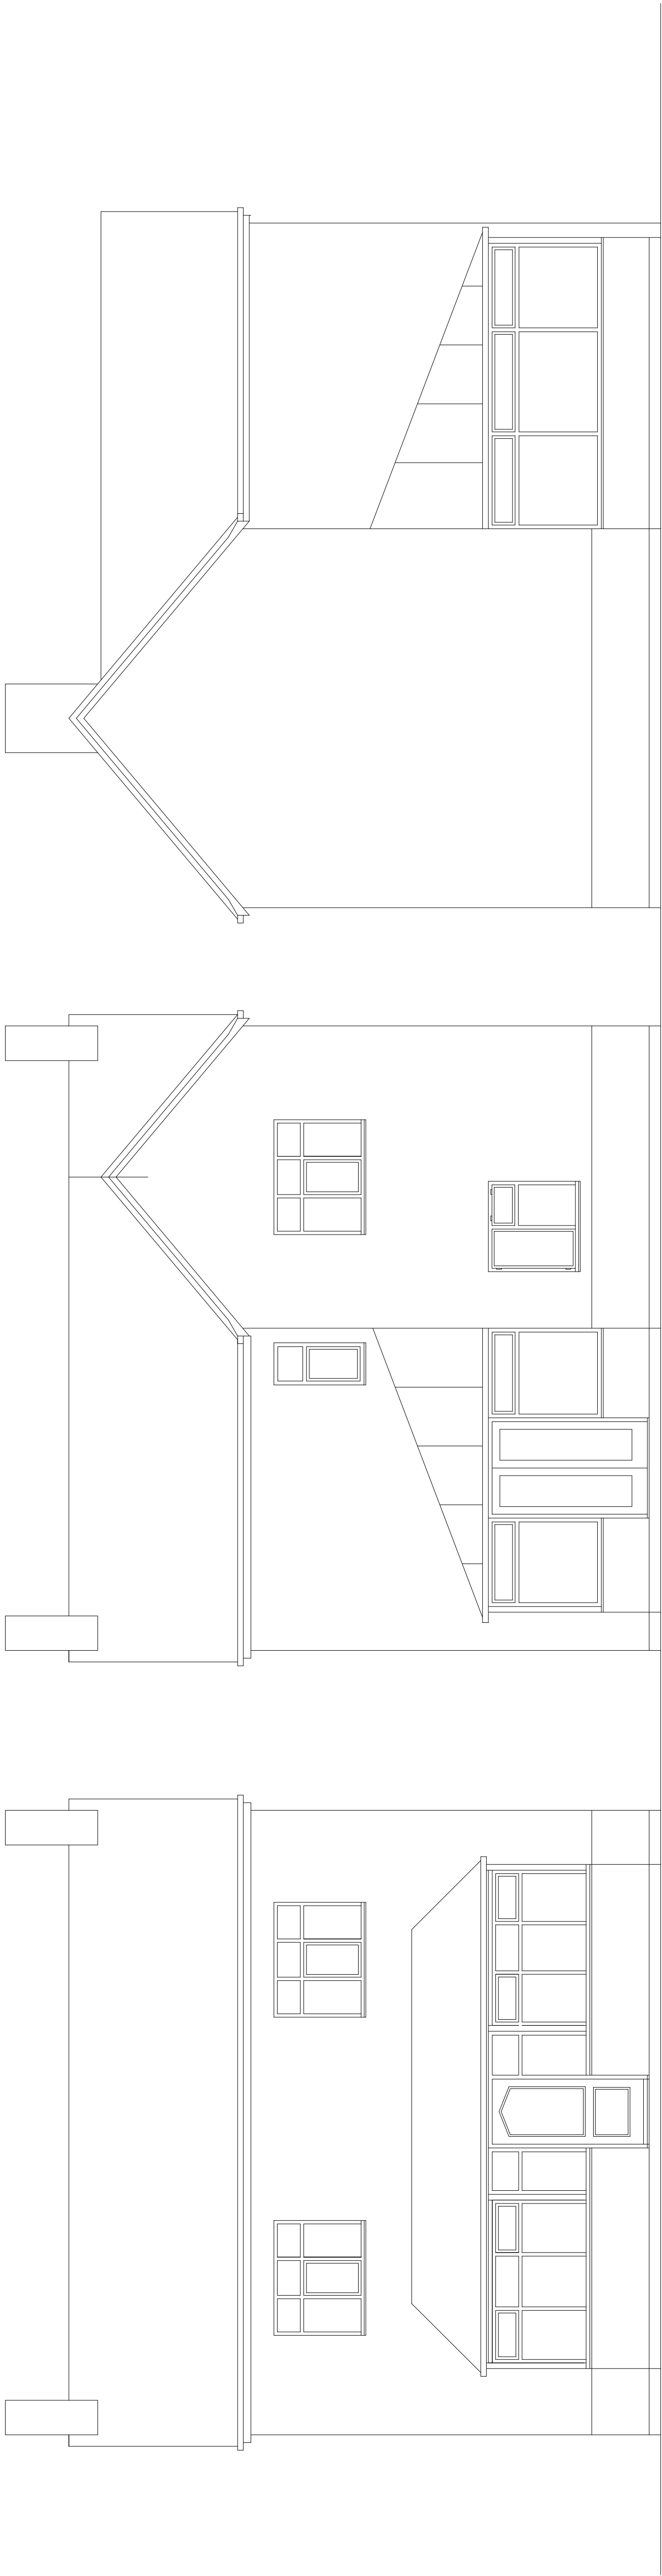


EXISTING FRONT ELEVATION

EXISTING REAR ELEVATION


EXISTING SIDE ELEVATION

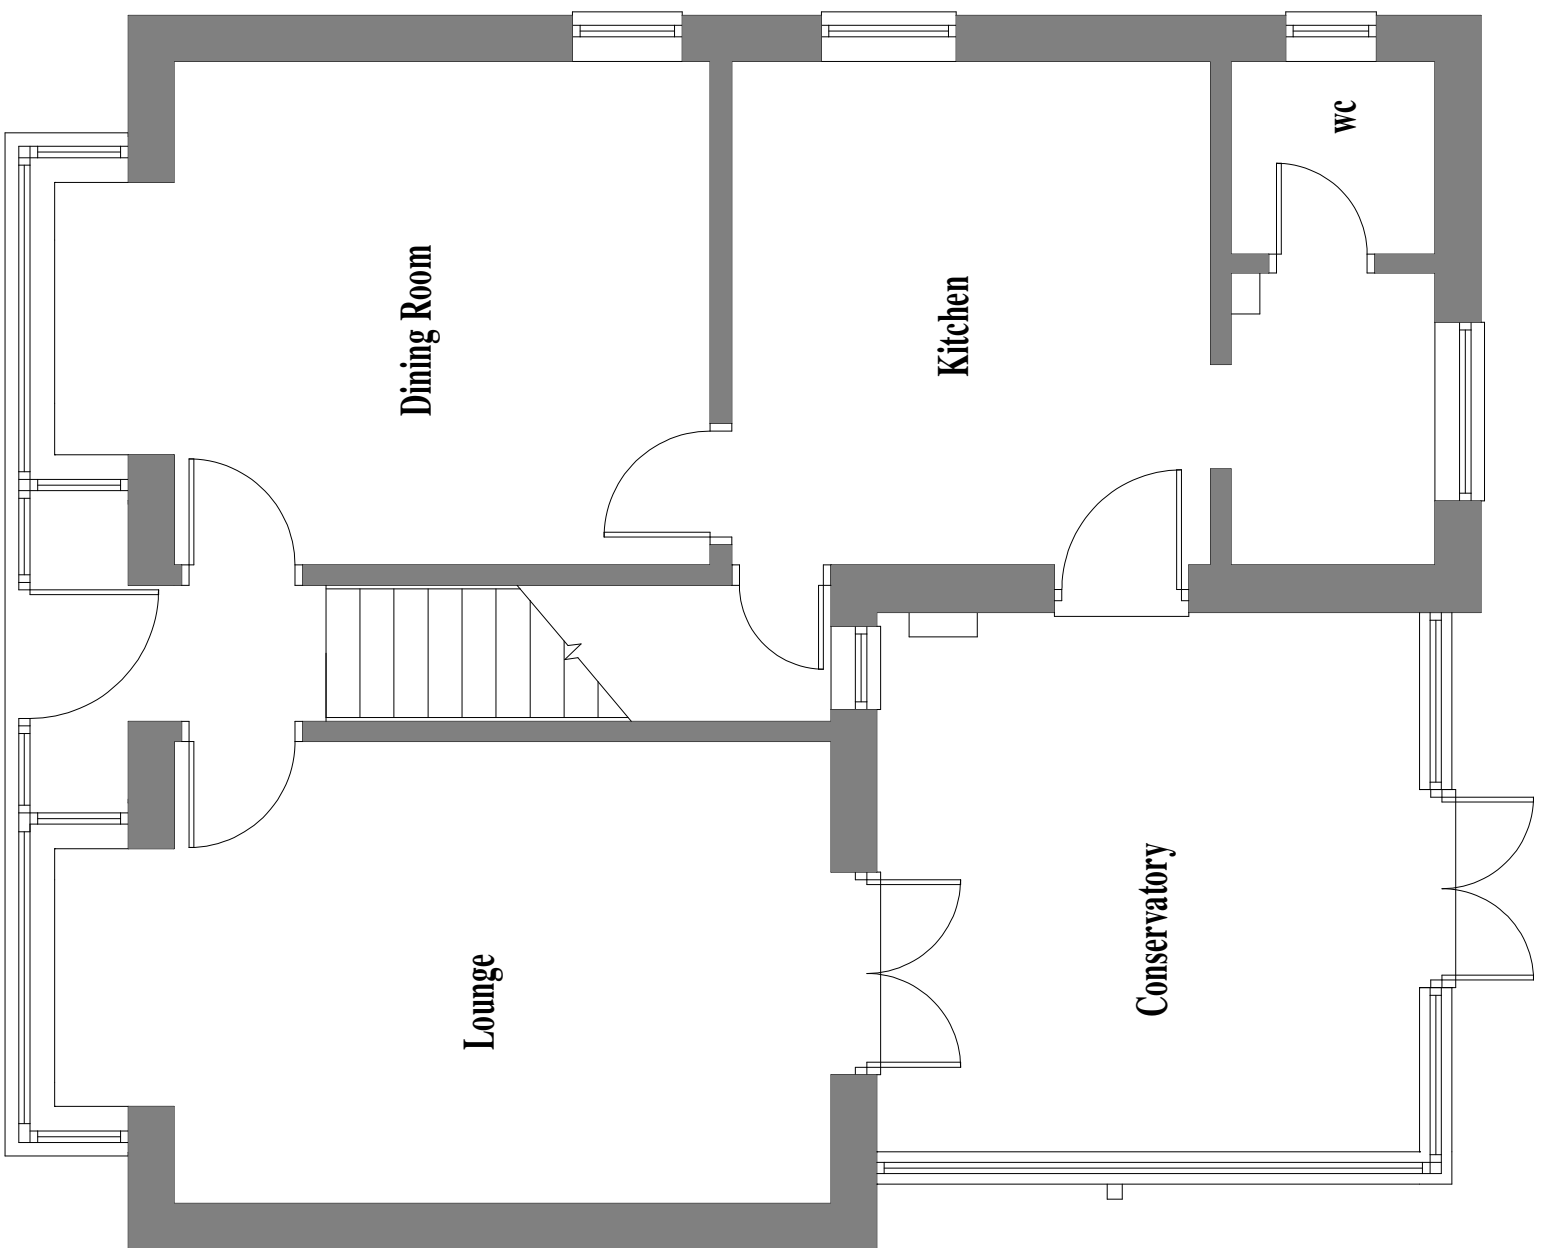

EXISTING GROUND FLOOR PLAN

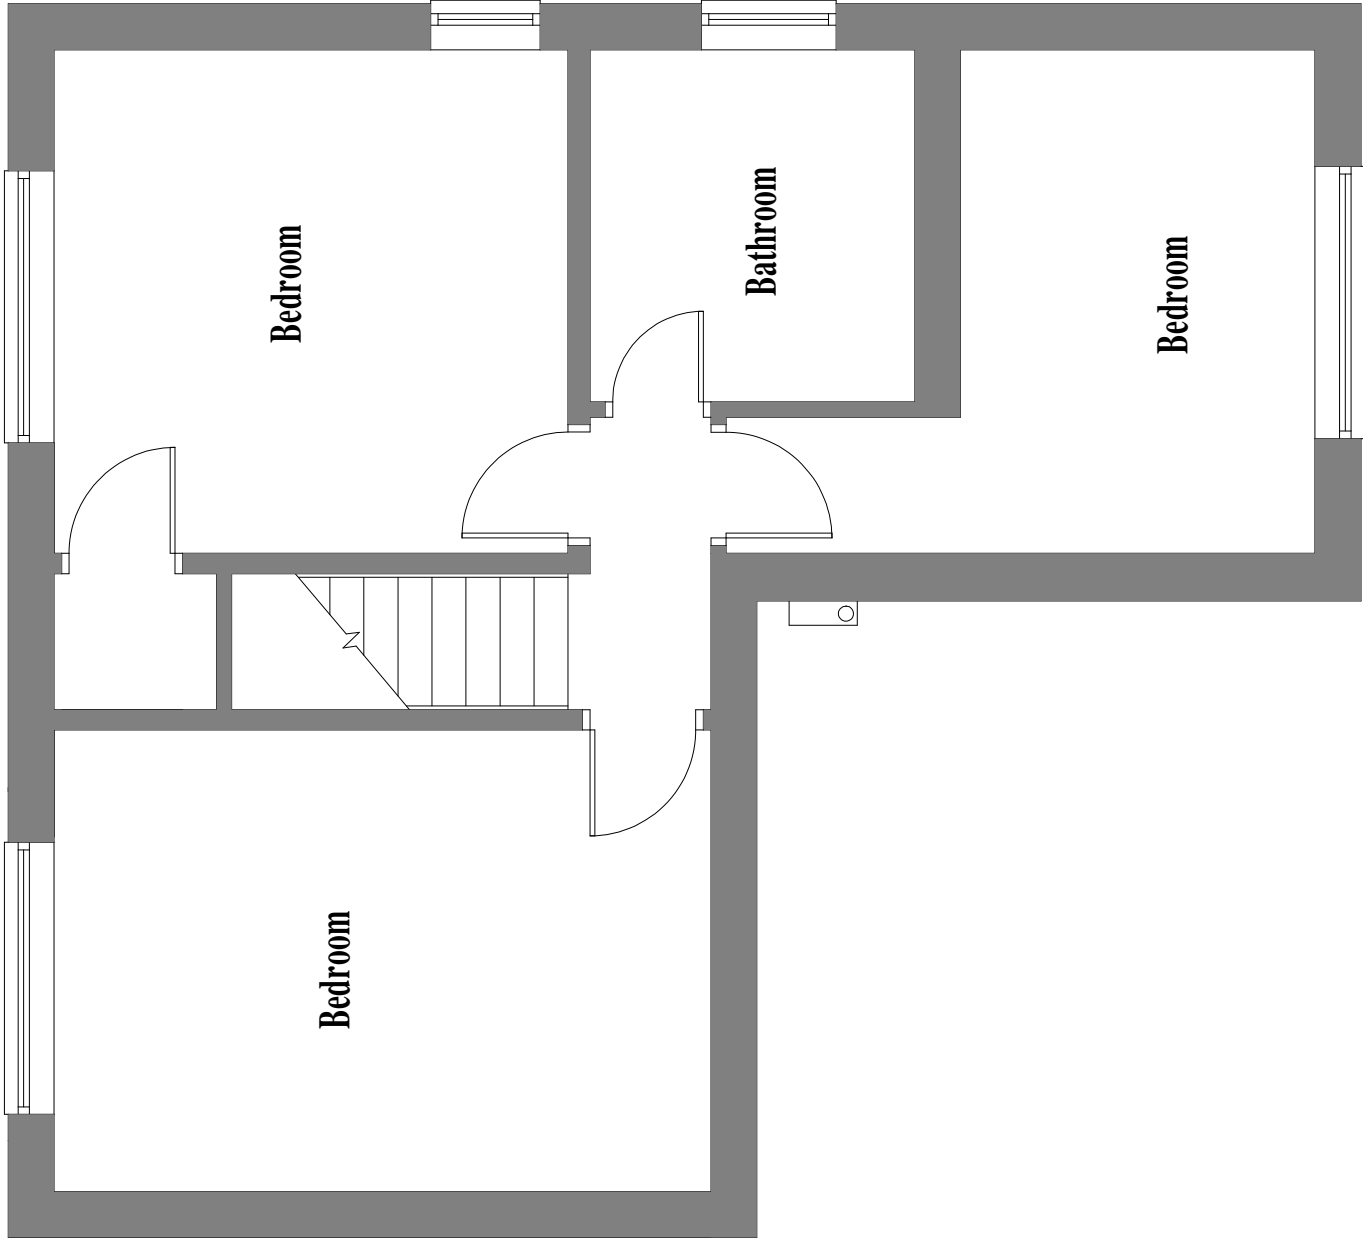

EXISTING FIRST FLOOR PLAN

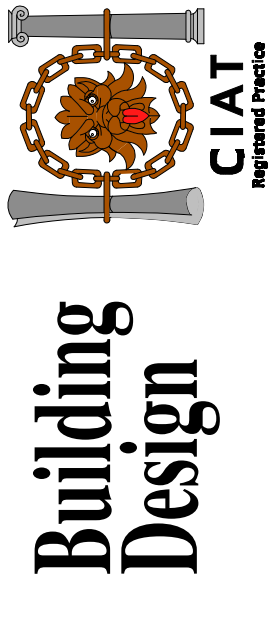

TITLE
PROPOSED EXTENSIONS AT
CLIFTON
THE AVENUE
CHEADLE
STOKE-ON-TRENT.
ST10 1EG

CLIENT
MR & MRS L. JOHNSON

DRAWING NO.

SURVEY AS EXISTING

SCALE
1:50

DATE
OCTOBER 2021

B. BLAKEMAN CIAT

2 Cornhill Place

Stoke-on-Trent

ST12 9PL

TEL 01782 47064