

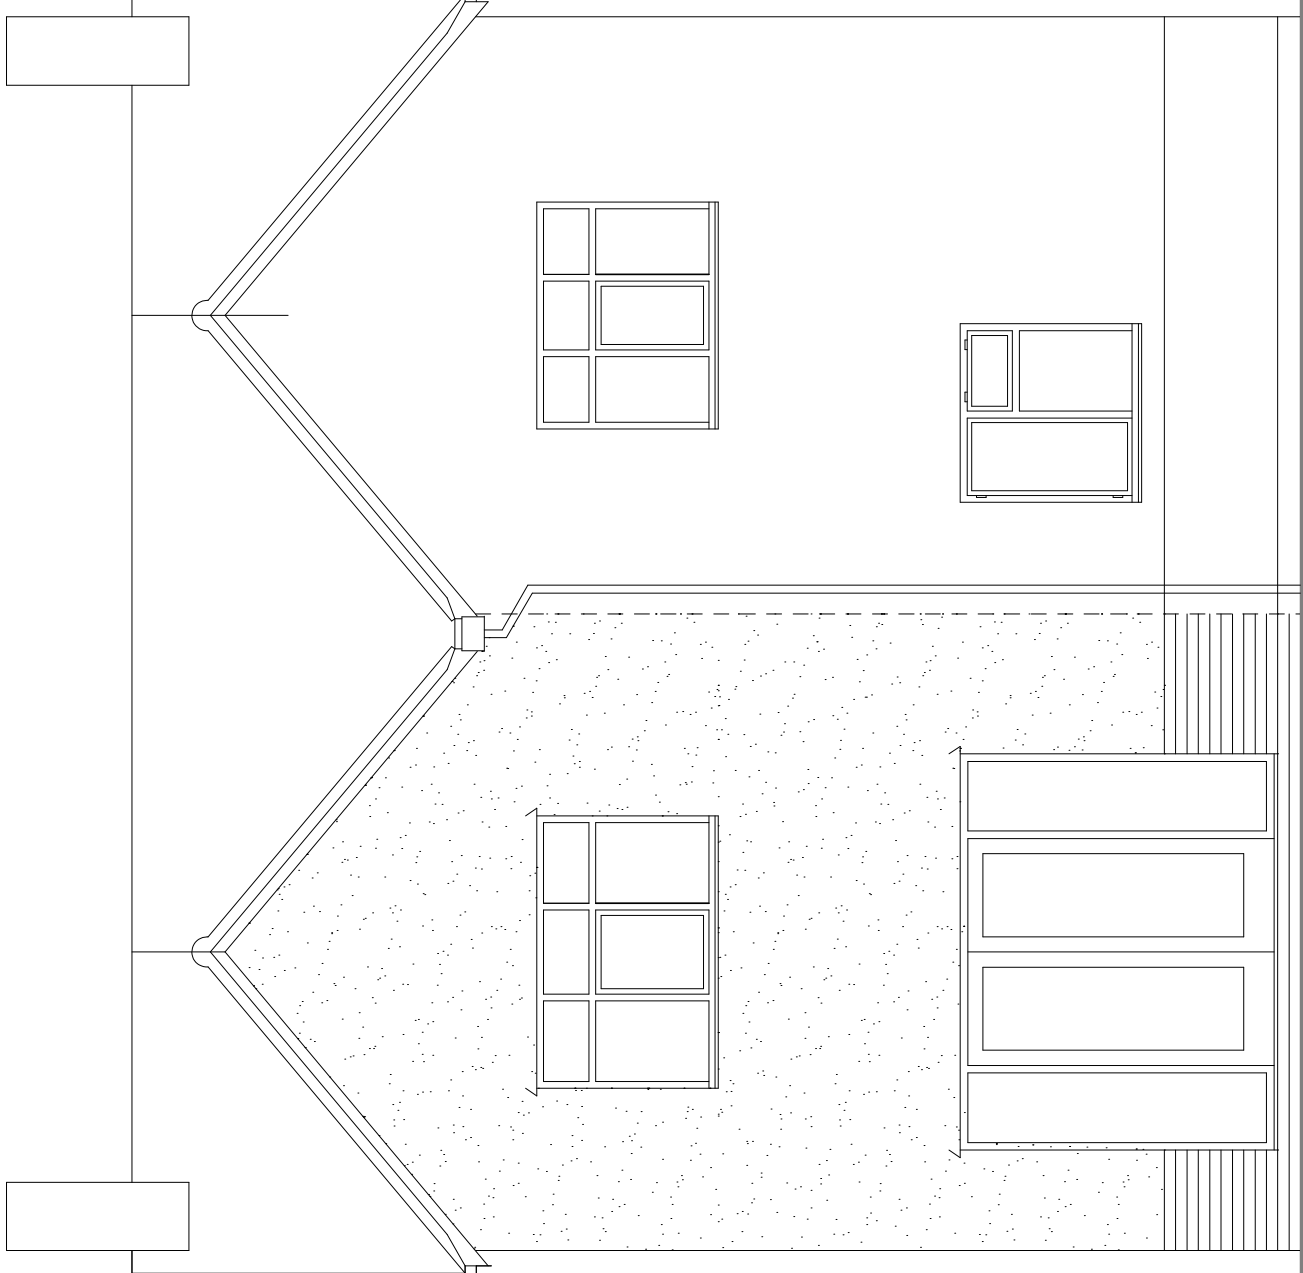
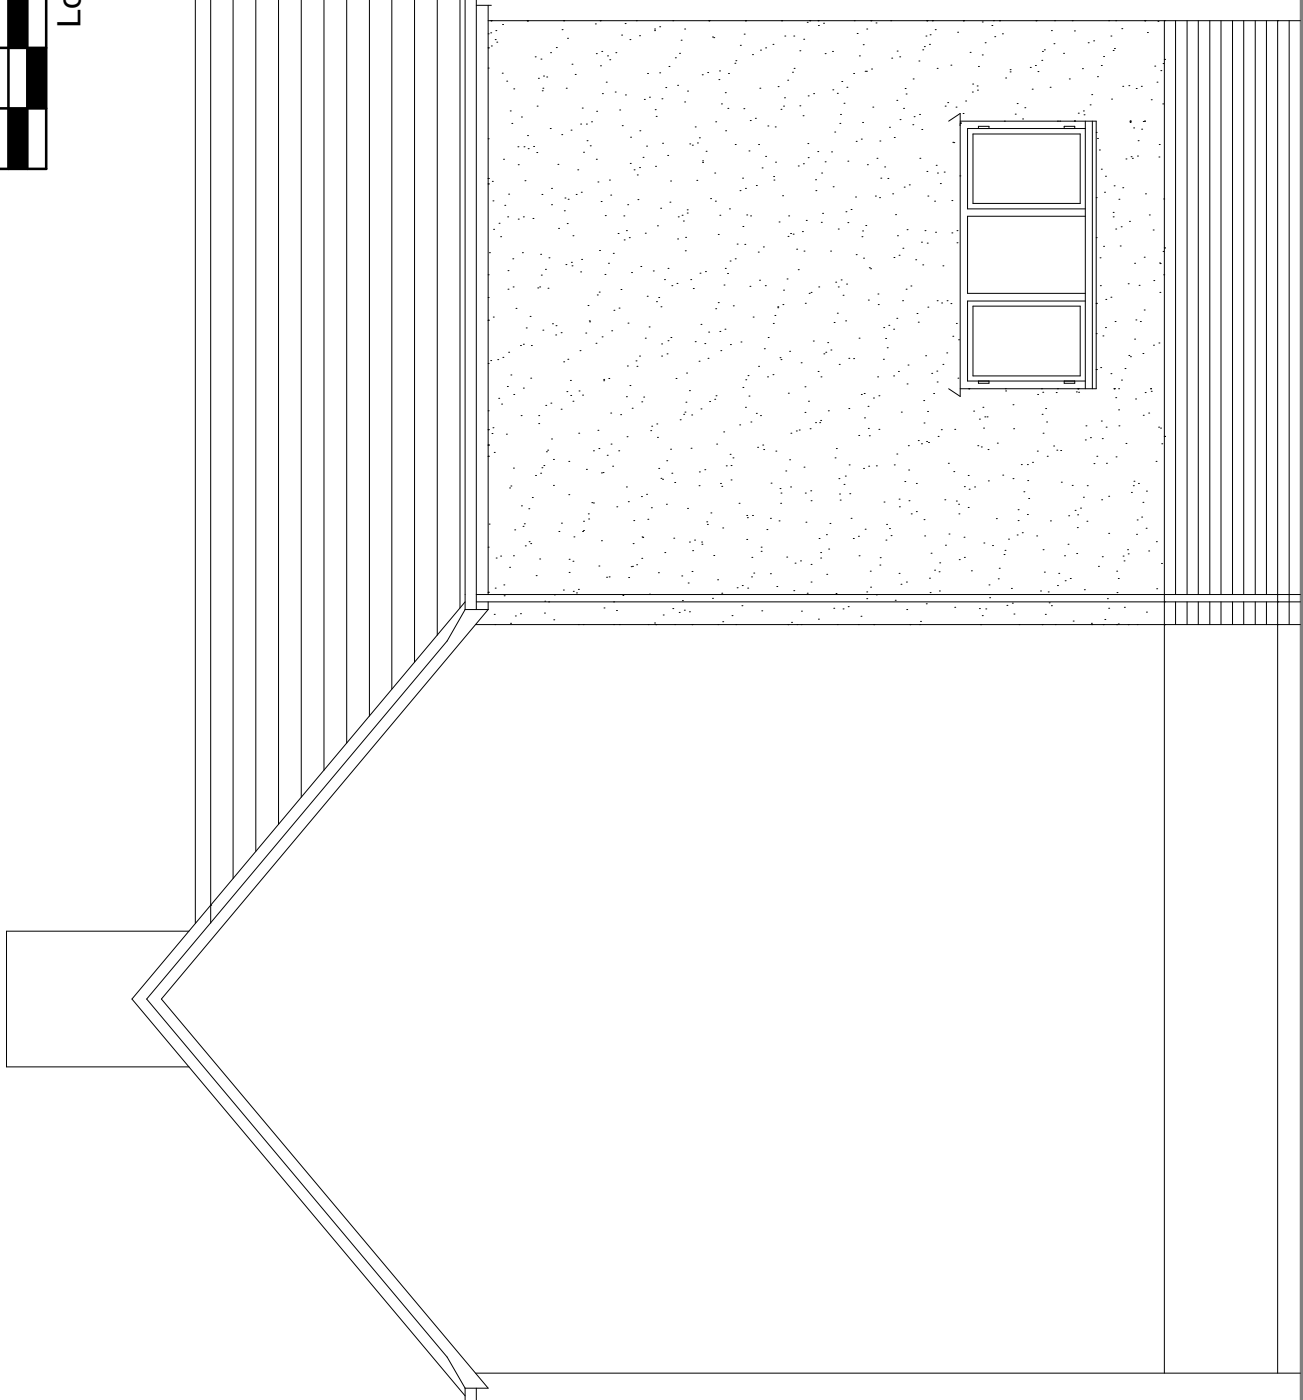
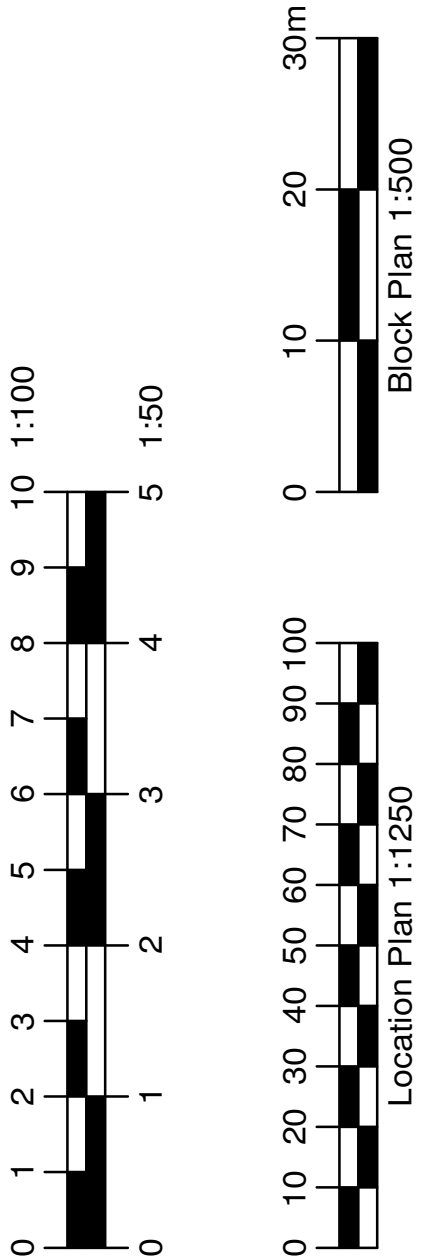


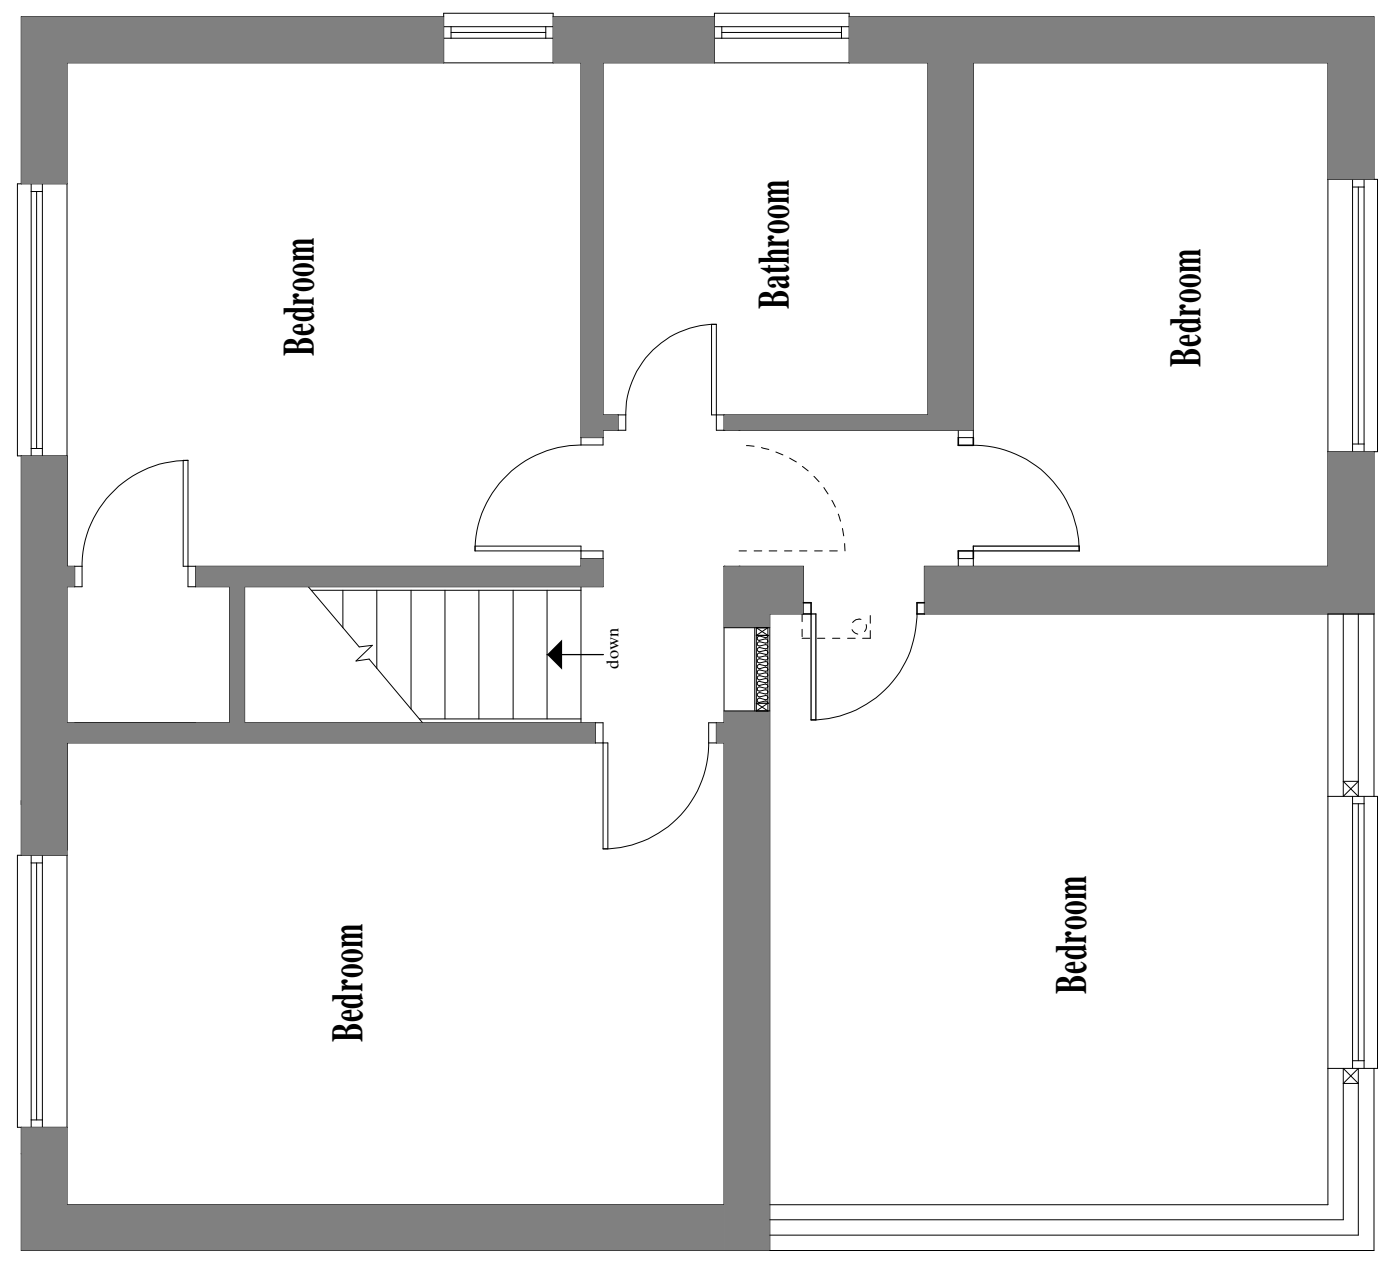

PROPOSED FRONT ELEVATION


PROPOSED REAR ELEVATION

PROPOSED SIDE ELEVATION

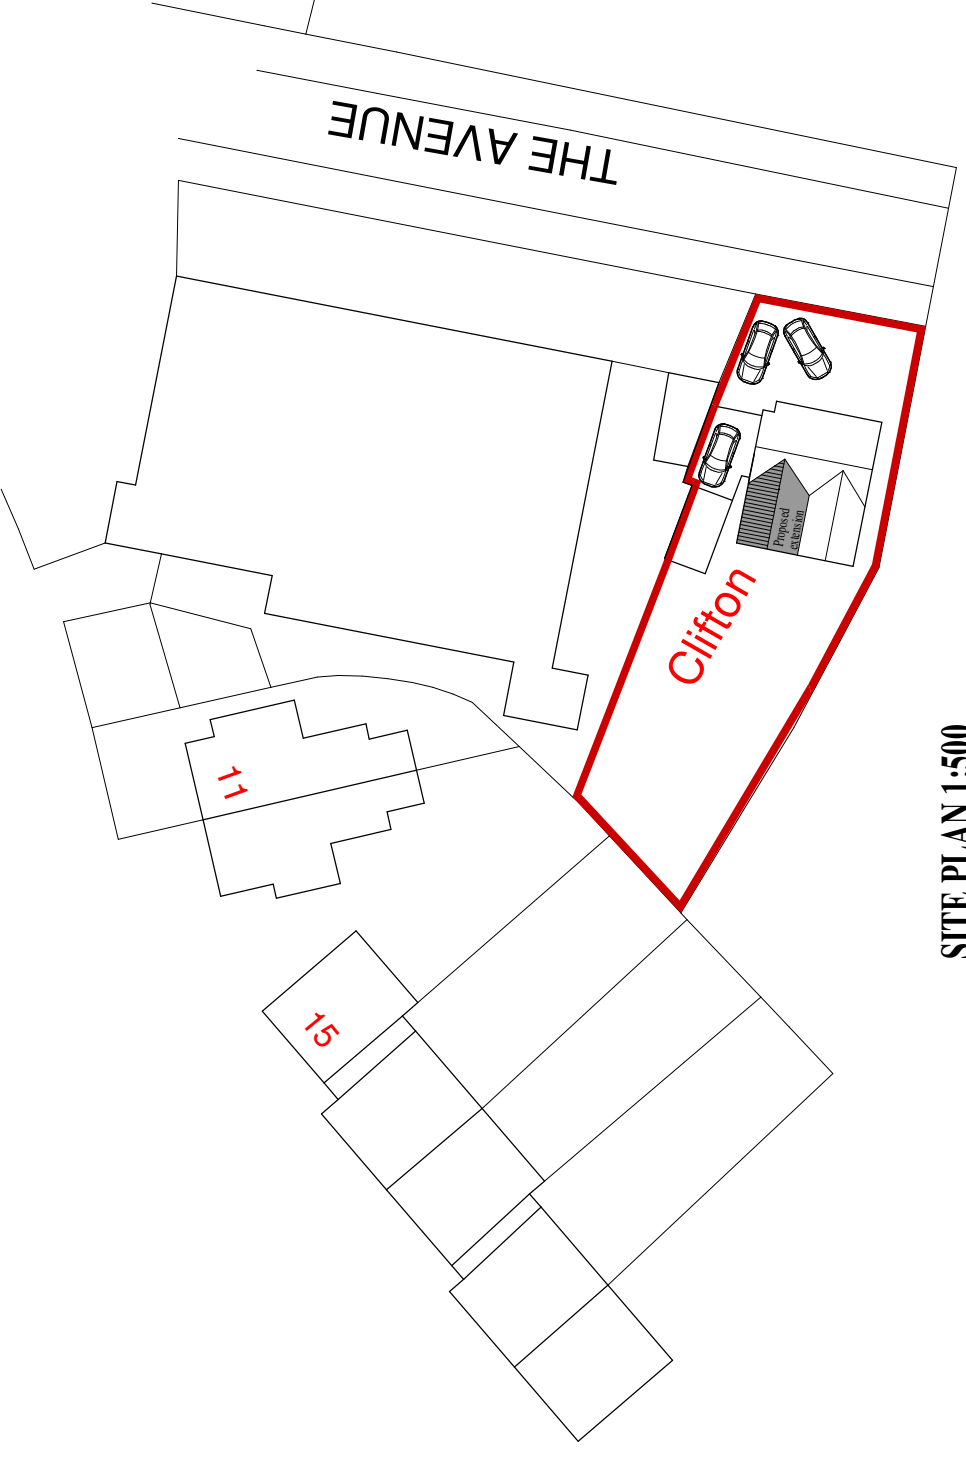

PROPOSED GROUND FLOOR PLAN

PROPOSED FIRST FLOOR PLAN

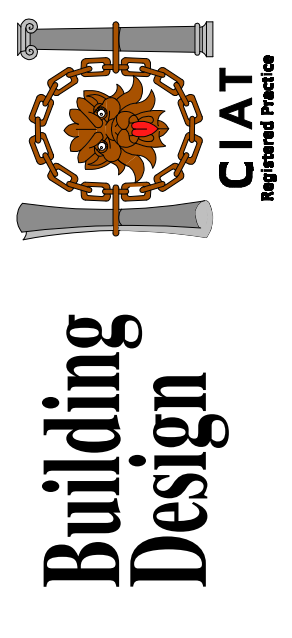

TITLE
PROPOSED EXTENSIONS AT
CLIFTON

THE AVENUE
CHEADLE

STOKE-ON-TRENT.
ST10 1EG

CLIENT

MR & MRS L. JOHNSON

DRAWING NO.

PLANNING 1

SCALE

1:50

DATE

OCTOBER 2021

B. BLAKEMAN CIAT

2 Cornhill Place

Stoke-on-Trent

ST12 9PL

TEL 01828 470664