



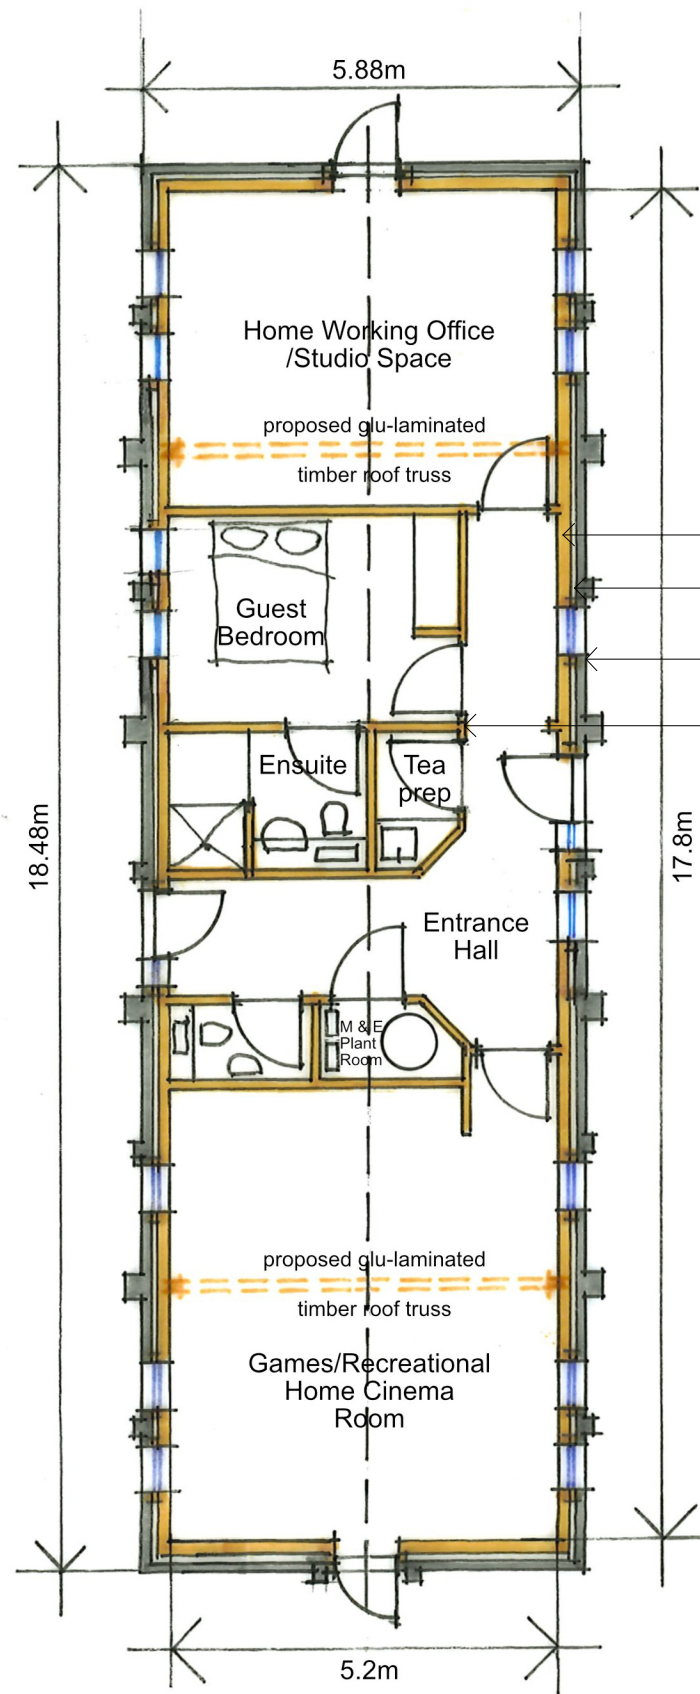

**BUILDING A
GROUND FLOOR PLAN
AS PROPOSED**

Schedule of Areas
Building A - Proposed Home Office
Studio and ancillary domestic use
92.5m²

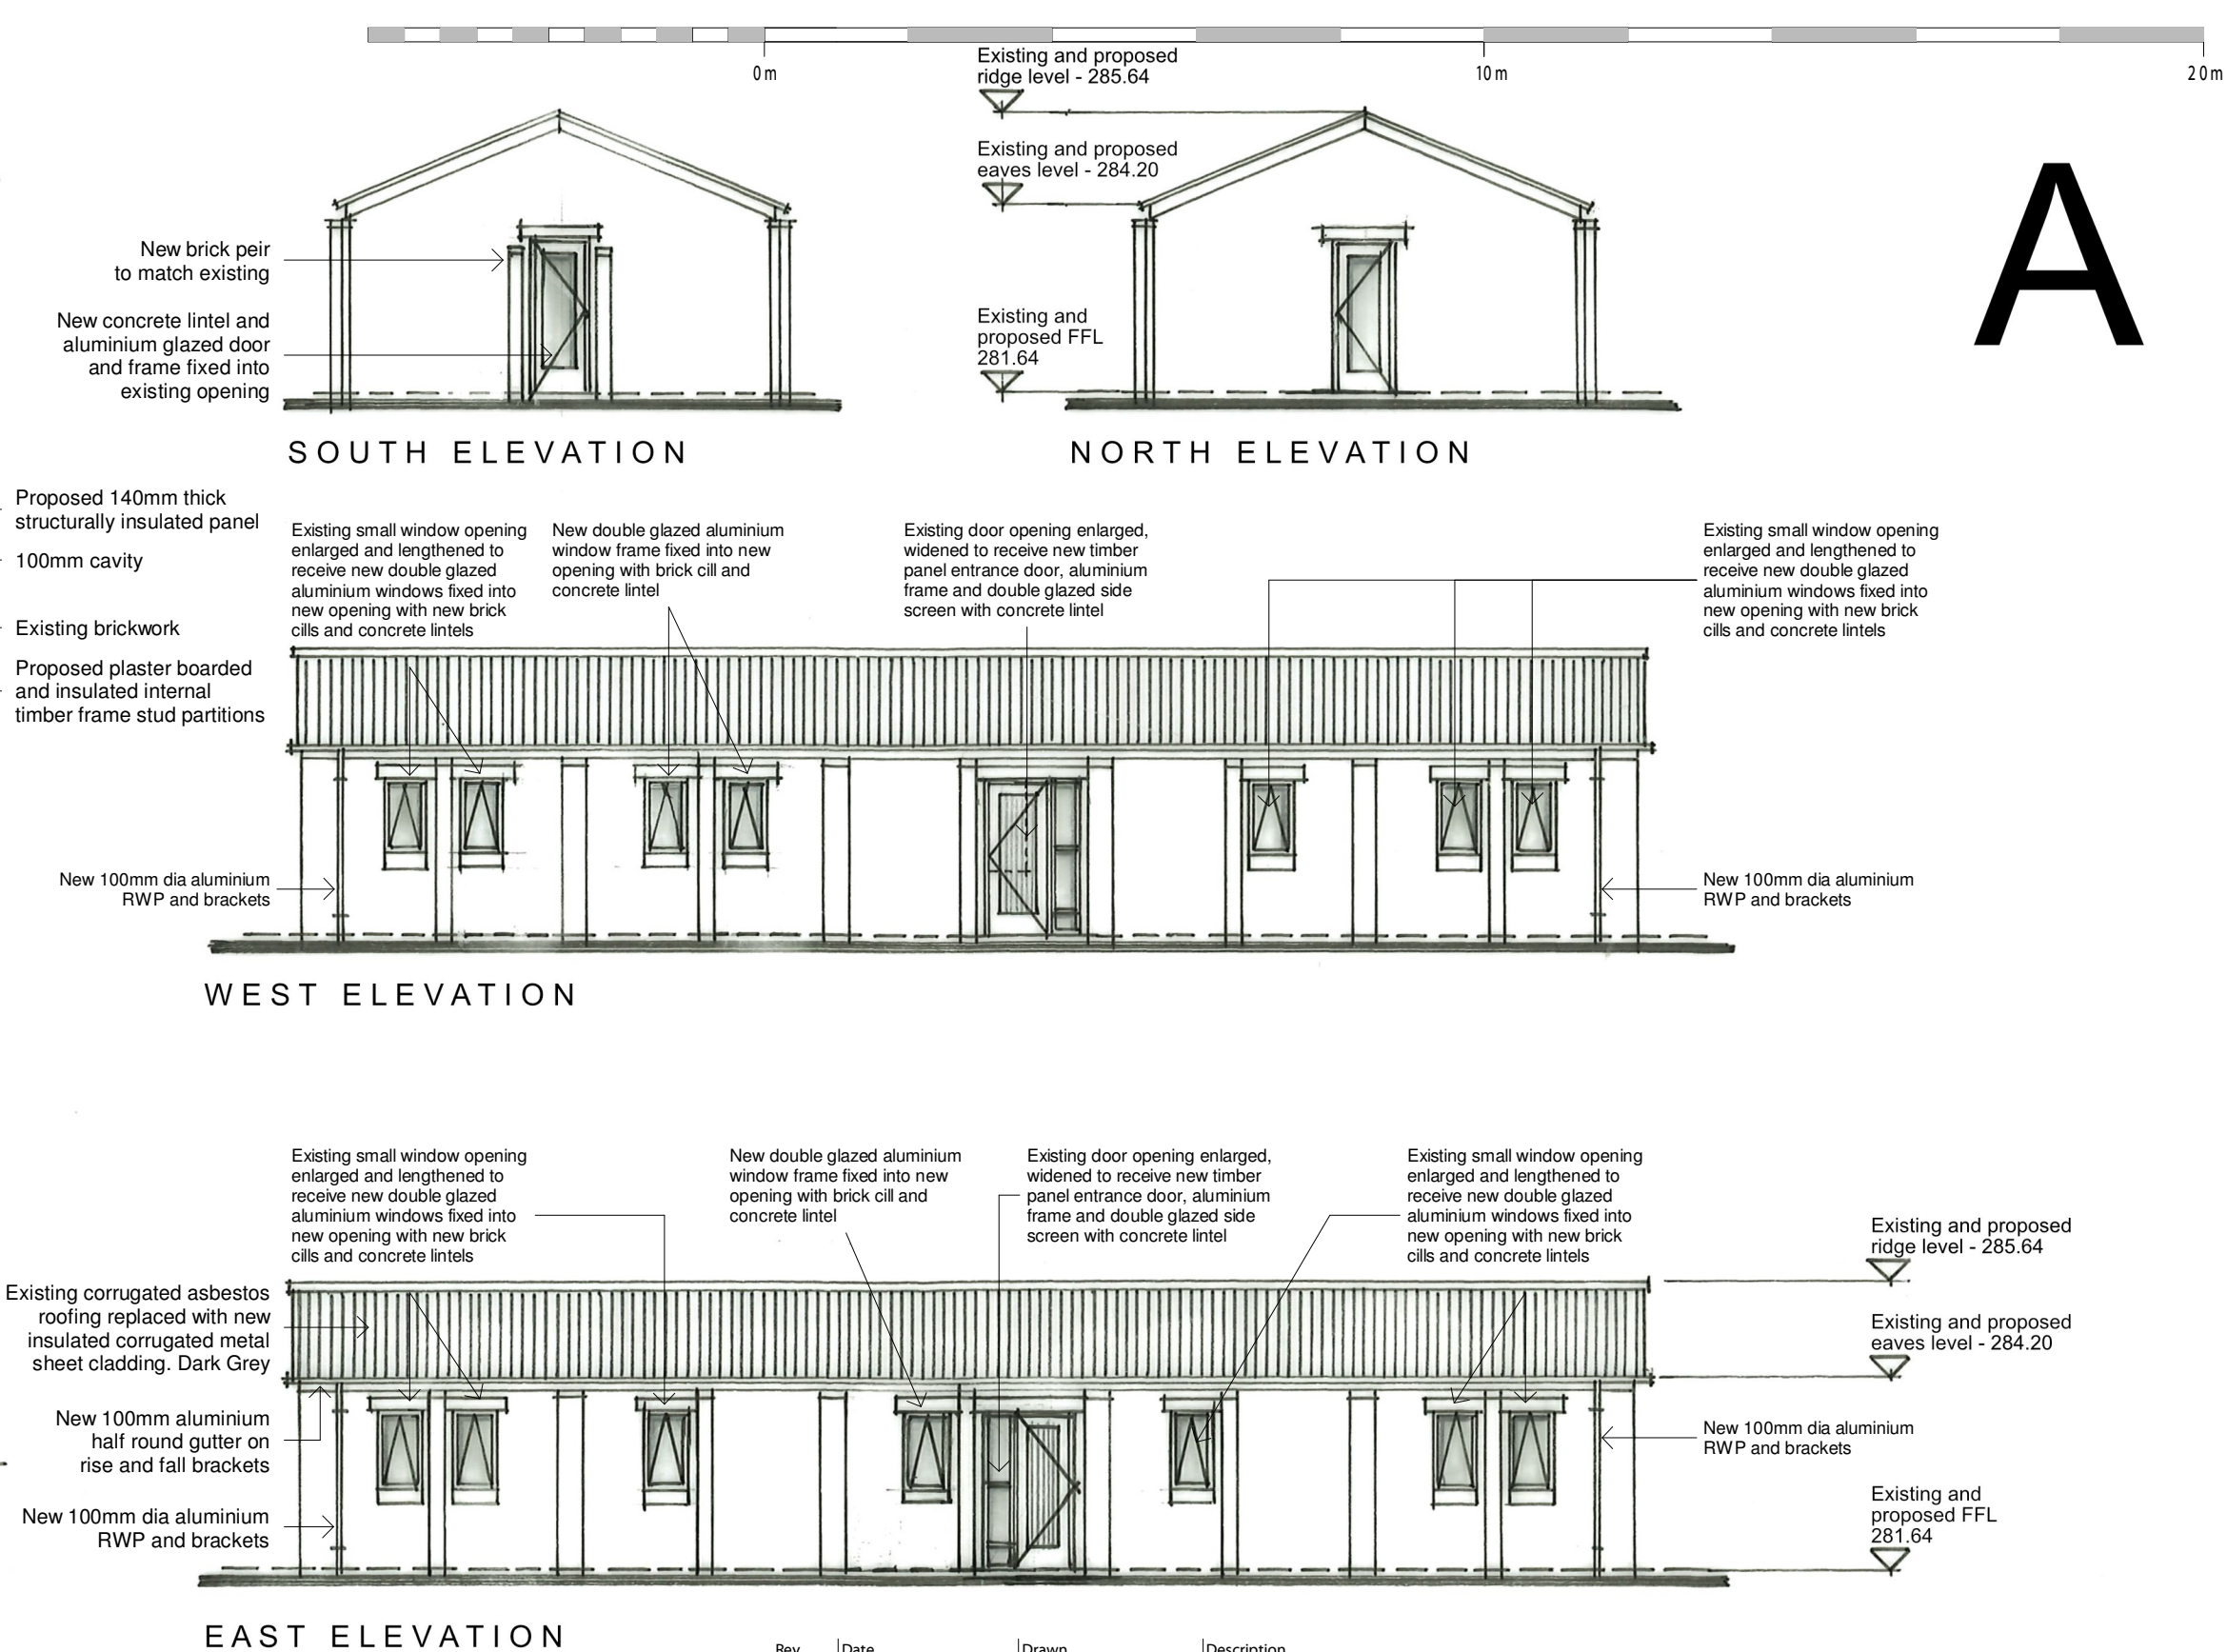

Rev	Date	Drawn	Description										
ctdarchitects			Clerk Bank House Clerk Bank LEEK Staffordshire ST13 5HE t : 01538 373477 f : 01538 386503 e : info@ctdarchitects.co.uk w : www.ctdarchitects.co.uk	ctd architects © 2021 - This drawing is copyright. - All dimensions to be checked on site before proceeding. - Contractor must notify the architect of any discrepancies before proceeding. - Contractor to check/adjust dimensions of new work to suit existing conditions. Do not assume existing structure or details are plumb, square or level. - All drawings to be read in conjunction with all other consultants drawings and specs.									
Client LEEK COHOUSING			Project Residential Development Conversion of Existing Buildings into Single Dwelling Thorncliffe Lane, Leek, Staffordshire	Scale	1:100	Size	A3	Drawn	PR	Chk'd	PR	Date	13/07/21
			Title Building A Plan and Elevations as proposed	Status PLANNING									
				Job No. PCR		Drawing No AL06				Rev.			