




west elevation

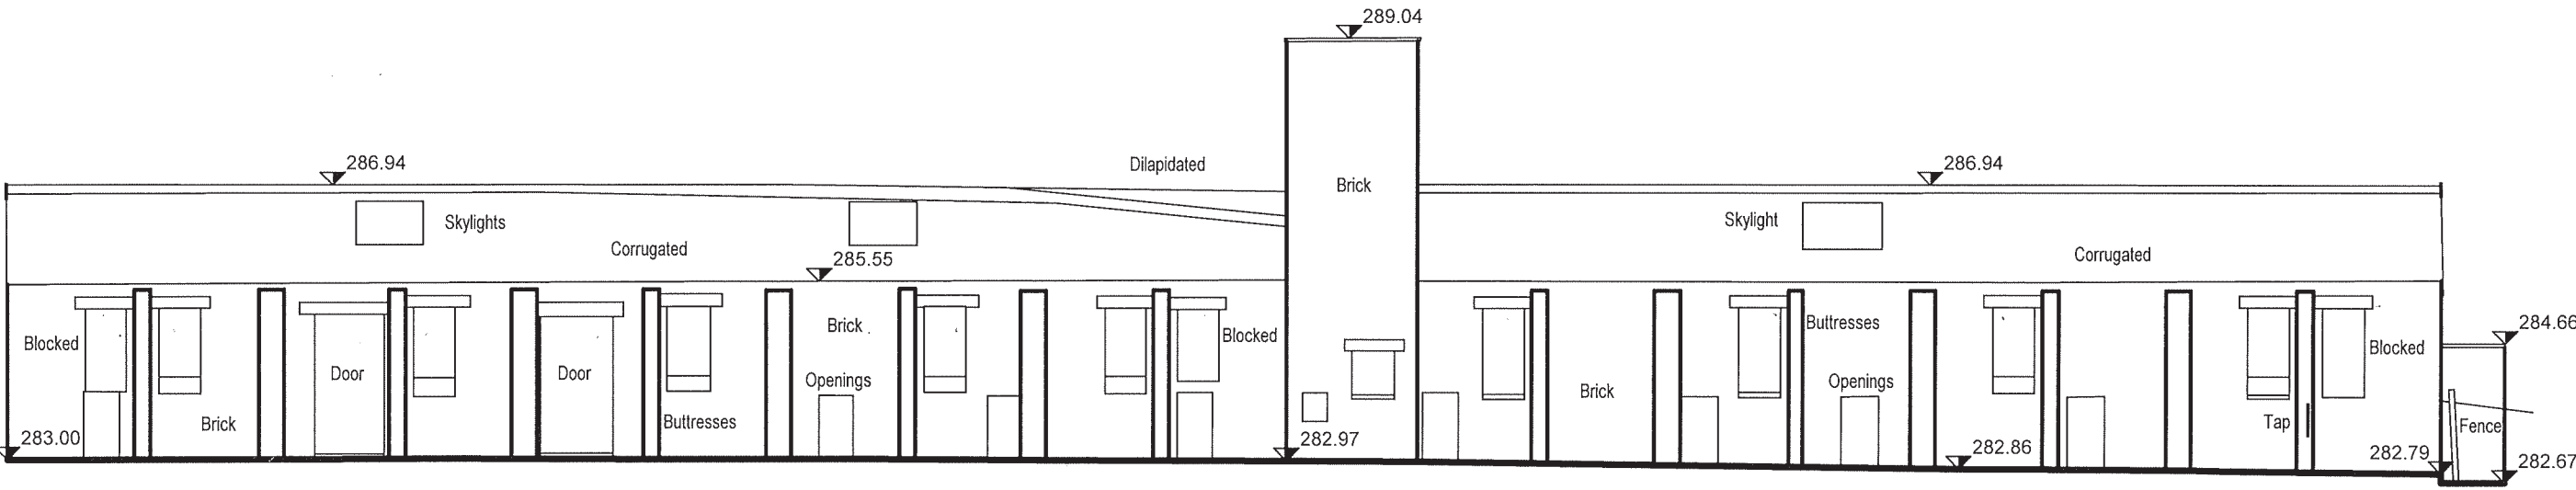

east elevation

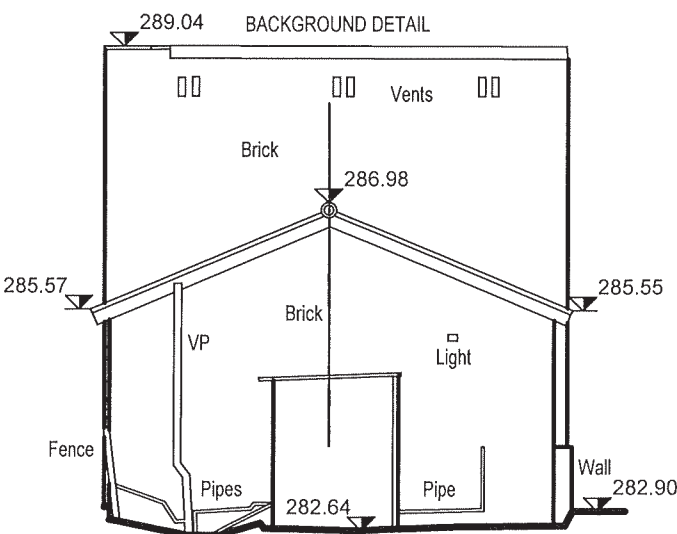

north elevation

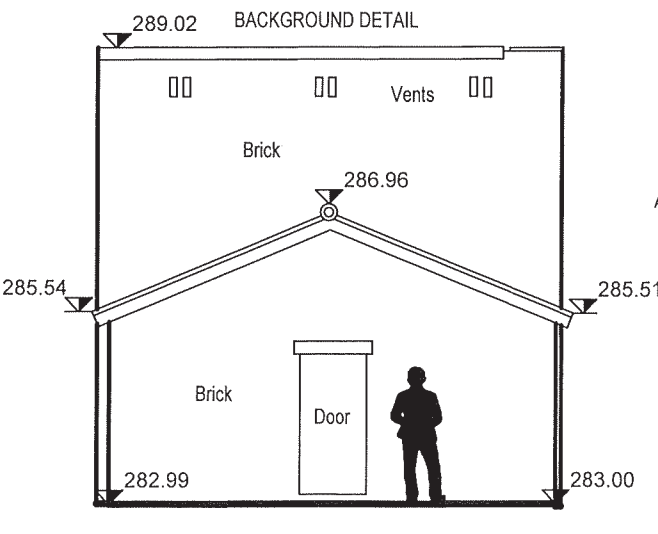

south elevation



Rev	Date	Drawn	Description					
Clerk Bank House Clerk Bank LEEK Staffordshire ST13 5HE				ctd architects © 2021 • This drawing is copyright. • All dimensions to be checked on site before proceeding. • Contractor must notify the architect of any discrepancies before proceeding. • Contractor to check/adjust dimensions of new work to suit existing conditions. Do not assume existing structure or details are plumb, square or level. • All drawings to be read in conjunction with all other consultants drawings and specs.				
Client				Project	Scale	Size	Drawn	Chk'd
				Residential Development	1:100	A3	PR	PR
				Conversion of Existing Buildings into Single Dwelling Thorncliffe Lane, Leek, Staffordshire	Status	PLANNING		
				Title	Job No.	Drawing No.	Rev.	
				Building B (Dwelling) Elevations as existing	PCR	AL09		