






C

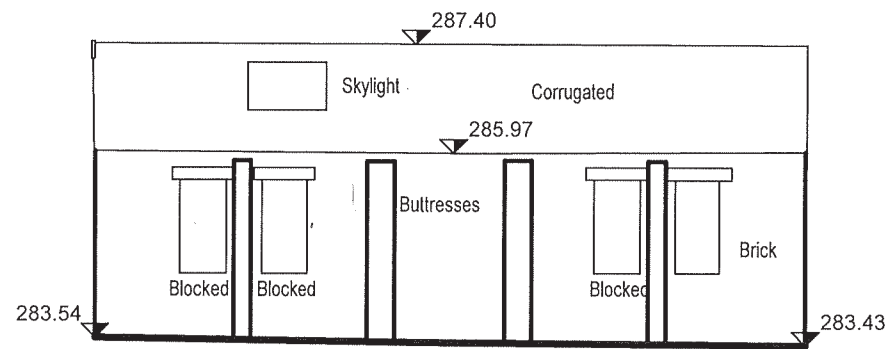


east elevation

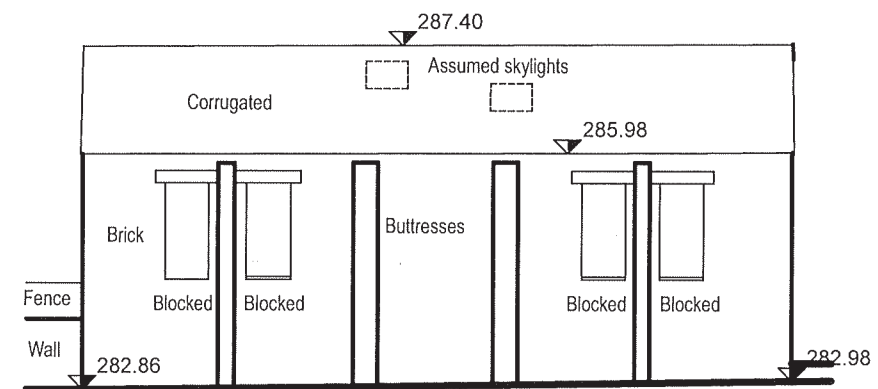

west elevation

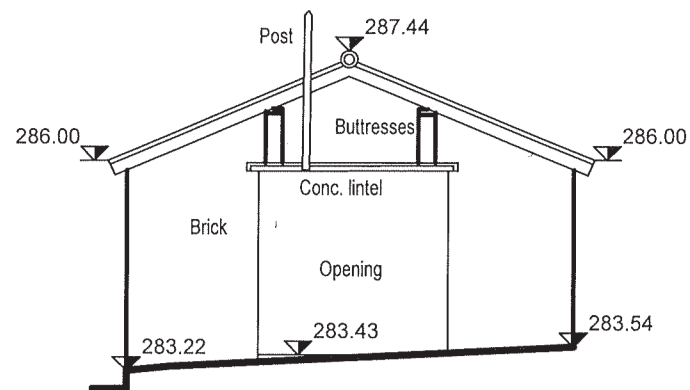

south elevation

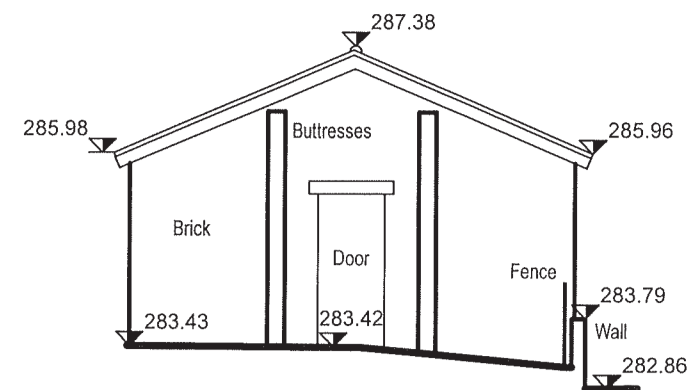

north elevation

Rev	Date	Drawn	Description					
			Clerk Bank House Clerk Bank LEEK Staffordshire ST13 5HE	ctd architects © 2021 - This drawing is copyright. - All dimensions to be checked on site before proceeding. - Contractor must notify the architect of any discrepancies before proceeding. - Contractor to check/adjust dimensions of new work to suit existing conditions. Do not assume existing structure or details are plumb, square or level. - All drawings to be read in conjunction with all other consultants drawings and specs.				
			t : 01538 373477 f : 01538 386503 e : info@ctdarchitects.co.uk w : www.ctdarchitects.co.uk	Client	Project Residential Development Conversion of Existing Buildings into Single Dwelling Thorncliffe Lane, Leek, Staffordshire	Scale 1:100	Size A3	Drawn PR
			Title Building C (Garage/workshop) Elevations as existing	Status PLANNING				
			Job No. PCR	Drawing No AL11		Rev.		