



Copyright of this drawing is vested in The Architect and it must not be copied or reproduced without consent. If any dimensions only are to be taken from this drawing, all dimensions must refer to the site and be acceptable for scaling and be consistent with the dimensions shown on the drawing. It shall be the responsibility of the client to ensure that the drawing is used in accordance with the ARCHITECT'S DRAWING. OFF AND NOT TO SCALE FROM DIMENSIONS WITH THE ARCHITECT'S DRAWING.



Rev	Down	Comments	Date
-----	------	----------	------

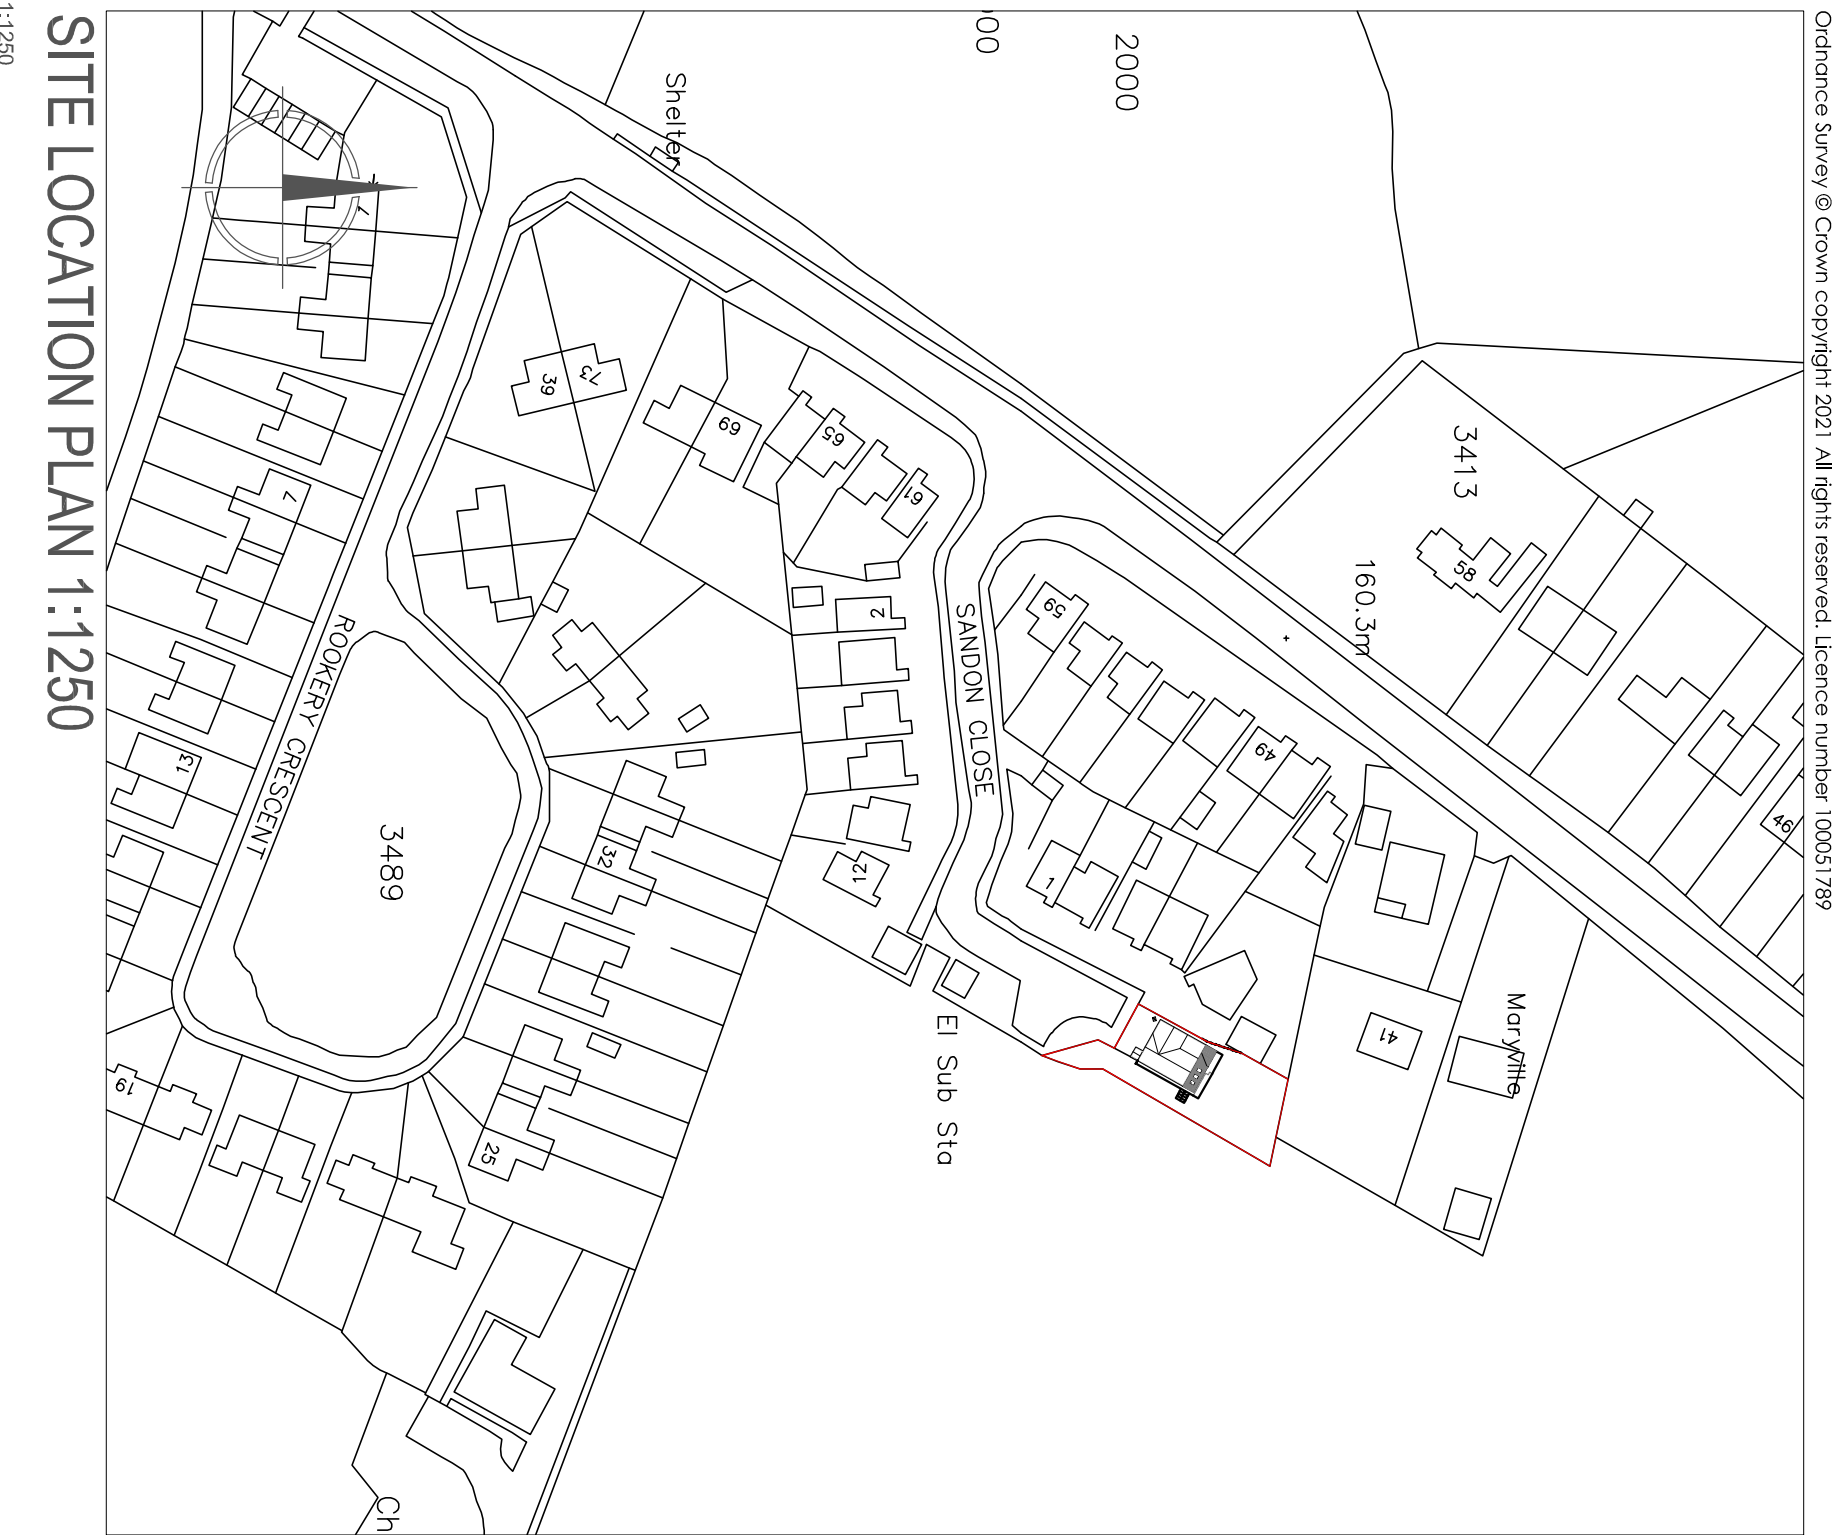


SITE LOCATION PLAN 1:1250

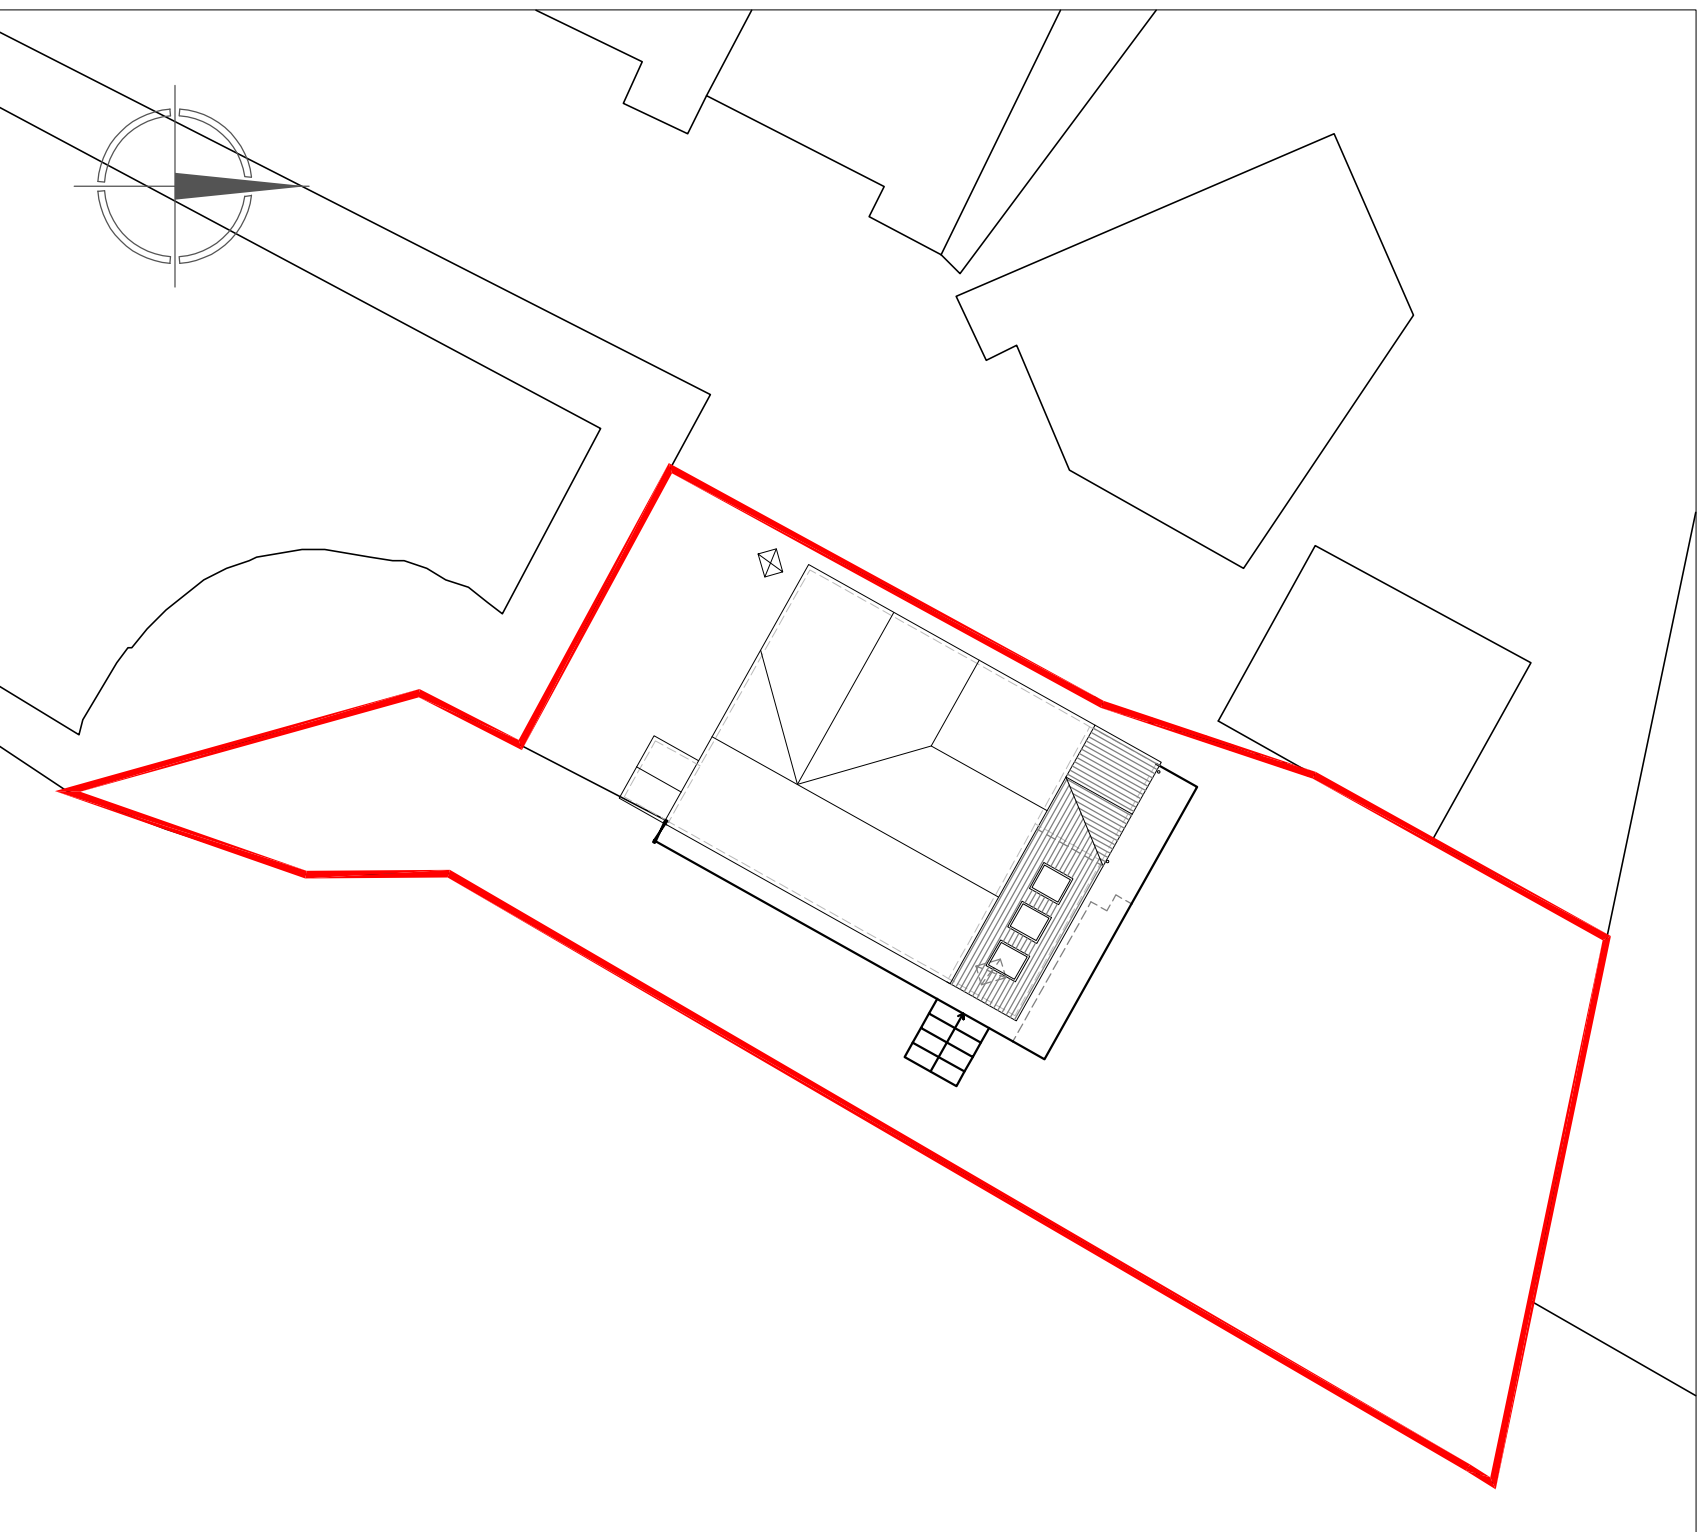


SITE LAYOUT PLAN 1:200

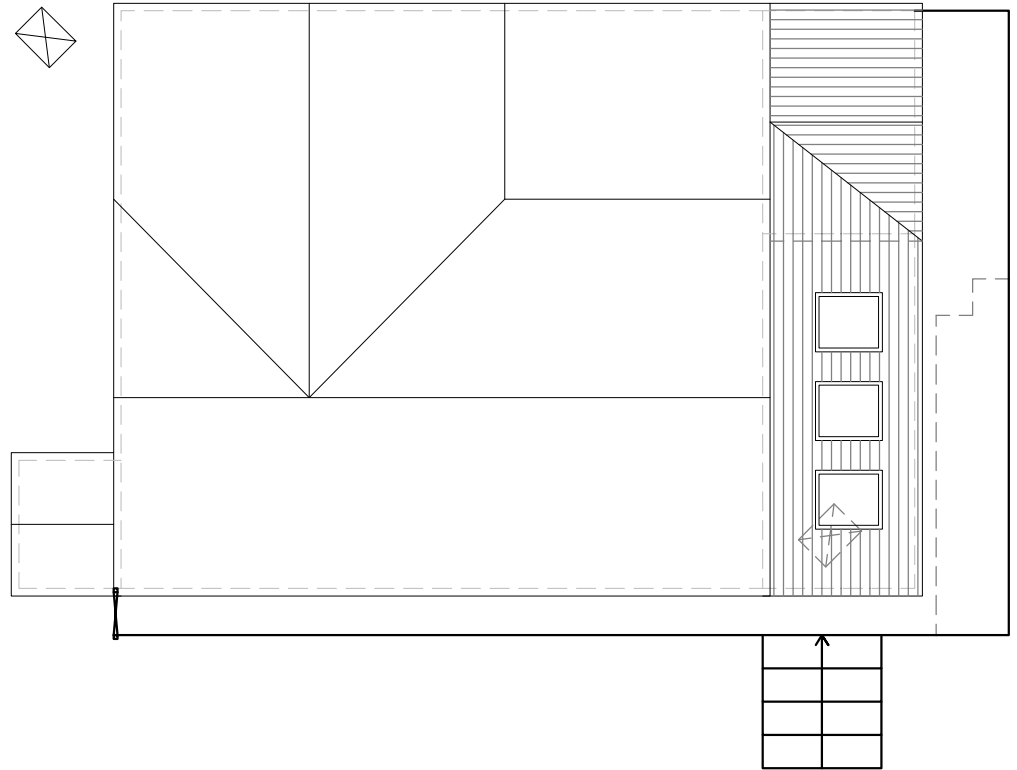 


ROOF PLAN 1:100

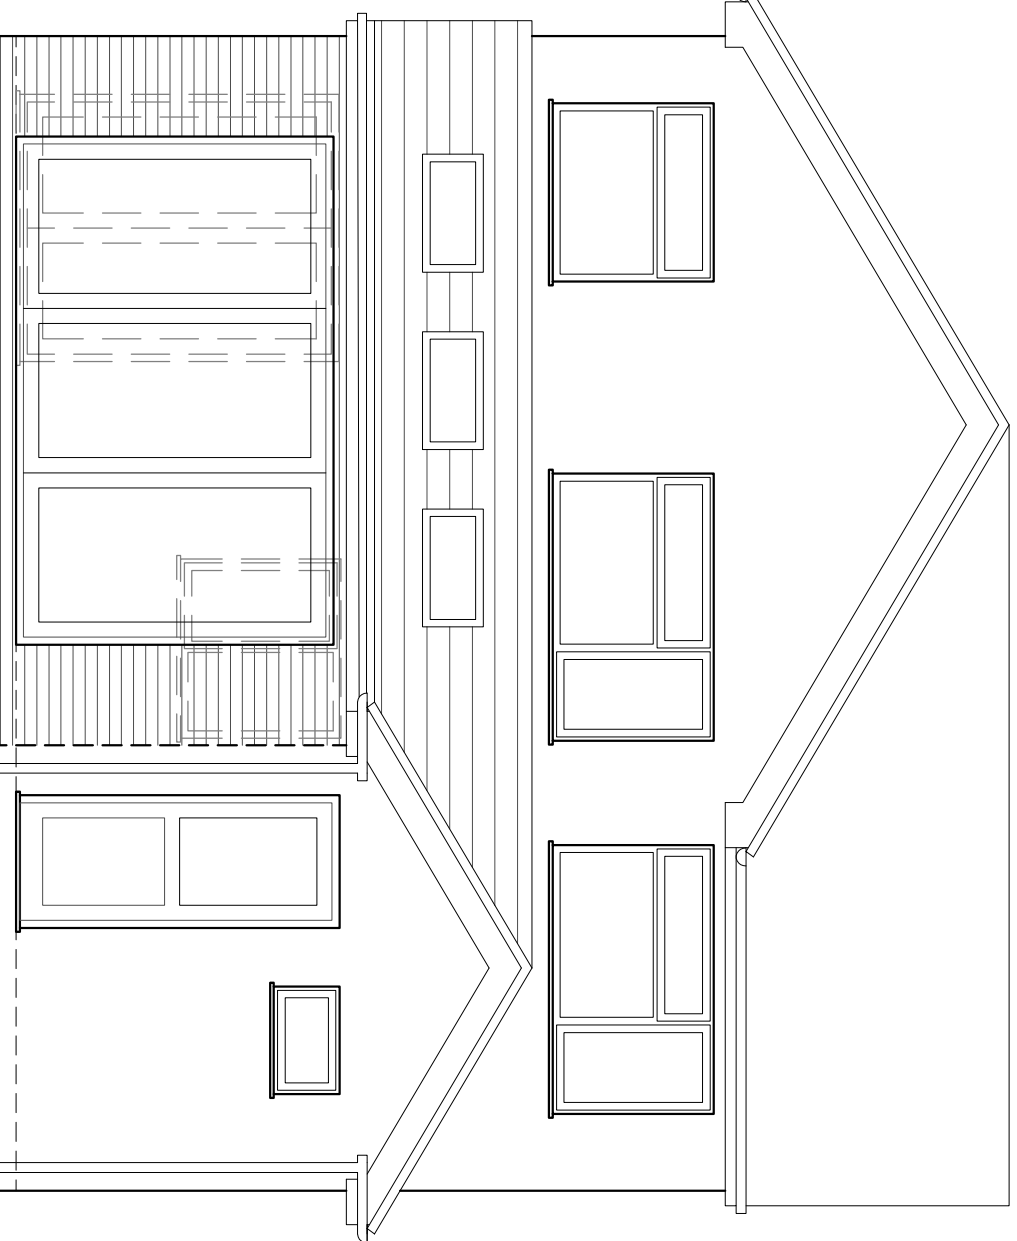


REAR ELEVATION 1:50

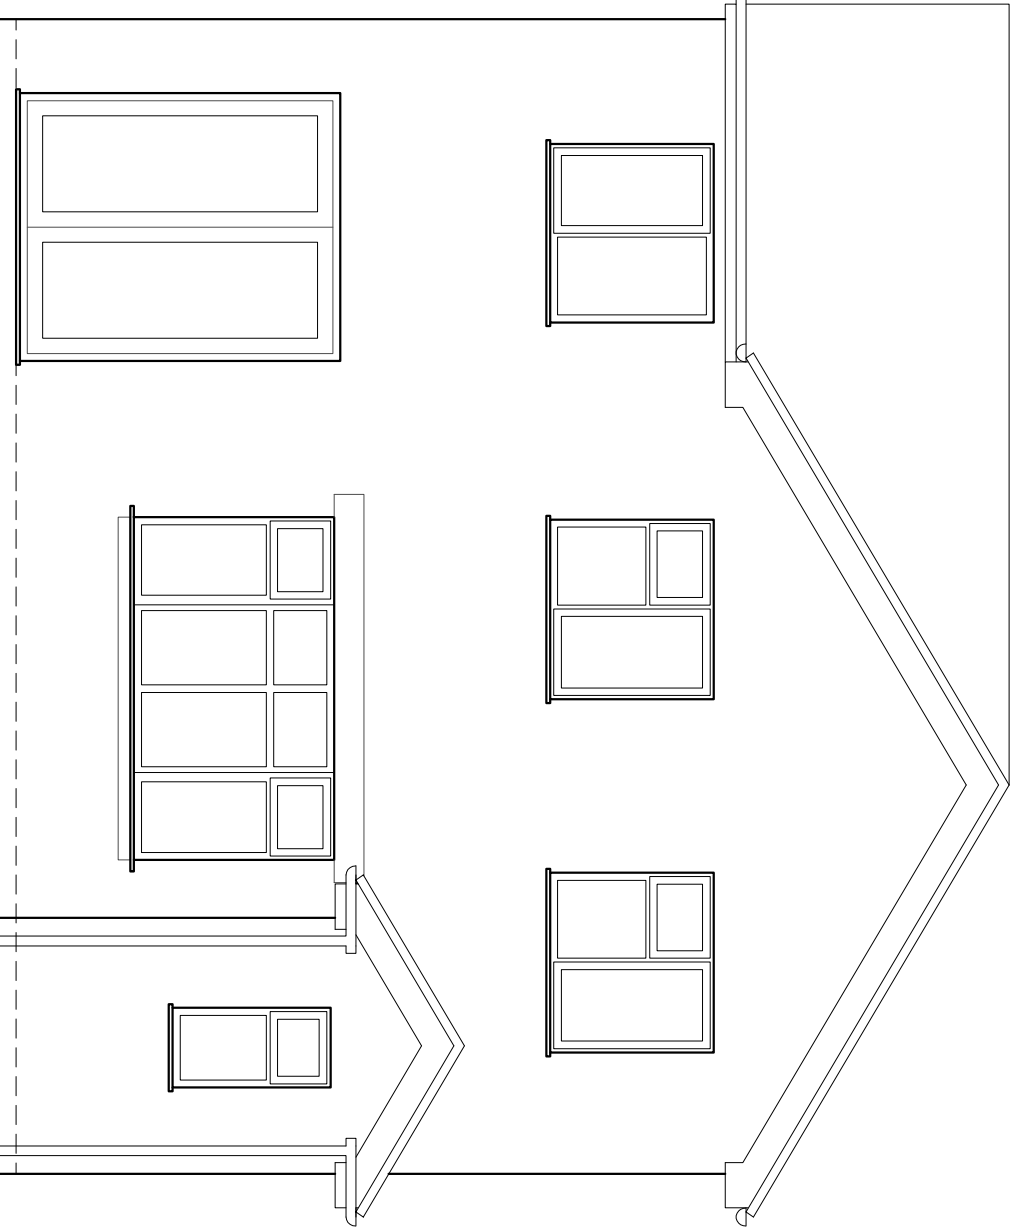


FRONT ELEVATION 1:50

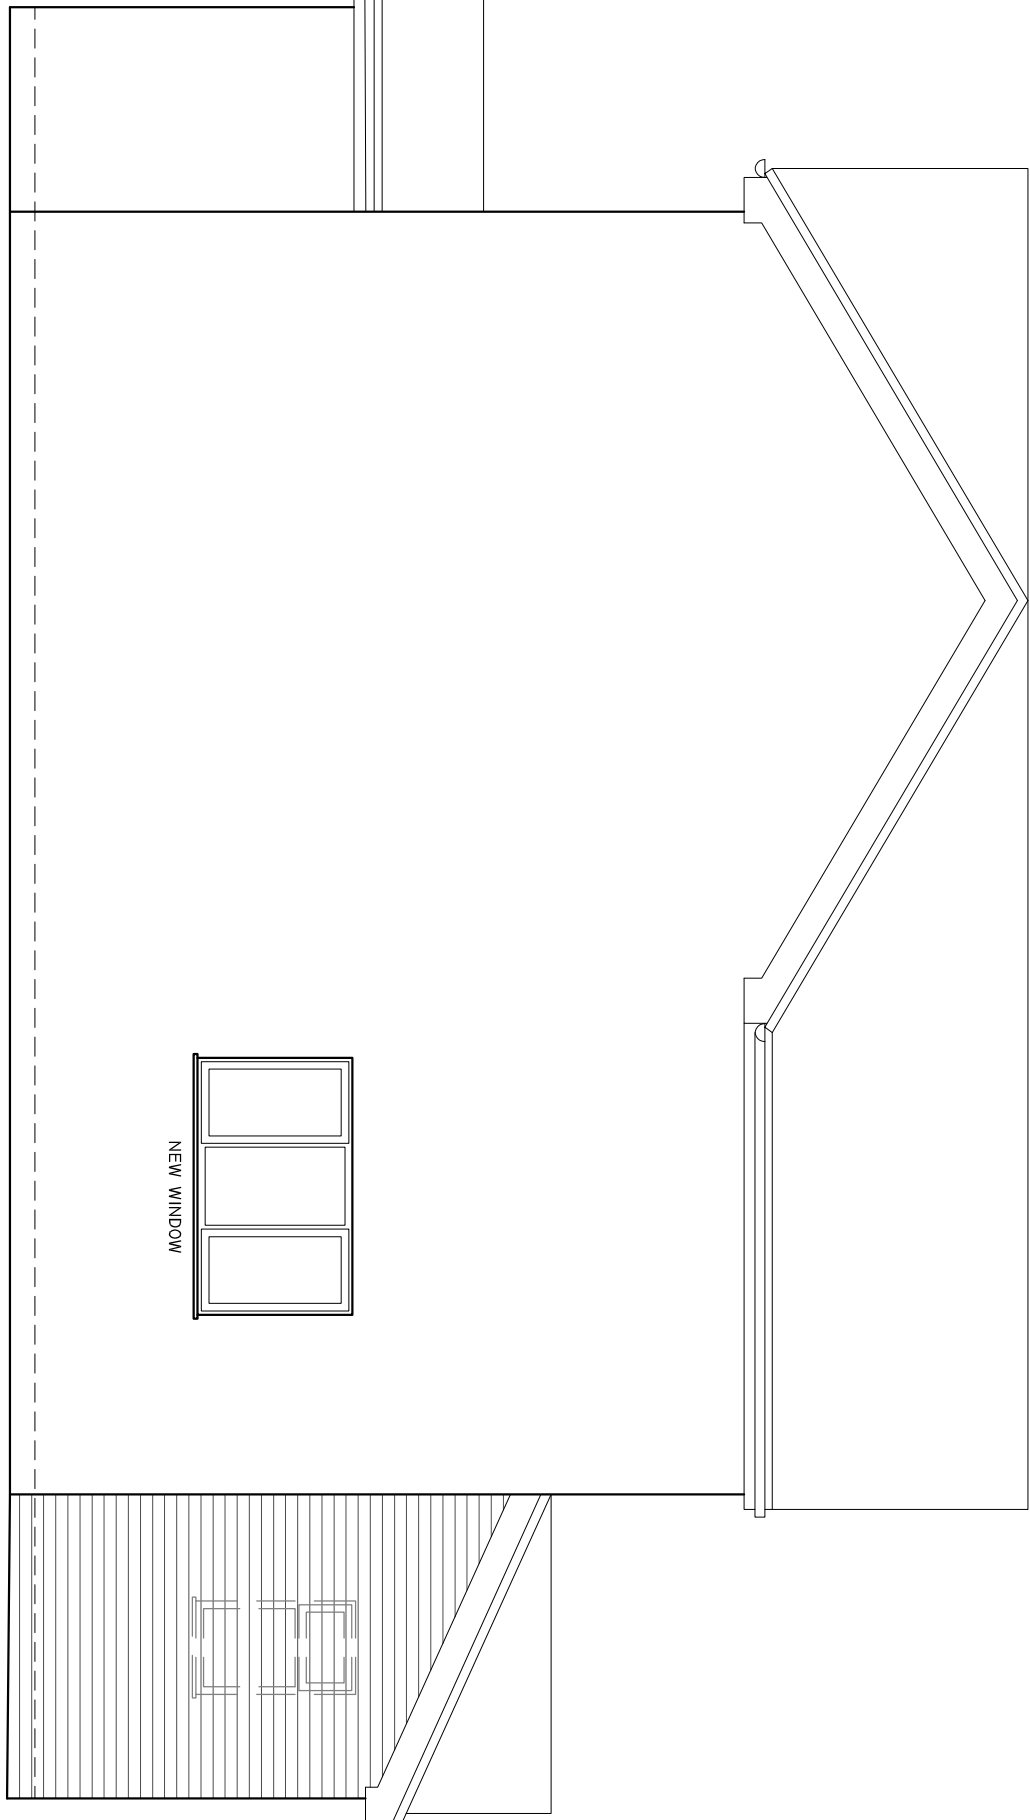



SIDE ELEVATION 1:50

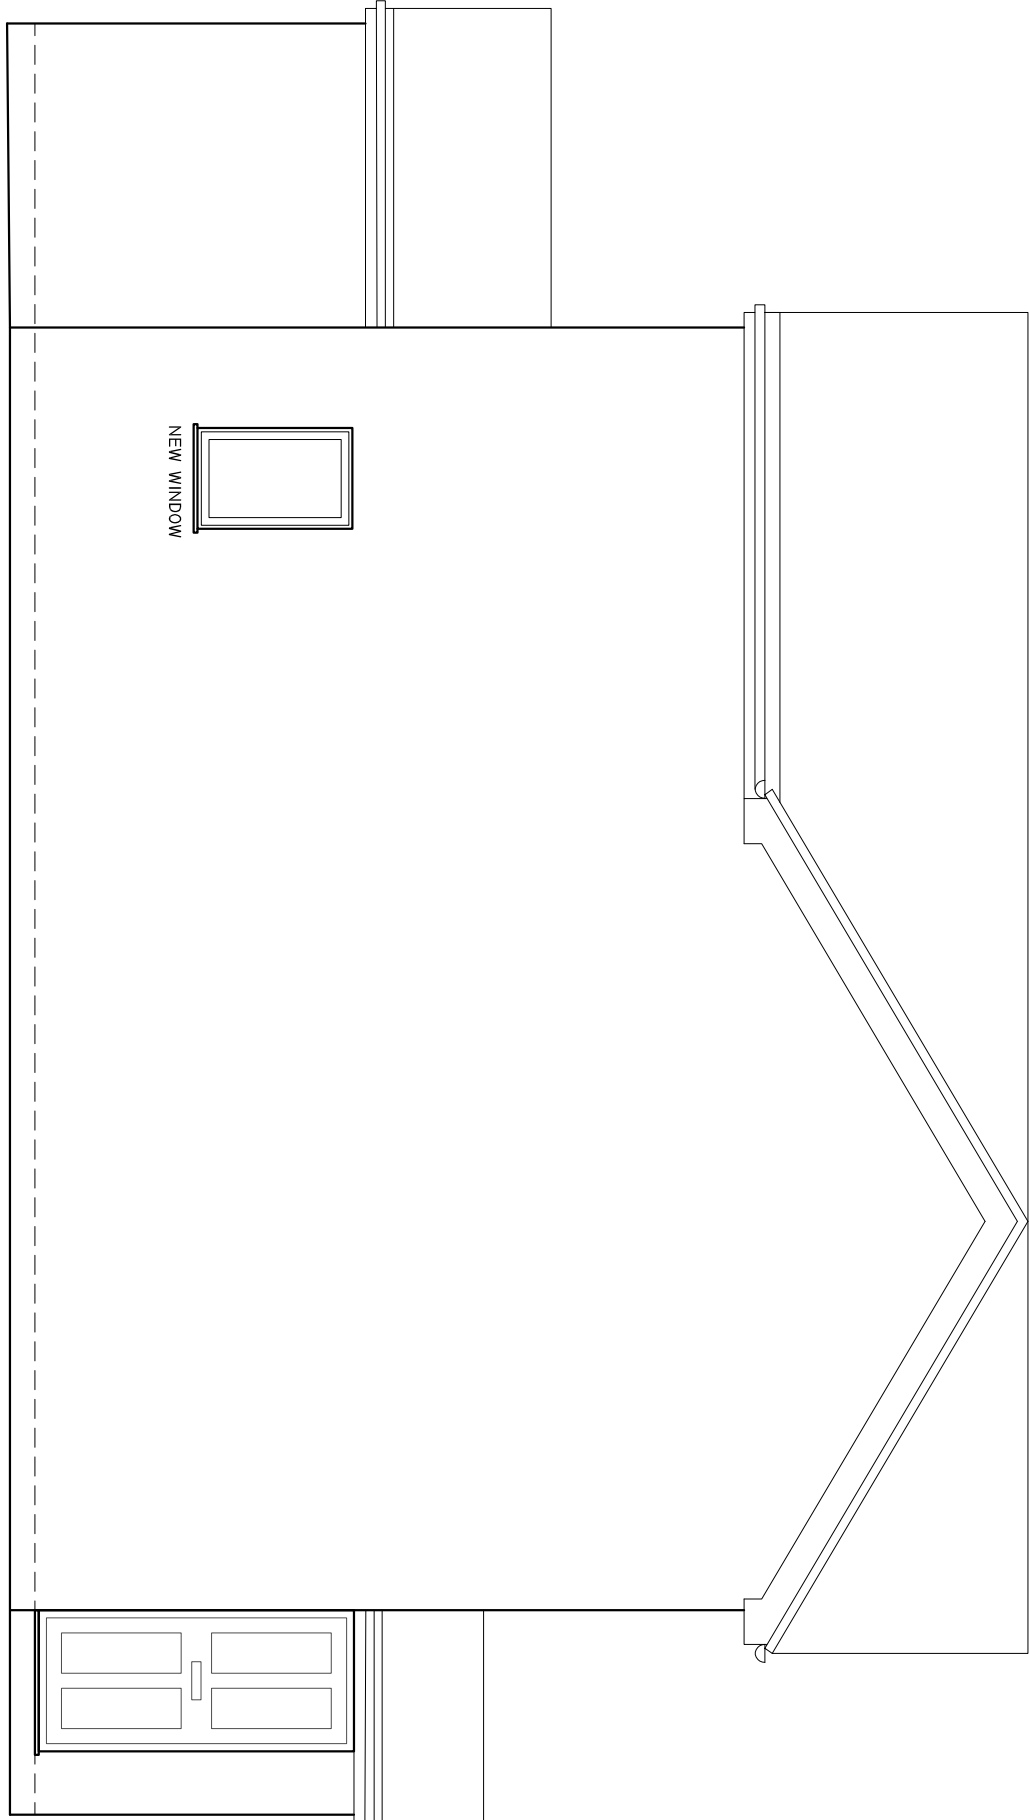

SIDE ELEVATION 1:50

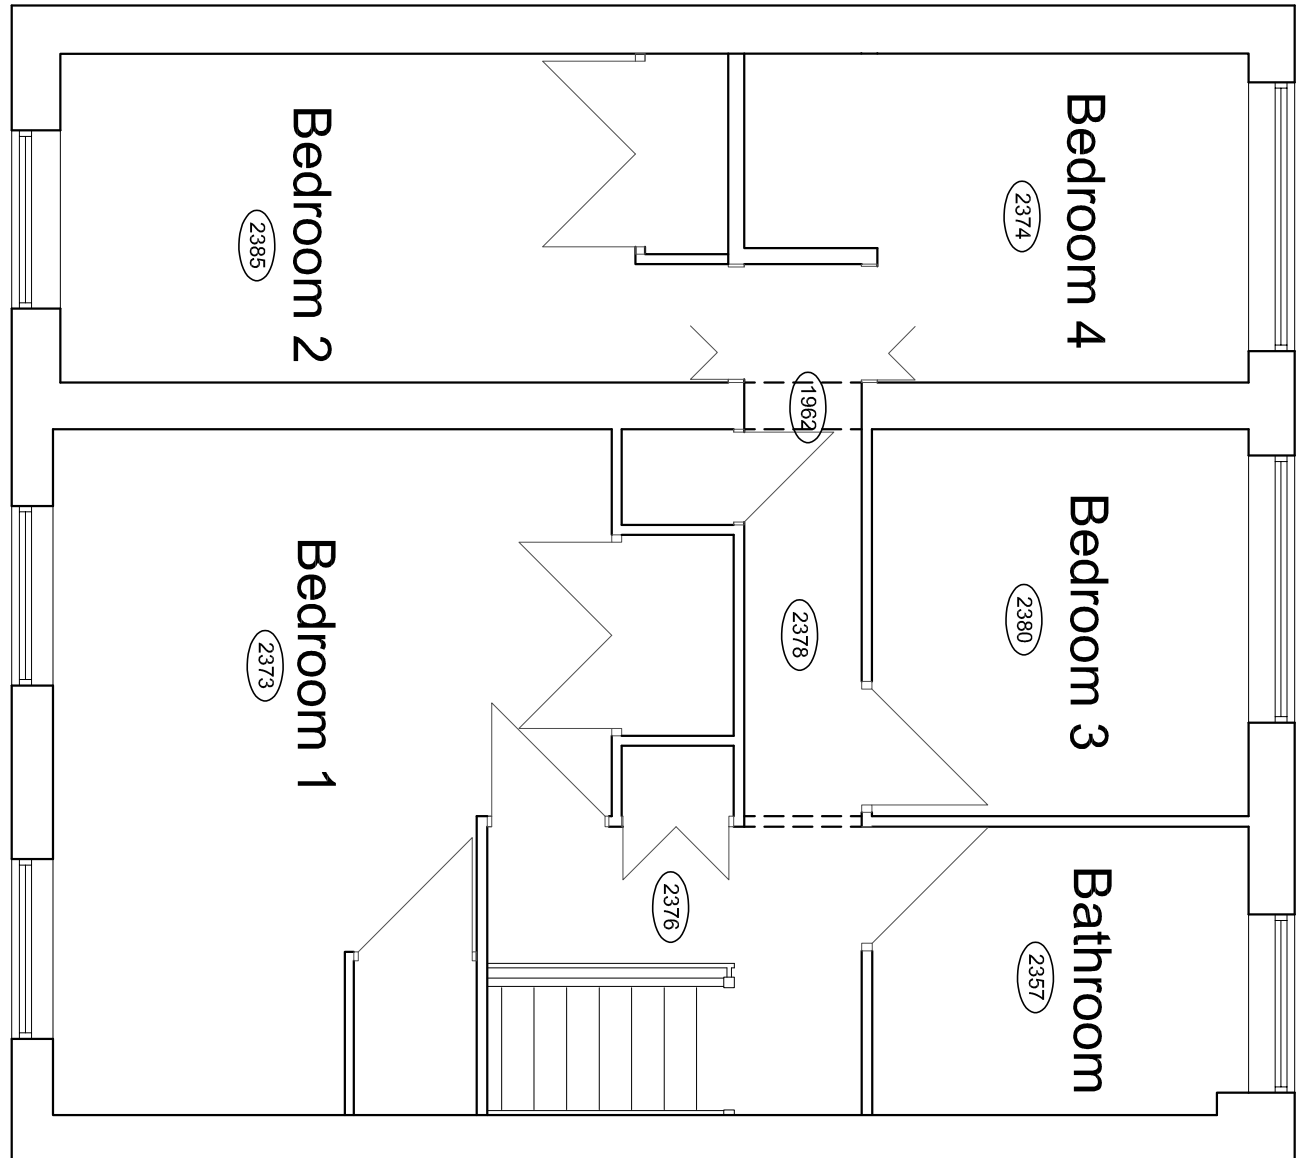

FIRST FLOOR PLAN 1:50

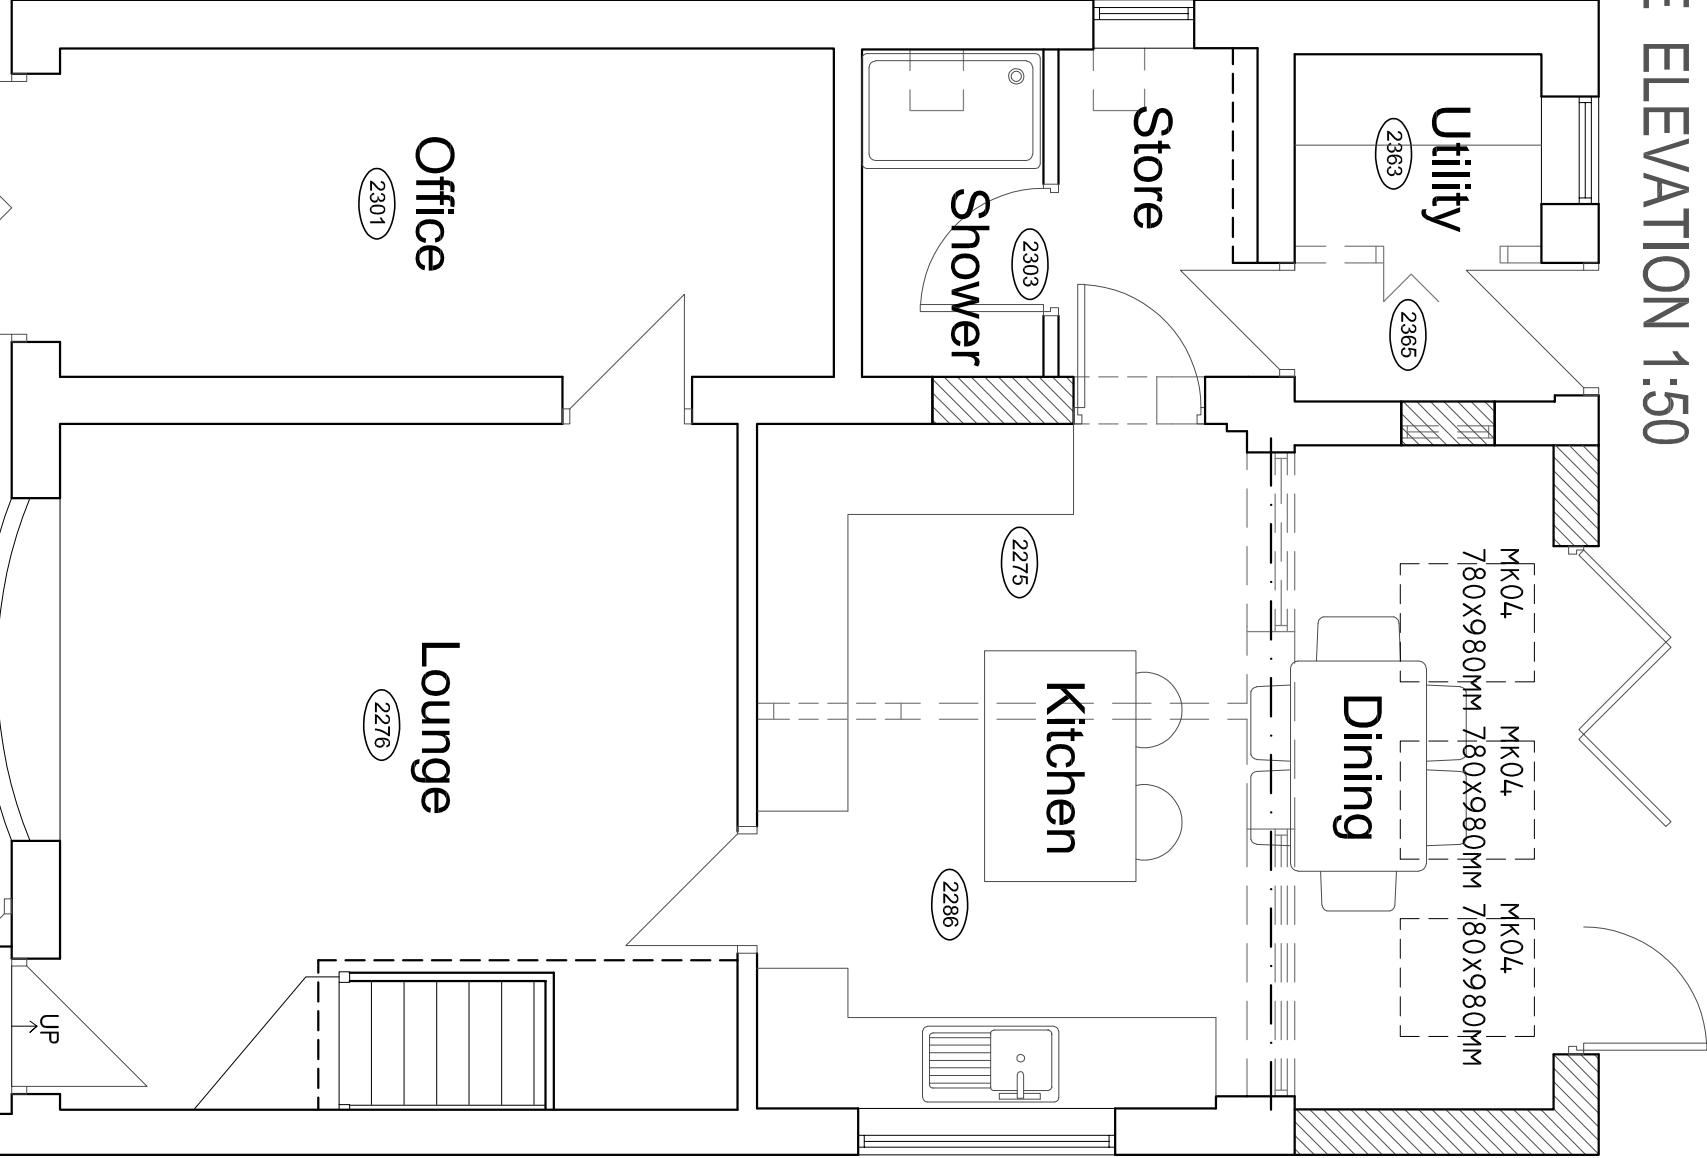 

GROUND FLOOR PLAN 1:50



Hewitt&Carr Architects

A. Design & Build 117-19 Leek Road | Cheddale | ST10 1JE
T. 0153 755899
E. enquiries@hccarchitects.co.uk
W. www.hccarchitects.co.uk

Client
MRS Y Makin

Project
Proposed single storey rear extension
with internal alterations

Title
Plans and elevations as proposed

Drawn
HMM
Checked
A
Project No.
01095 AL(0)02
Drawing No.
AS NOTED
Date
JULY 2021
Scheme
SCHEME
Scale 0/A1