
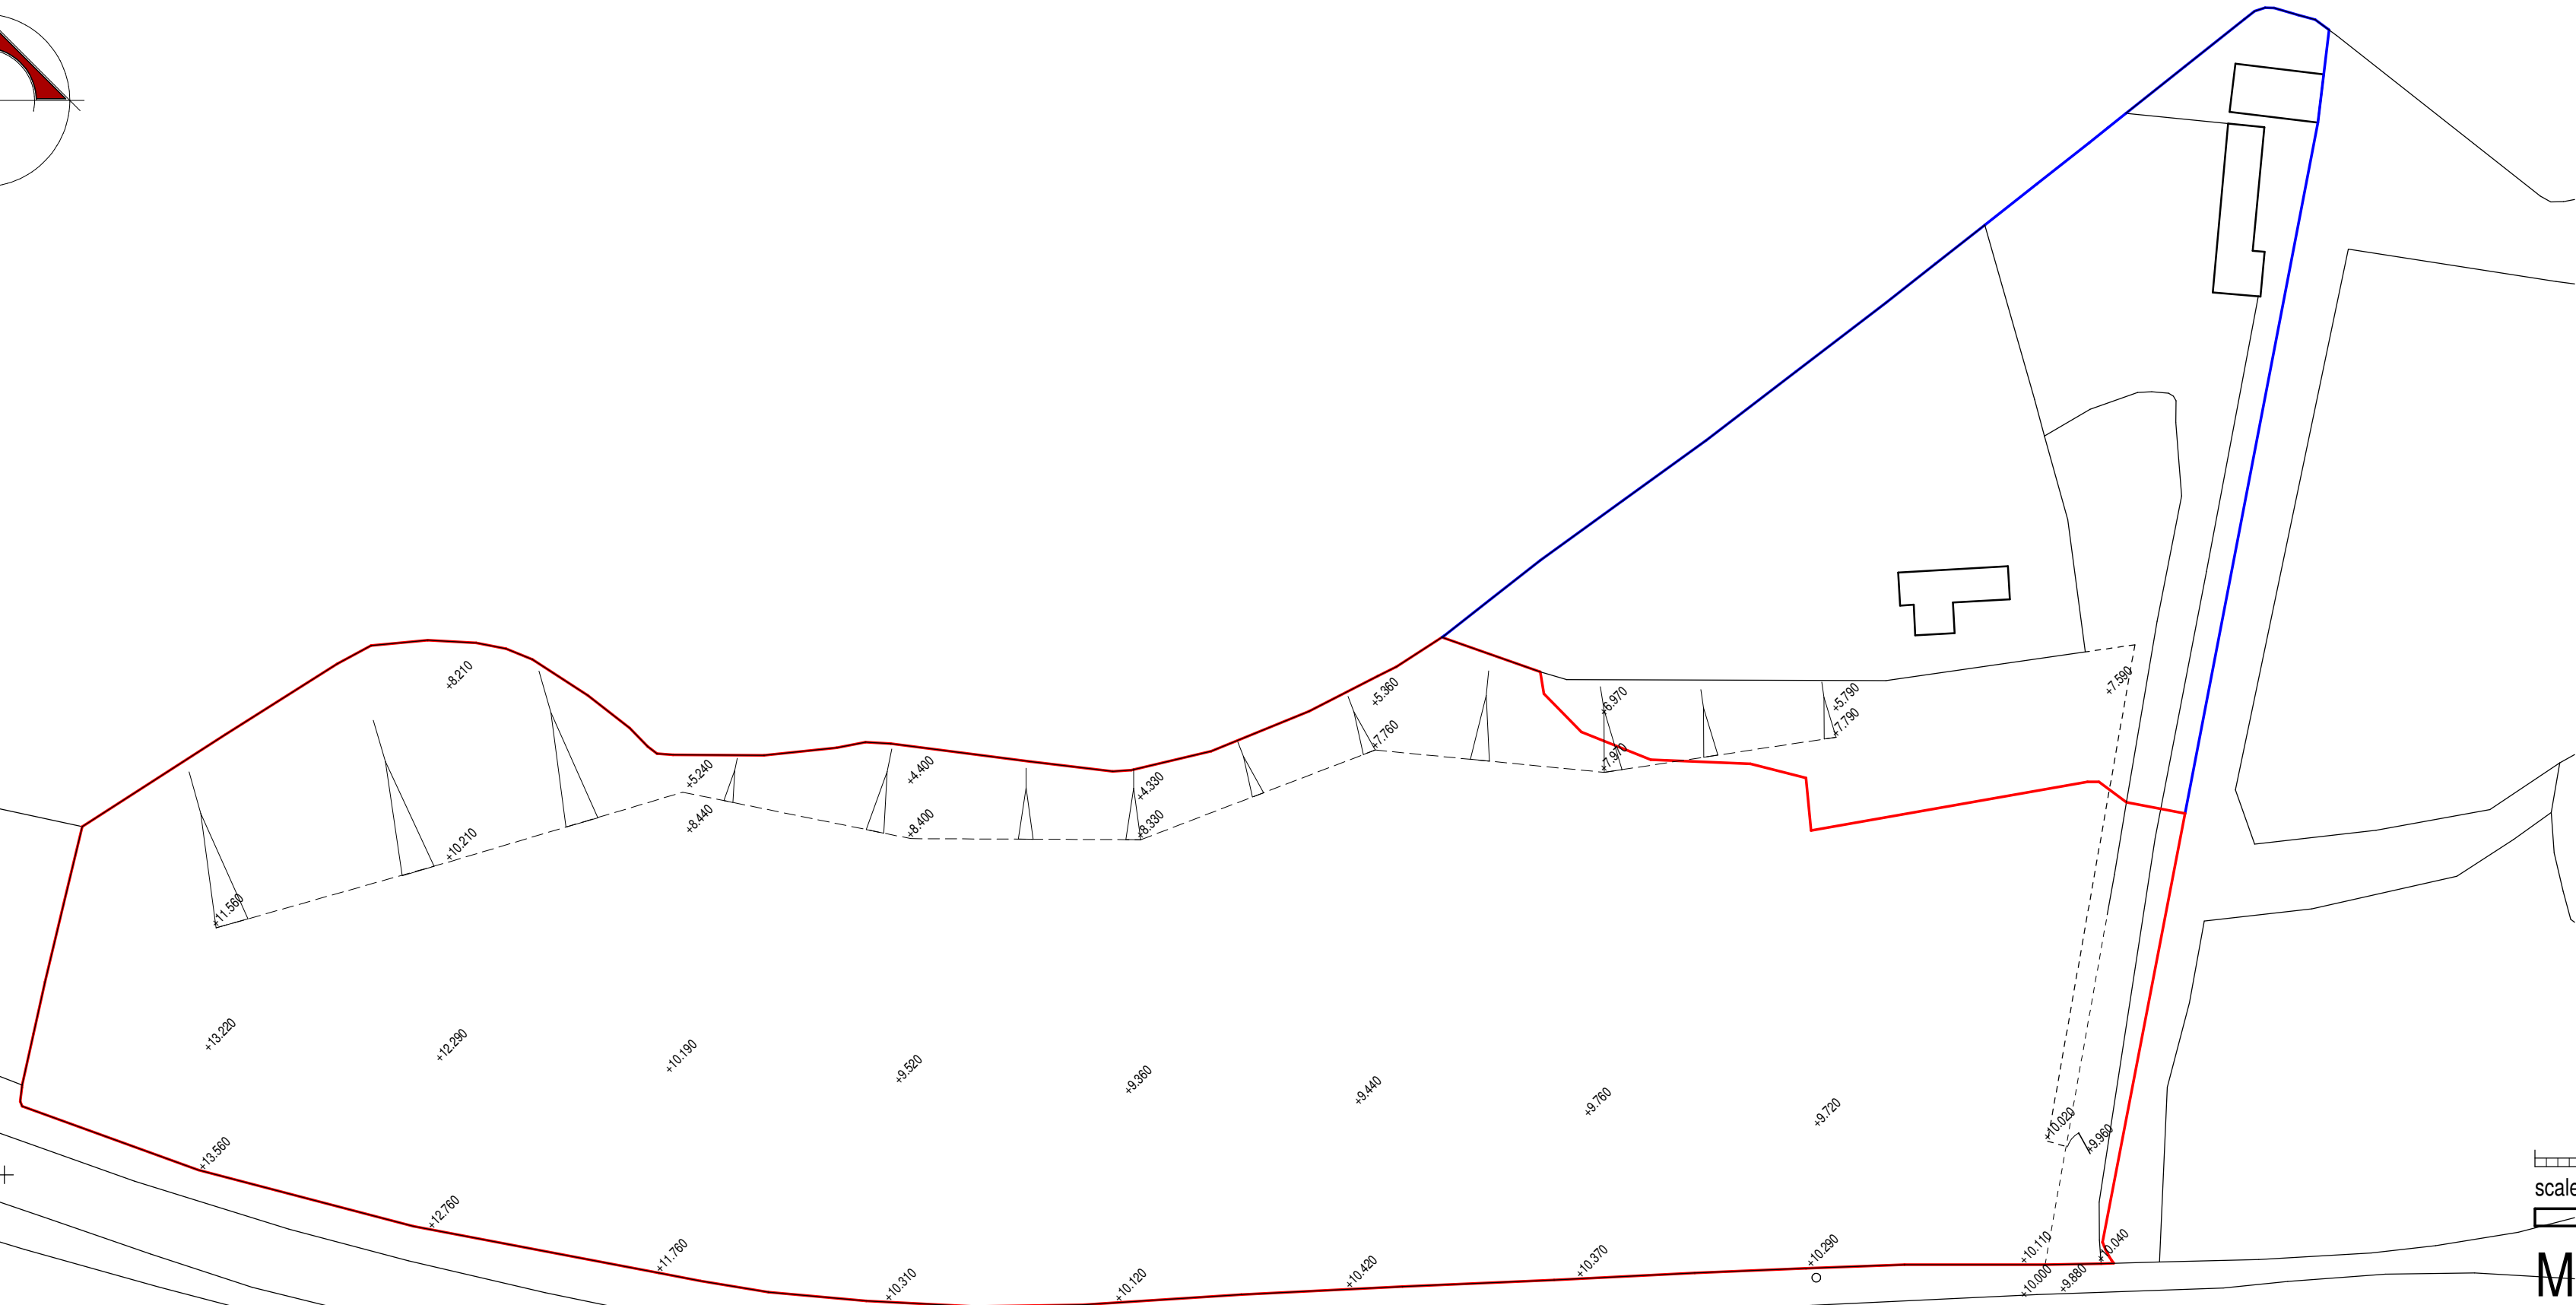


Mr P Finney

PROPOSED CARAVAN SITE,
CHEADLE ROAD,
ALTON, STAFFORDSHIRE,
ST10 4DH
EXISTING CONDITIONS
SITE PLAN

Date	Sheet	Scale
JANUARY 2018	A2	1:500
Dwg No.	Rev.	Drawn
2013-1910-05	-	NAW

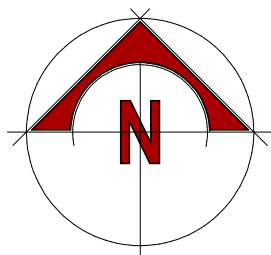

10 Cawdry Buildings, Fountain Street, Leek. ST13 6JP
Telephone: 01538 386002
E-mail: info@sammonsltd.co.uk
Web: www.sammonsltd.co.uk

©Crown Copyright and database right 2013
Ordnance Survey License: 100048957

This drawing is copyright.
All dimensions must be checked prior to commencement.