

0 0.50 1.00 1.50 2.00 2.50 3.00 3.50 4.00 4.50 5.00 5.50

1:50 Scale to be measured

110mm SQUARE SECTION EAVES GUTTERING TO MATCH EXISTING FIXED TO FASCIA BOARDS AT A MIN FALL OF 1:80 TO 65mm SQUARE SECTION UPVC DOWN PIPE DISCHARGING OVER TRAPPED GULLY CONNECTED TO COMBINED DRAINAGE SYSTEM (BLACK UPVC RAINWATER GOODS)

VELUX ROOFLIGHT TOGETHER WITH ASSOCIATED FIXINGS AND FLASHINGS KIT

GLAZED STOREY FRAME TO MATCH PROPORTION OF CASEMENTS IN BI-FOLD DOOR ASSEMBLY

PURPOSE MADE GLAZED OVER PANEL TO BI-FOLD DOOR UNIT TO CLIENT DESIGN

DRY VERGE SYSTEM TO MATCH EXISTING

PROJECTING BRICK COURSES TO BE REPLICATED IN NEW EXTENSION WORK

EXTENSION TO THE REAR OF 1, THE LARCHES TO BE UNDERTAKEN AT THE SAME TIME AS THAT OF THE PROPOSAL


ALL DRAINAGE WORK TO MEET THE REQUIREMENTS OF THE BUILDING INSPECTOR AND THE SEVERN TRENT WATER

Proposed Rear Elevation



Proposed Front Elevation

Proposed Side Elevation (Viewed From No.2)

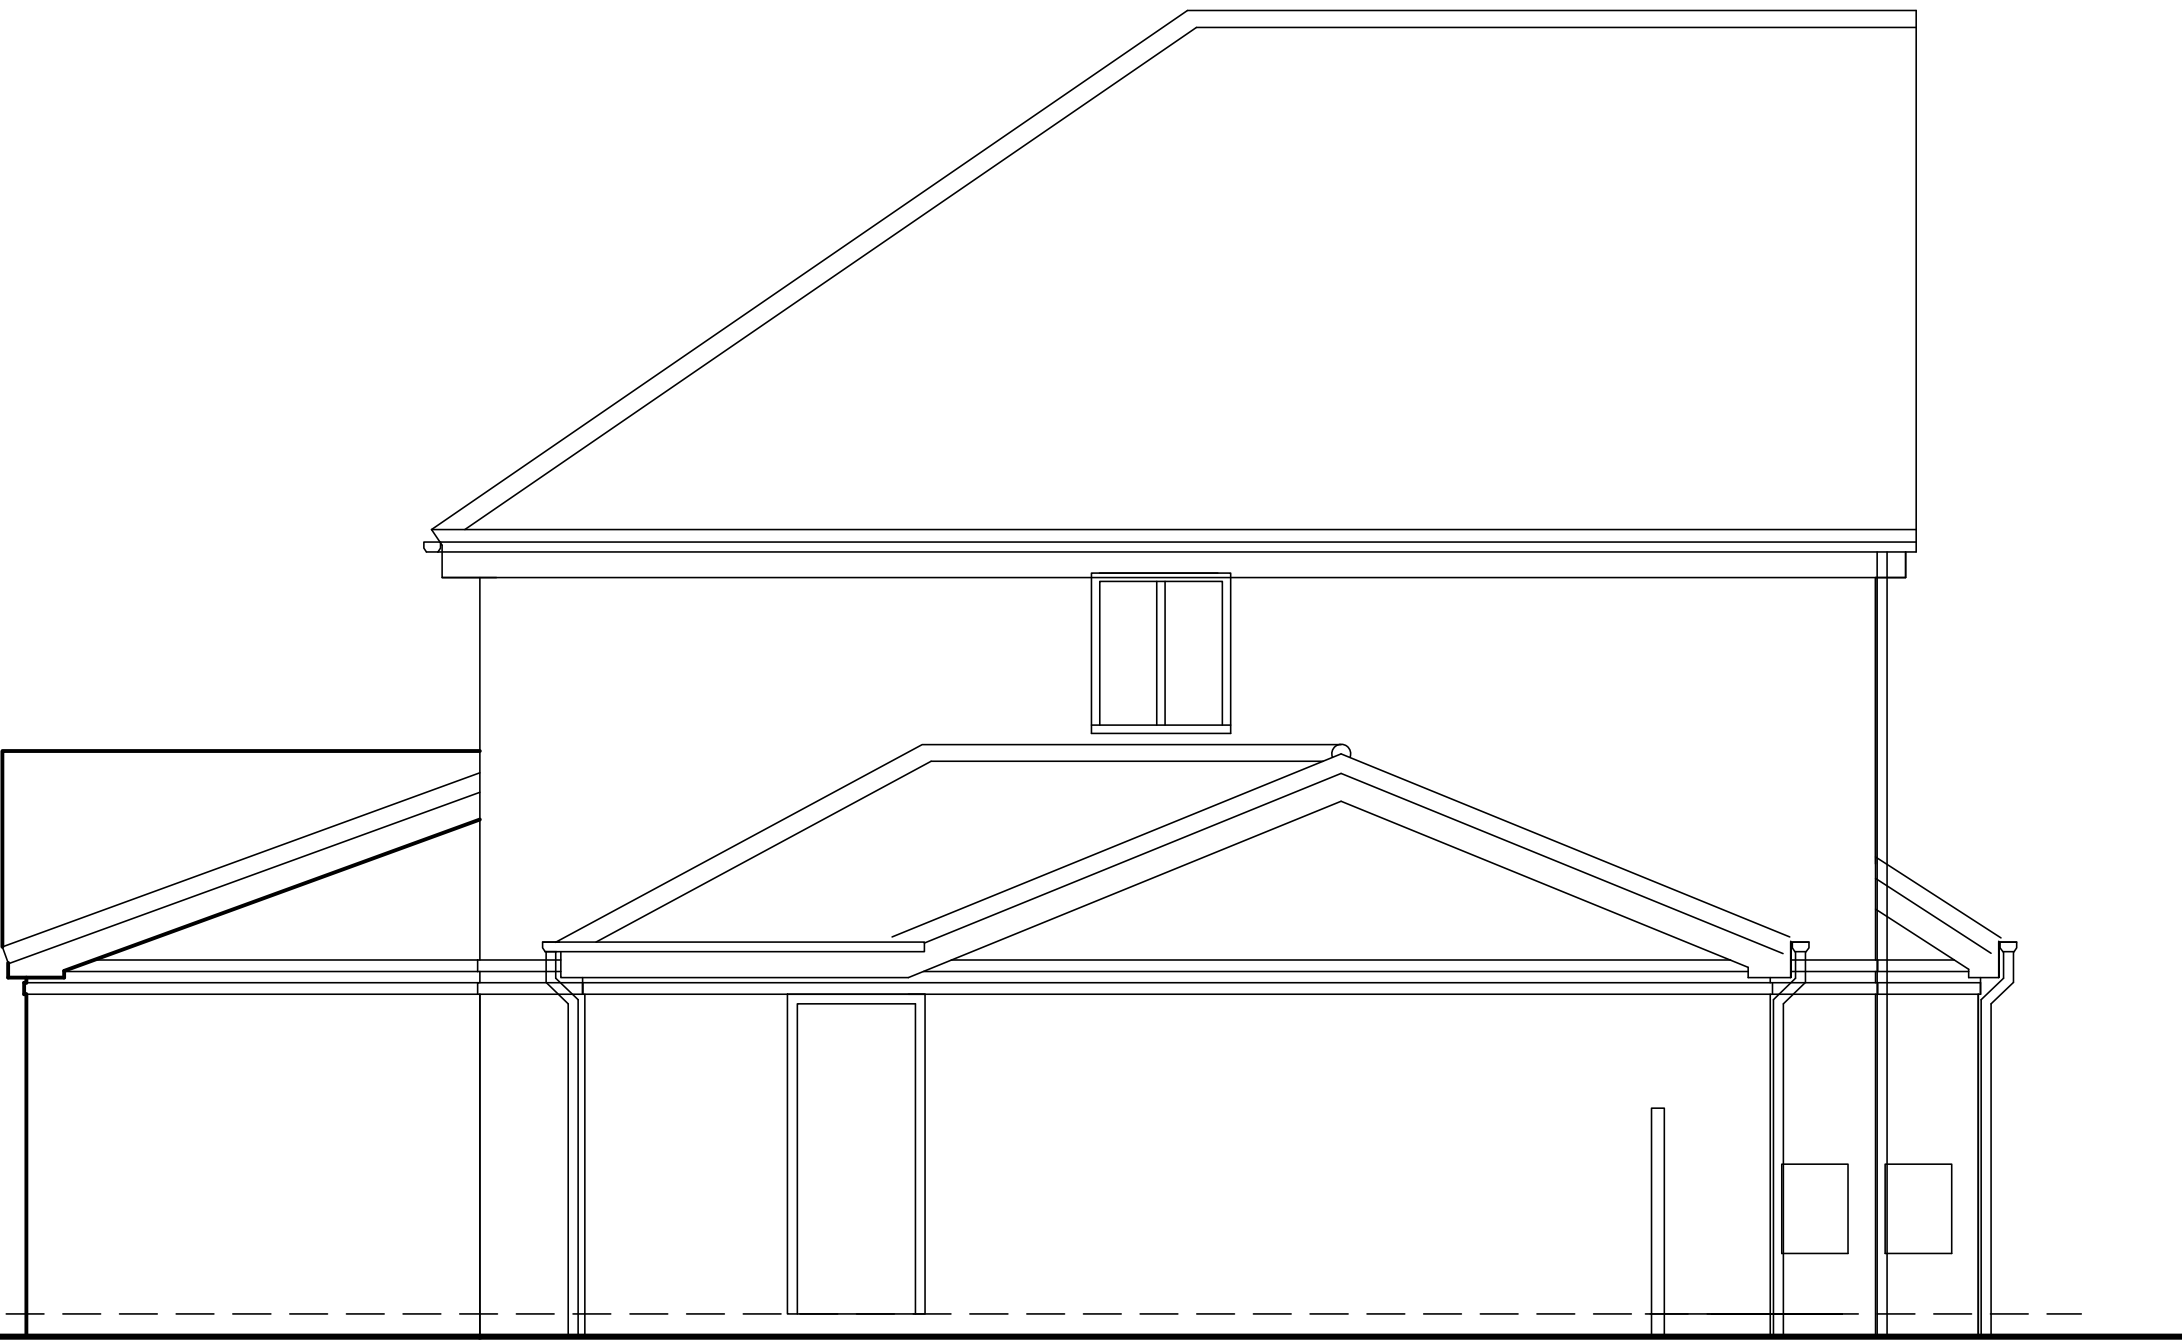

Proposed Side Elevation (Viewed From No.1)

REV	DATE	DESCRIPTION
DRAWING STATUS		
PLANNING		

THIS DRAWING IS COPYRIGHT AND MUST NOT BE REPRODUCED IN WHOLE OR IN PART WITHOUT THE PRIOR PERMISSION OF [P4 Architecture](#).

DIMENSIONS TO BE VERIFIED ON SITE. ONLY FIGURED DIMENSIONS TO BE USED AND ANY DISCREPANCY BETWEEN THIS DRAWING AND SITE CONDITIONS TO BE REFERRED TO [P4 Architecture](#) IMMEDIATELY. NO DIMENSIONS ARE TO BE SCALED OFF PRINTED DRAWINGS UNLESS STATED DIMENSIONS ALIGN WITH THE CORRESPONDING SCALE BAR AND SCALE RULE. ANY AREAS THAT ARE INDICATED ON THIS DRAWING ARE FOR GUIDANCE ONLY. NO RESPONSIBILITY IS TAKEN FOR THEIR ACCURACY.

THERE IS A RISK OF DEATH OR INJURY IN CONSTRUCTION IF THE WORKS ARE NOT PROPERLY PLANNED AND SUPERVISED. THE CONTRACTOR MUST NOT UNDERTAKE ANY ELEMENT OF WORK WITHOUT HAVING FIRST CARRIED OUT THE NECESSARY RISK ASSESSMENT AND PREPARED DETAILED METHOD STATEMENT.

CLIENT		
Mr G. & Mrs J. Burgess		
PROJECT		
Proposed Alterations & Extension works at 2, The Larches Leek Staffs.		
DRAWING TITLE		
Proposed Elevations.		
SCALE	DATE	REV
1:50 @ A1	October 2021	
DRAWING No.		
GLBU /PP/01/004		
P4 Architecture		
A Member of the Chartered Institute of Architectural Technologists		
		
Architectural & Construction Project Management Services Lodge Hill, Wallbridge Drive, Leek, Staffordshire, ST13 8NE. Tel. 07962 062 618 Email: P4architecture@hotmail.co.uk		