



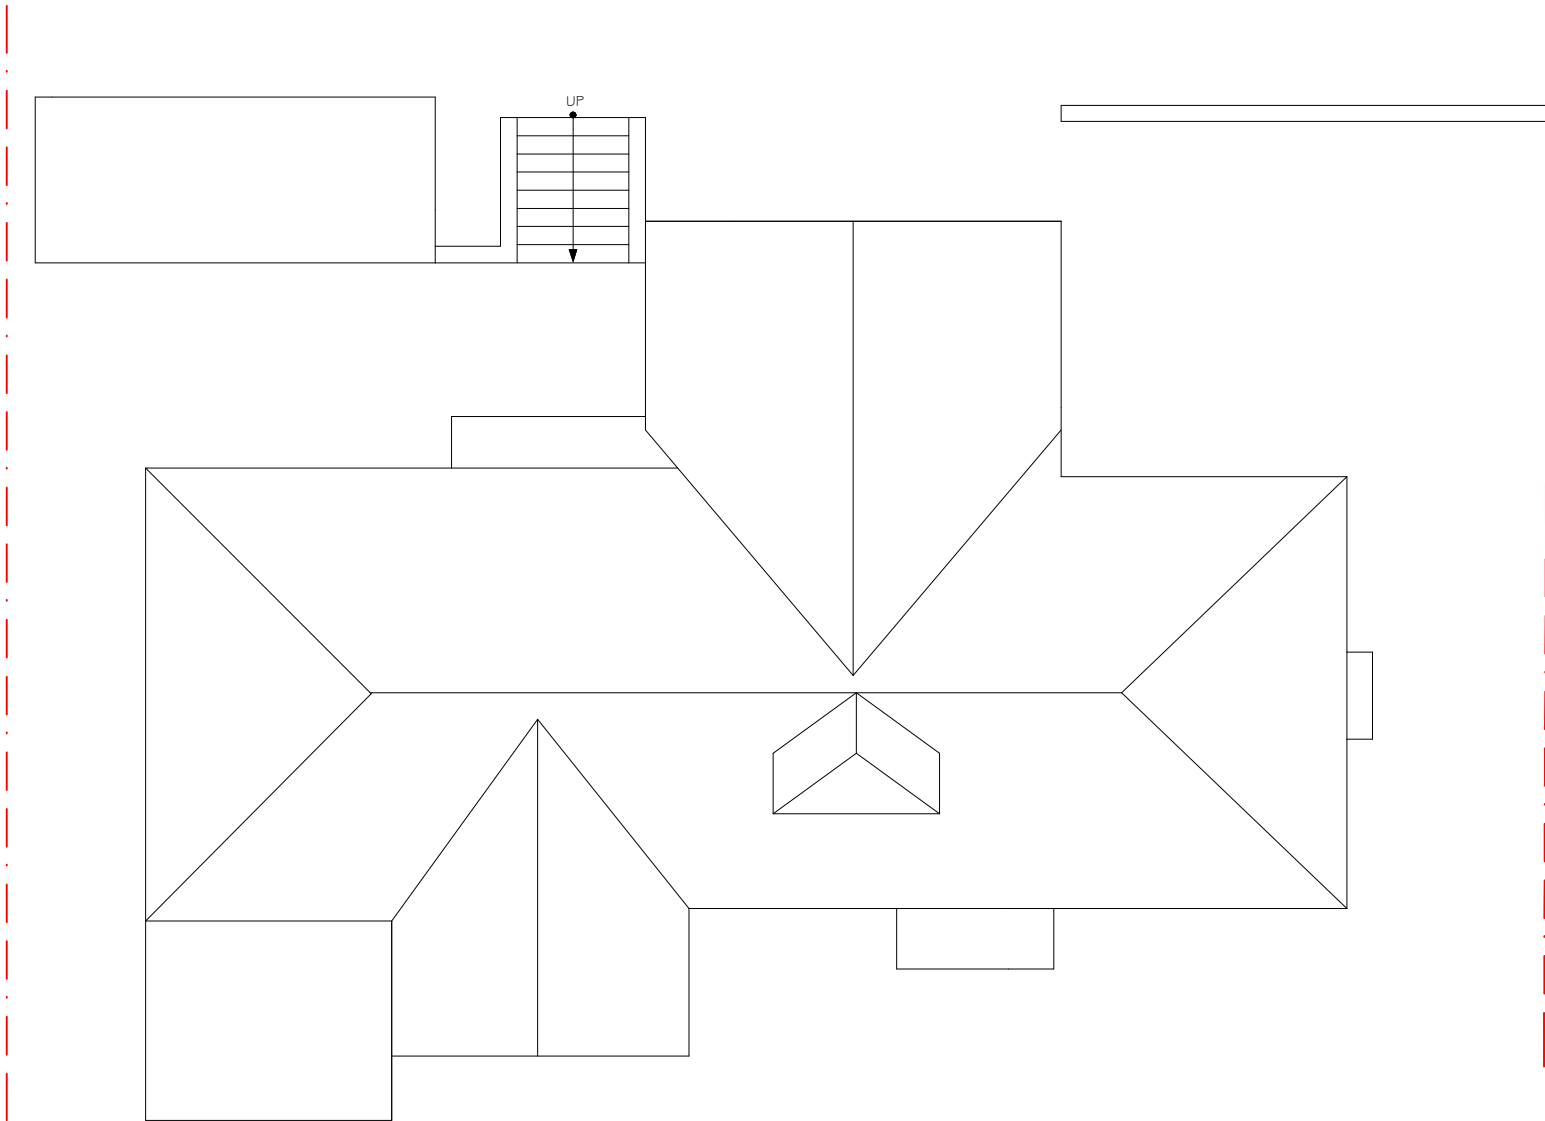

Existing Roof Plan- 1:100

 

Disclaimer

This drawing is to be read in conjunction with all other relevant drawings & specifications provided by Post My Plans. Use figured dimensions only, all dimensions and levels to be checked on site prior to construction and any discrepancies to be highlighted immediately for the attention of Post My Plans. Responsibility cannot be accepted for alteration and/or deviation from this design without prior acknowledgement of Post My Plans. Prior to any works commencing on site the local building control officer is to be contacted regarding the current status/revision for regulatory approval. All work to be to the entire satisfaction of the Local authority Building Surveyor not withstanding anything shown or indicated on these drawings. All workmanship and materials to be the best of their respective kind and at least equivalent of the appropriate British Standard Code of Practice. All relevant dimensions and levels to be ascertained or checked and verified on site before specific areas of work are commenced. This drawing is the property of Post My Plans and is protected by the Design Copyright Act 1968. It should not be copied or otherwise reproduced without the express written consent of PMP

STATUS PLANNING

CLIENT Mr Anthony Pearce

TITLE 486 Ash Bank Road  
Werrington  
ST9 0DT

DRG NO. (01 of 01)

SCALE SEE DWG- SCALED @ A3

DRAWN BY Sags DATE 19/10/21

REV

—



Tel: 07555291330 | Web: [www.postmyplans.co.uk](http://www.postmyplans.co.uk)  
Mail: [info@postmyplans.co.uk](mailto:info@postmyplans.co.uk)  
Suite G18, Genesis Centre, Stoke-on-Trent, ST6 4BF