




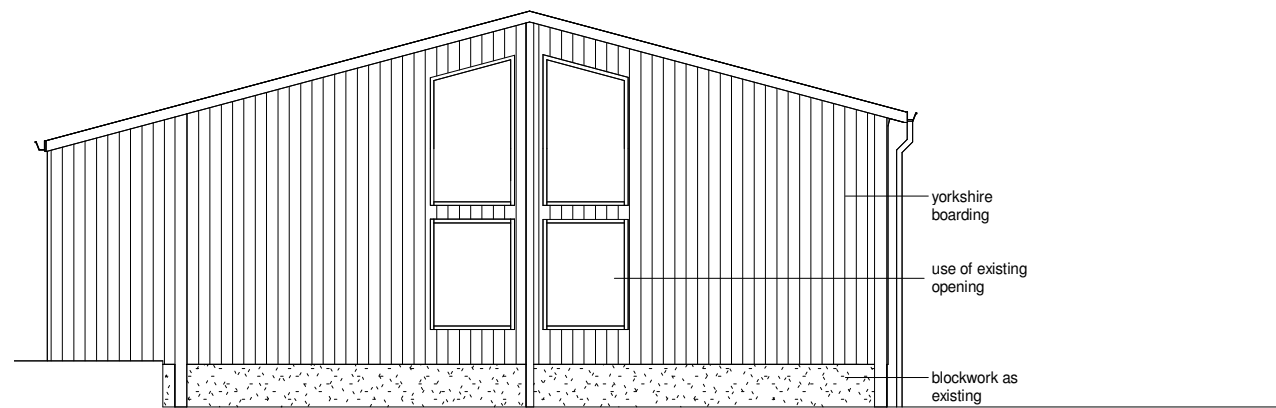


North - West Elevation as Proposed
1 : 100

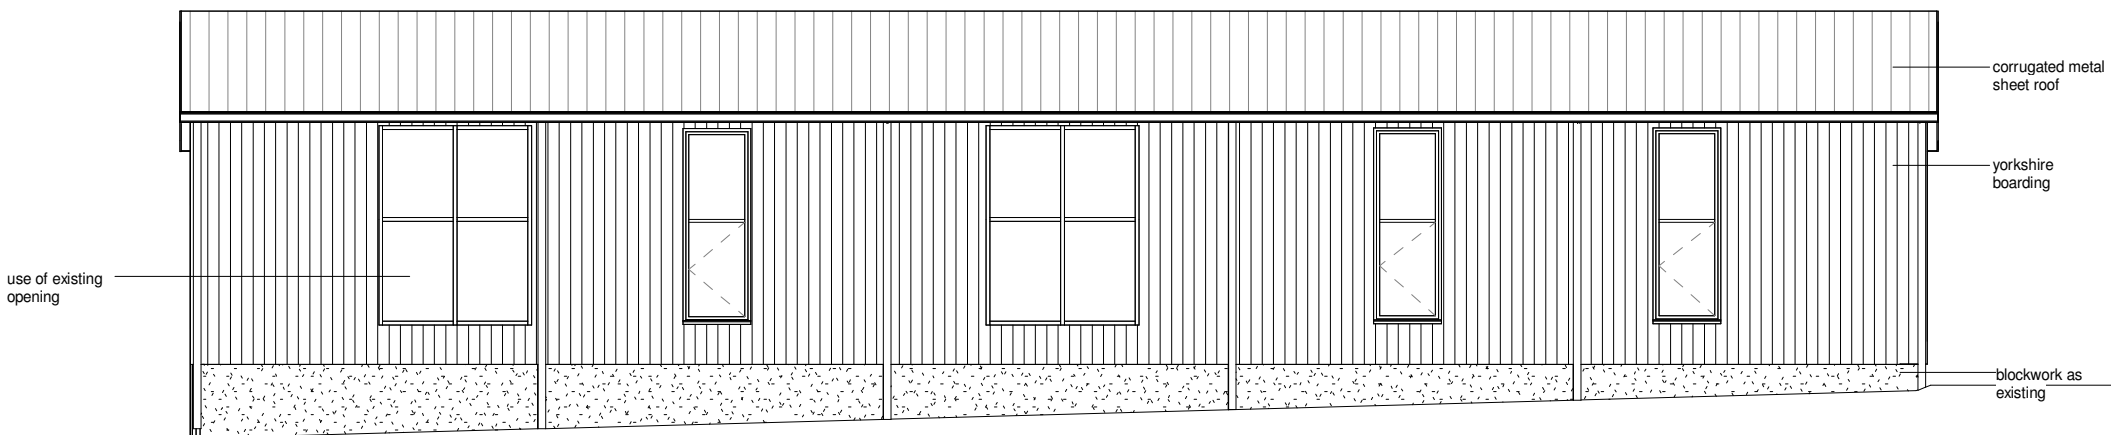


South - West Elevation as Proposed
1 : 100

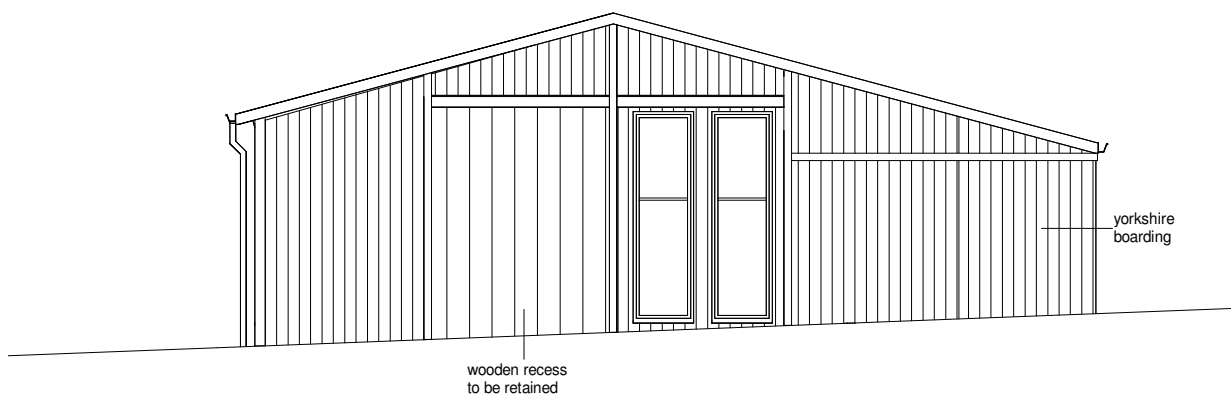

South- East Elevation as Proposed
1 : 100

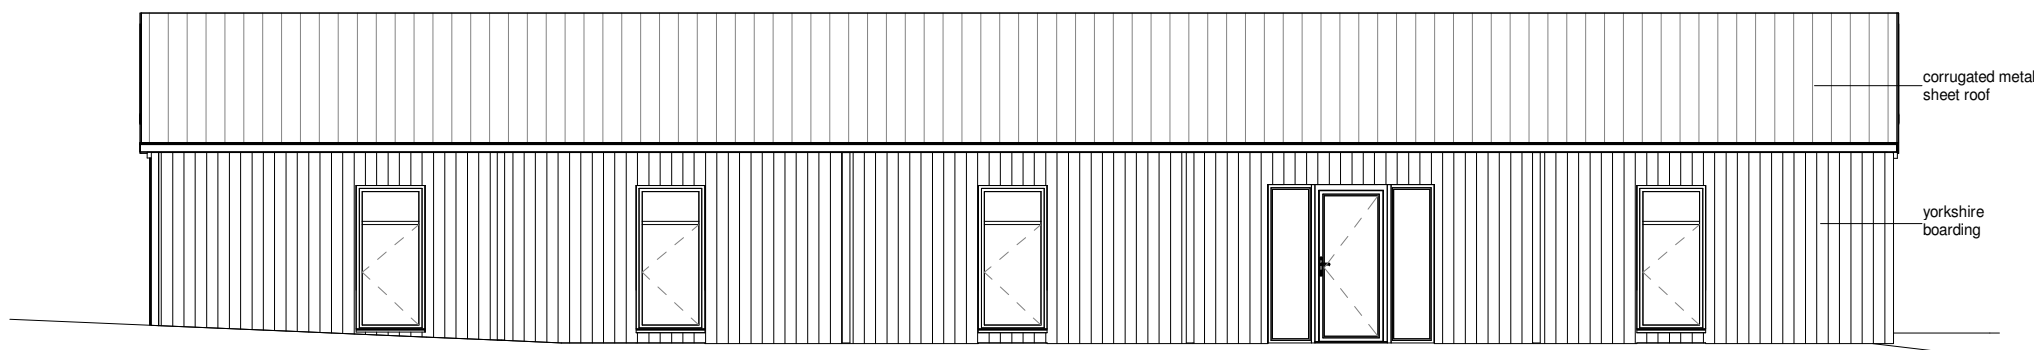

North - East Elevation as Proposed
1 : 100

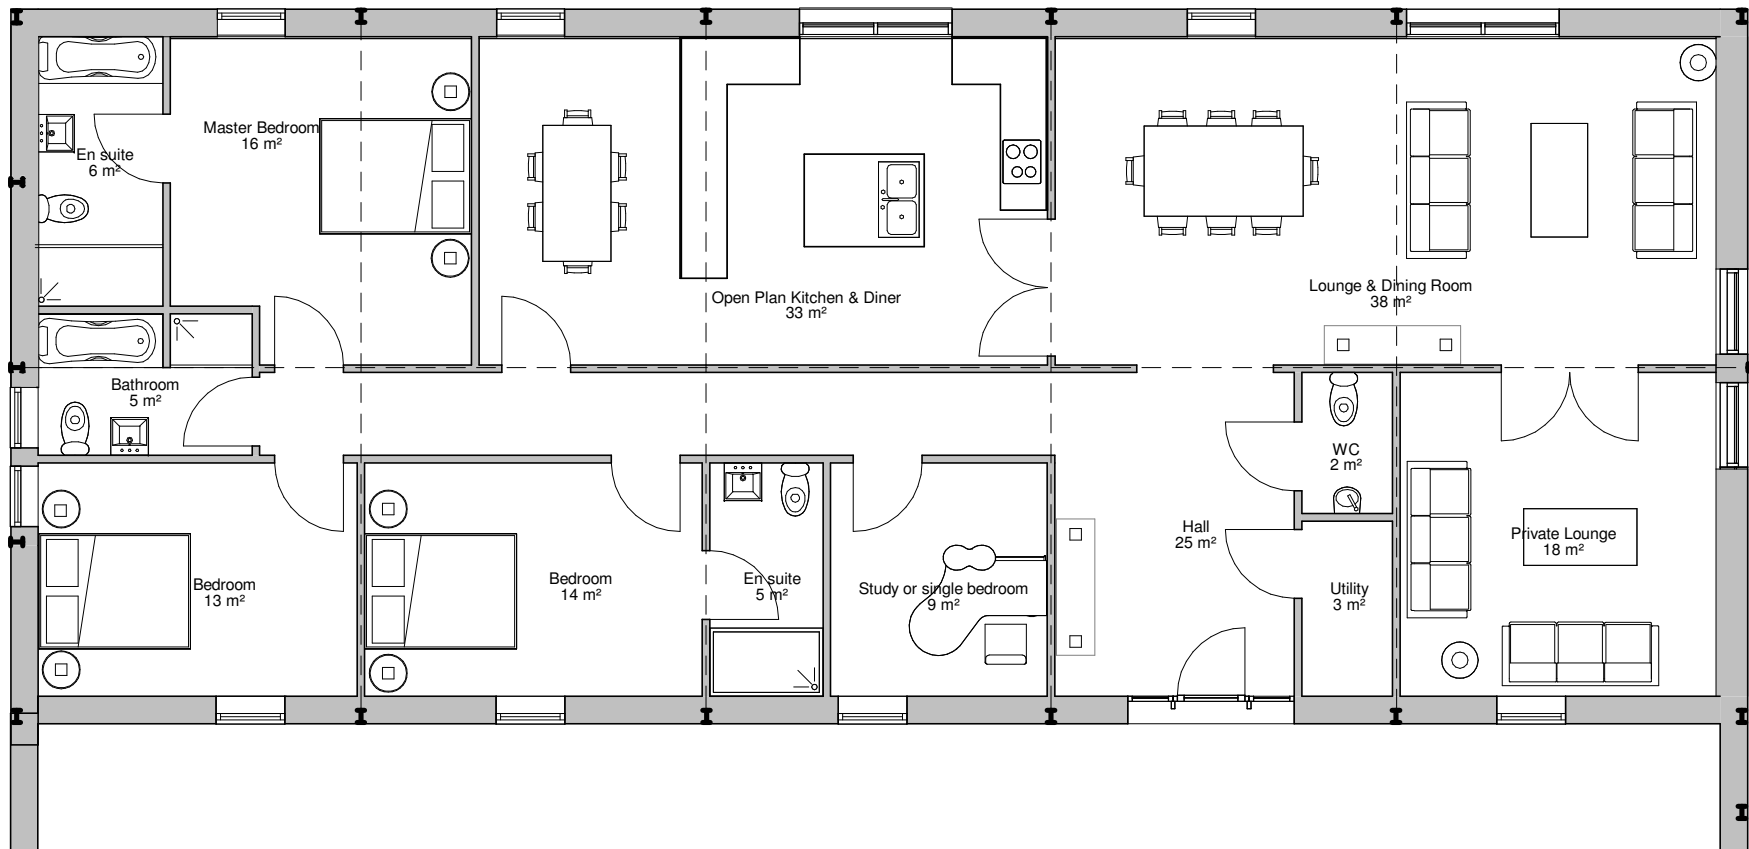

Ground Floor as Proposed
1 : 100



West Elevation - Visual
All external material colours are indicative

Total Floor Area - 224m²



Second Floor, Suite 3
Woburn House
Vernon Gate
Derby
DE1 1UL

Tel: 01332 347 371
Fax: 01332 347 555
E-mail:
info@planningdesign.co.uk

CLIENT: Mr & Mrs M Mellor	
STATUS: PLANNING	
PROJECT DESCRIPTION: Non Material Amendment - Roof light removal Hayes Gate Farm, Star Road, Oakamoor, Stoke-On-Trent ST10 3BN	
DRAWING TITLE: Plans and elevations as proposed	
DRAWN BY: FCL	CHECKED BY: TH
DRAWING NUMBER: 005	REVISION: H
SCALE: 1 : 100 @A2	DATE: September 2019
DRAWING REF: 1565 -005	