




Number	Description	Date
A	Further external information added	24-07-17 JAM
B	Amended hatch	05-01-18 MC
C	Addition of opening in SW elevation	16-01-18 DS

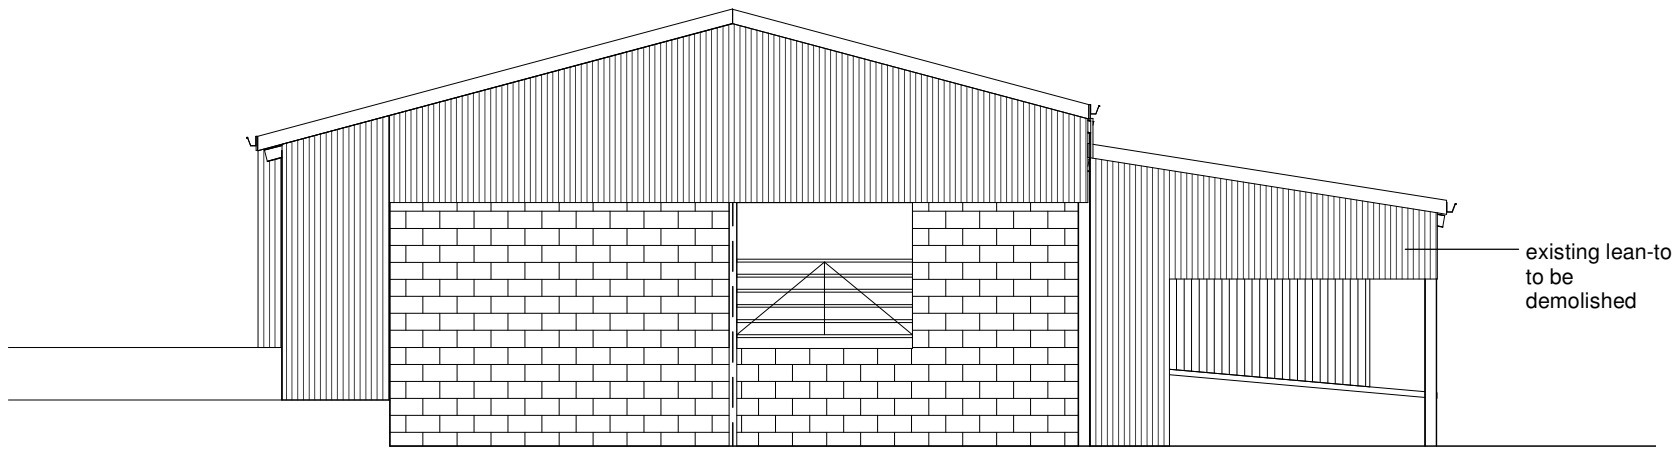


North - West Elevation as Existing
1 : 100

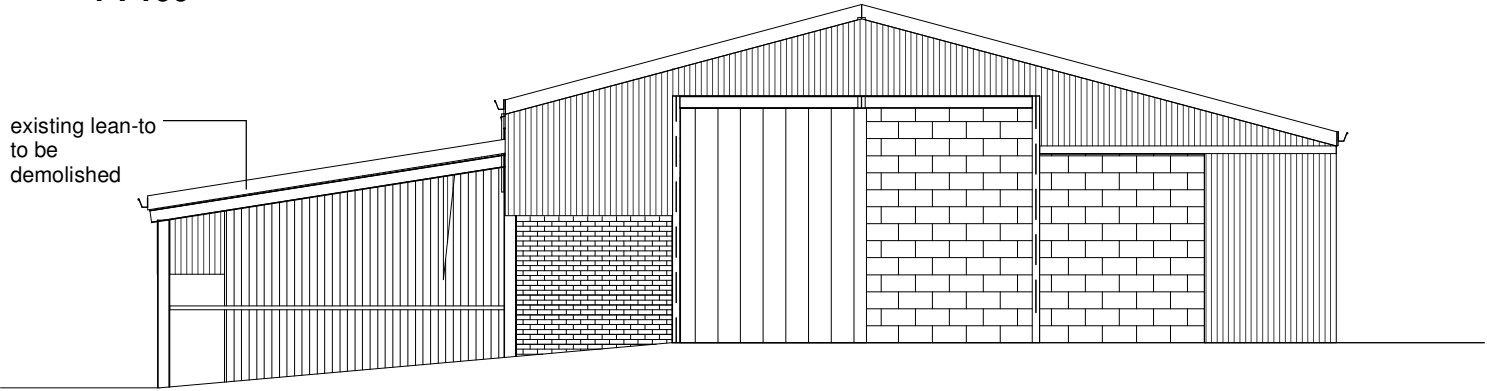



South- East Elevation as Existing
1 : 100

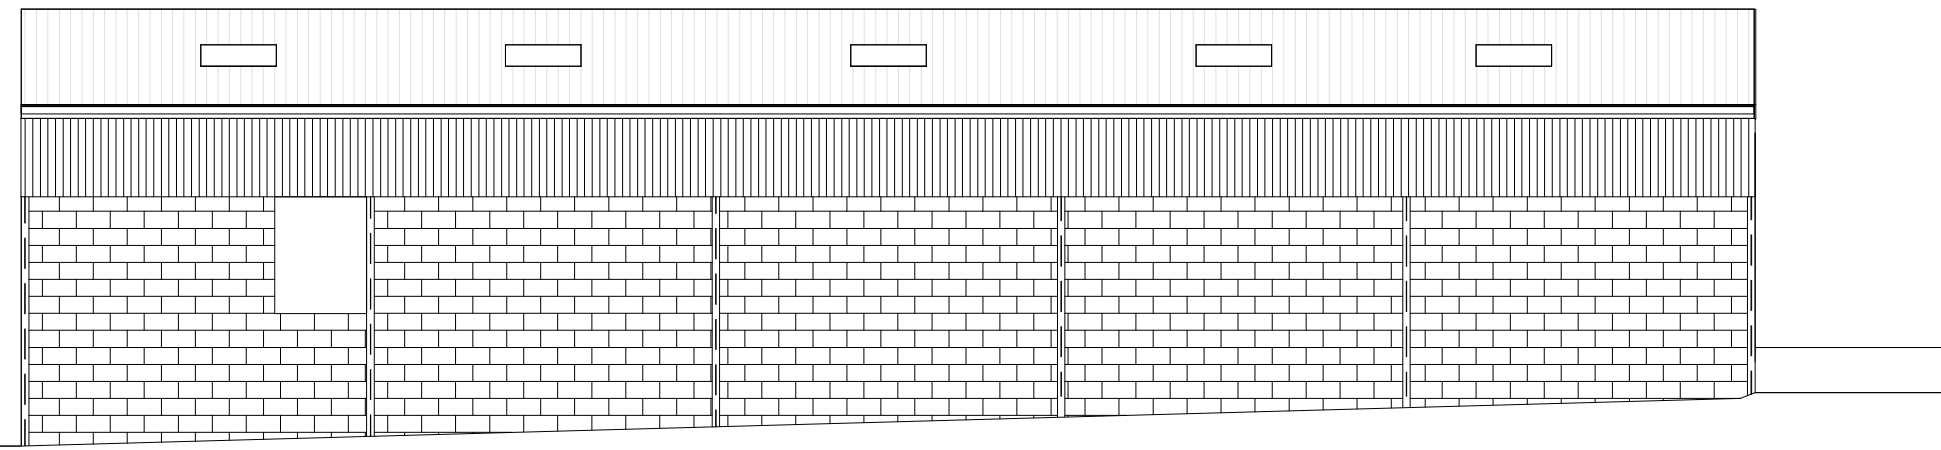


South - West Elevation as Existing
1 : 100

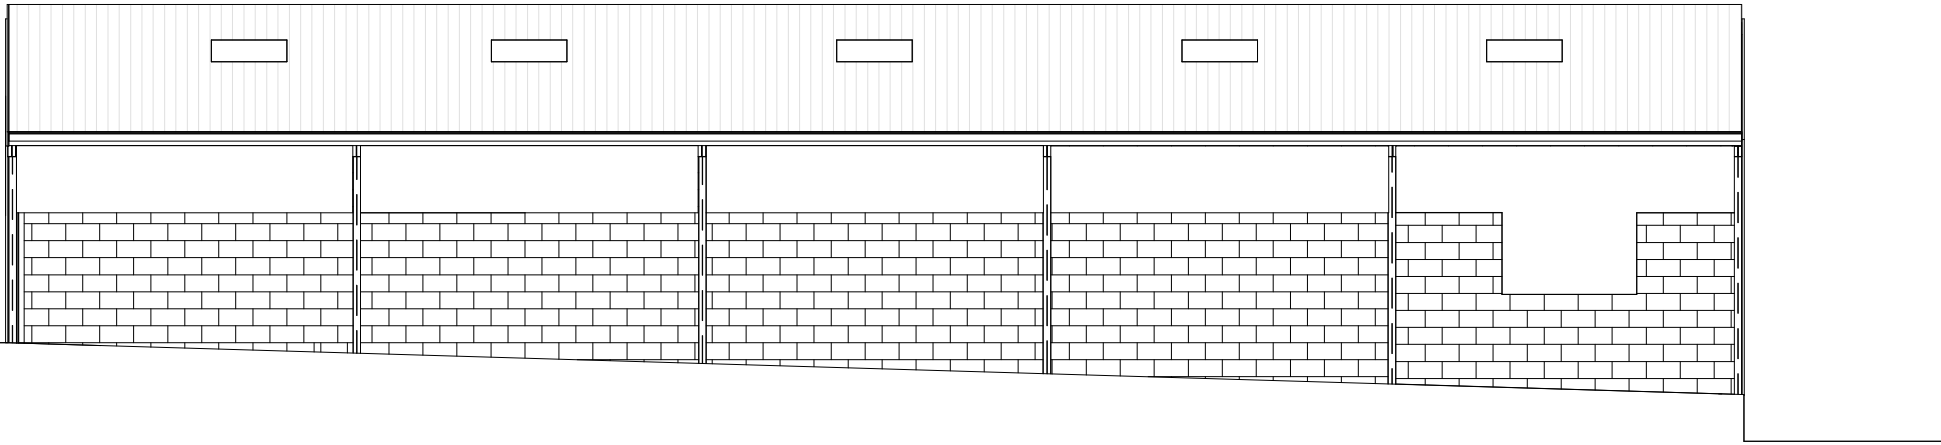

North - East Elevation as Existing
1 : 100

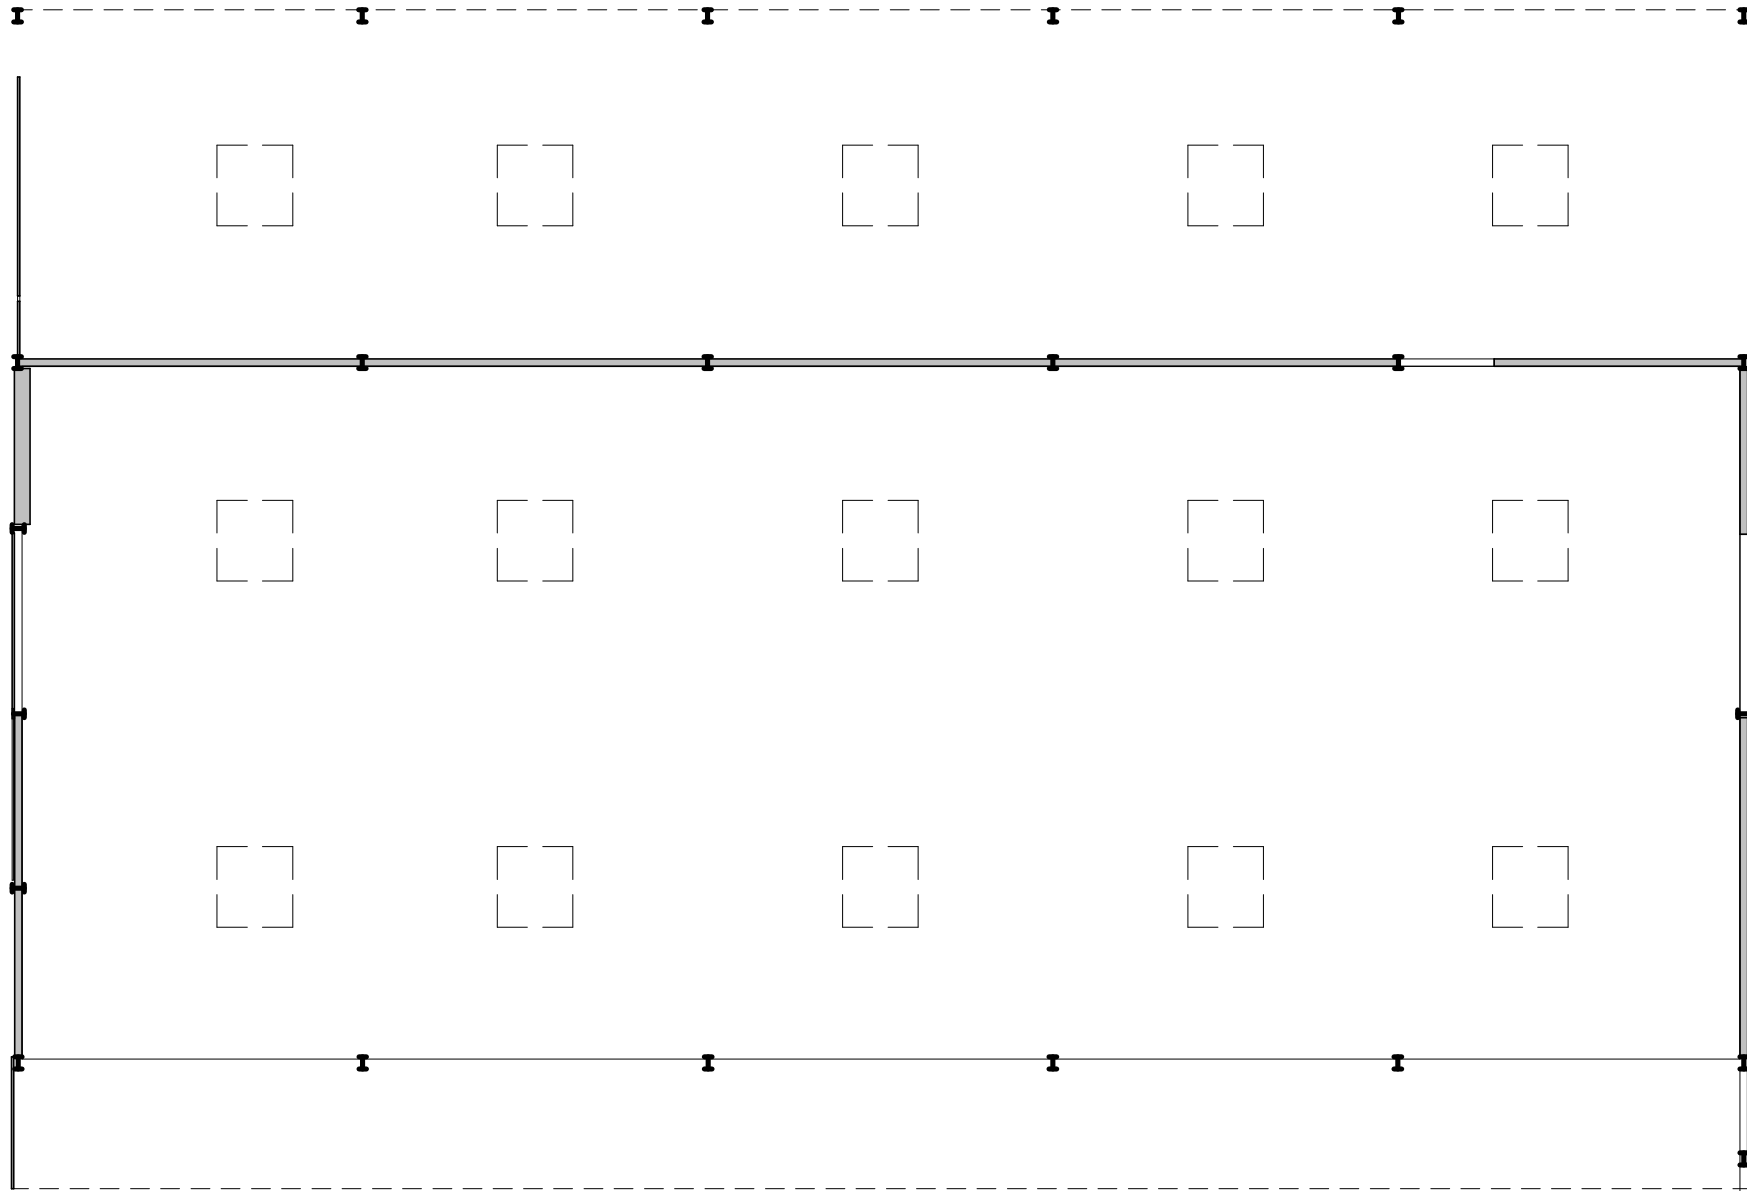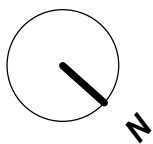

Ground Floor as Existing
1 : 100

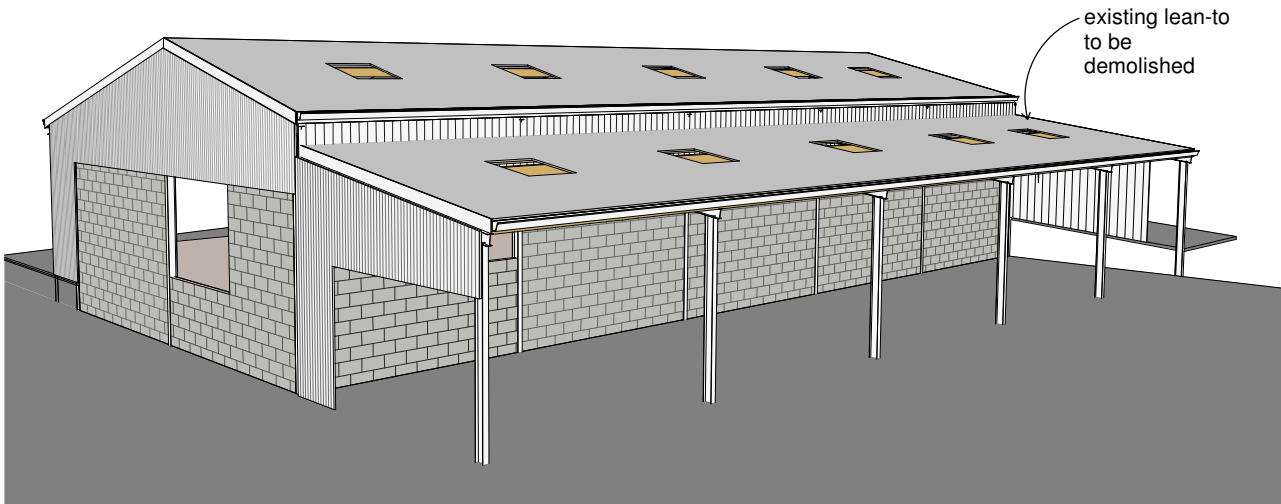

West Elevation - Visual



Second Floor, Suite 3
Woburn House
Vernon Gate
Derby
DE1 1UL

Tel: 01332 347 371
Fax: 01332 347 555
E-mail:
info@planningdesign.co.uk

CLIENT:
Mr & Mrs M Mellor

STATUS:
PLANNING

PROJECT DESCRIPTION:
Class Q conversion at Hayes Gate Farm, Star Road, Oakamoor,
Stoke-on-Trent, ST10 3BN

DRAWING TITLE:
Plans as Existing

DRAWN BY:
JAM

CHECKED BY:
MB

DRAWING NUMBER:
004

REVISION:
C

SCALE:
1 : 100 @A2

DATE:
September 2016

DRAWING REF:
1565 -004C

© COPYRIGHT EXISTS ON THE DESIGNS AND INFORMATION SHOWN ON THIS DRAWING :
The Contractor must verify all dimensions on site before making shop drawings
or commencing work of any kind. No dimensions to be scaled from this drawings.
Architect to be notified of any discrepancies in dimensions immediately