


No. 41 Churnet Valley Road, Kingsley Holt

alterations & extensions

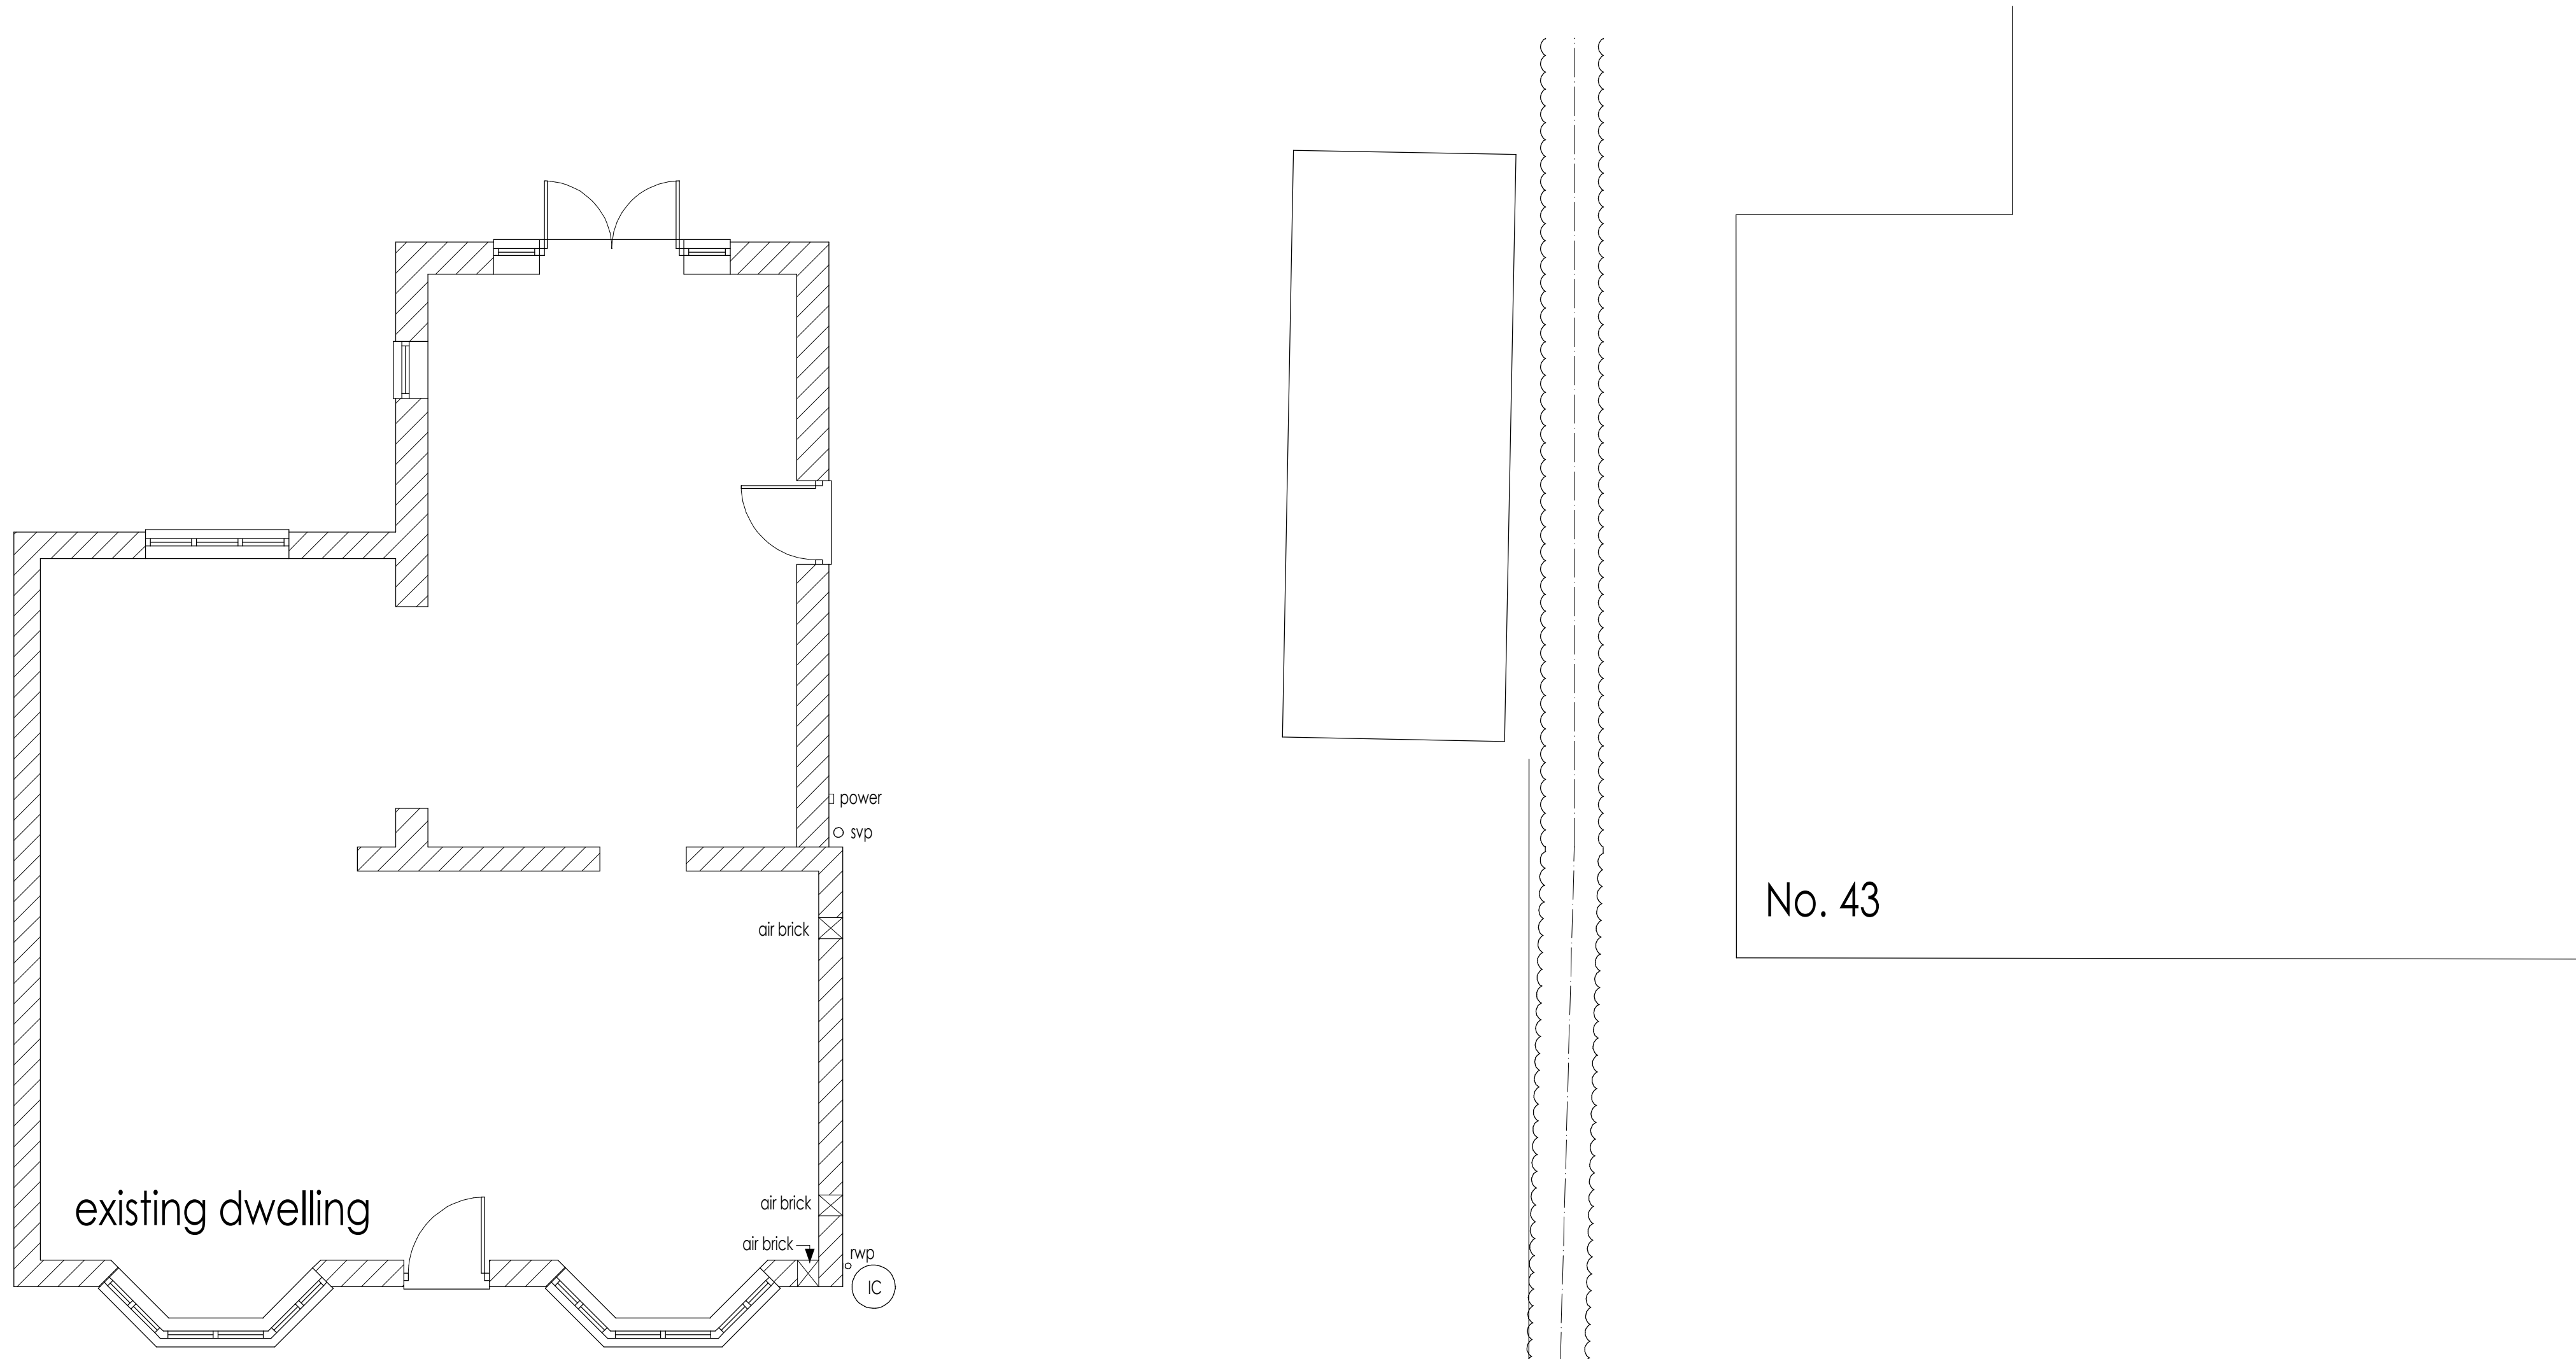

ground floor plan

Client		Mr. M. Matner	
Contract		Proposed Alterations & Extensions to No. 41 Churnet Valley Road, Kingsley Holt, ST10 2BQ	
Drawing Title		Existing Conditions Floor Plans	
Date	October 2021	Status	Preliminary
Scale	1:50	Contract Number	5693
Dwg. No.	5693 - 001	Revision Suffix	
Revisions			