

No. 41 Churnet Valley Road, Kingsley Holt


alterations & extensions



front elevation



rear elevation

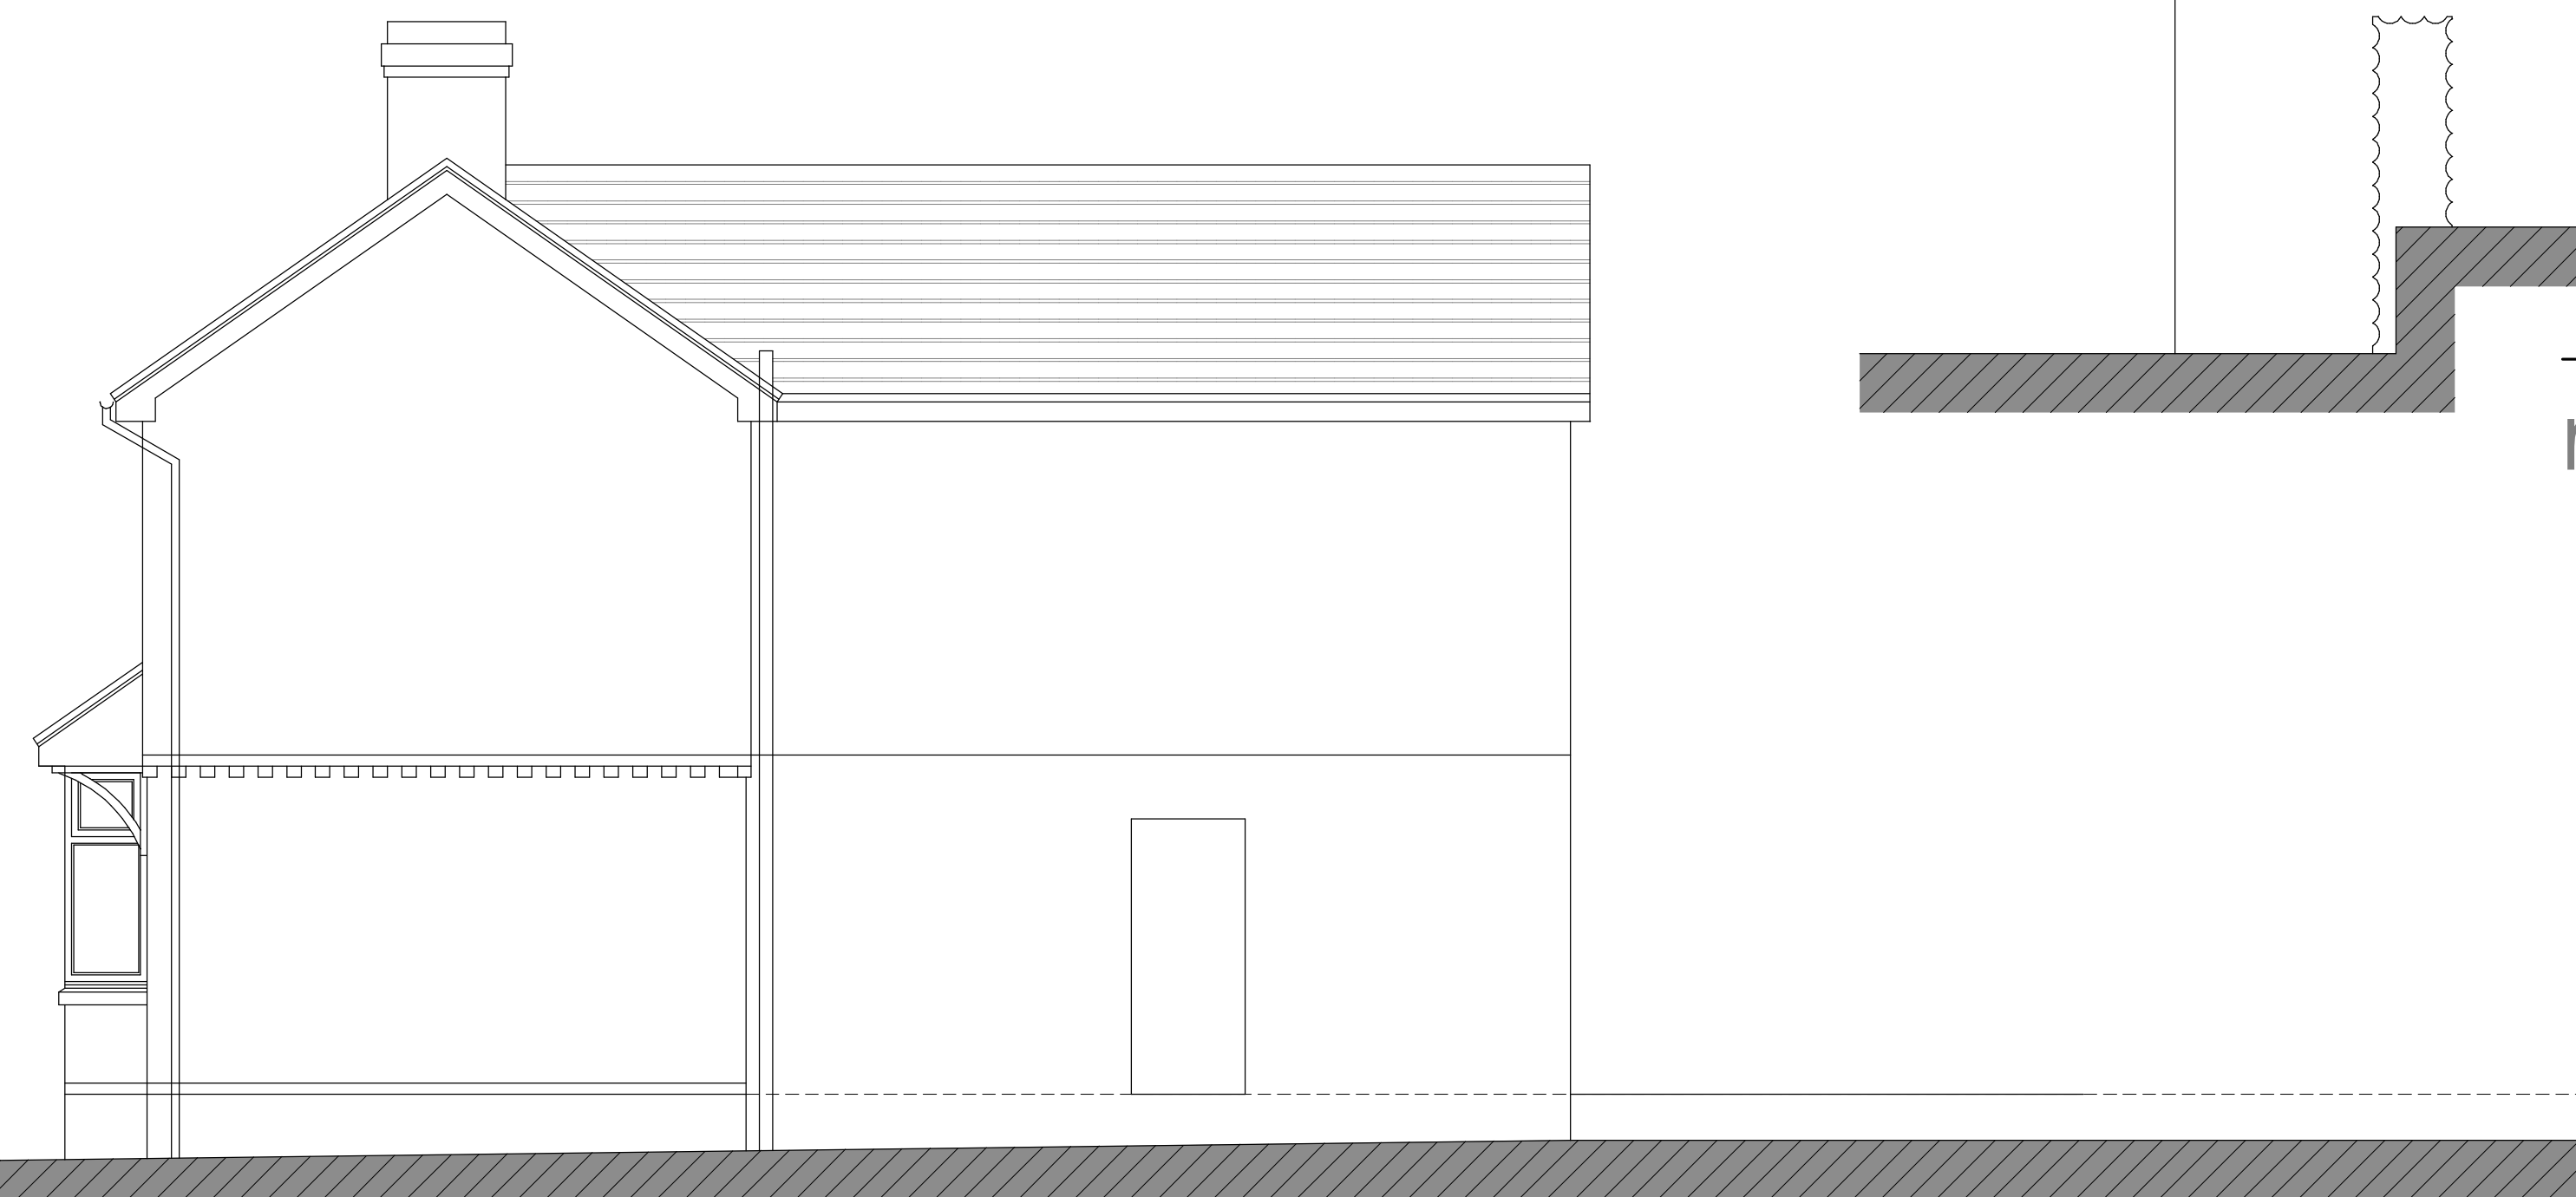

side elevation

Client			
Mr. M. Matner			
Contract			
Proposed Alterations & Extensions to No. 41 Churnet Valley Road, Kingsley Holt, ST10 2BQ			
Drawing Title			
Existing Conditions Elevations			
Date	October 2021	Status	Preliminary
Scale	1:50	Contract Number	5693
Dwg. No.	5693 - 002	Revision Suffix	
Revisions			