



No. 41 Churnet Valley Road, Kingsley Holt

alterations & extensions

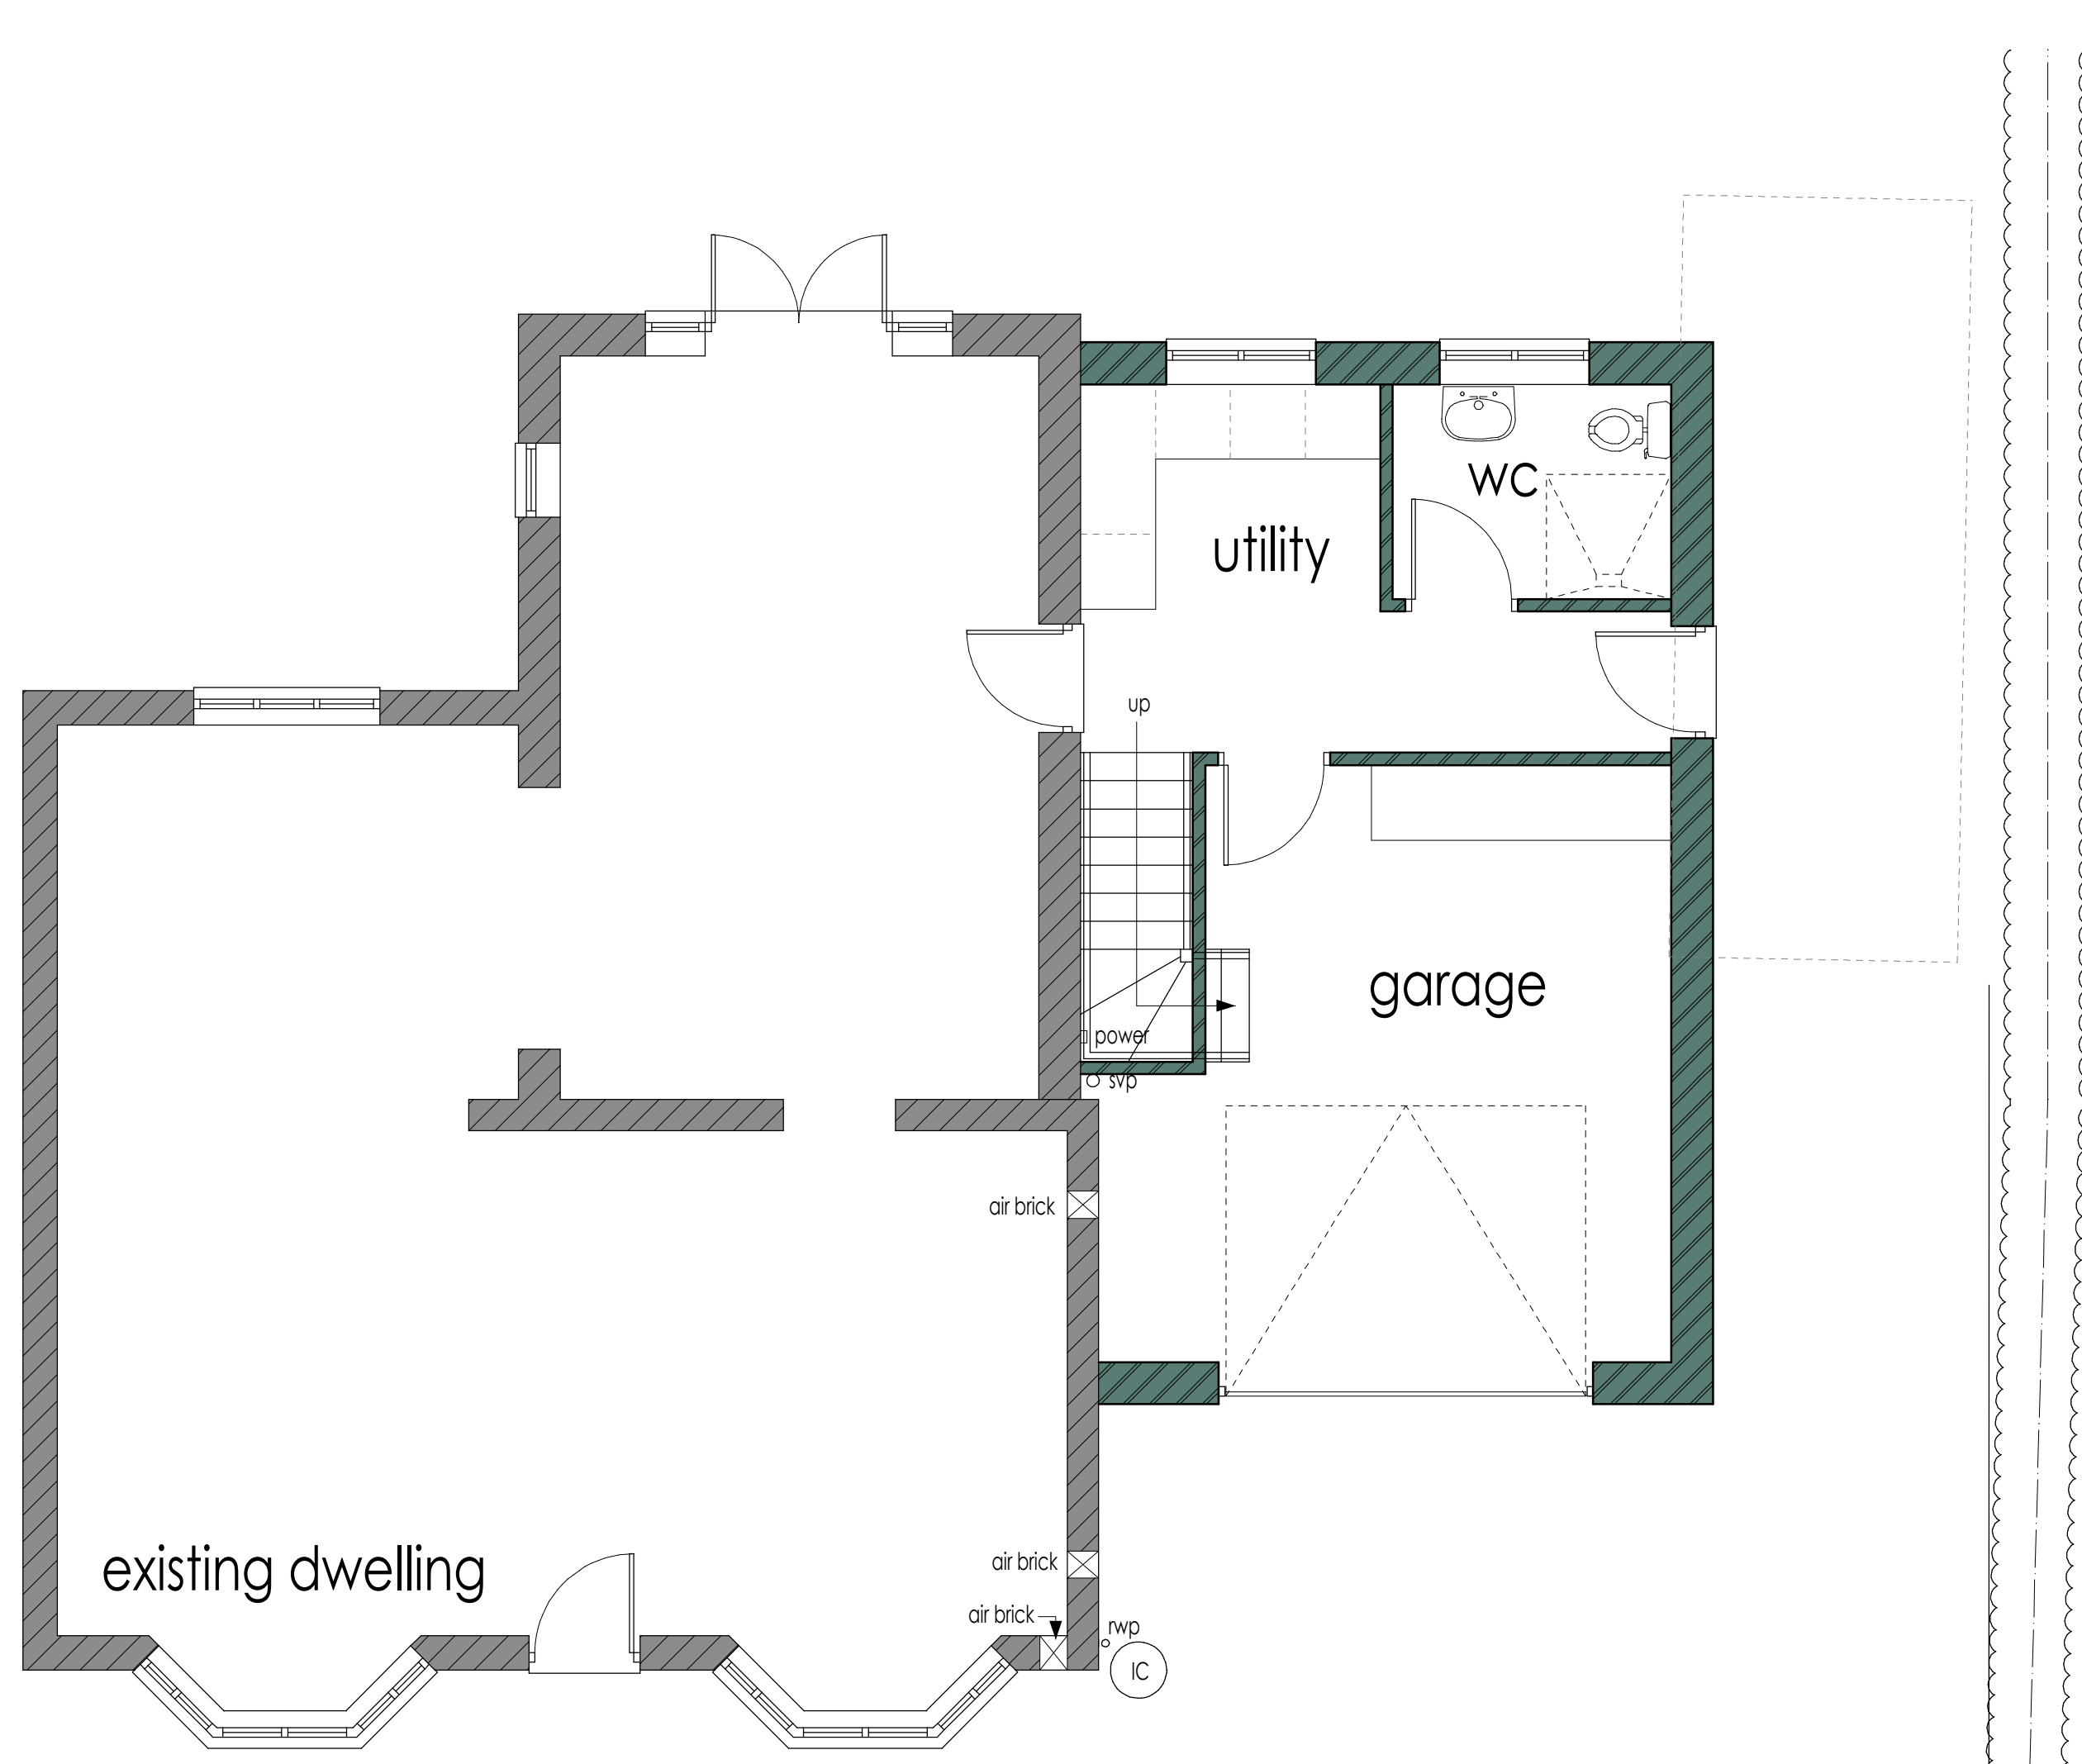

ground floor plan

No. 43

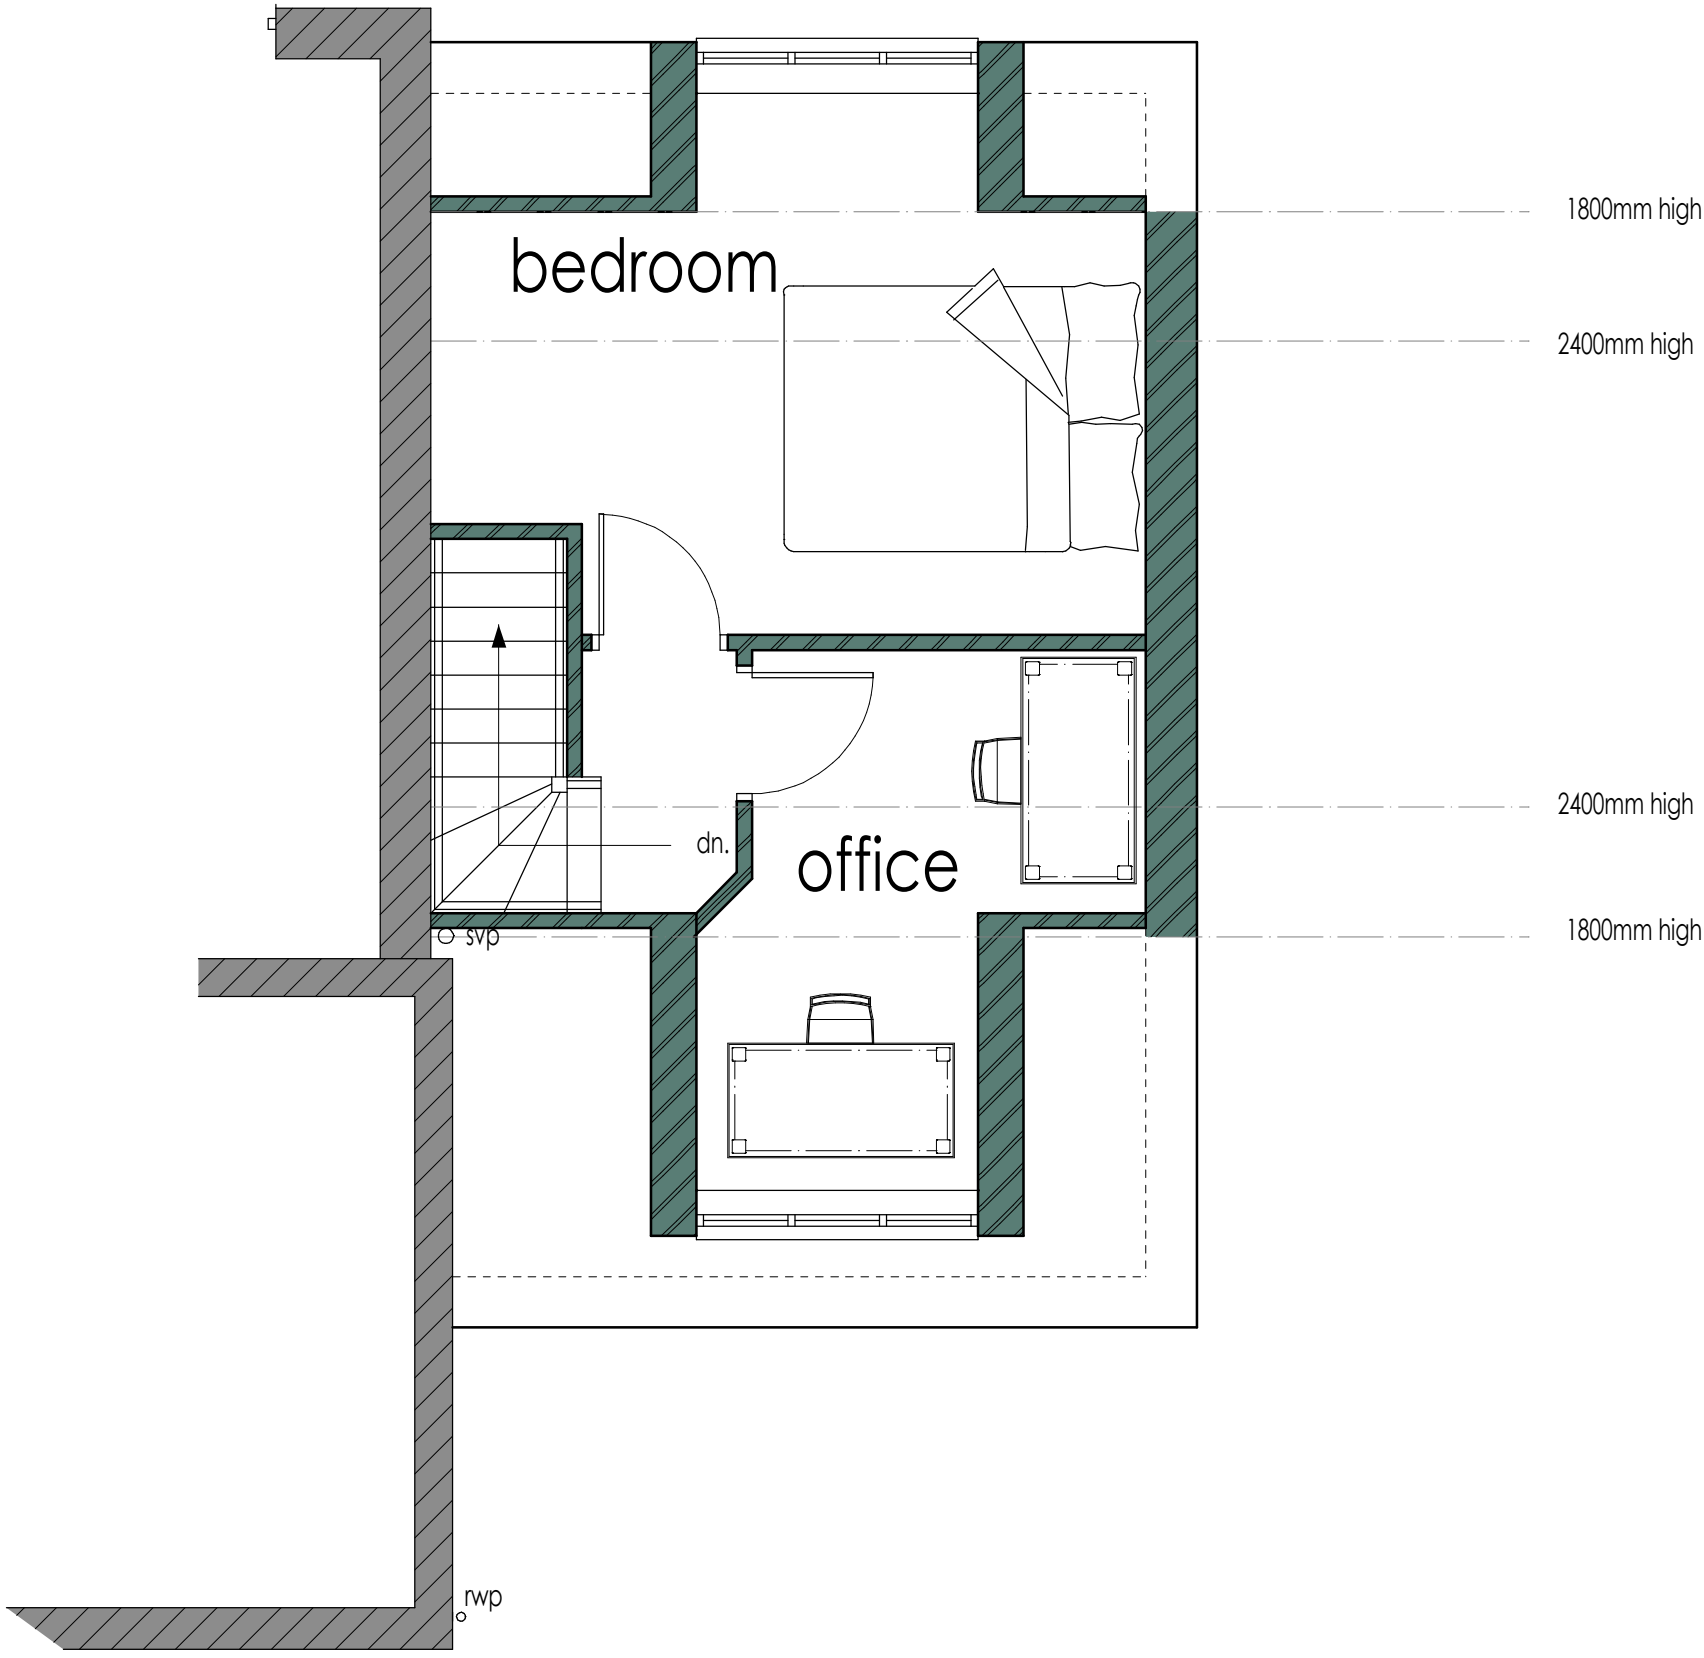

first floor plan

Client			
Mr. M. Matner			
Cont. act			
Proposed Alterations & Extensions to No. 41 Churnet Valley Road, Kingsley Holt, ST10 2BQ			
Drawing Title			
Proposed Conditions - Scheme 2 Floor Plans			
Date	October 2021	Status	Preliminary
Scale	1:50	Contract Number	5693
Drg. No.	5693 - 006	Revision Suffix	A
Revisions			
Rev A	18.10.21	Minor Amendments	