


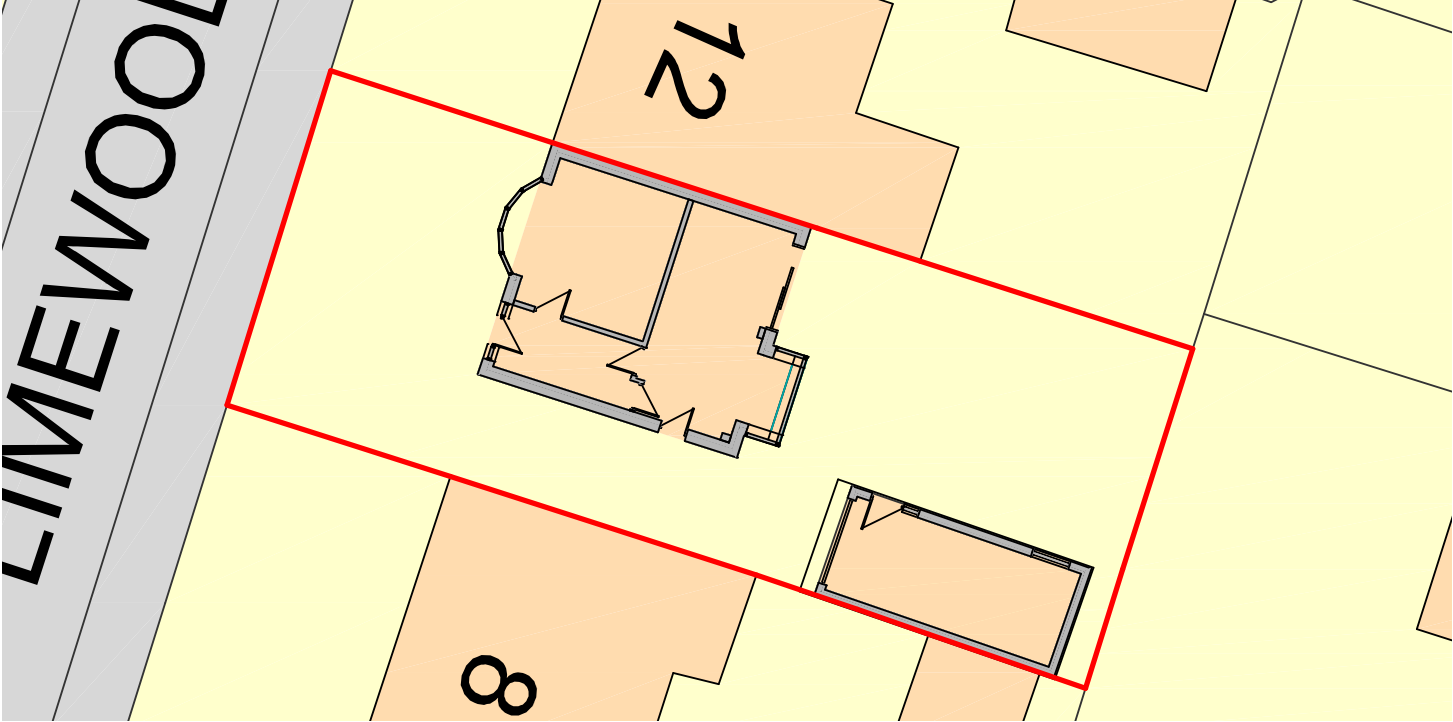
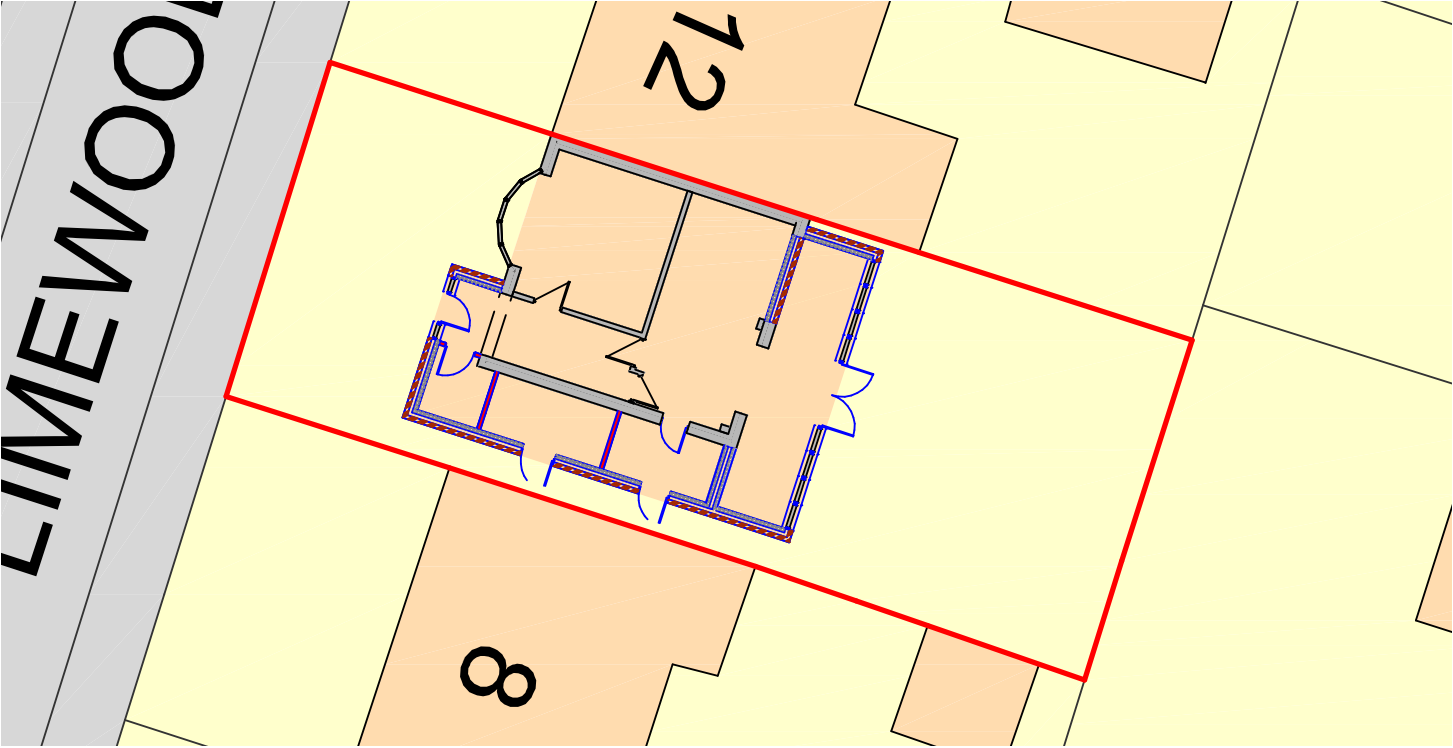


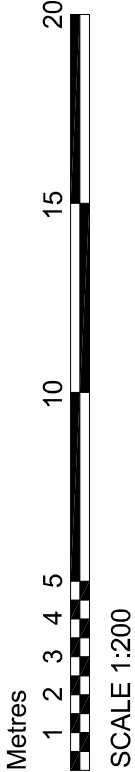

Site Plan as Existing


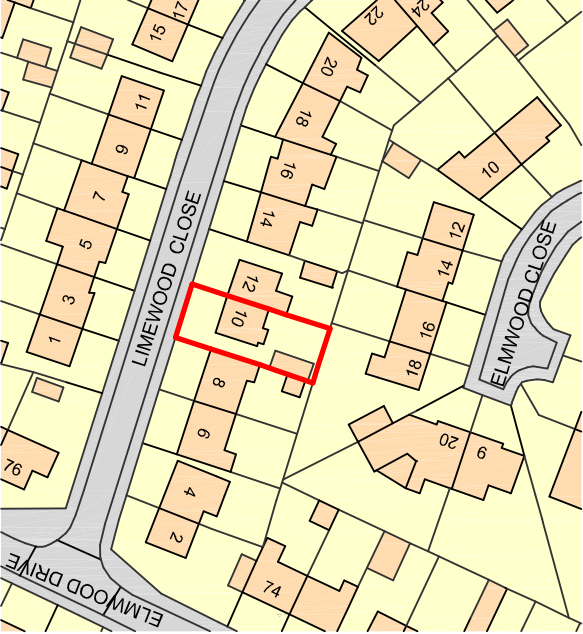


Site Plan as Proposed

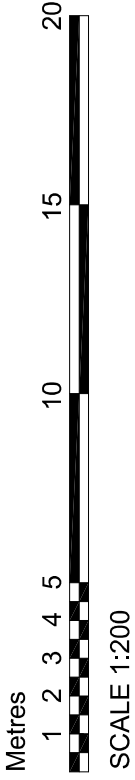

Ordnance Survey, (c) Crown Copyright 2021. All rights reserved. Licence number 100022

Site Location Plan

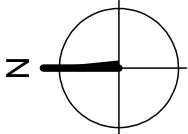 

**DBD Architectural
Consultancy Ltd ©2021**

1. Copyright is vested with DBD Architectural Consultancy Ltd.
2. All dimensions to be checked on site before proceeding.
3. Contractor to check/adjust dimensions of new work to suit existing conditions.
Do not assume existing structure or details are plumb, square or level.
4. Contractor must notify the architect of any discrepancies before proceeding.
5. All drawings to be read in conjunction with all other consultants drawings and specs.

Rev	Date	Description



DBD Architectural Consultancy Ltd
50 Broad Street Leek,
Staffordshire ST13 5NS
01538 382118
m@dbdconsultants.co.uk
www.dbdconsultants.co.uk

Mr & Mrs Melady
10 Limewood Close
Blythe Bridge
ST11 9NZ

Client

**Single Storey Front and Rear Extension
and Two Storey Side Extension**

Project

Site Plans

Sheet

Planning

Size: A2

Date: 14.10.21

Job No: 2173

Scale: 1:200

Drawing Number:

PL 01