




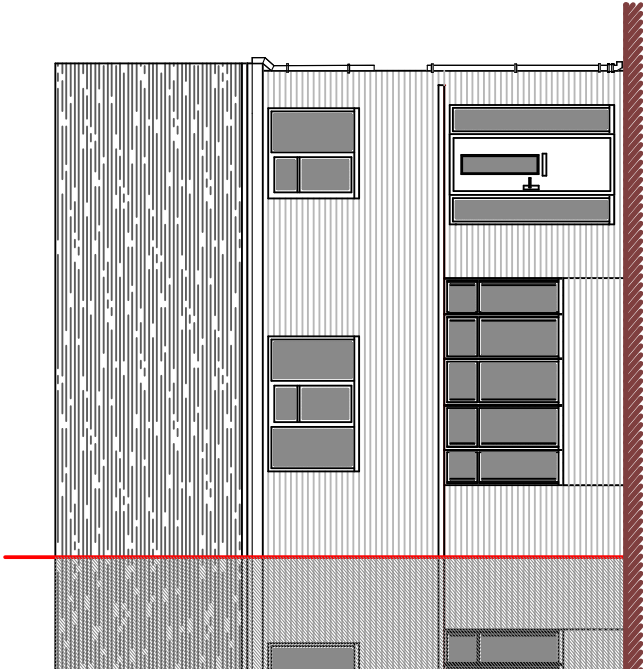

Front Elevation

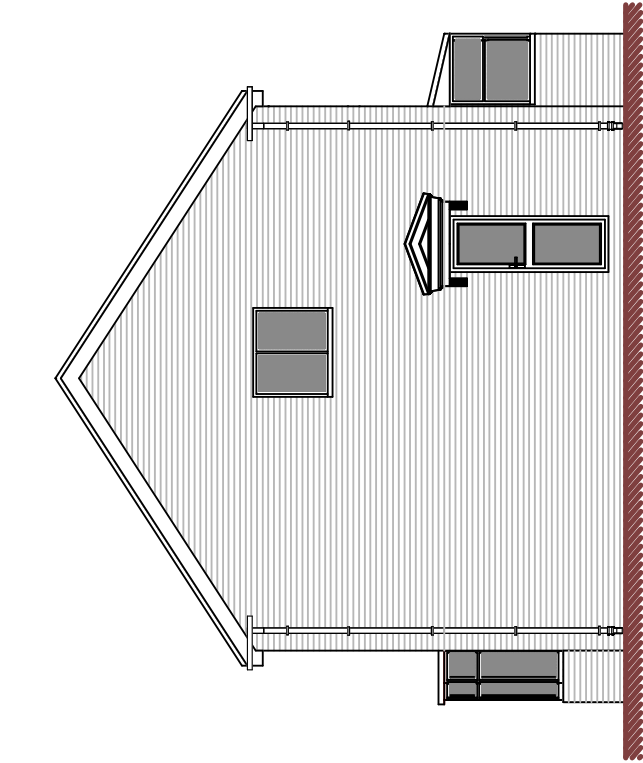

Side Elevation

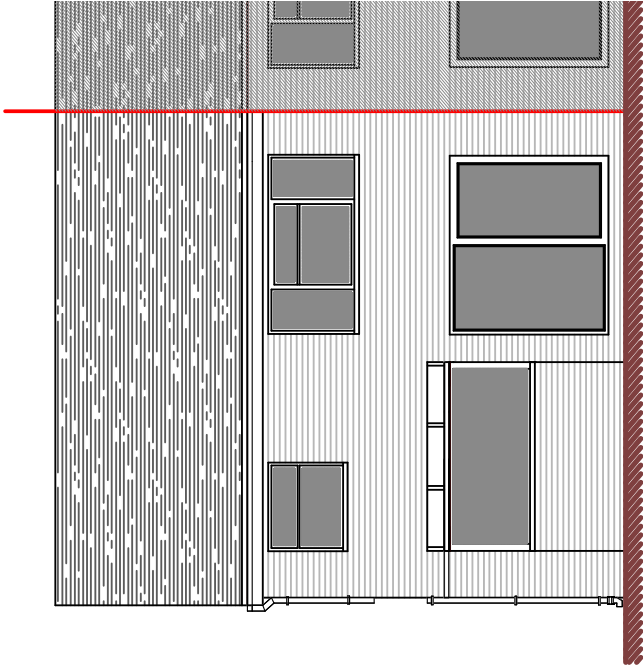

Rear Elevation

DBD Architectural
Consultancy Ltd ©2021

1. Copyright is vested with DBD Architectural Consultancy Ltd.
2. All dimensions to be checked on site before proceeding.
3. Contractor to check/adjust dimensions of new work to suit existing conditions. Do not assume existing structure or details are plumb, square or level.
4. Contractor must notify the architect of any discrepancies before proceeding.
5. All drawings to be read in conjunction with all other consultants drawings and specs.

Rev	Date	Description




DBD Architectural Consultancy Ltd
50 Broad Street, Leek,
Staffordshire, ST13 5NS
01538 383118
mailto:dbdconsultants.co.uk
www.dbdconsultants.co.uk

Mr & Mrs Melady
10 Linewood Close
Blythe Bridge
ST11 9NZ


Single Storey Front and Rear Extension
and Two Storey Side Extension

Plans as Existing

Stage: Planning	Date: 01.10.21	Job No: 2173
Size: A3	Scale: 1:100	
Drawing Number: PL 02		

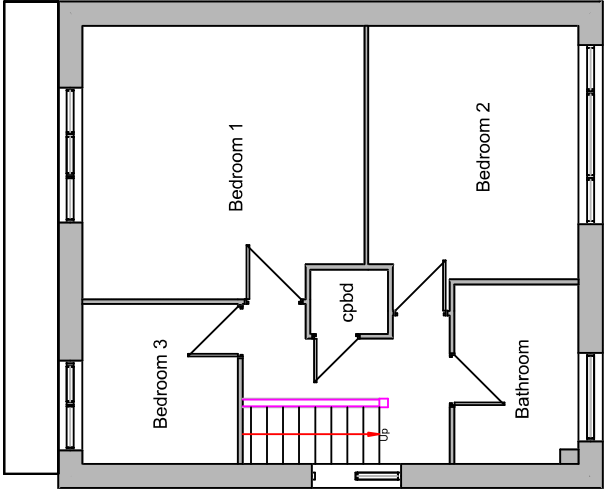

First Floor Plan

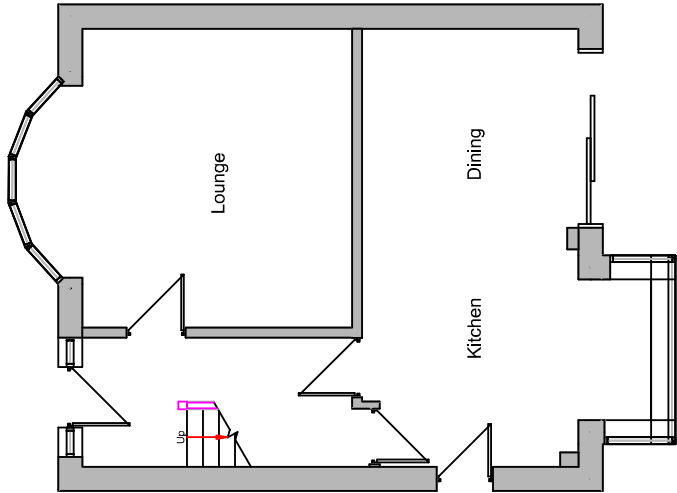

Ground Floor Plan

