




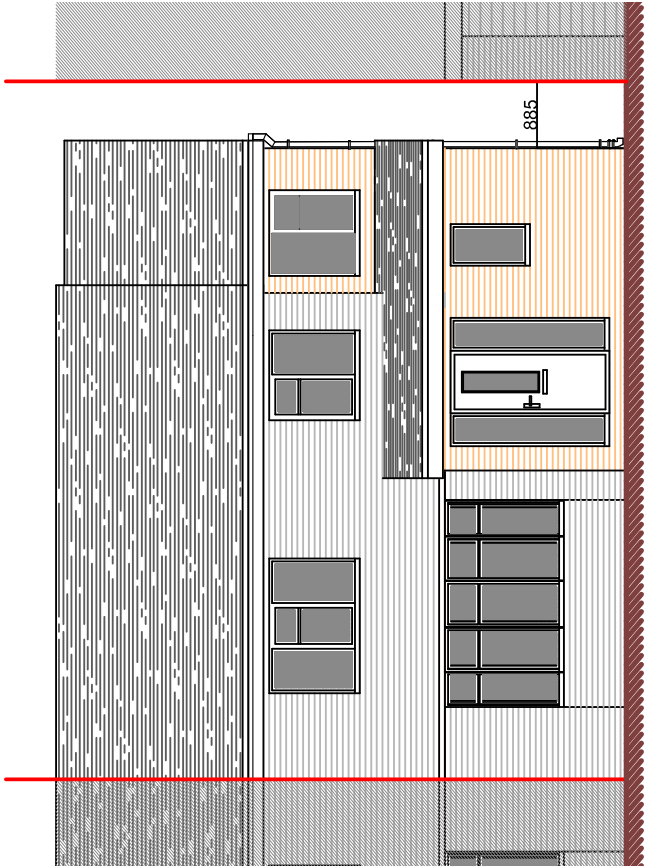


Front Elevation

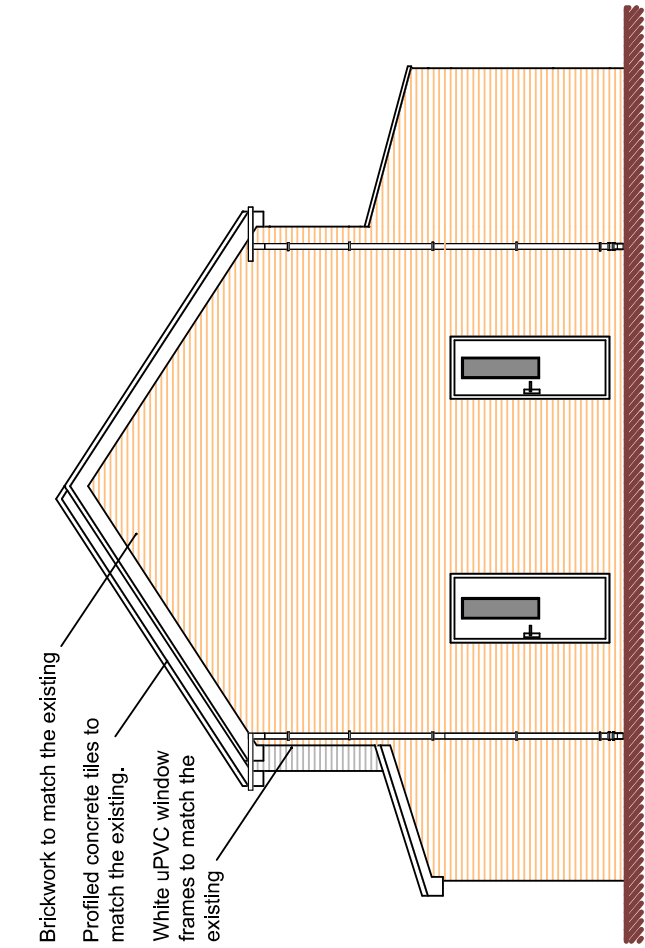



Side Elevation

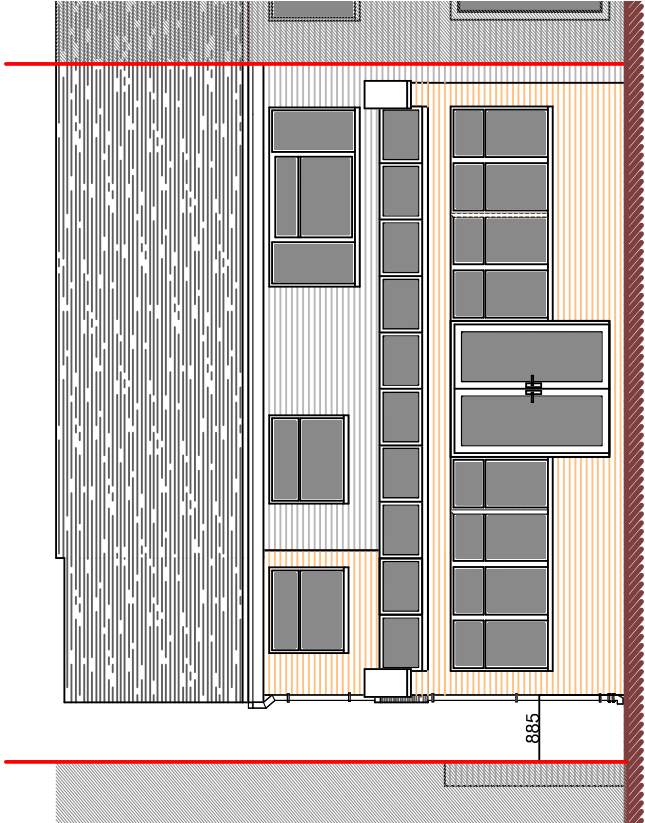

Rear Elevation

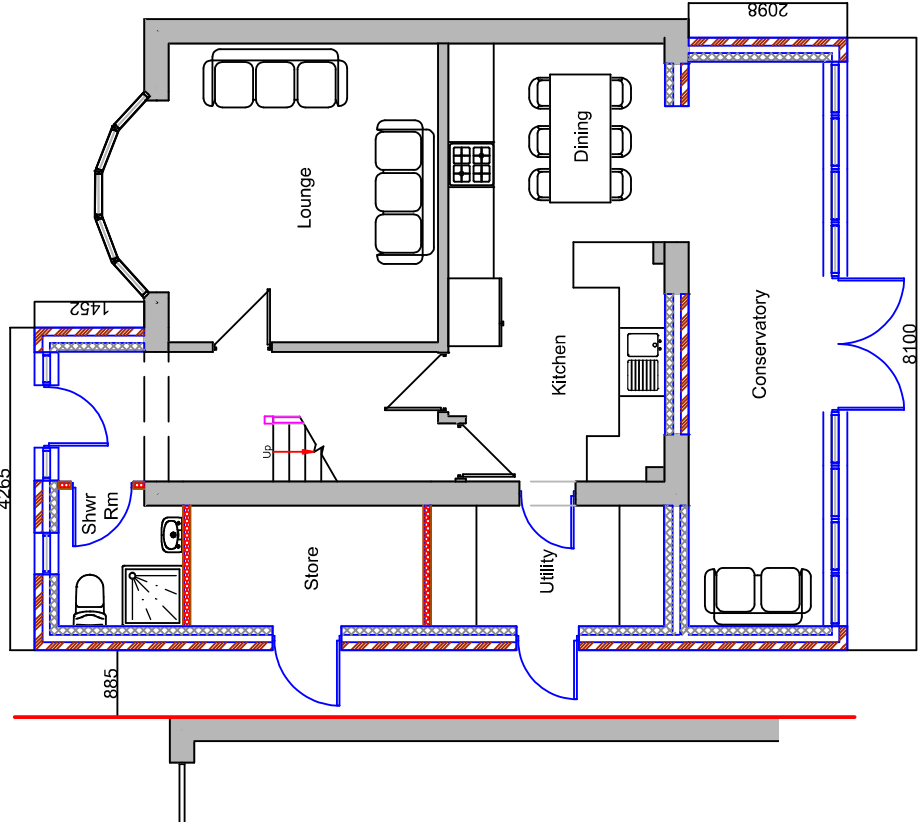

Ground Floor Plan

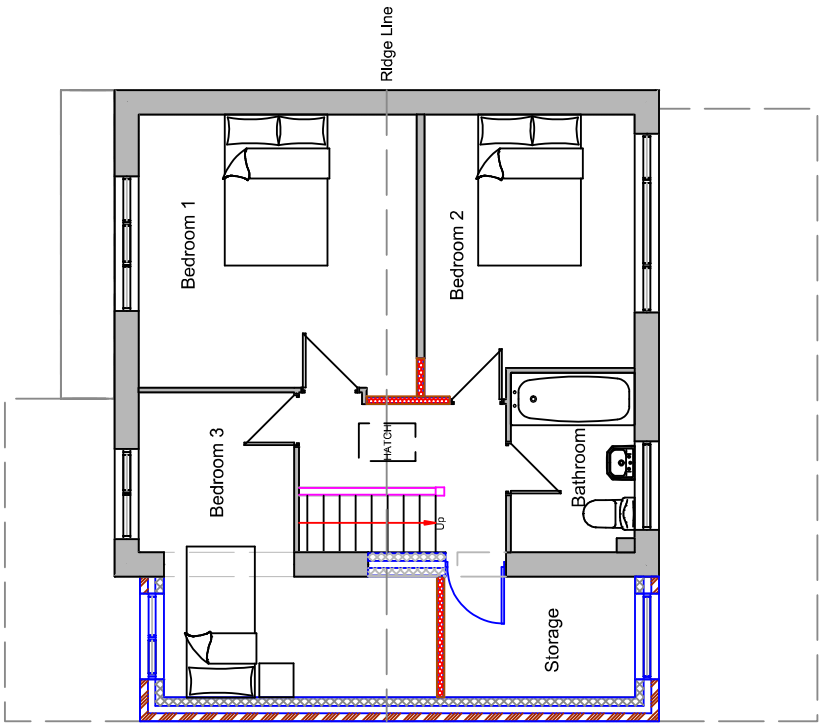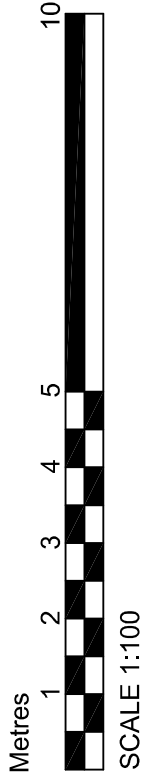

First Floor Plan

DBD Architectural Consultancy Ltd ©2021

1. Copyright reserved with DBD Architectural Consultancy Ltd.
2. All dimensions to be checked on site before proceeding.
3. Contractor to check/adjust dimensions of new work to match existing structure. Do not assume existing structure or details are plumb, square or level.
4. Contractor must notify the architect of any discrepancies before proceeding.
5. All drawings to be used in conjunction with all other consultants drawings and specs.

Rev	Date	Description
1	15.10.21	Revisions made following comments
2	15.10.21	Revisions made following comments
3	15.10.21	Revisions made following comments
4	15.10.21	Revisions made following comments



Mr & Mrs Melady
10 Linewood Close
Syrre Ridge
ST11 5NL
Date: 04.10.21
Scale: 1:100
Drawing Number: 2173

Plans as Proposed