



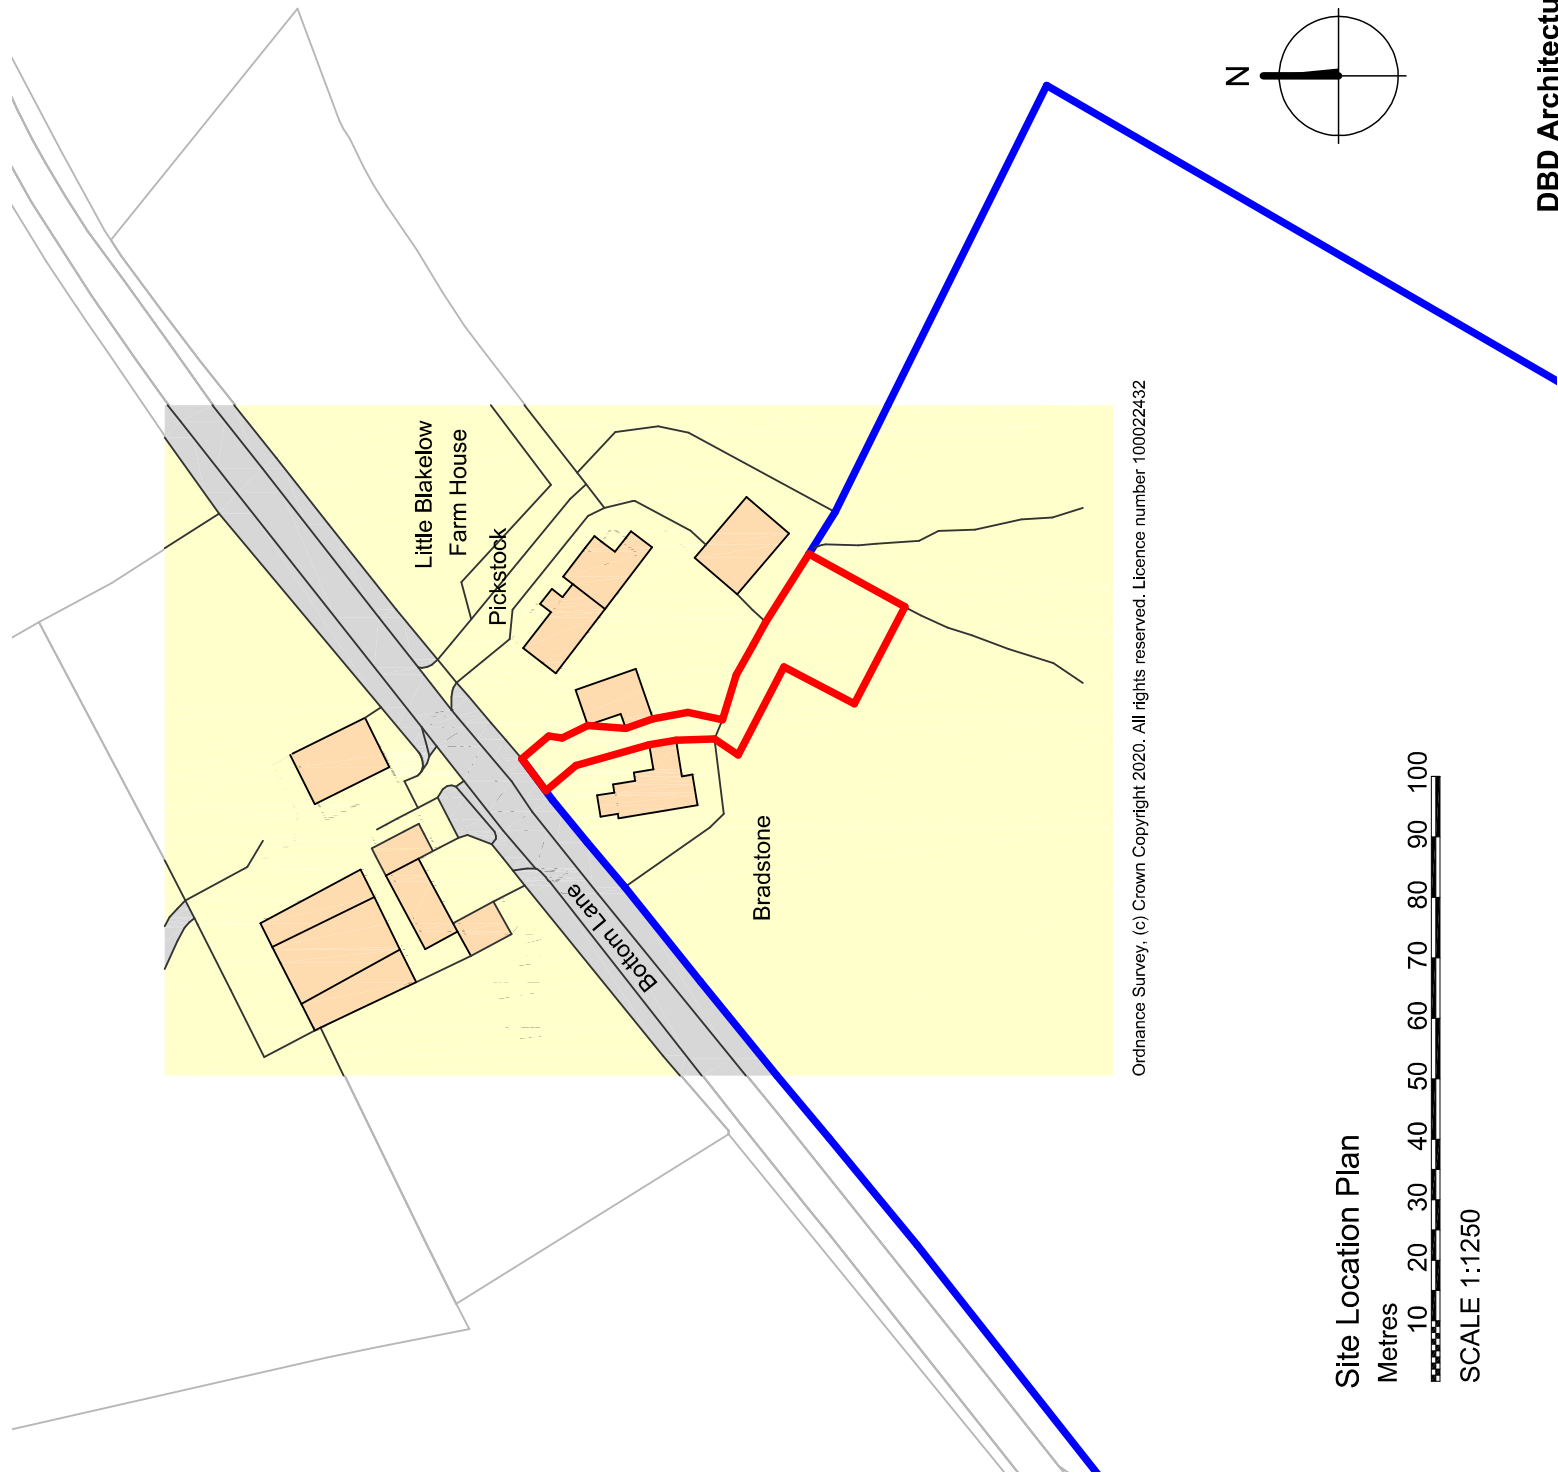

Site Plan as Existing

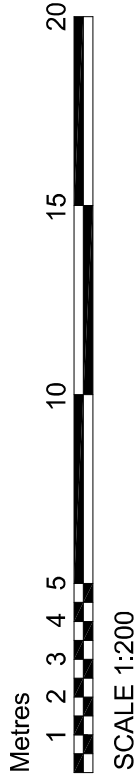

Ordnance Survey, (c) Crown Copyright 2020. All rights reserved. Licence number 10002432


**DBD Architectural
Consultancy Ltd ©2020**

1. Copyright is vested with DBD Architectural Consultancy Ltd.
2. All drawings are to be checked on site before construction.
3. Contractors to check all dimensions of new work to the existing conditions.
4. Do not make any alterations or details in plan, section or level.
5. All drawings to be read in conjunction with all other construction drawings and specifications.


Drawn	Checked	Reviewed	Approved
1:1:20	1:1:20	1:1:20	1:1:20
1:1:20	1:1:20	1:1:20	1:1:20
DBD Architectural Consultancy Ltd
50 Broad Street, 4th Floor
Bristol, Bristol, BS1 2JN
0117 381 1118
www.dbdarchitectural.co.uk

 

New Agricultural Building
New Agricultural Building
New Agricultural Building
New Agricultural Building

 

Site Plans
Site Plans
Site Plans
Site Plans

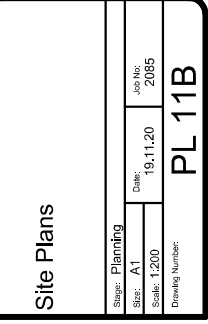

PL 11B
PL 11B
PL 11B
PL 11B