




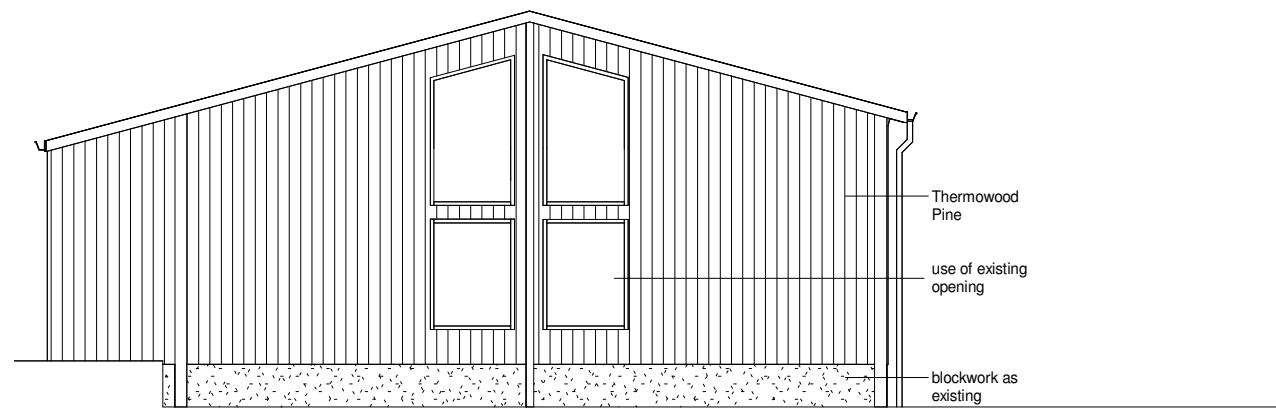


North - West Elevation as Proposed
1 : 100

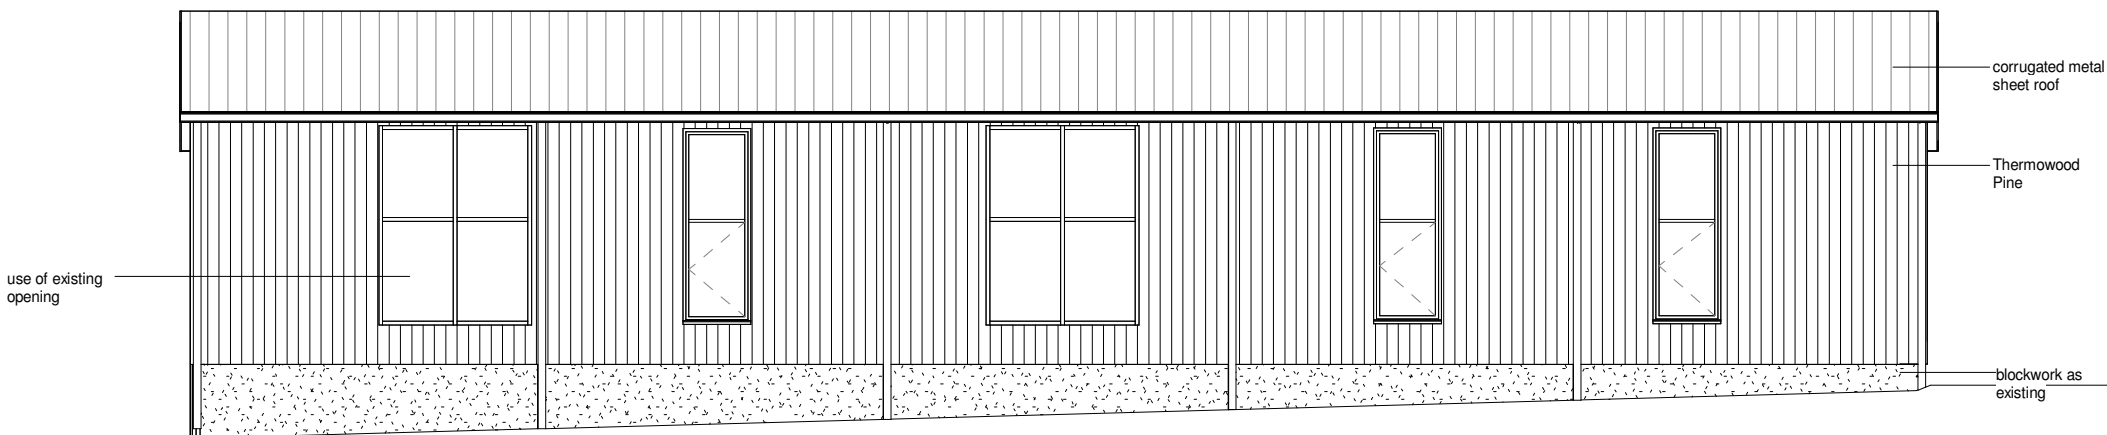


South - West Elevation as Proposed
1 : 100

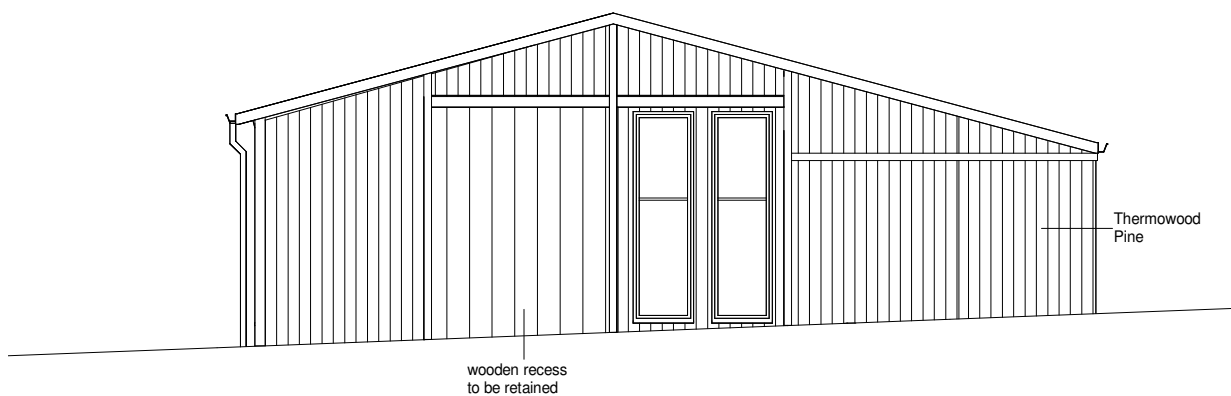

South- East Elevation as Proposed
1 : 100

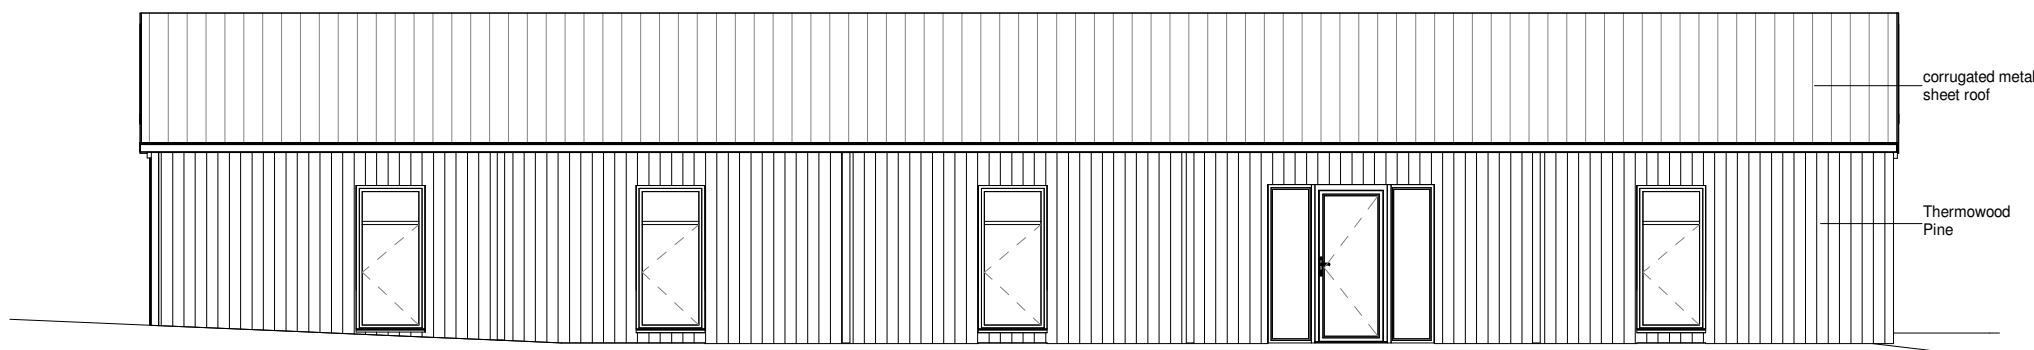

North - East Elevation as Proposed
1 : 100

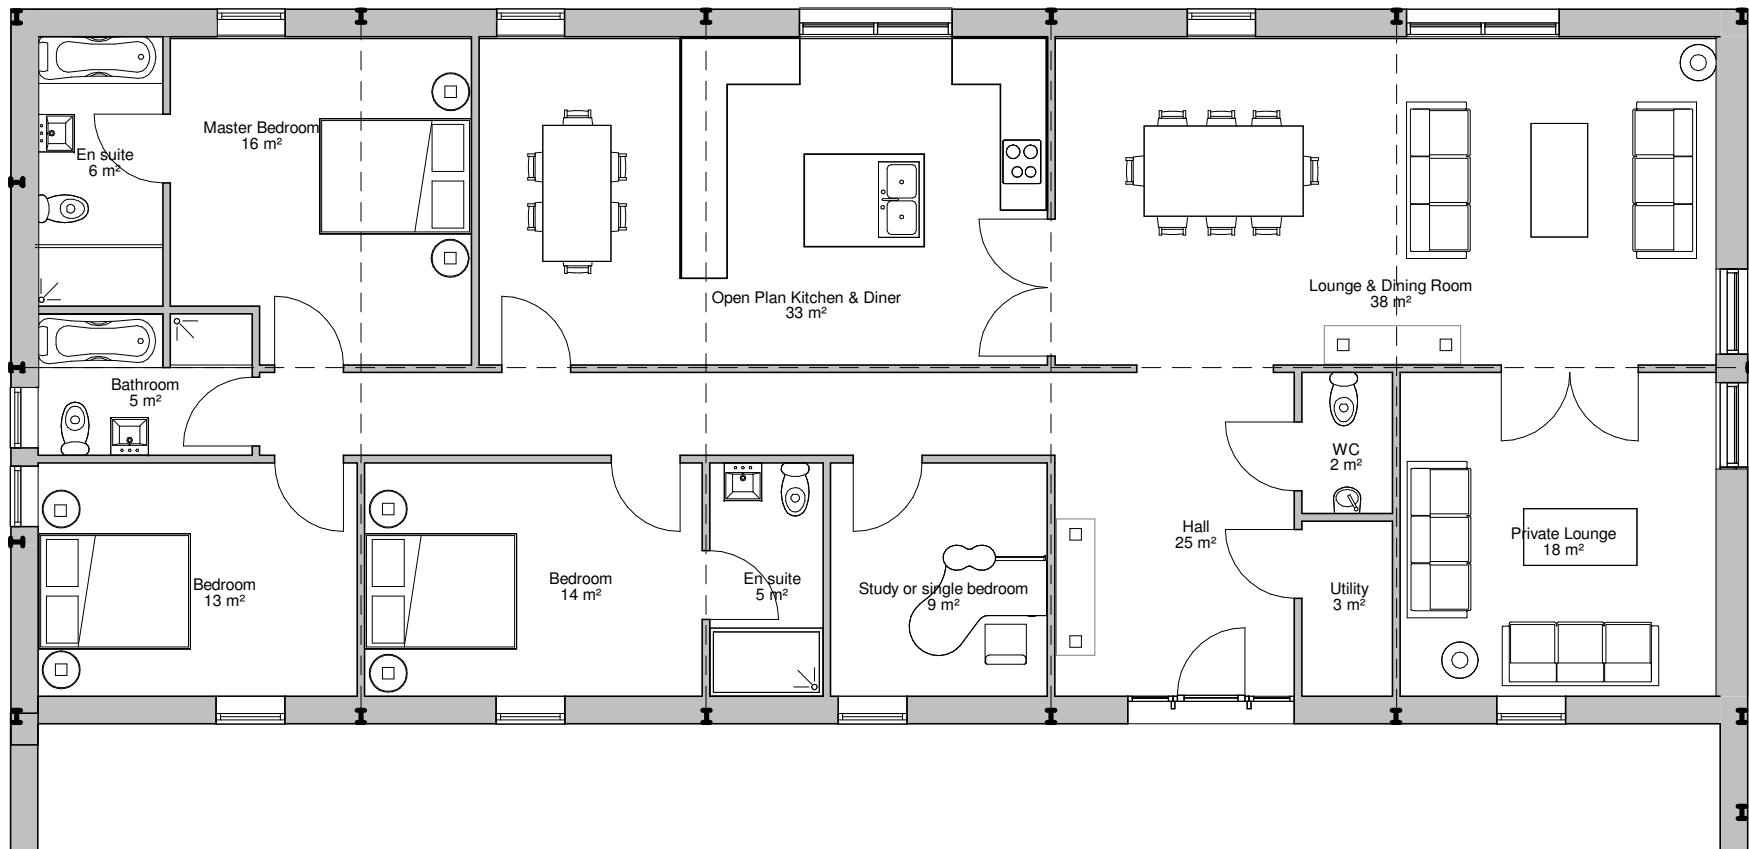

Ground Floor as Proposed
1 : 100



West Elevation - Visual
All external material colours are indicative

Total Floor Area - 224m²



Second Floor, Suite 3
Woburn House
Vernon Gate
Derby
DE1 1UL
Tel: 01332 347 371
Fax: 01332 347 555
E-mail:
info@planningdesign.co.uk

CLIENT:
Mr & Mrs M Mellor

STATUS:
PLANNING

PROJECT DESCRIPTION:
Non Material Amendment - Roof light removal
Hayes Gate Farm, Star Road, Oakamoor, Stoke-On-Trent
ST10 3BN

DRAWING TITLE:
Plans and elevations as proposed

DRAWN BY:
FCL

CHECKED BY:
TH

DRAWING NUMBER:
005

REVISION:
I

SCALE:
1 : 100 @A2

DATE:
September 2019

DRAWING REF:
1565 -005