


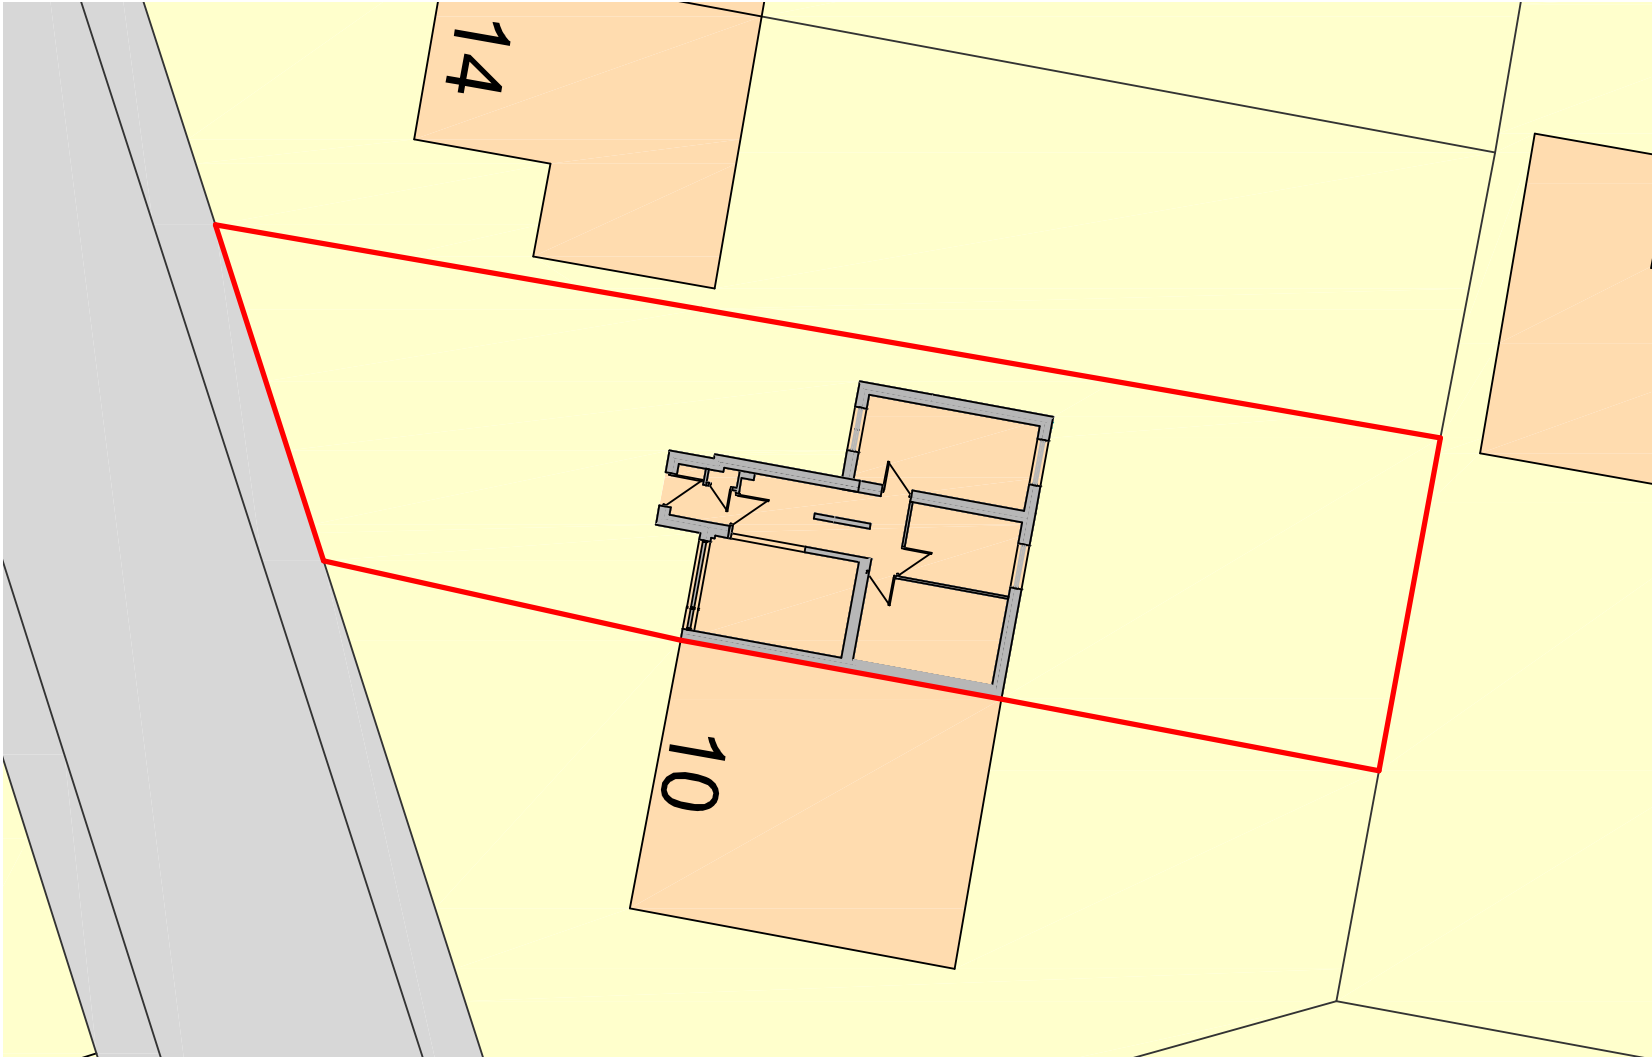
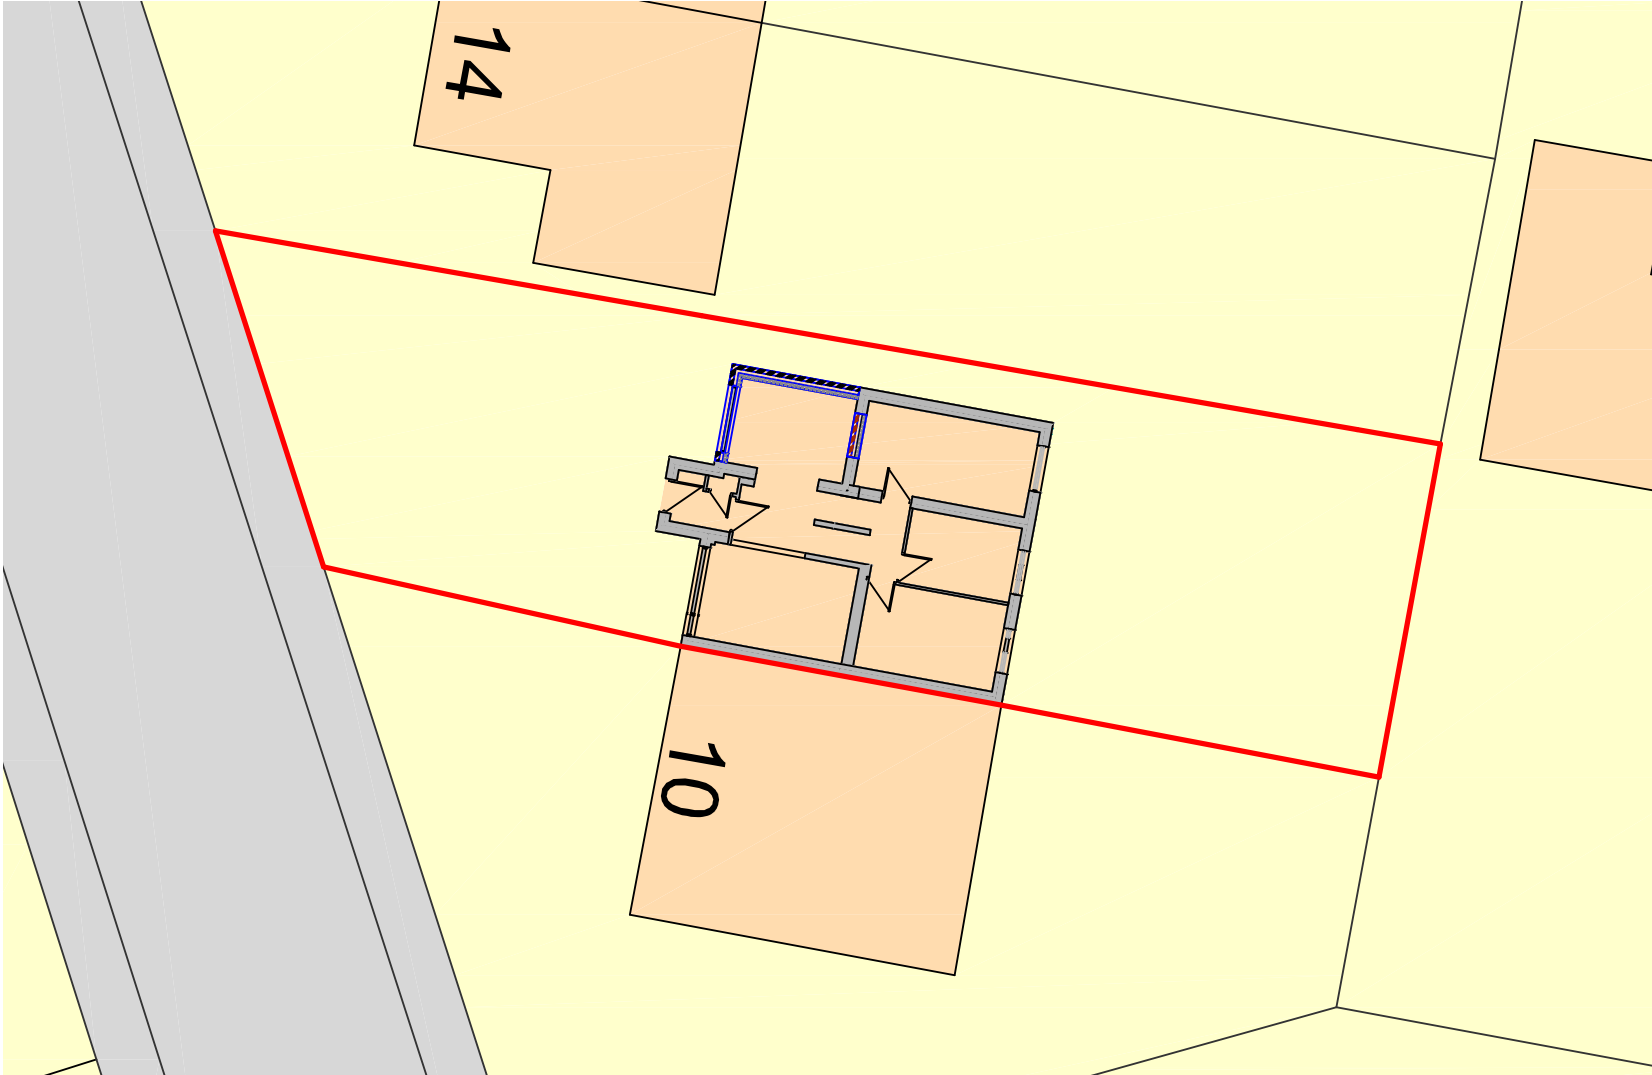


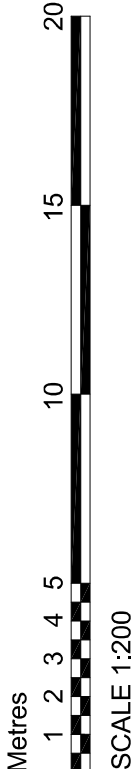



Site Plan as Existing

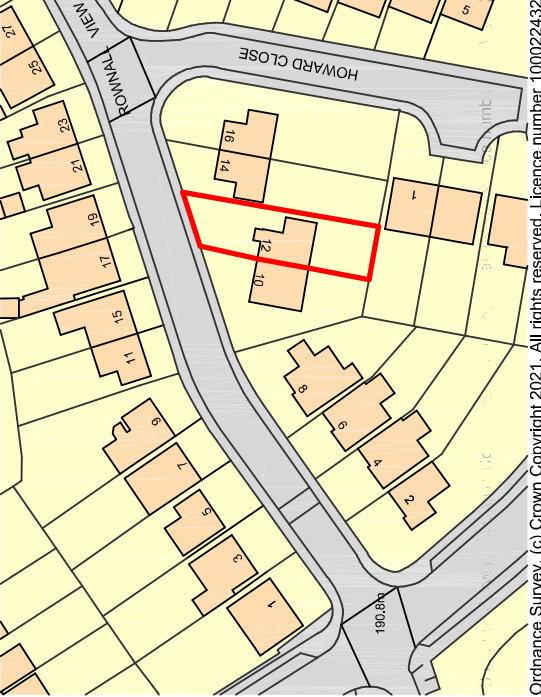

Site Plan as Proposed

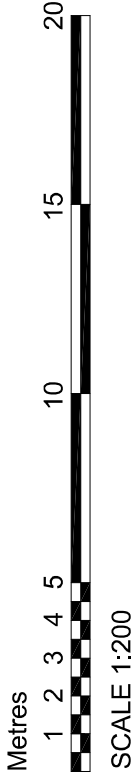

Site Location Plan

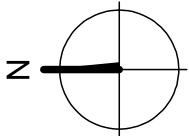 

DBD Architectural Consultancy Ltd ©2021

1. Copyright is vested with DBD Architectural Consultancy Ltd.
2. All dimensions to be checked on site before proceeding.
3. Contractor to check/judge dimensions of new work to suit existing conditions.
4. Contractor must notify the architect of any discrepancies before proceeding.
5. All drawings to be read in conjunction with all other construction drawings and specs.

No.	Date	Description



DBD Architectural Consultancy Ltd
50 Broad Street, Leek,
Staffordshire, ST13 5NS
01528 869118
www.dbdconsultants.co.uk

Mrs Kealy
12 Rownal View
Leek
ST13 5JN

Two storey side extension and conversion of garage

Site Plans

Drawn: Planning	Date: 22.09.21	App No: 2111
Issue: 001		

Drawing Number: **PL 01**