





Front Elevation (North)

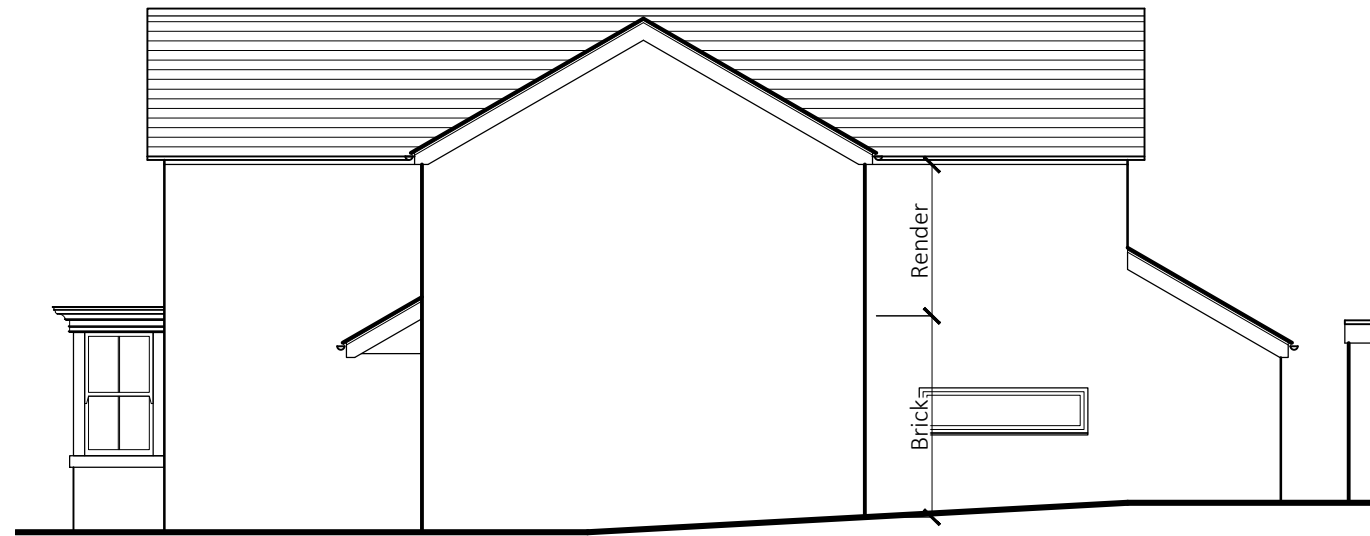

Side Elevation (West)



Rear Elevation (South)

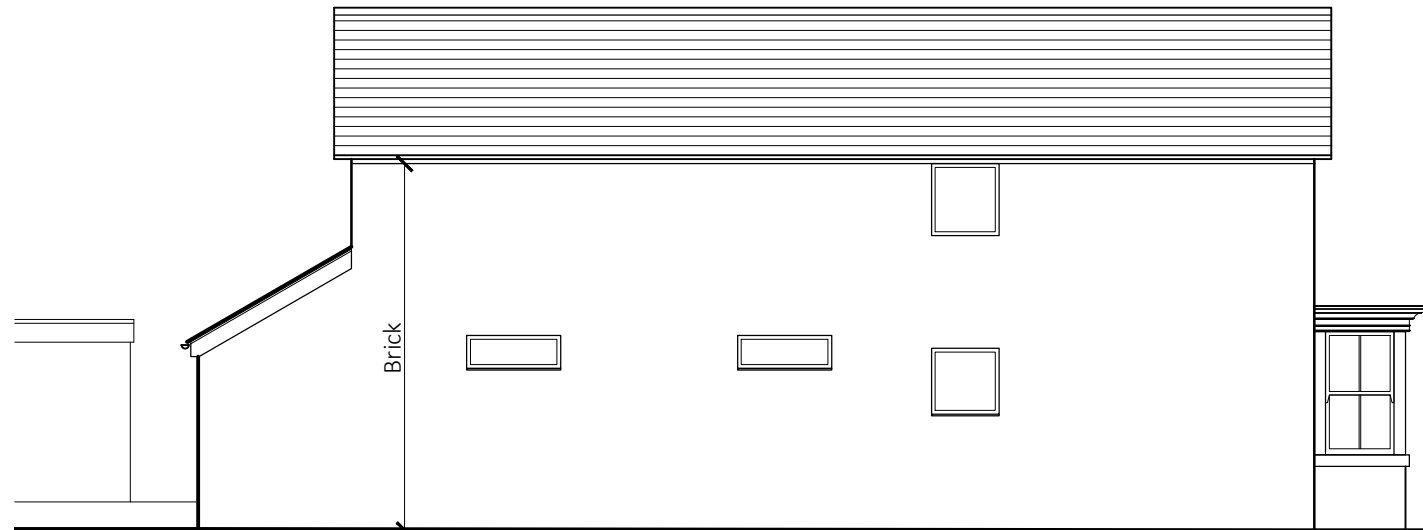

Side Elevation (East)

NOTES


Metres
01 02 03 04 05
SCALE 1:100

Windows and doors to match existing

Tiles to match existing

Brick and Render to match existing

A	14.10.21	Material selection

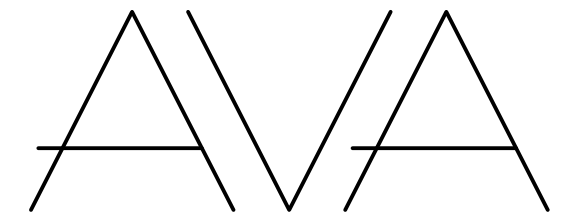

ADDED VALUE ARCHITECTURE

Registered Office:
Added Value Architecture Ltd.
Grosvenor House, 3 Chapel St.
Congleton, CW12 4AB

Company No: 11124740
e. architect@ava-ltd.com
t. 01782 248 524 / 07801 44 03 11
www.ava-ltd.com

32 Rudyard Road
Biddulph
Mr Hyde and Miss Lilley

Elevations as Proposed

Scale:	1:100 @A3	
Date:	August 2021	
Ref:	210106(PR)003	revision A