



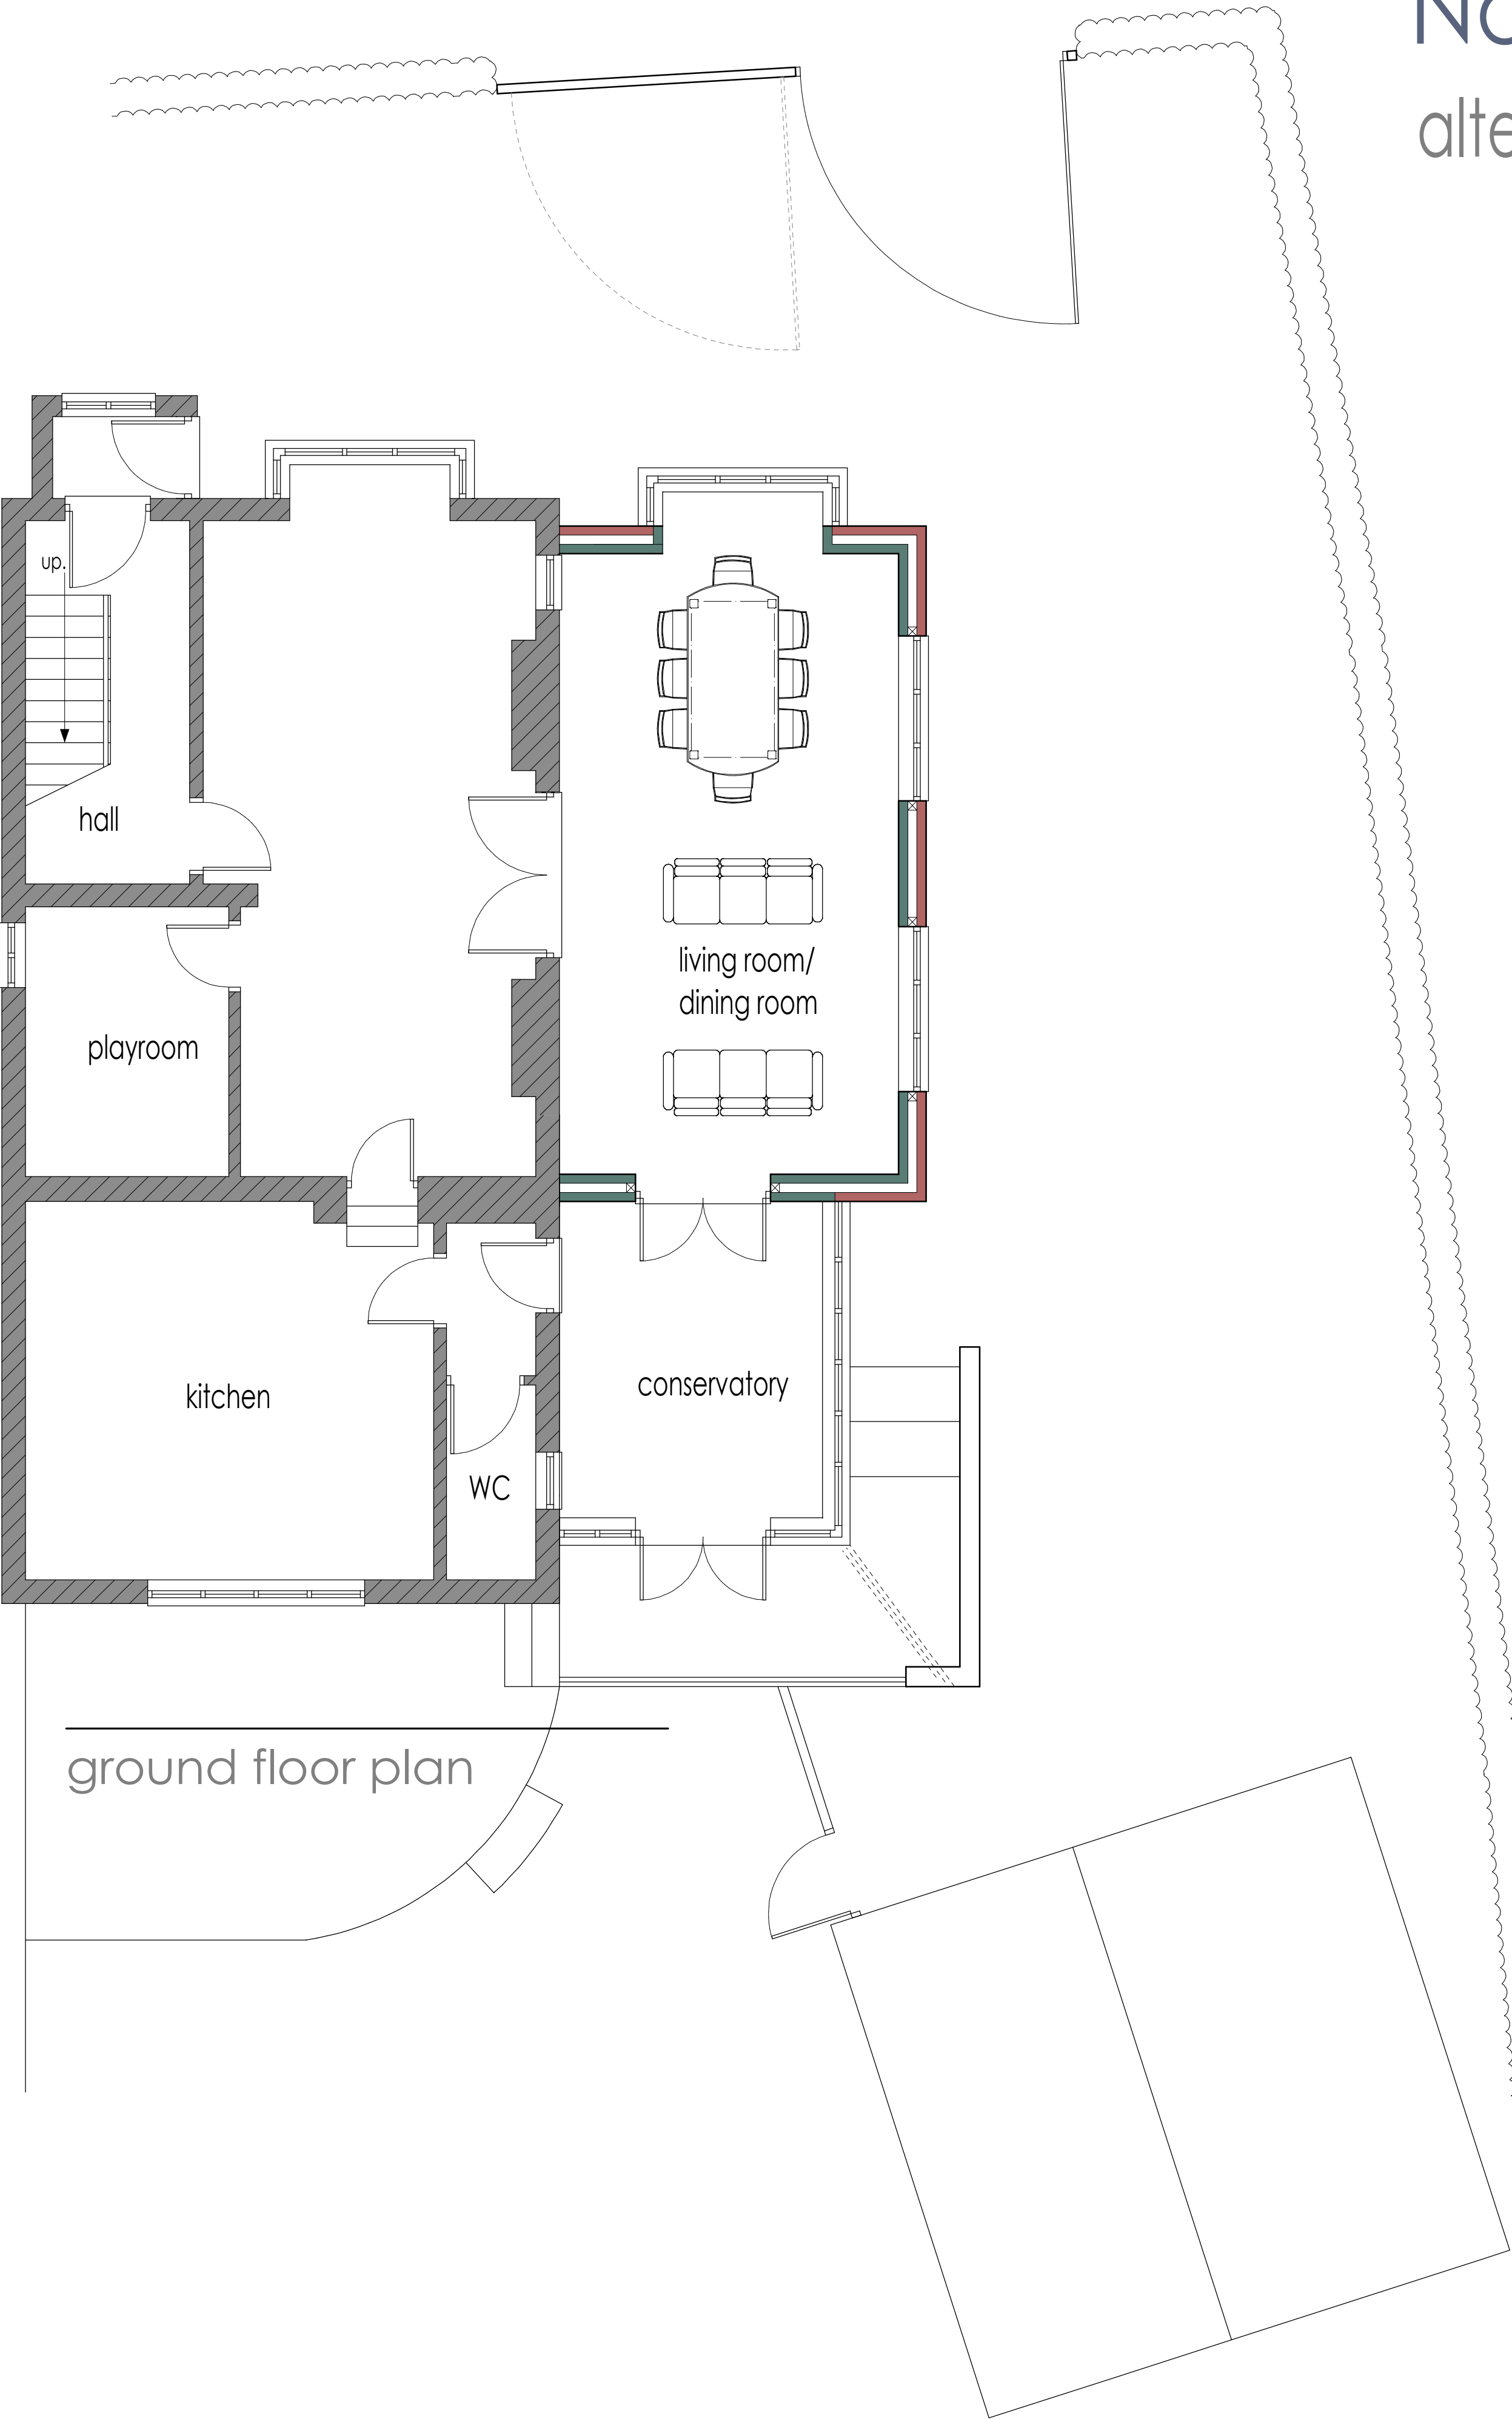


No. 48 Churnet Valley Road, Kingsley Holt

alterations & extensions

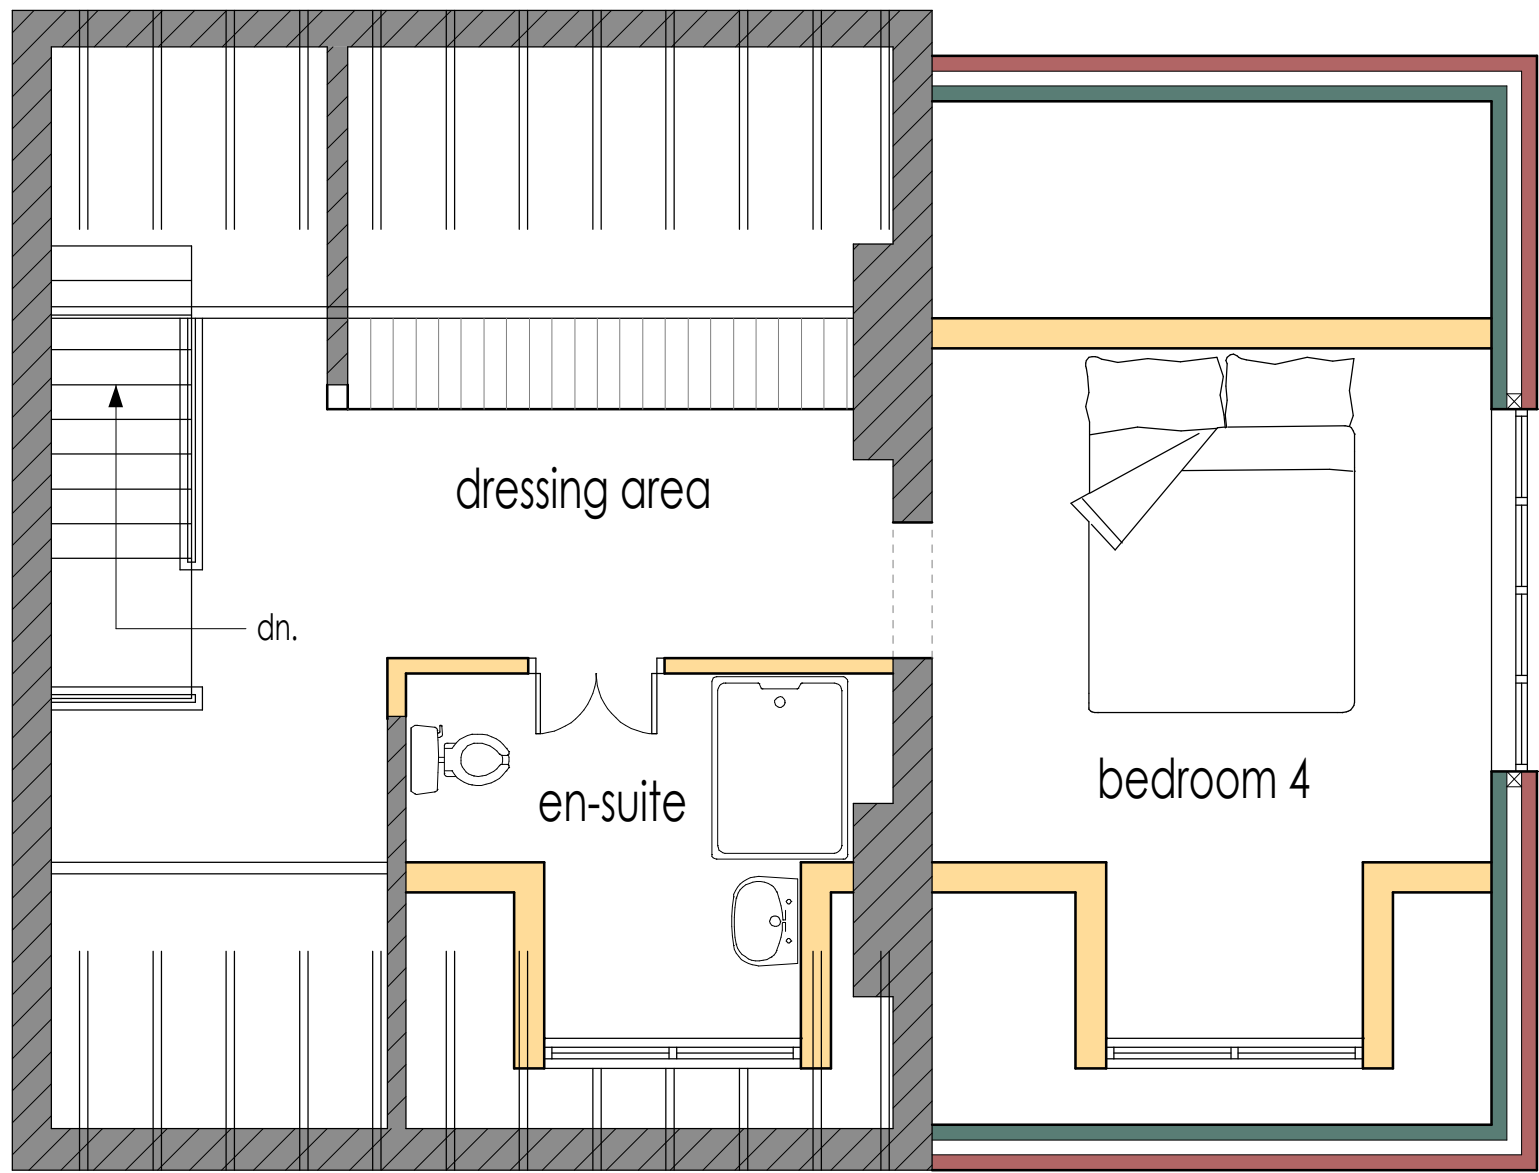

loft floor plan

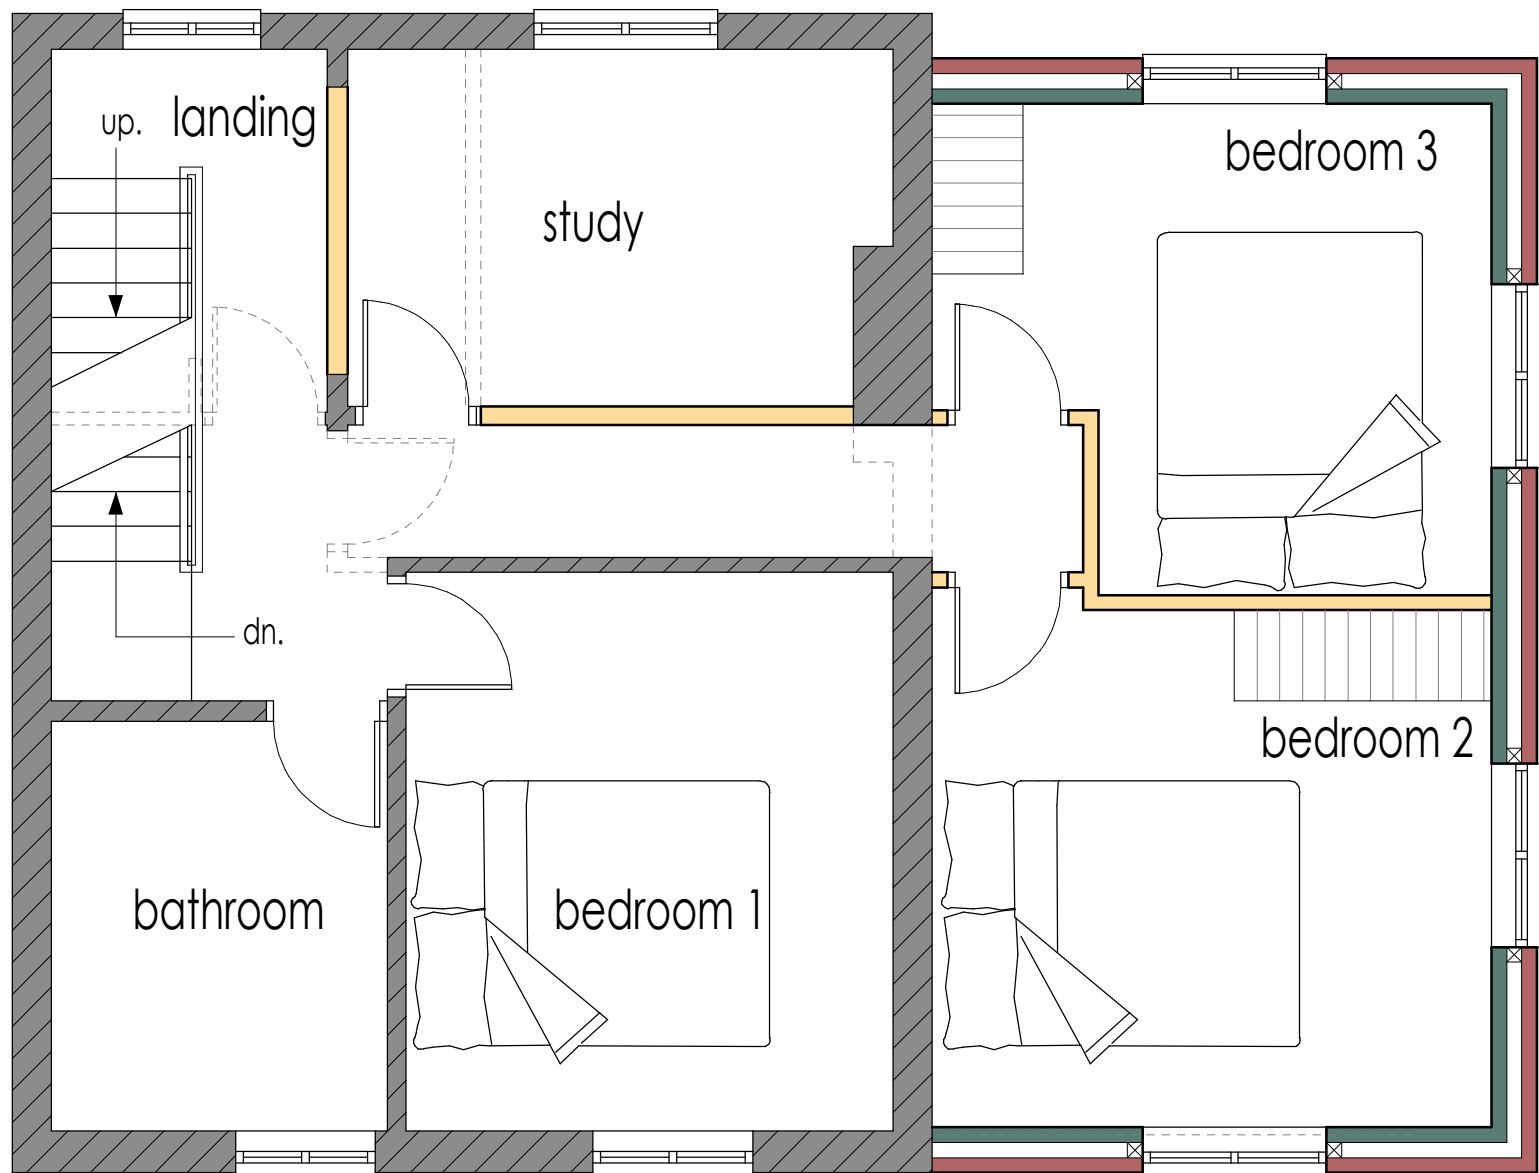

first floor plan

Client			
Mr. J Carr & Ms. H Alcock			
Contract			
Proposed Alterations & Extensions to No. 48 Churnet Valley Road, Kingsley Holt, ST10 2BQ			
Drawing Title			
Proposed Conditions - Scheme 2 Floor Plans			
Date	October 2021	Status	Preliminary
Scale	1:50	Contract Number	5680
Dwg. No.	5680 - 006	Revision Suffix	A
Revisions			
Rev A	25.01.21	Minor Amendments	