

# No. 48 Churnet Valley Road, Kingsley Holt


## alterations & extensions



rear elevation




front elevation

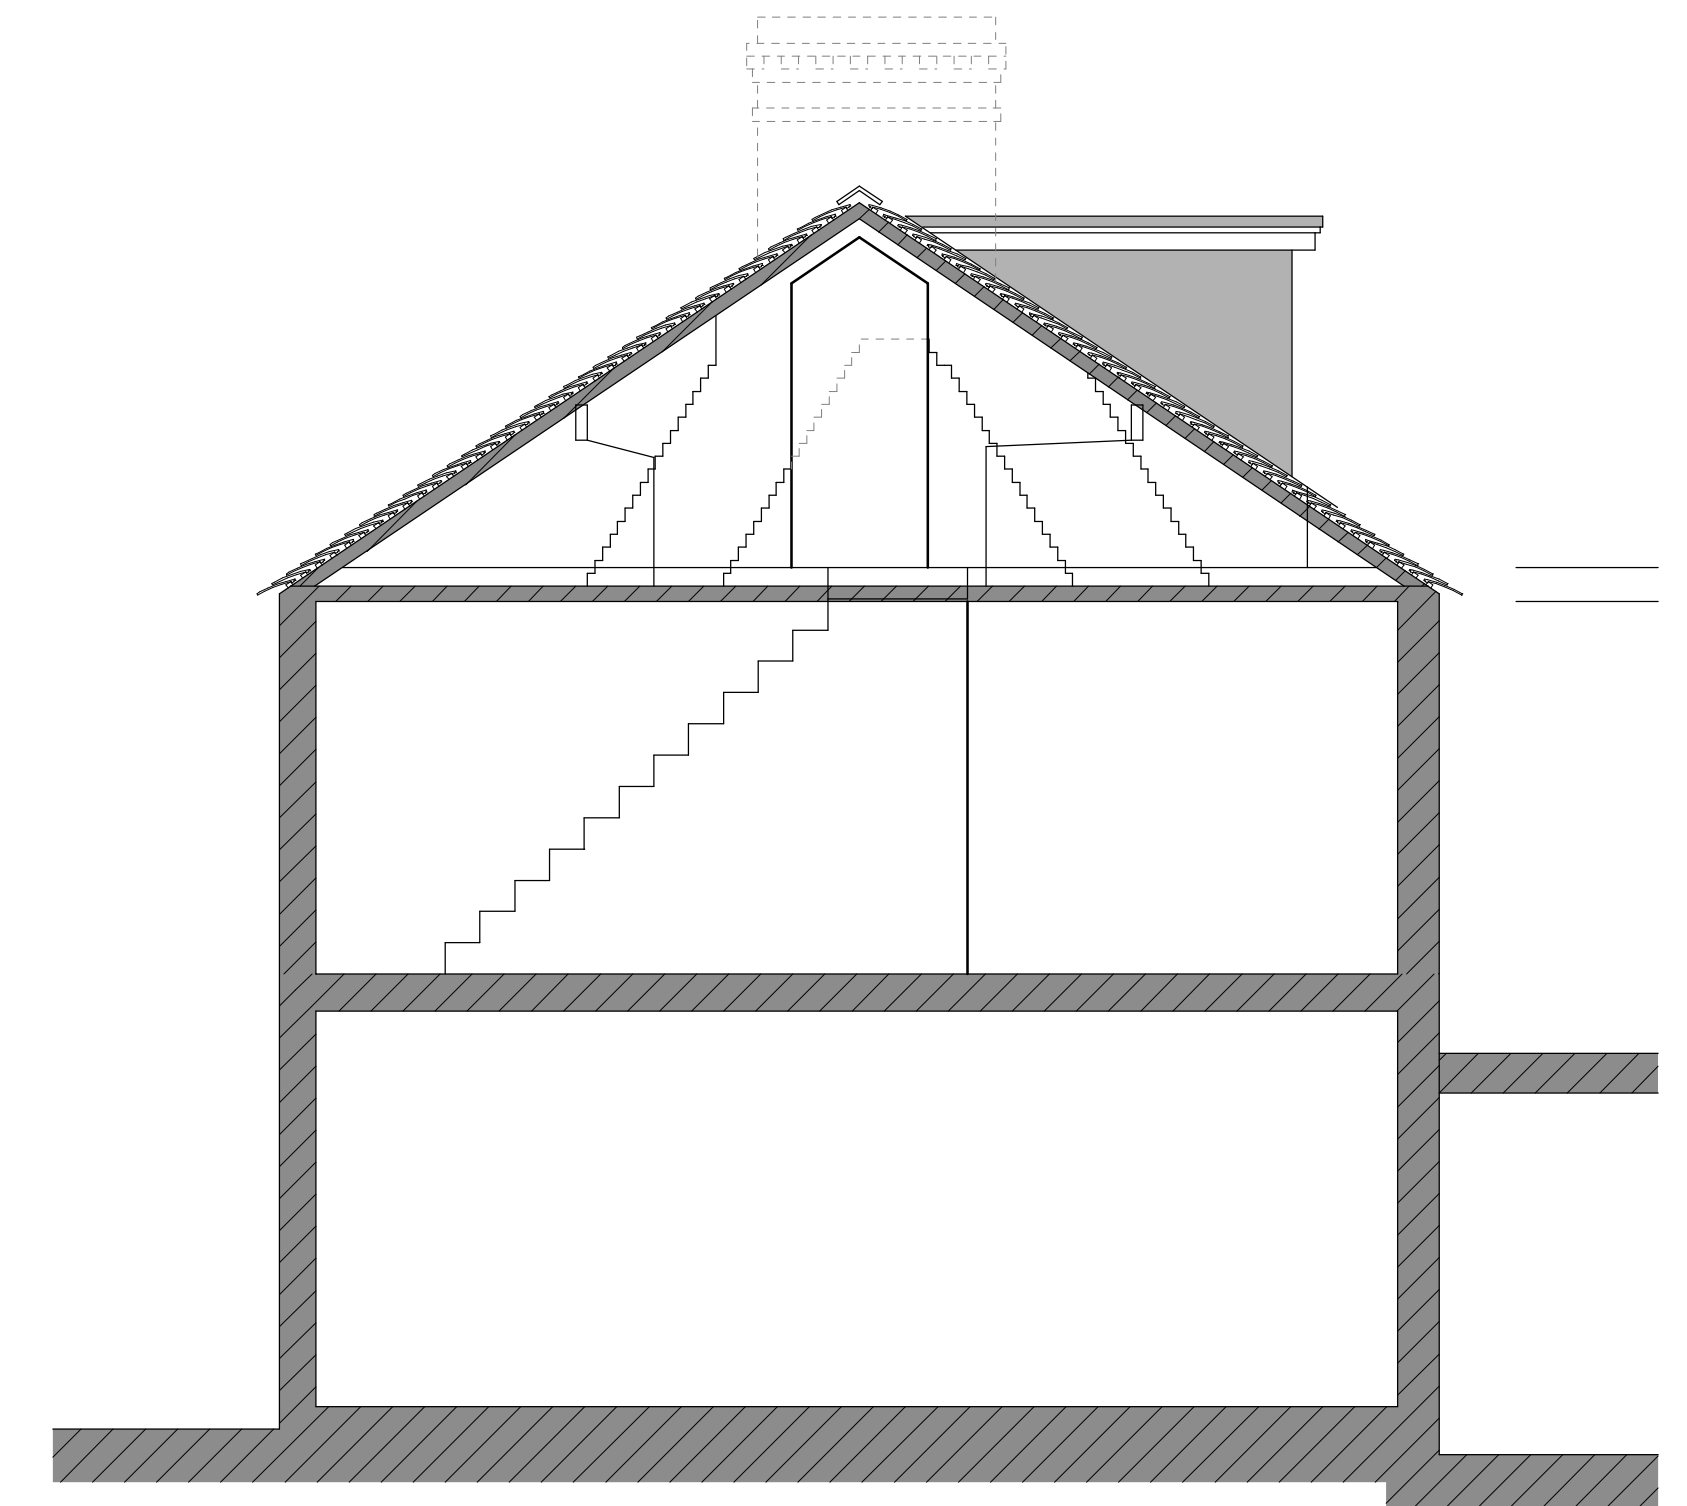

typical section



side elevation

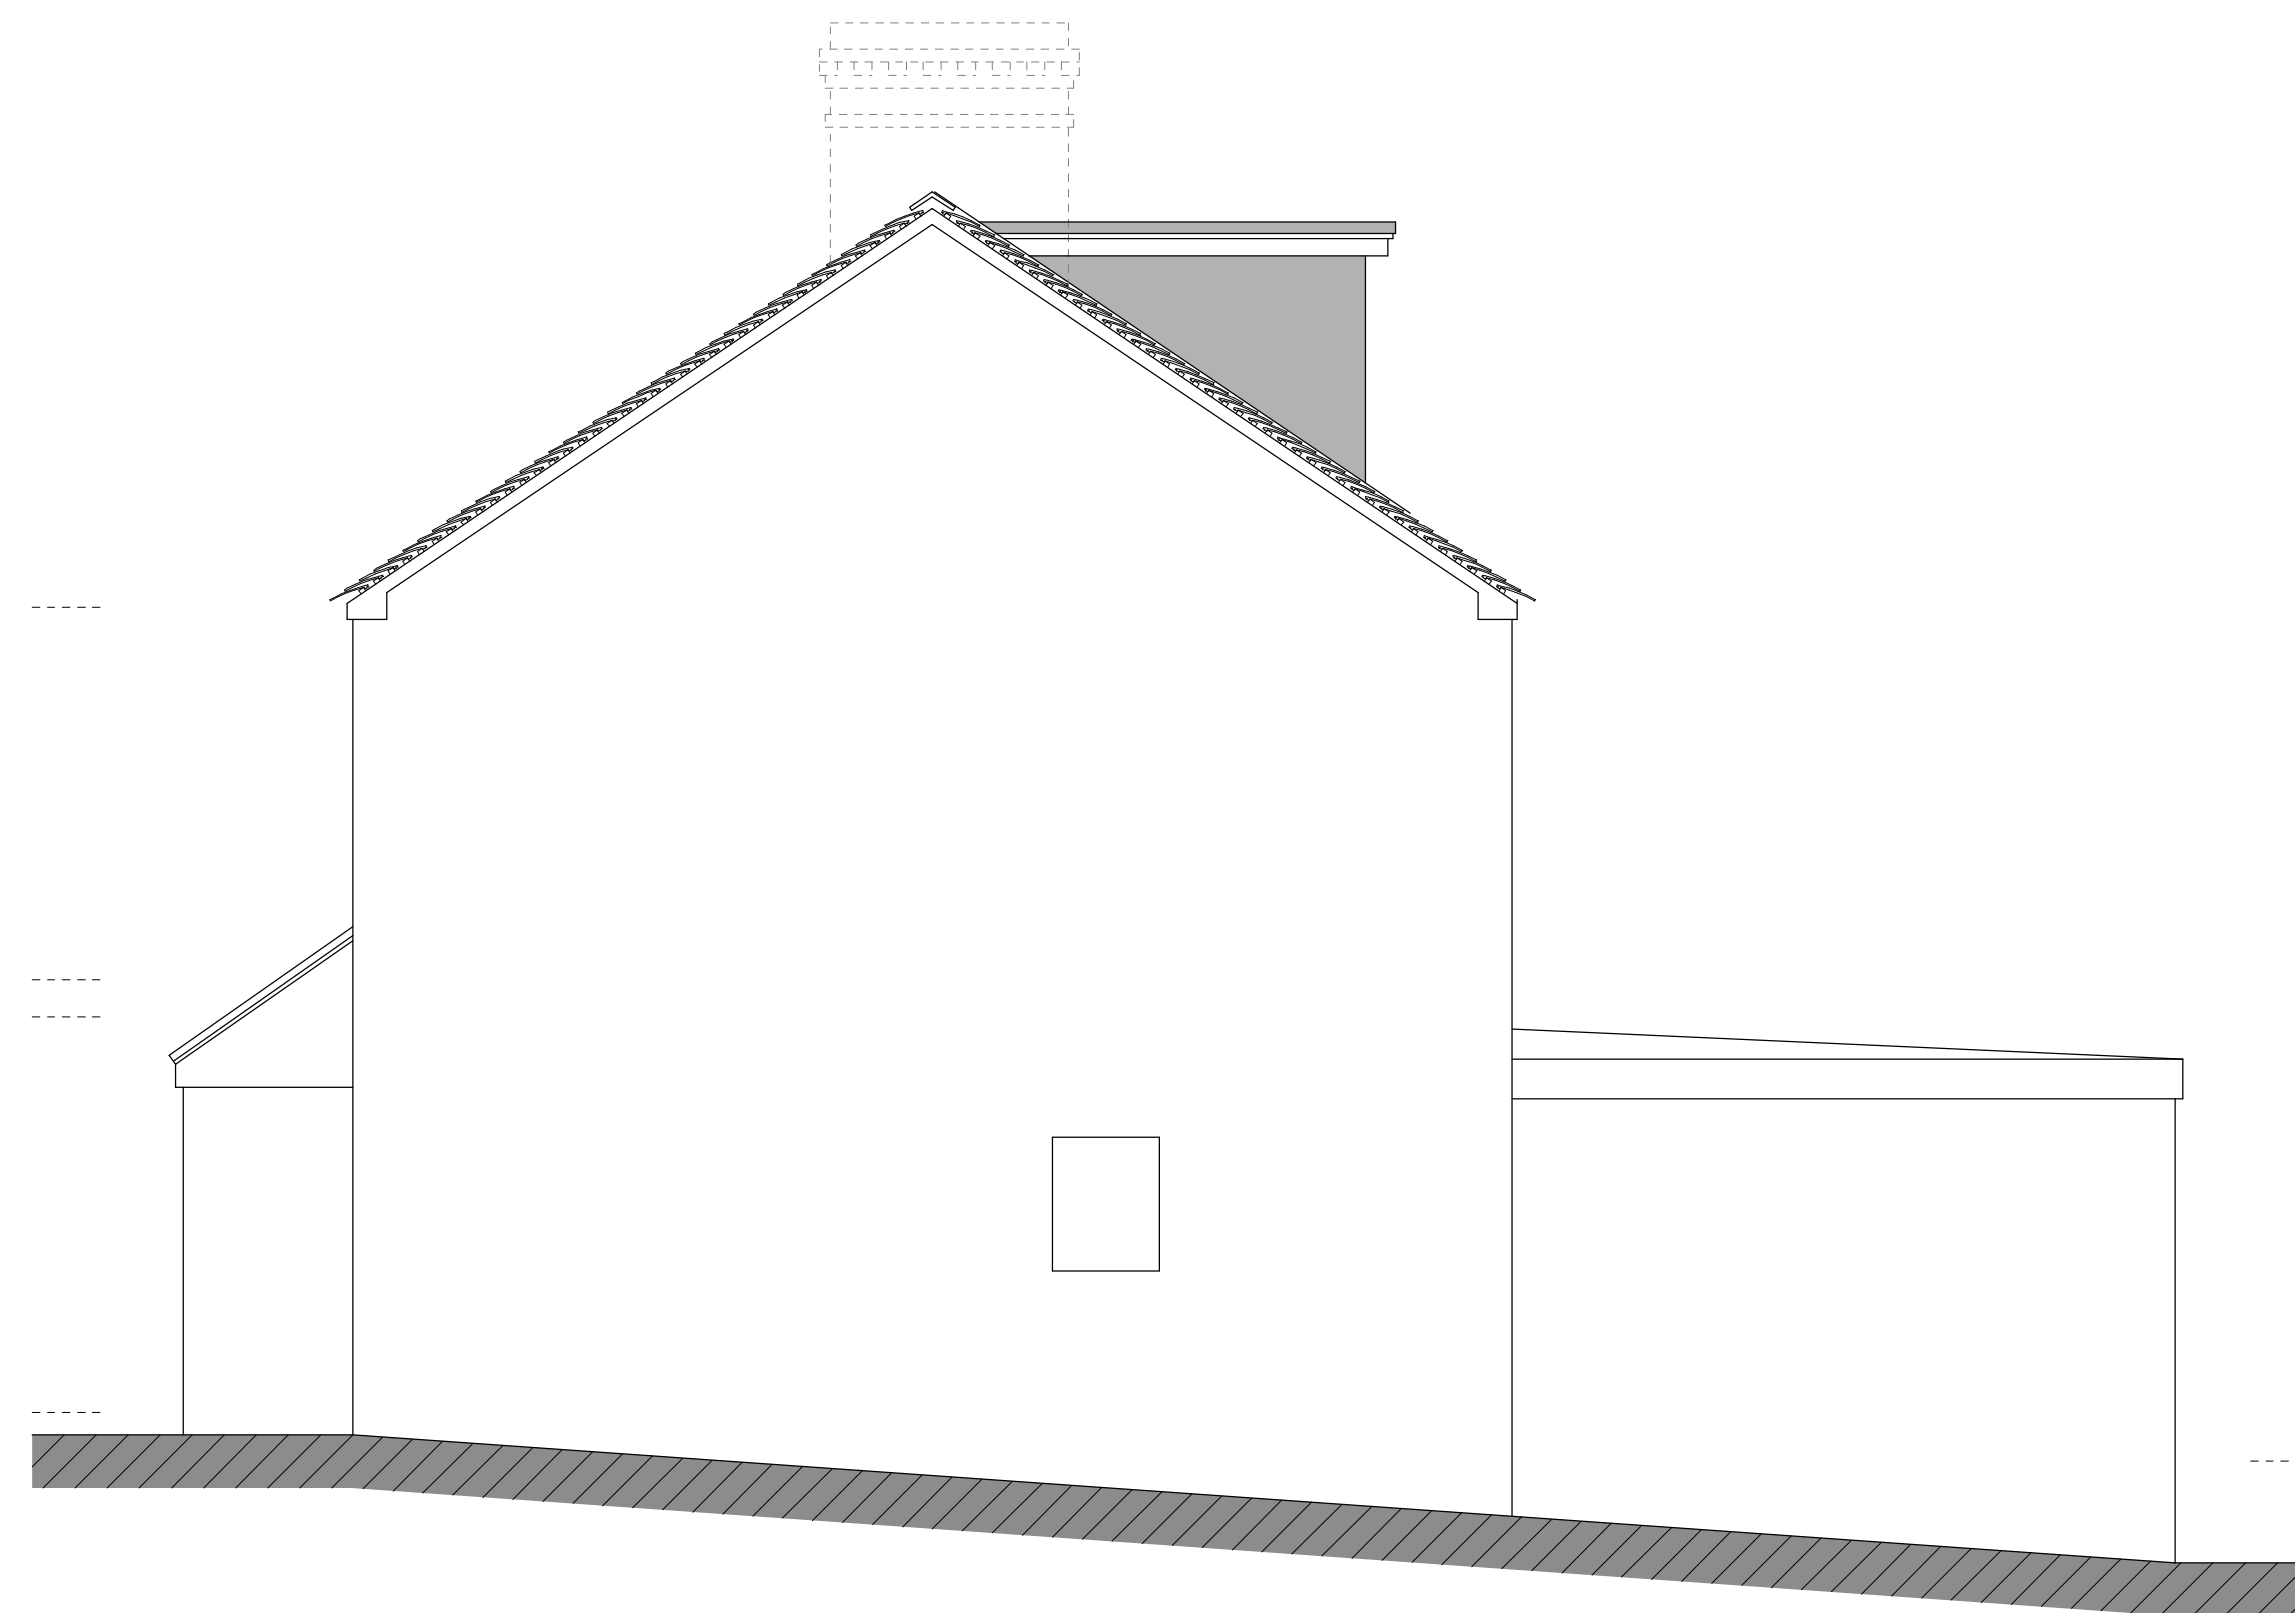

side elevation

|               |              |                                                                                             |             |
|---------------|--------------|---------------------------------------------------------------------------------------------|-------------|
| Client        |              | Mr. J Carr & Ms. H Alcock                                                                   |             |
| Contract      |              | Proposed Alterations & Extensions to No. 48<br>Churnet Valley Road, Kingsley Holt, ST10 2BQ |             |
| Drawing Title |              | Proposed Conditions - Scheme 2<br>Elevations                                                |             |
| Date          | October 2021 | Status                                                                                      | Preliminary |
| Scale         | 1:50         | Contract Number                                                                             | 5680        |
| Dwg. No.      | 5680 - 007   | Revision Suffix                                                                             | A           |
| Revisions     |              |                                                                                             |             |
| Rev A         | 25.10.21     | Minor amendments                                                                            |             |
|               |              |                                                                                             |             |