


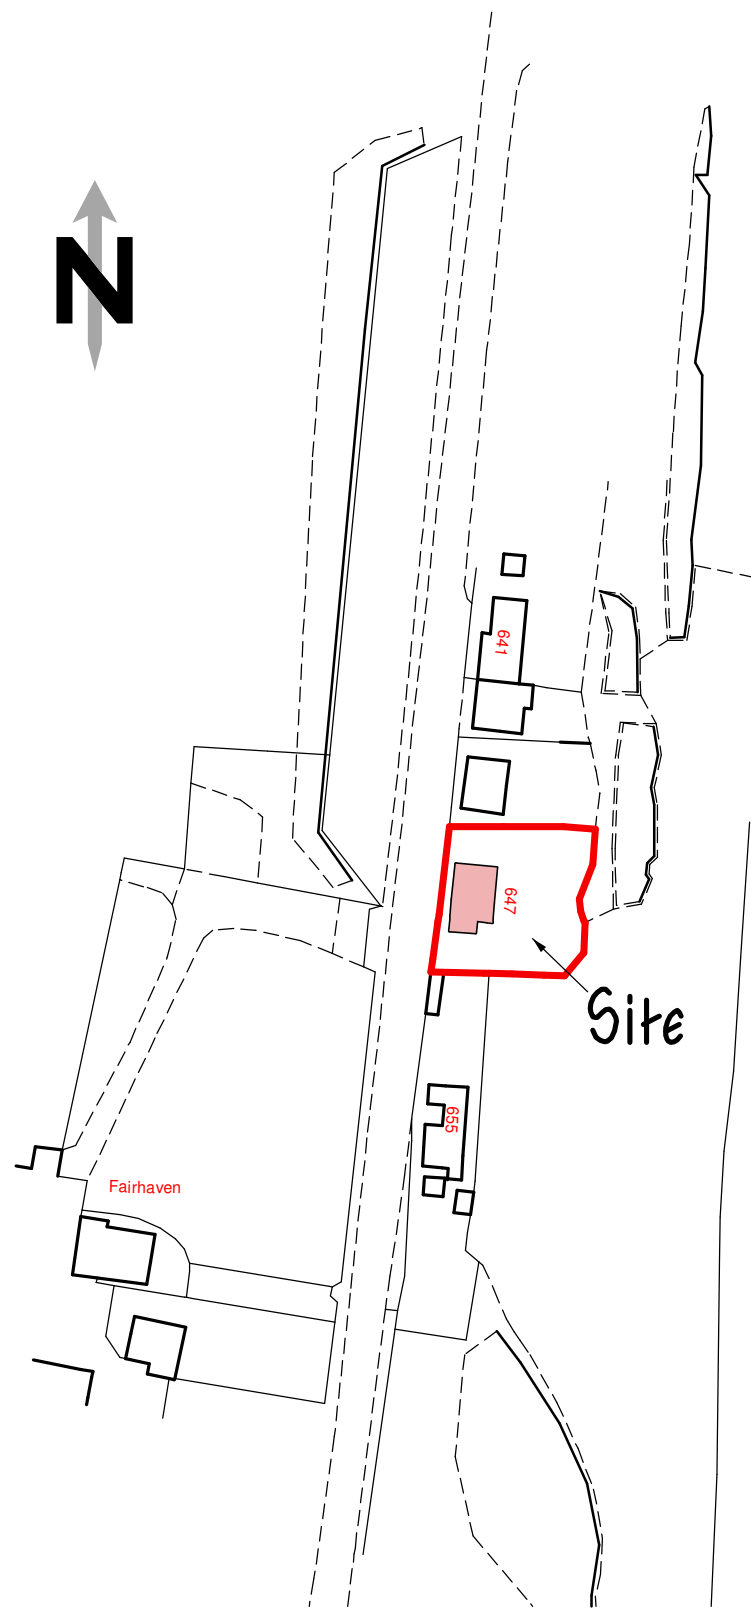

Location Plan
1 : 1250


0 10 20 30 40 50metres
Scale Bar 1:1250 on A3 Sheet

Ordnance Survey (c) Crown Copyright 2021. All rights reserved. Licence number 100022432

proposed two storey
side extension

proposed single storey
rear extension

proposed conservatory
alterations

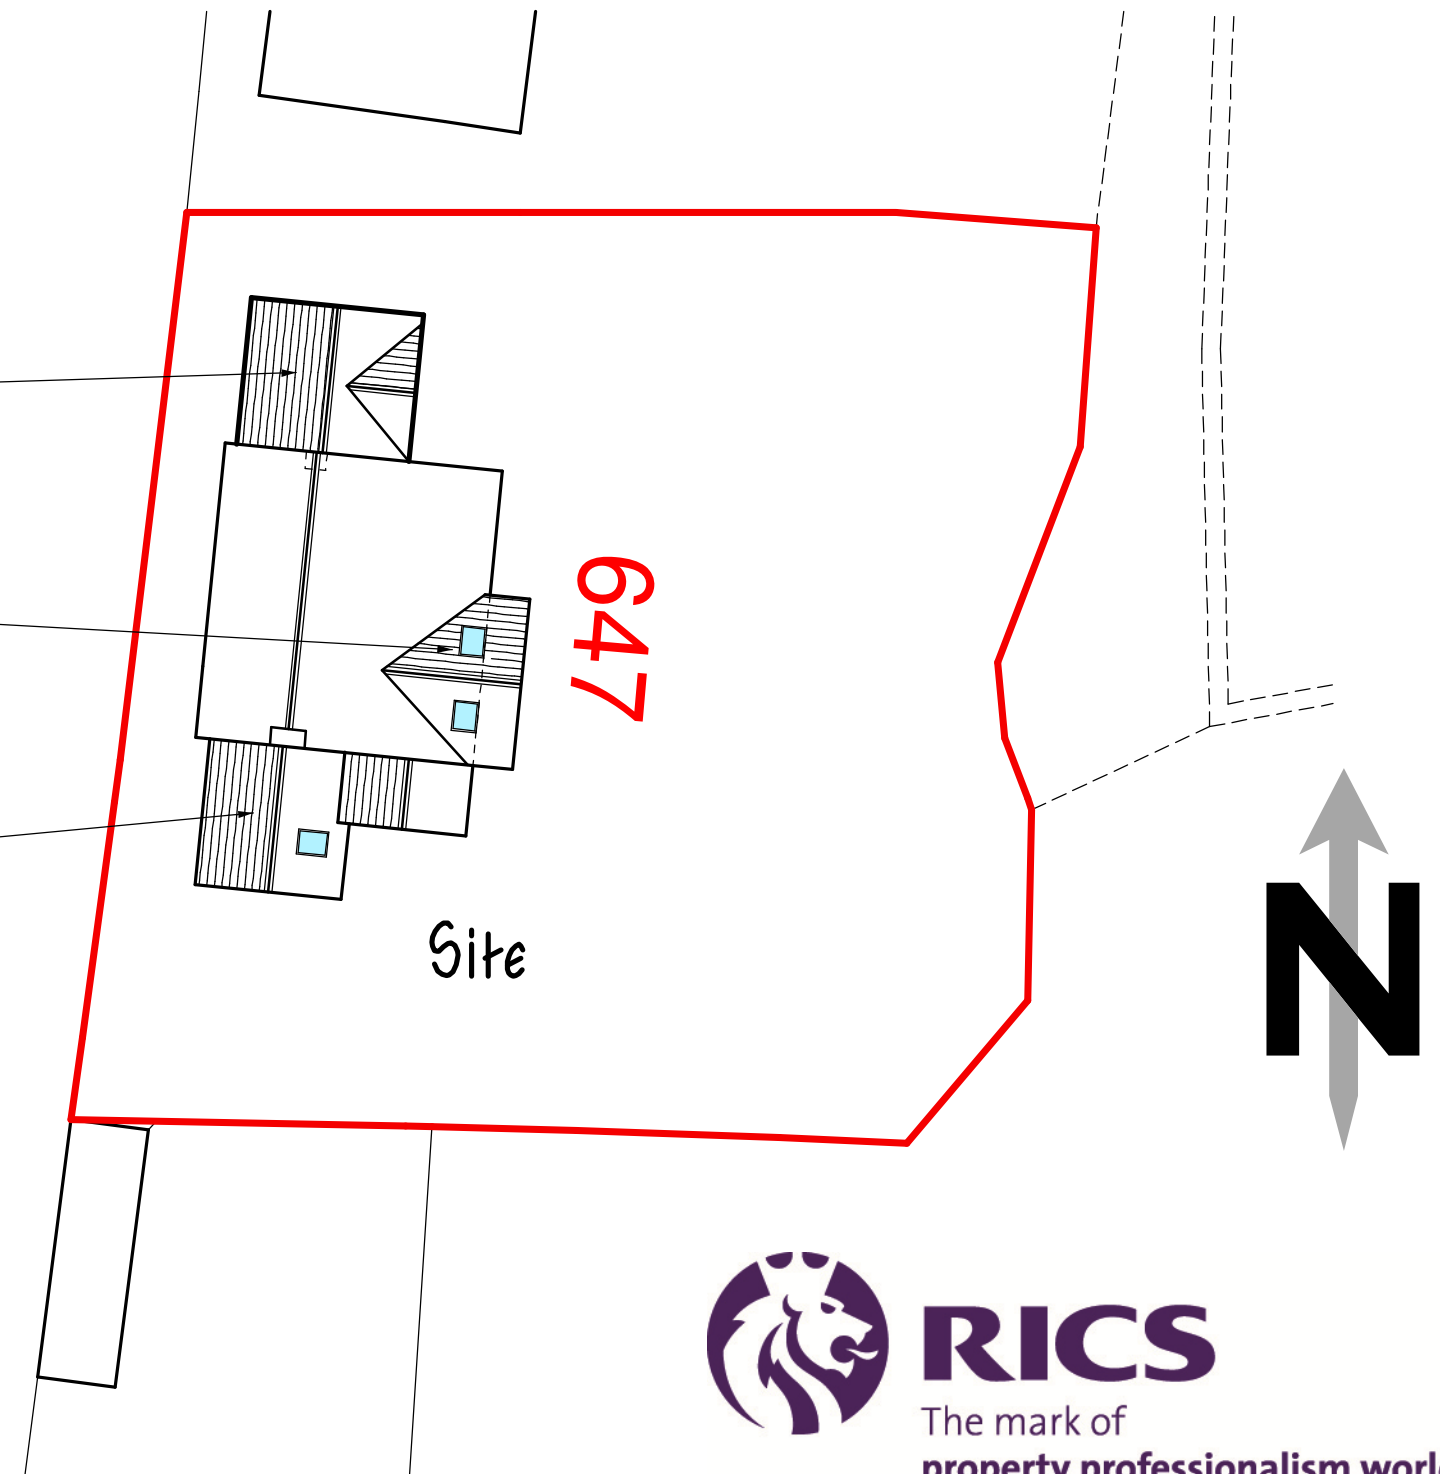

Block Plan
1 : 200

0 1 2 3 4 5 10 15 m
Scale Bar 1:200 on A3 Sheet

Clients are advised to clarify dimensions with the author prior to setting out and not to scale from the drawing. This drawing is copyright and should not be reproduced without the written consent of RLM ASSOCIATES.



RICS

The mark of
property professionalism worldwide

RLM ASSOCIATES

JOB 647, Cheadle Road, Wetley Rocks.	
CLIENT Mr. & Mrs. Abbott.	
DRAWING Block and Location Plans including Roof Plan.	
DATE October 2021.	SCALE 1:200, 1:1250.
DRWG No. RLM1027/1.	REVISION A.

