


ROBERT L FORD

private architectural practitioner and rural development consultant

PARKSIDE PARK ROAD LEEK STAFFORDSHIRE ST13 8JT

robiford@phonecoop.coop 01538 389290 / 07969 68 68 86

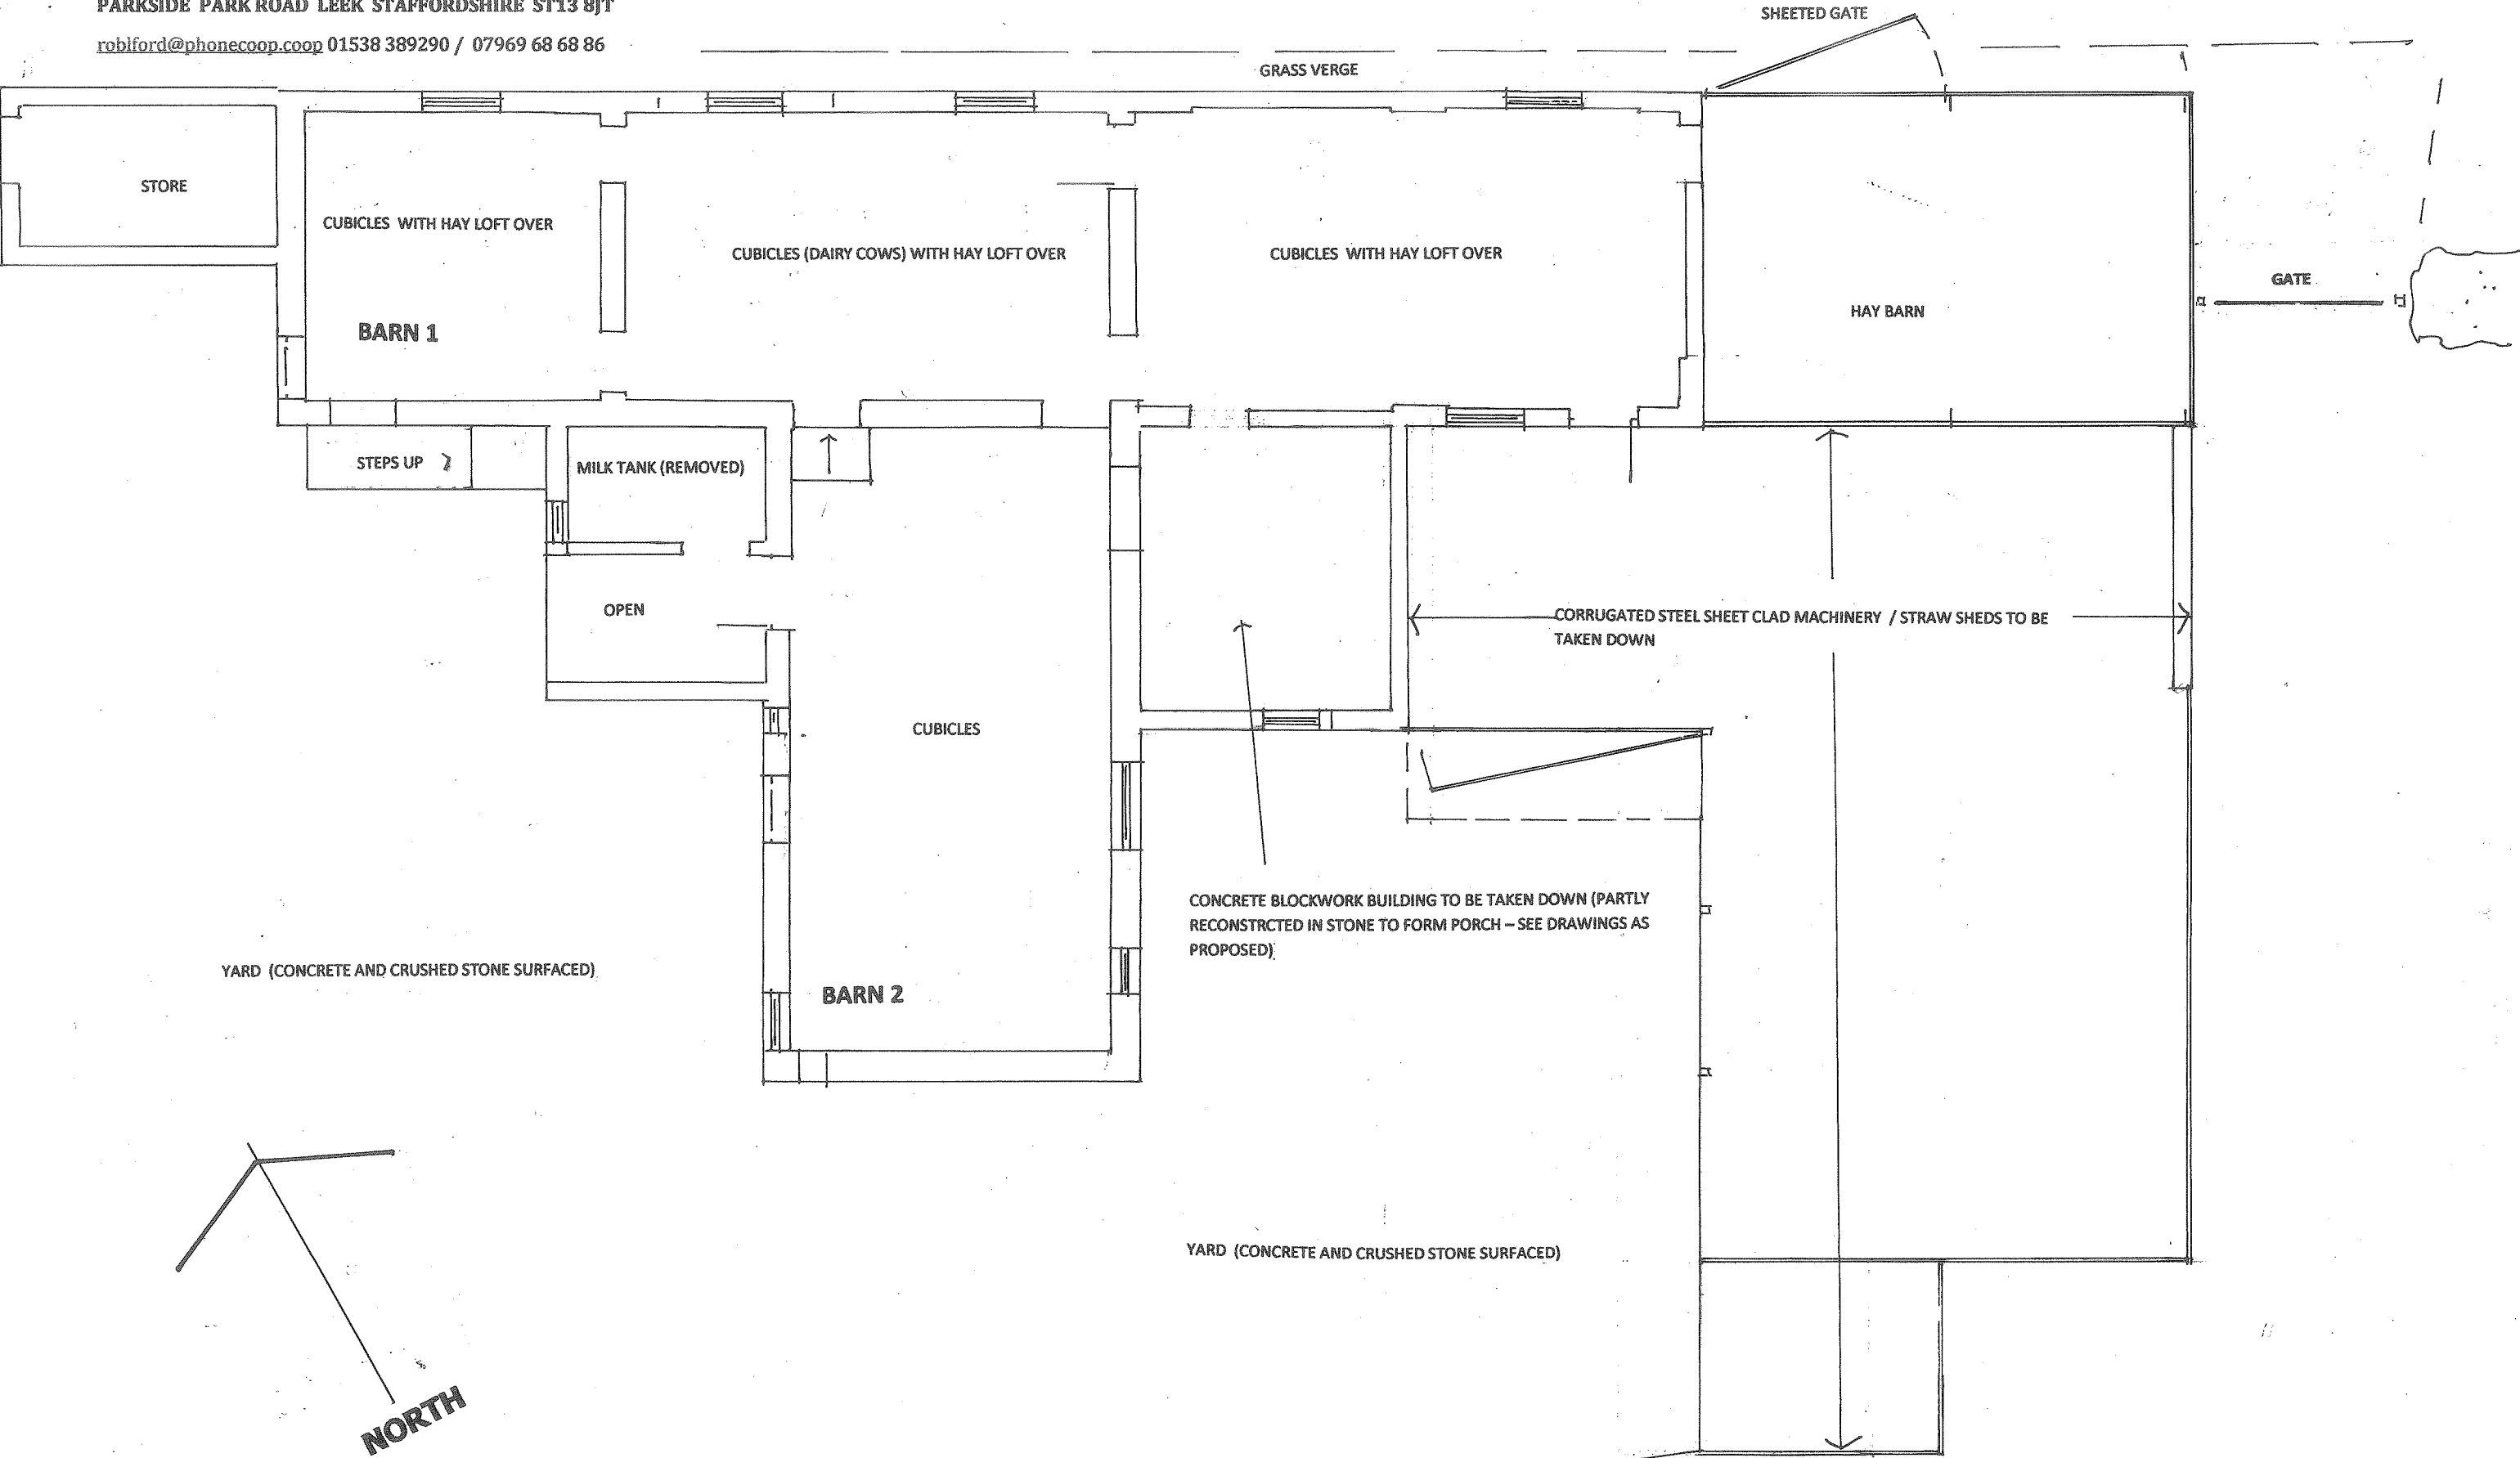

DRAWING NO. THL 03 FLOOR PLANS AS EXISTING BARN 1 AND 2 SCALE 1:100 AT A3

**PROPOSED CONVERSION OF THREE TRADITIONAL AGRICULTURAL BUILDINGS INTO THREE DWELLINGS
(GPDO CLASS Q CHANGES OF USE) AT TAYLORS GREEN FARM HONEYSUCKLE LANE LONGSDON
STAFFORDSHIRE ST9 9QN**

08 2021