


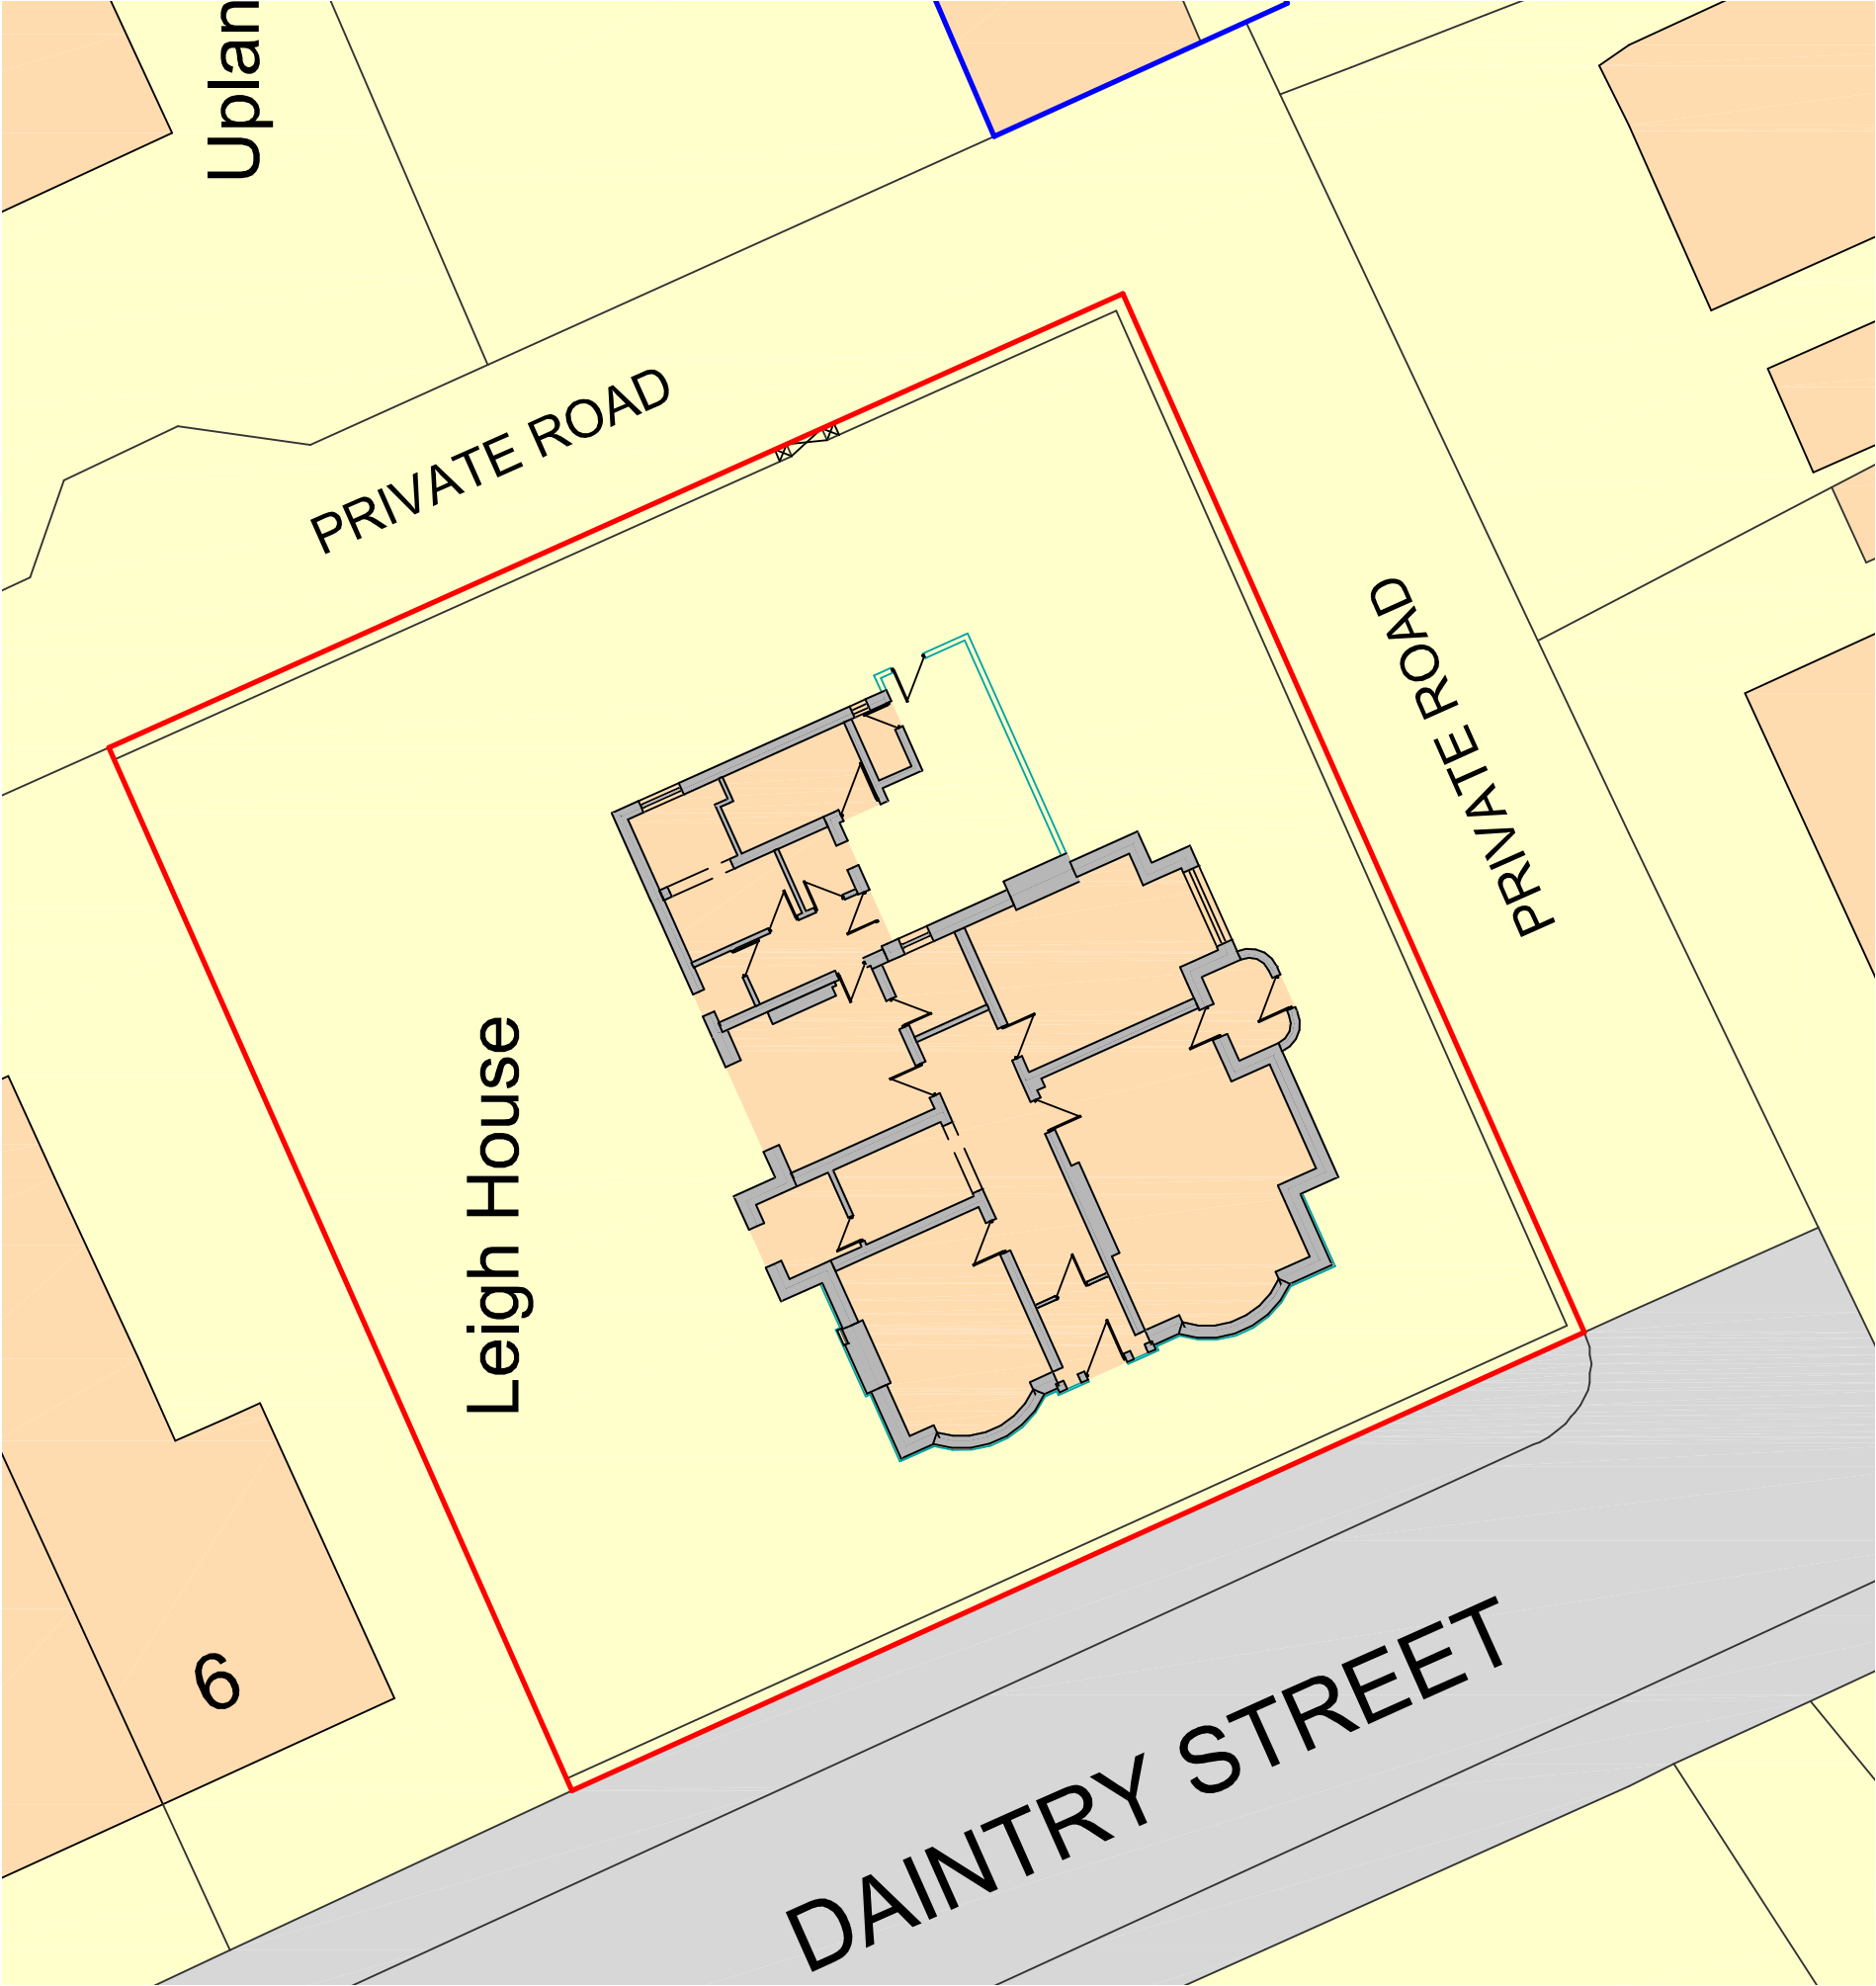


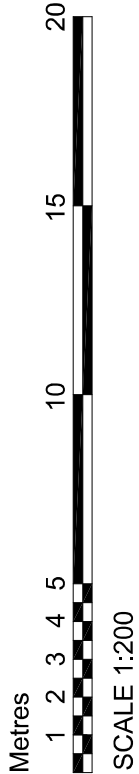

Site Plan as Existing

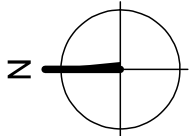

Site Plan as Proposed

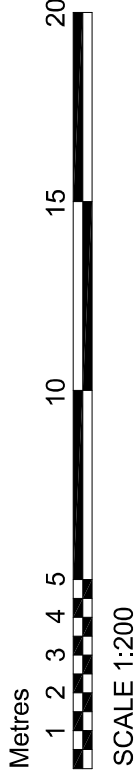

**DBD Architectural
Consultancy Ltd ©2021**

1. Copyright is vested with DBD Architectural Consultancy Ltd.
2. All dimensions to be checked on site before proceeding.
3. Contractor to check/jagist dimensions of new work to suit existing conditions.
4. Contractor must notify the architect of any discrepancies before proceeding.
5. All drawings to be read in conjunction with all other consultation drawings and aspects.

No.	Date	Description
A	20.05.21	Agreement made following comments.



Mr & Mrs Jones
Leigh House
7 Daintry Street, Leek
ST13 5PG

Single Storey Rear Extension

Site Plans		PL 01A	
Drawn	Checked	Date	By
18.05.21	18.05.21	18.05.21	18.05.21