




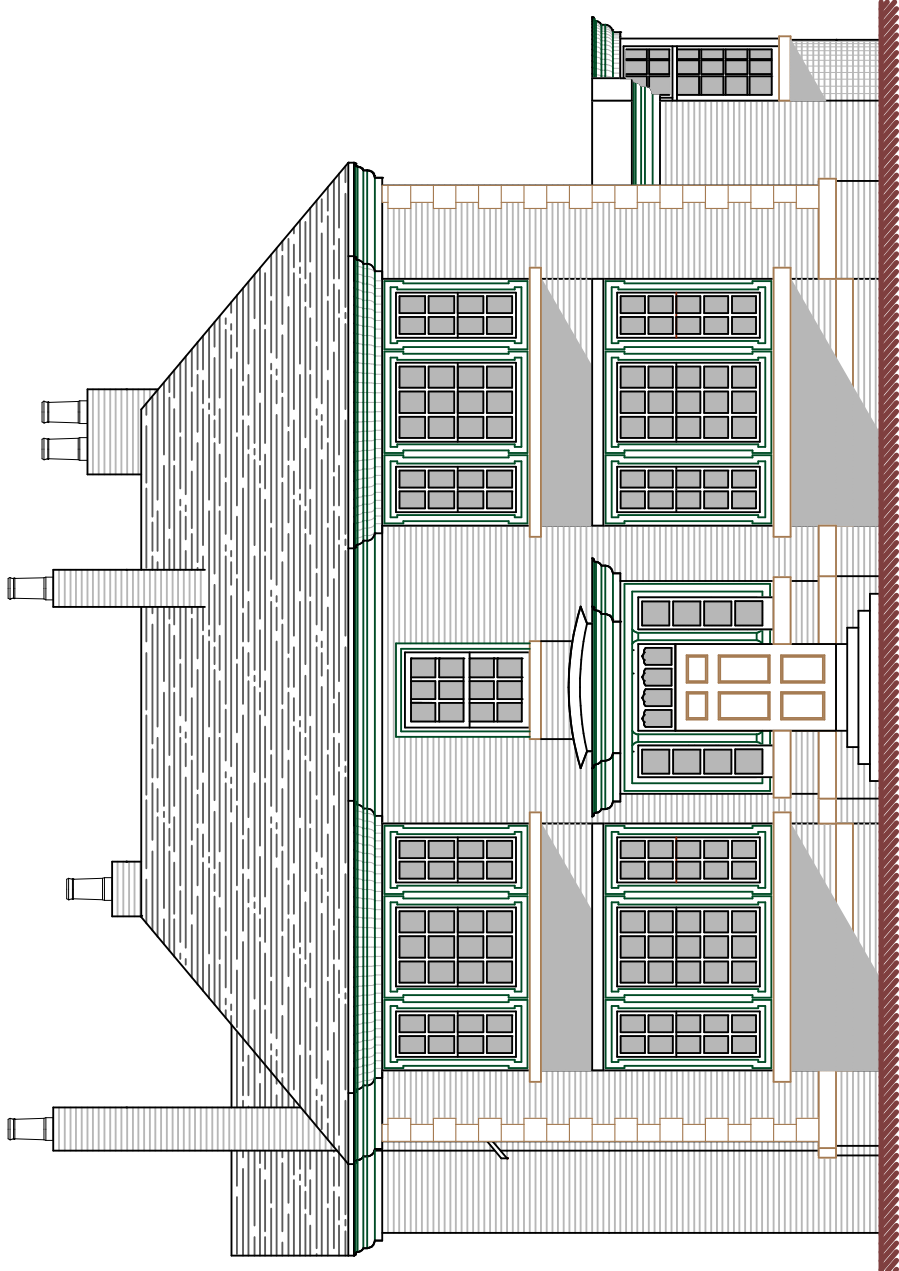


Front Elevation

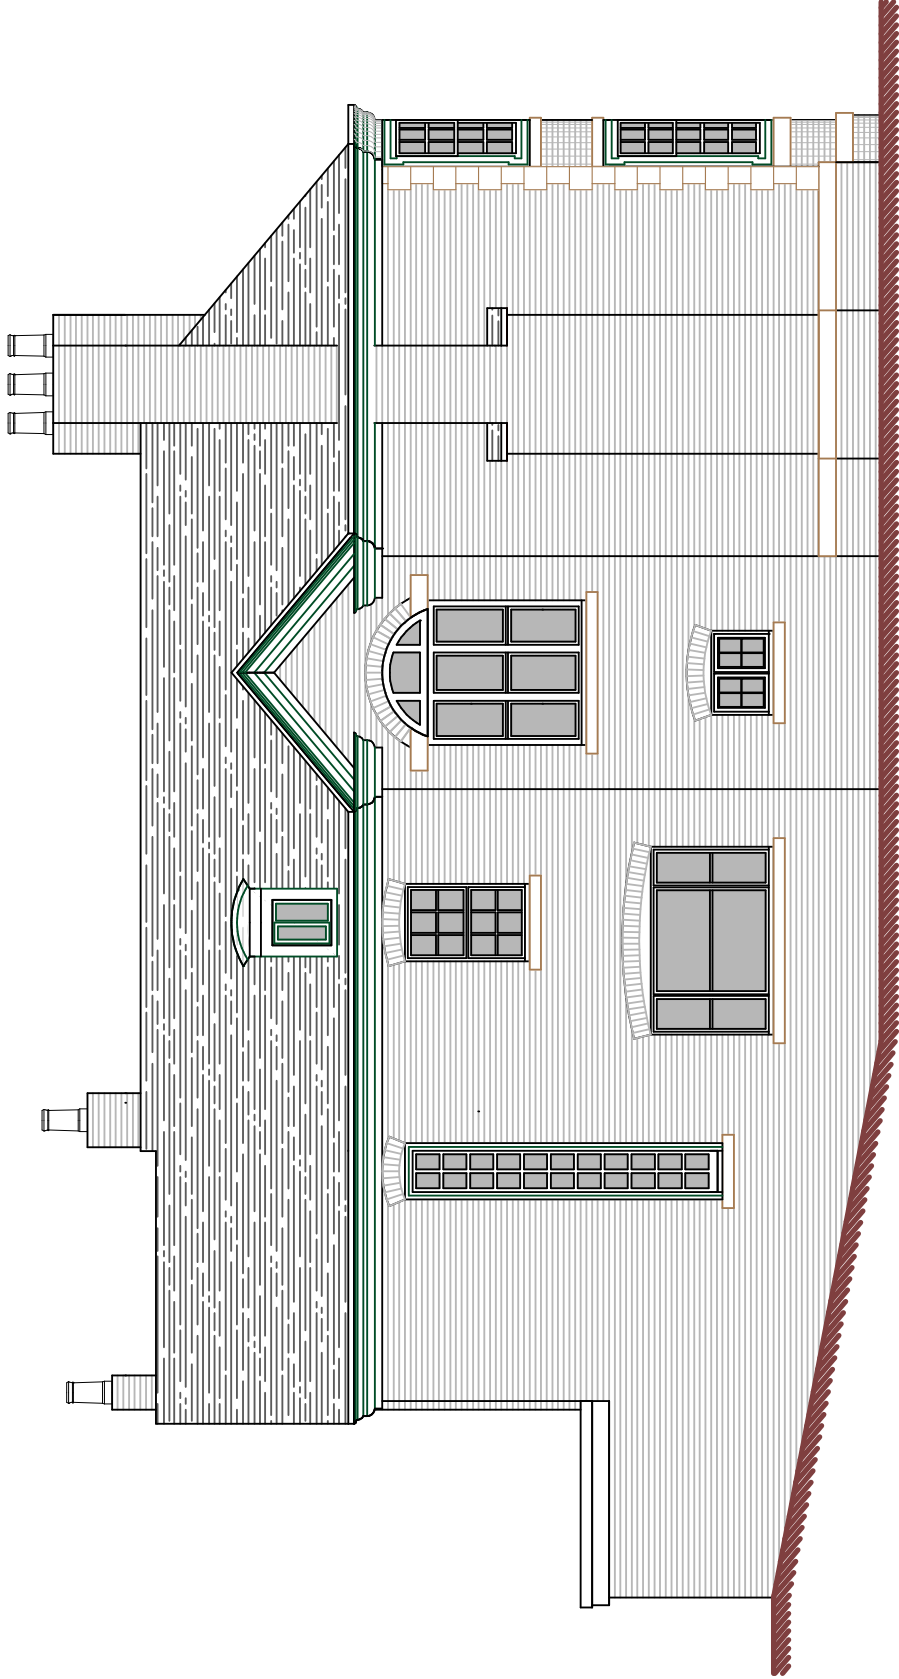


Side Elevation

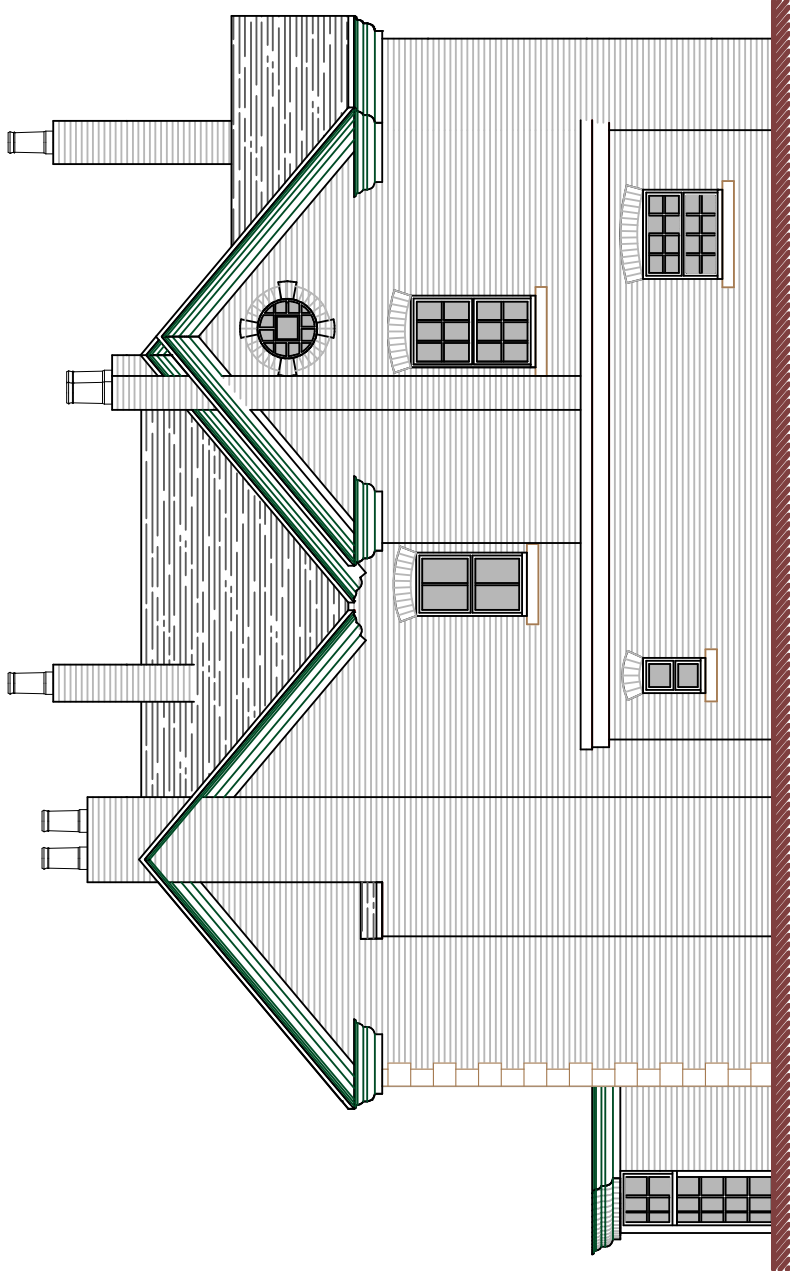



Rear Elevation

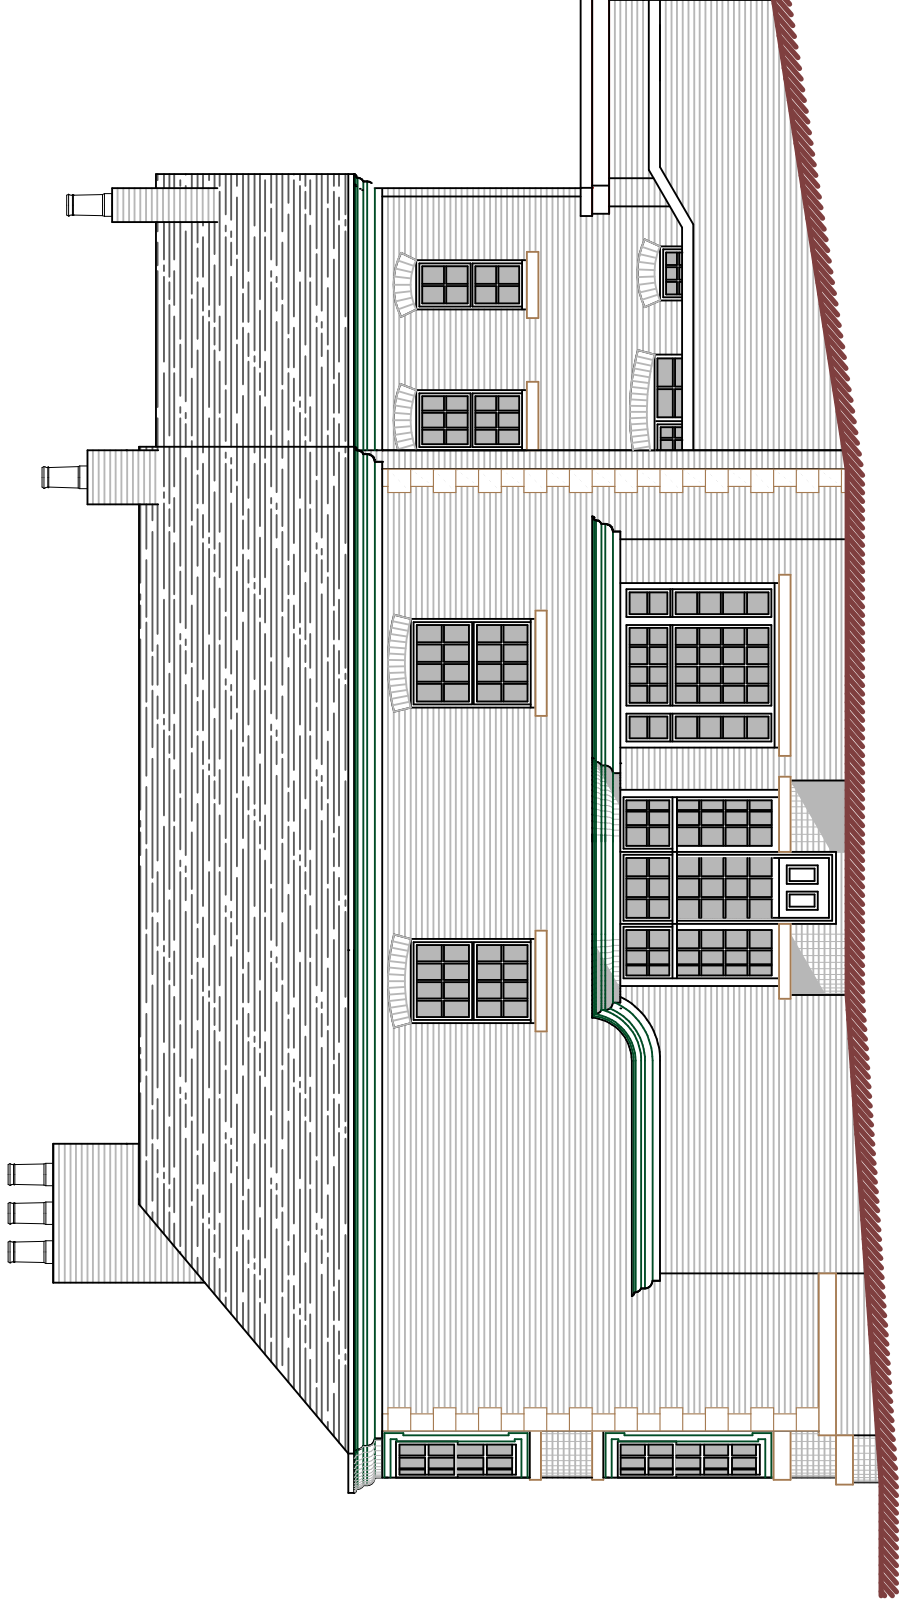


Side Elevation

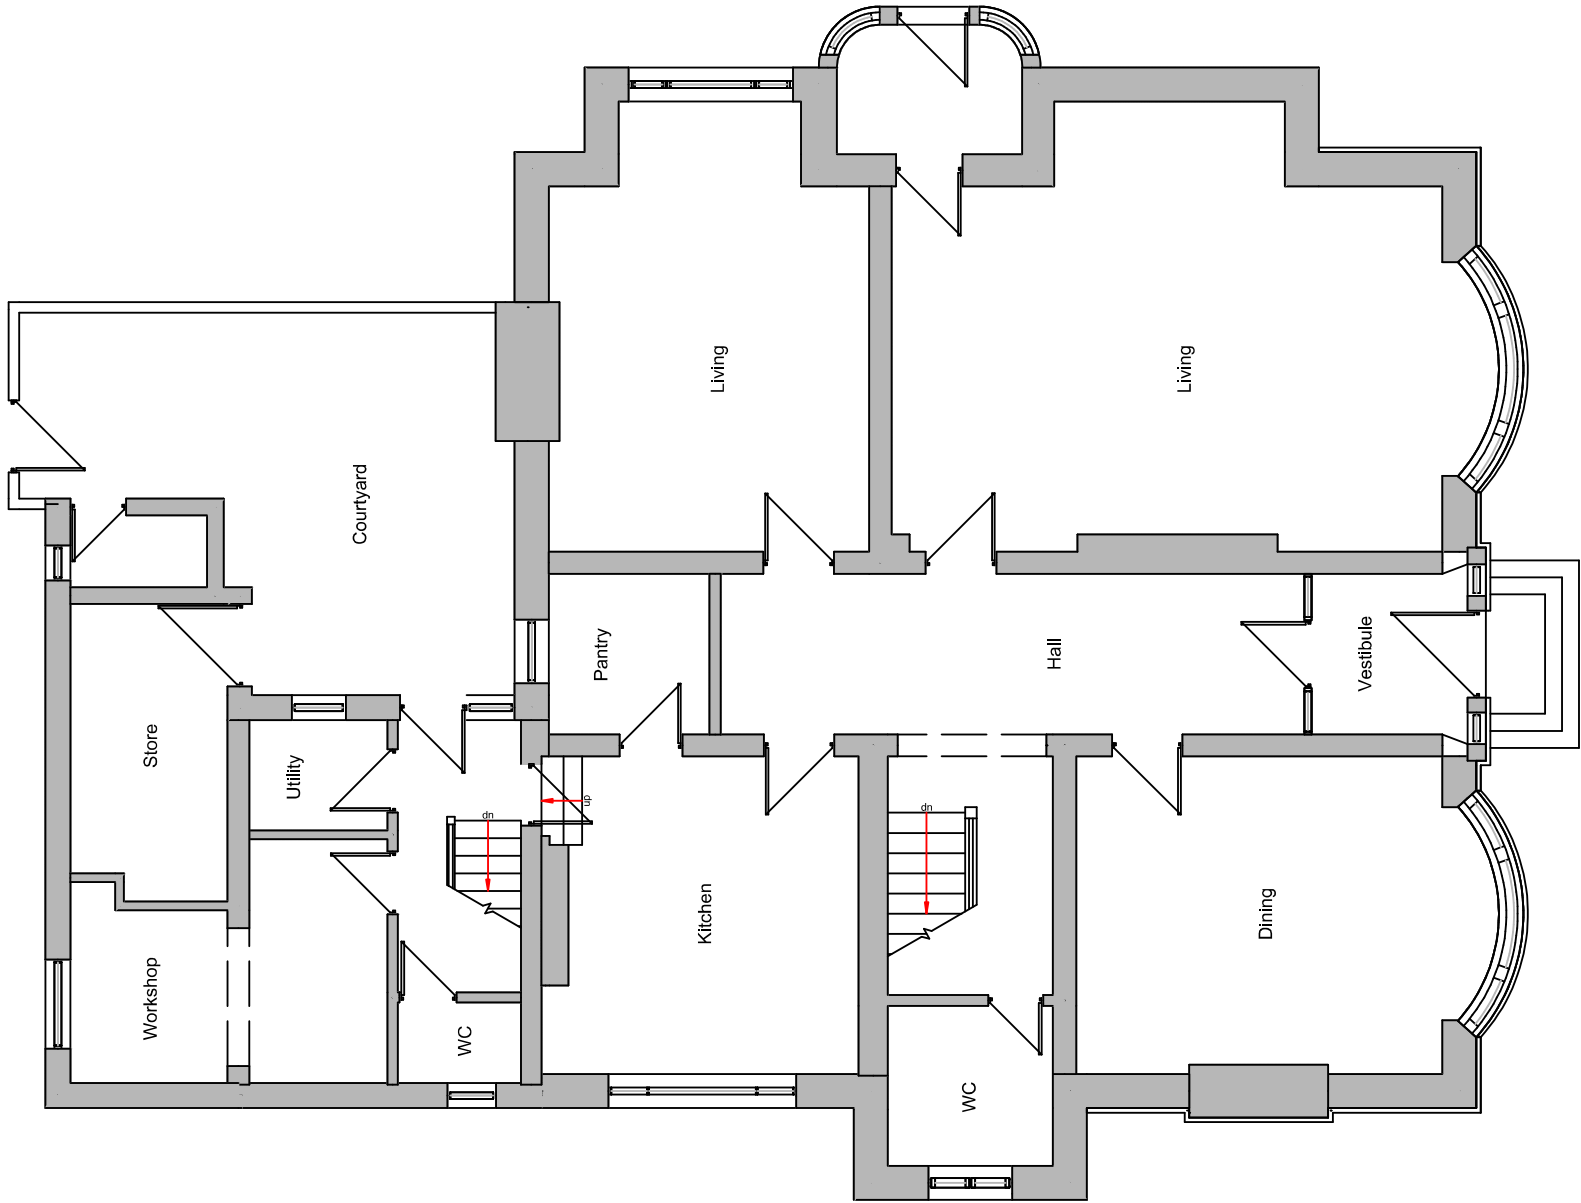

Ground Floor Plan

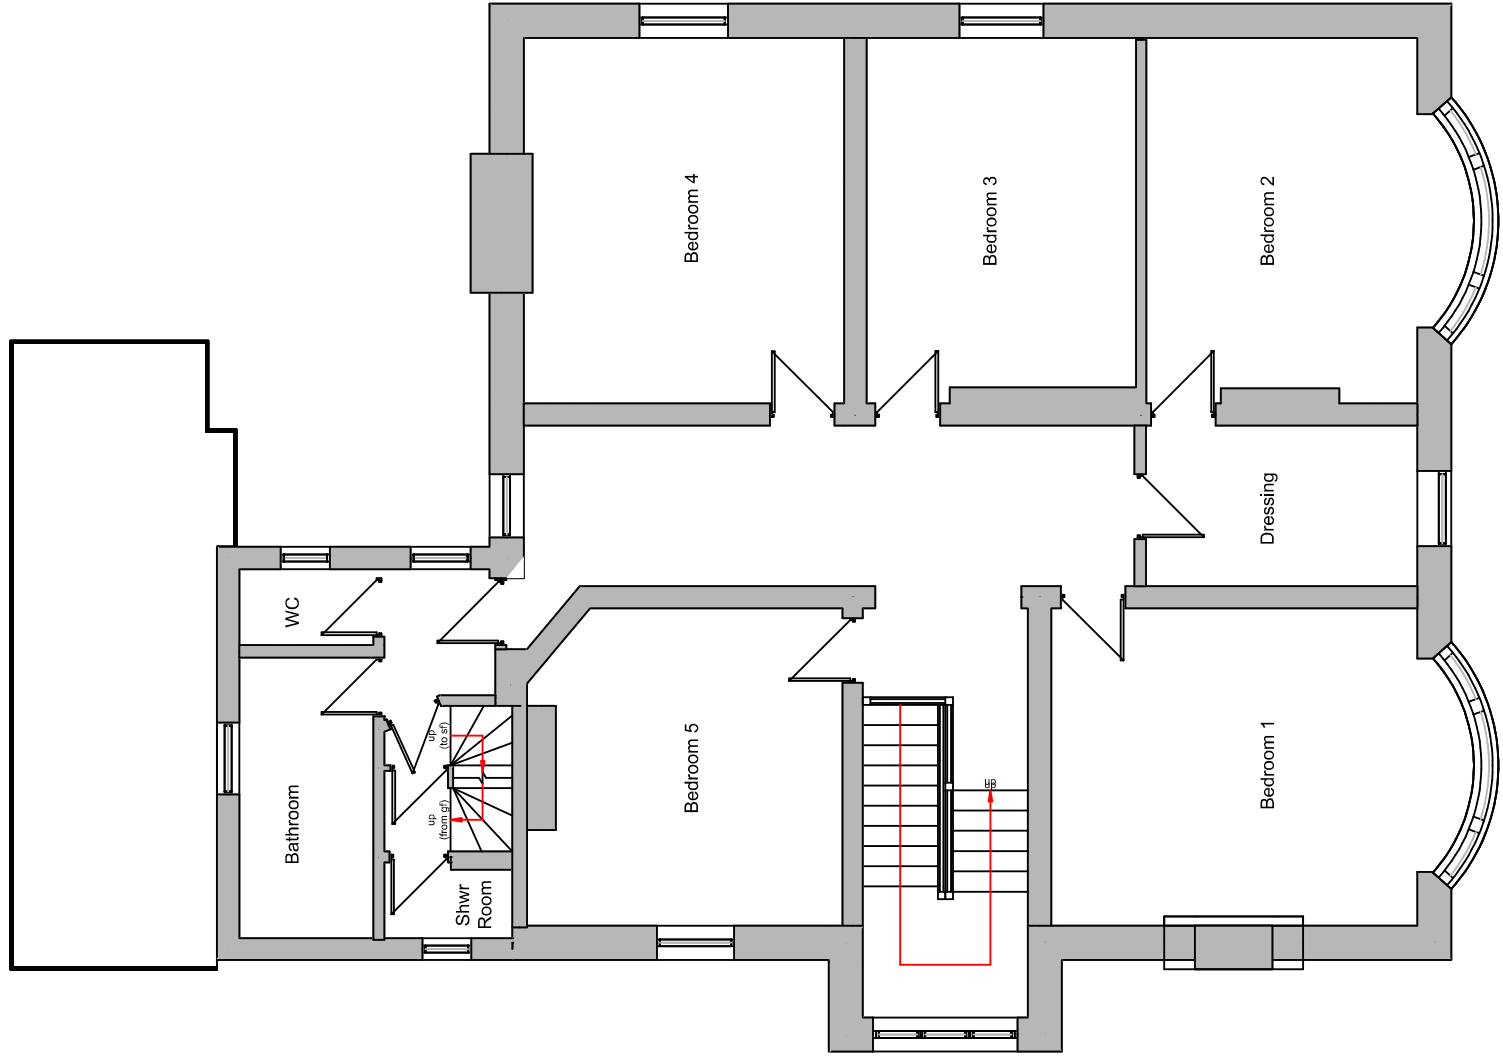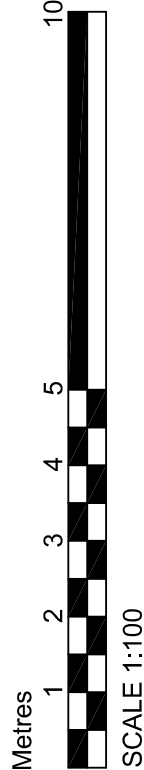

First Floor Plan

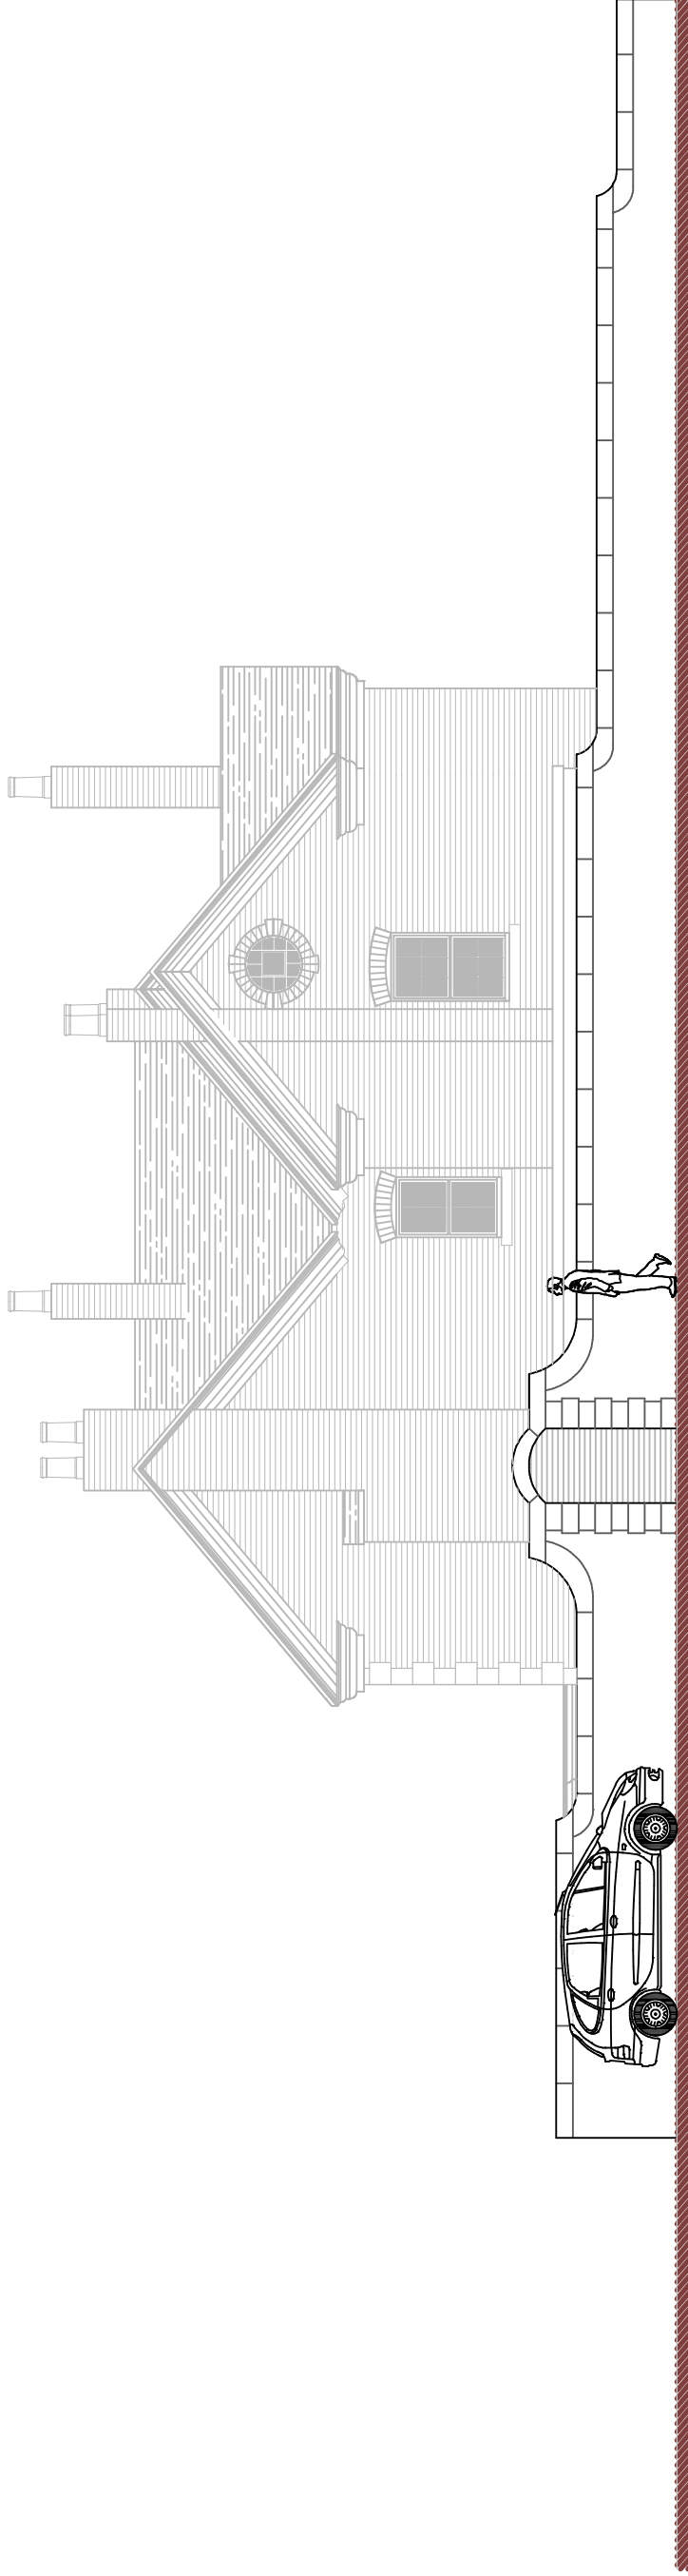

Rear Street Scene

DBD Architectural Consultancy Ltd ©2021

1. Copyright is vested with DBD Architectural Consultancy Ltd.

2. All drawings are to be checked or site before proceeding.

3. Contractors to check/verify dimensions of new work against the drawings.

4. Do not make any alterations to the drawings without the written consent of the architect.

5. All drawings to be used in conjunction with all other consultation drawings and agents.

Rev	By	Date	Description



Mr & Mrs. Joyce
Leigh House
20 Broad Street
Leek
ST13 5JG

Single Storey Rear Extension

Plans as Existing			
Drawn By	Rev	Date	By

PL 02