




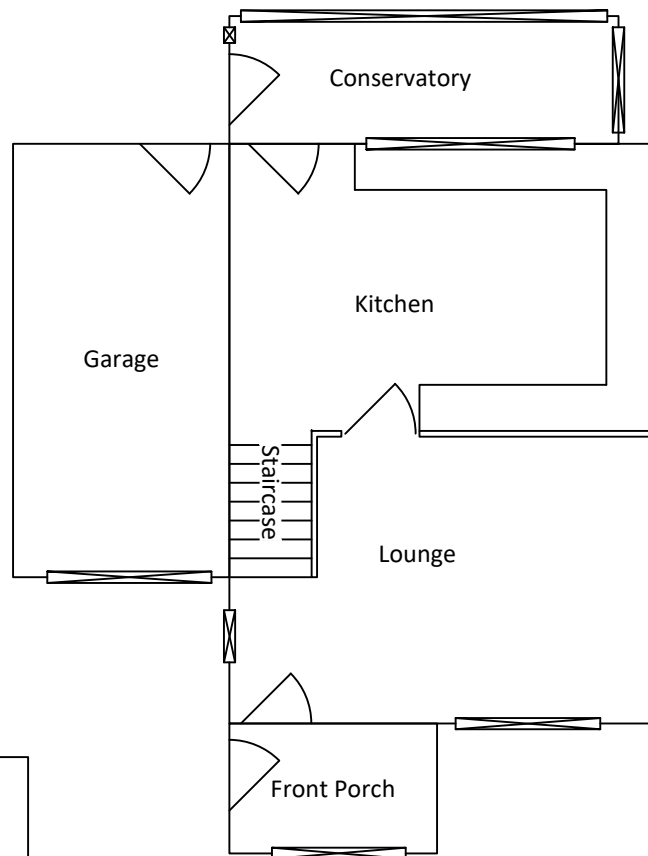


Existing Ground Floor Plan.

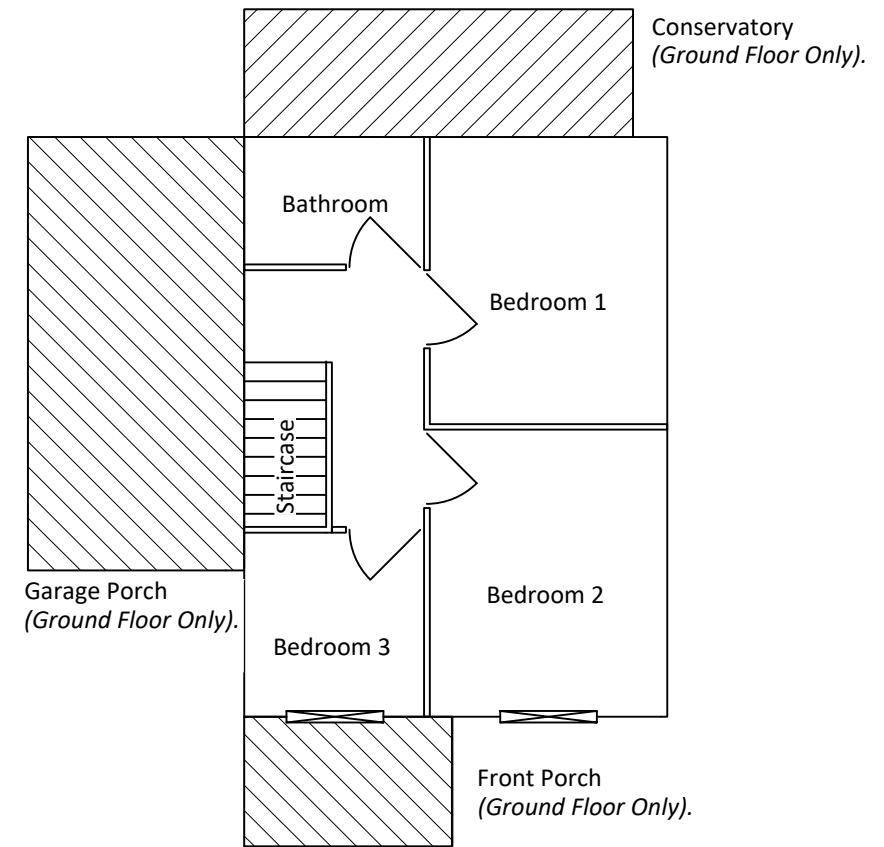

Existing First Floor Plan.

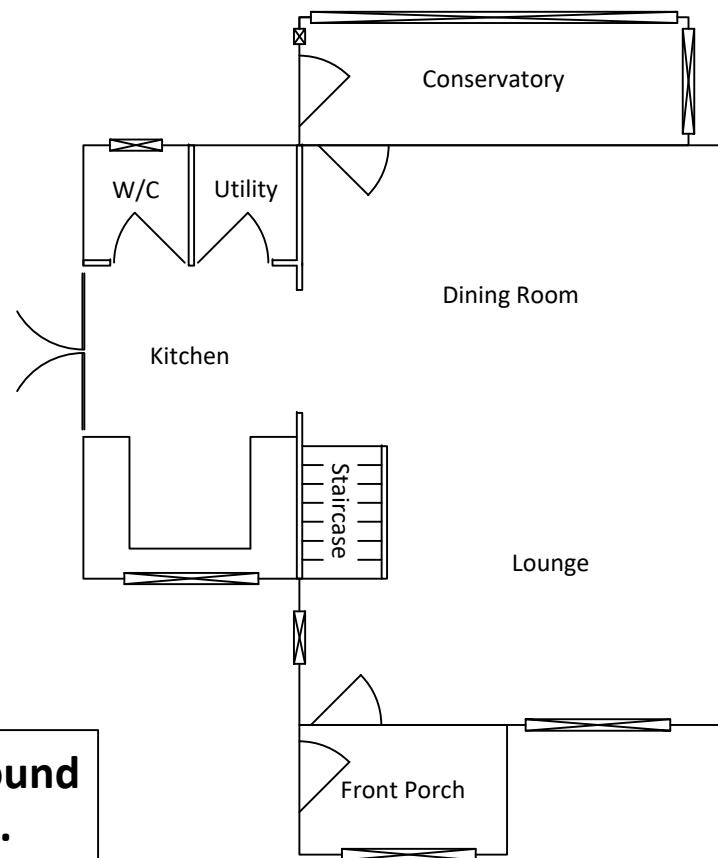


Proposed Ground Floor Plan.

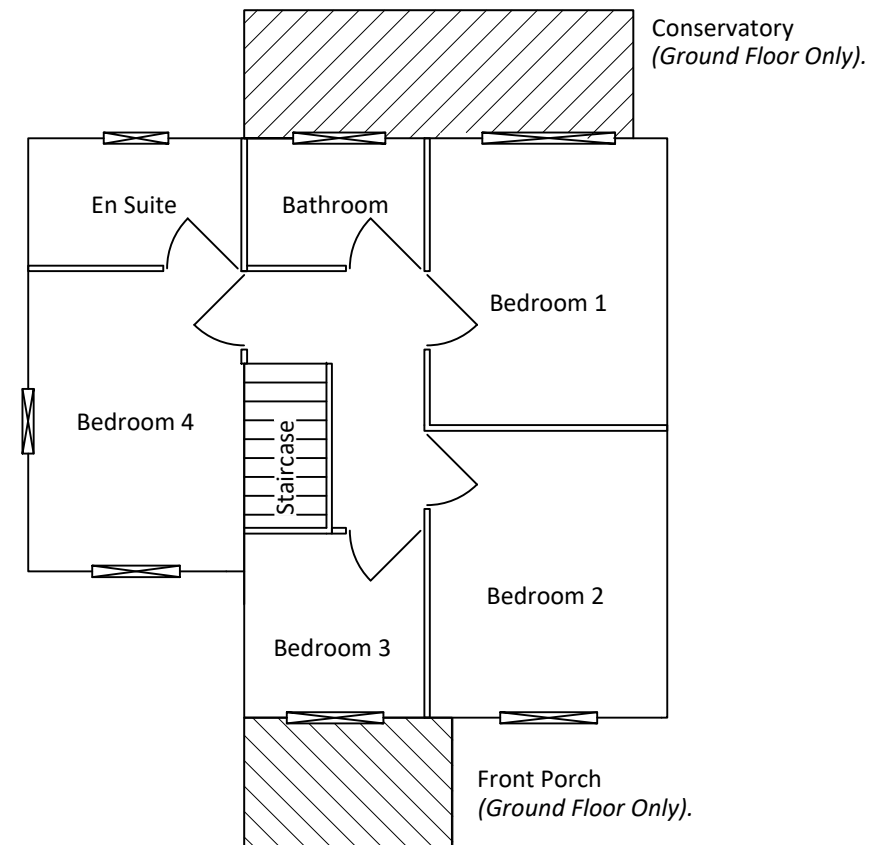

Proposed First Floor Plan.

General Drawing Notes:

- All dimensions are given in millimeters
- Dimension marked thus are to be taken as approximate "*"

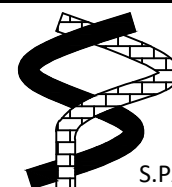

THE INFORMATION CONTAINED
IN THIS DRAWING IS THE
PROPERTY OF S.PADDY.
NO INFORMATIONS SHOULD BE
COPIED, REPRODUCED, RETAINED
OR DISCLOSED WITHOUT THE
CONSENT OF S.PADDY.


S.PADDY

TITLE
37 Tittesworth Estate - Floor Plans

CLIENT
Mr D Lawlor

SCALE 1:100

A3

 

DRG No. 181214-08

DATE
20.10.21

REV. -