


General Drawing Notes:

- All dimensions are given in millimeters
- Dimension marked thus are to be taken as approximate "*"

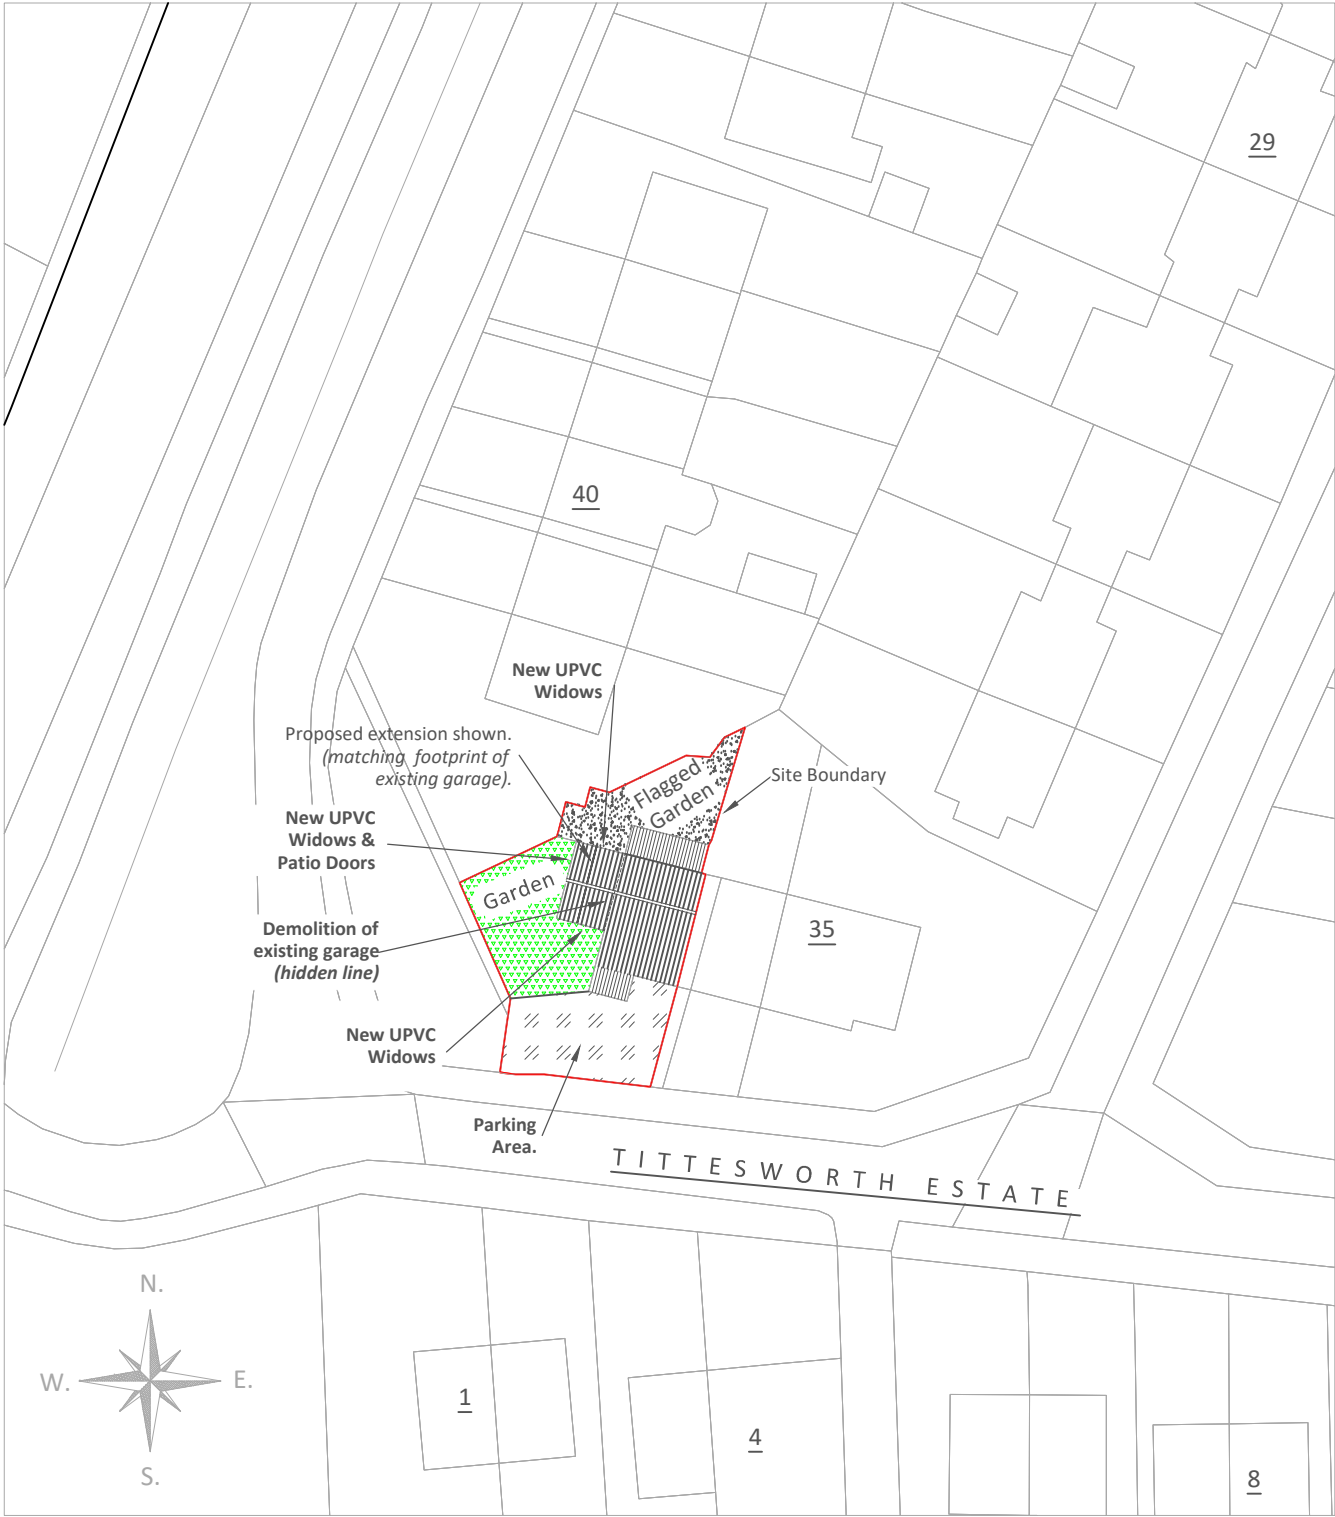

THE INFORMATION CONTAINED
IN THIS DRAWING IS THE
PROPERTY OF S.PADY.
NO INFORMATIONS SHOULD BE
COPIED, REPRODUCED, RETAINED
OR DISCLOSED WITHOUT THE
CONSENT OF S.PADY.

S.PADY

SITE PLAN

TITLE	37 Tittesworth Estate - Site Plan
CLIENT	Mr D Lawlor

SCALE 1:500	A3	DATE 20.10.21
DRG No. 181214-07		REV. -