

New access to the requirements of Staffs. County council Highways Department, with suitable visibility splays. Gates to be set back a minimum of 5 metres from edge of carriageway.


Bank House

Proposed new Dwelling

Track

Willamrose

SITE PLAN

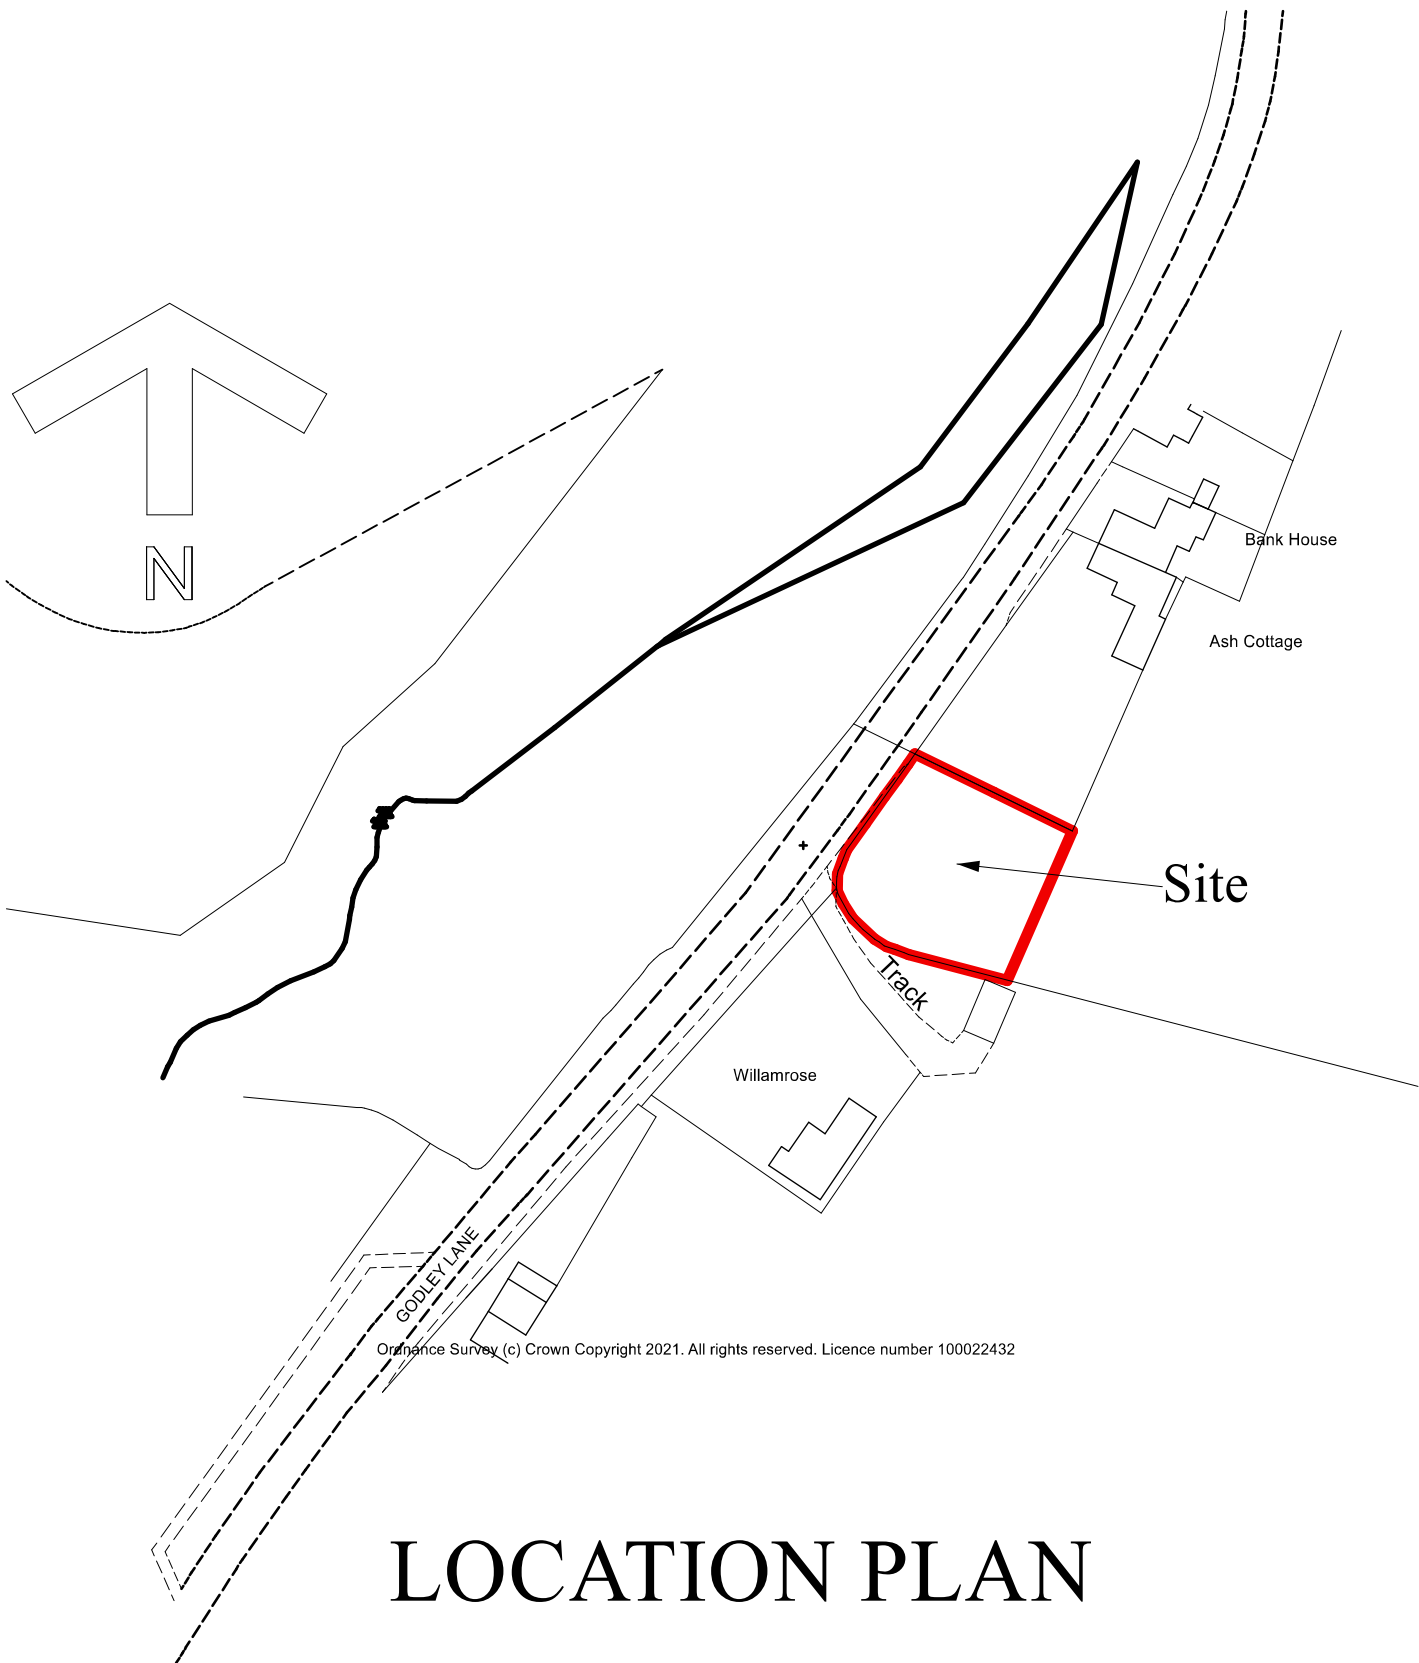

LOCATION PLAN

Please note that the Site Layout shown on the Site Plan & Location Plan are indicative only as these will be a matter for a subsequent Reserved Matters Application.

MR. A. WHEAT

DATE: OCTOBER 2021

PROPOSED NEW DWELLING

AT
GODLEY LANE,
DILHORNE,
STOKE-ON-TRENT,
STAFFS. ST10 2PF

SCALES (at A1):
SITE PLAN 1:200
LOCATION PLAN 1:1250

DRAWN BY:
MALCOLM SALES
QUANTITY SURVEYORS, DESIGNERS
& BUILDING COST CONSULTANTS
CHURCHILL SUITE,
LULWORTH HOUSE,
51, HIGH STREET,
CHEADLE, STOKE-ON-TRENT,
STAFFS. ST10 1AR
TEL: 01538 757233
MOB: 07889 225437
E-MAIL: Malcolm.sales@salesqs.co.uk

AS PROPOSED

FOR OUTLINE PLANNING
APPLICATION

DRAWING NR. 2109/17/01