



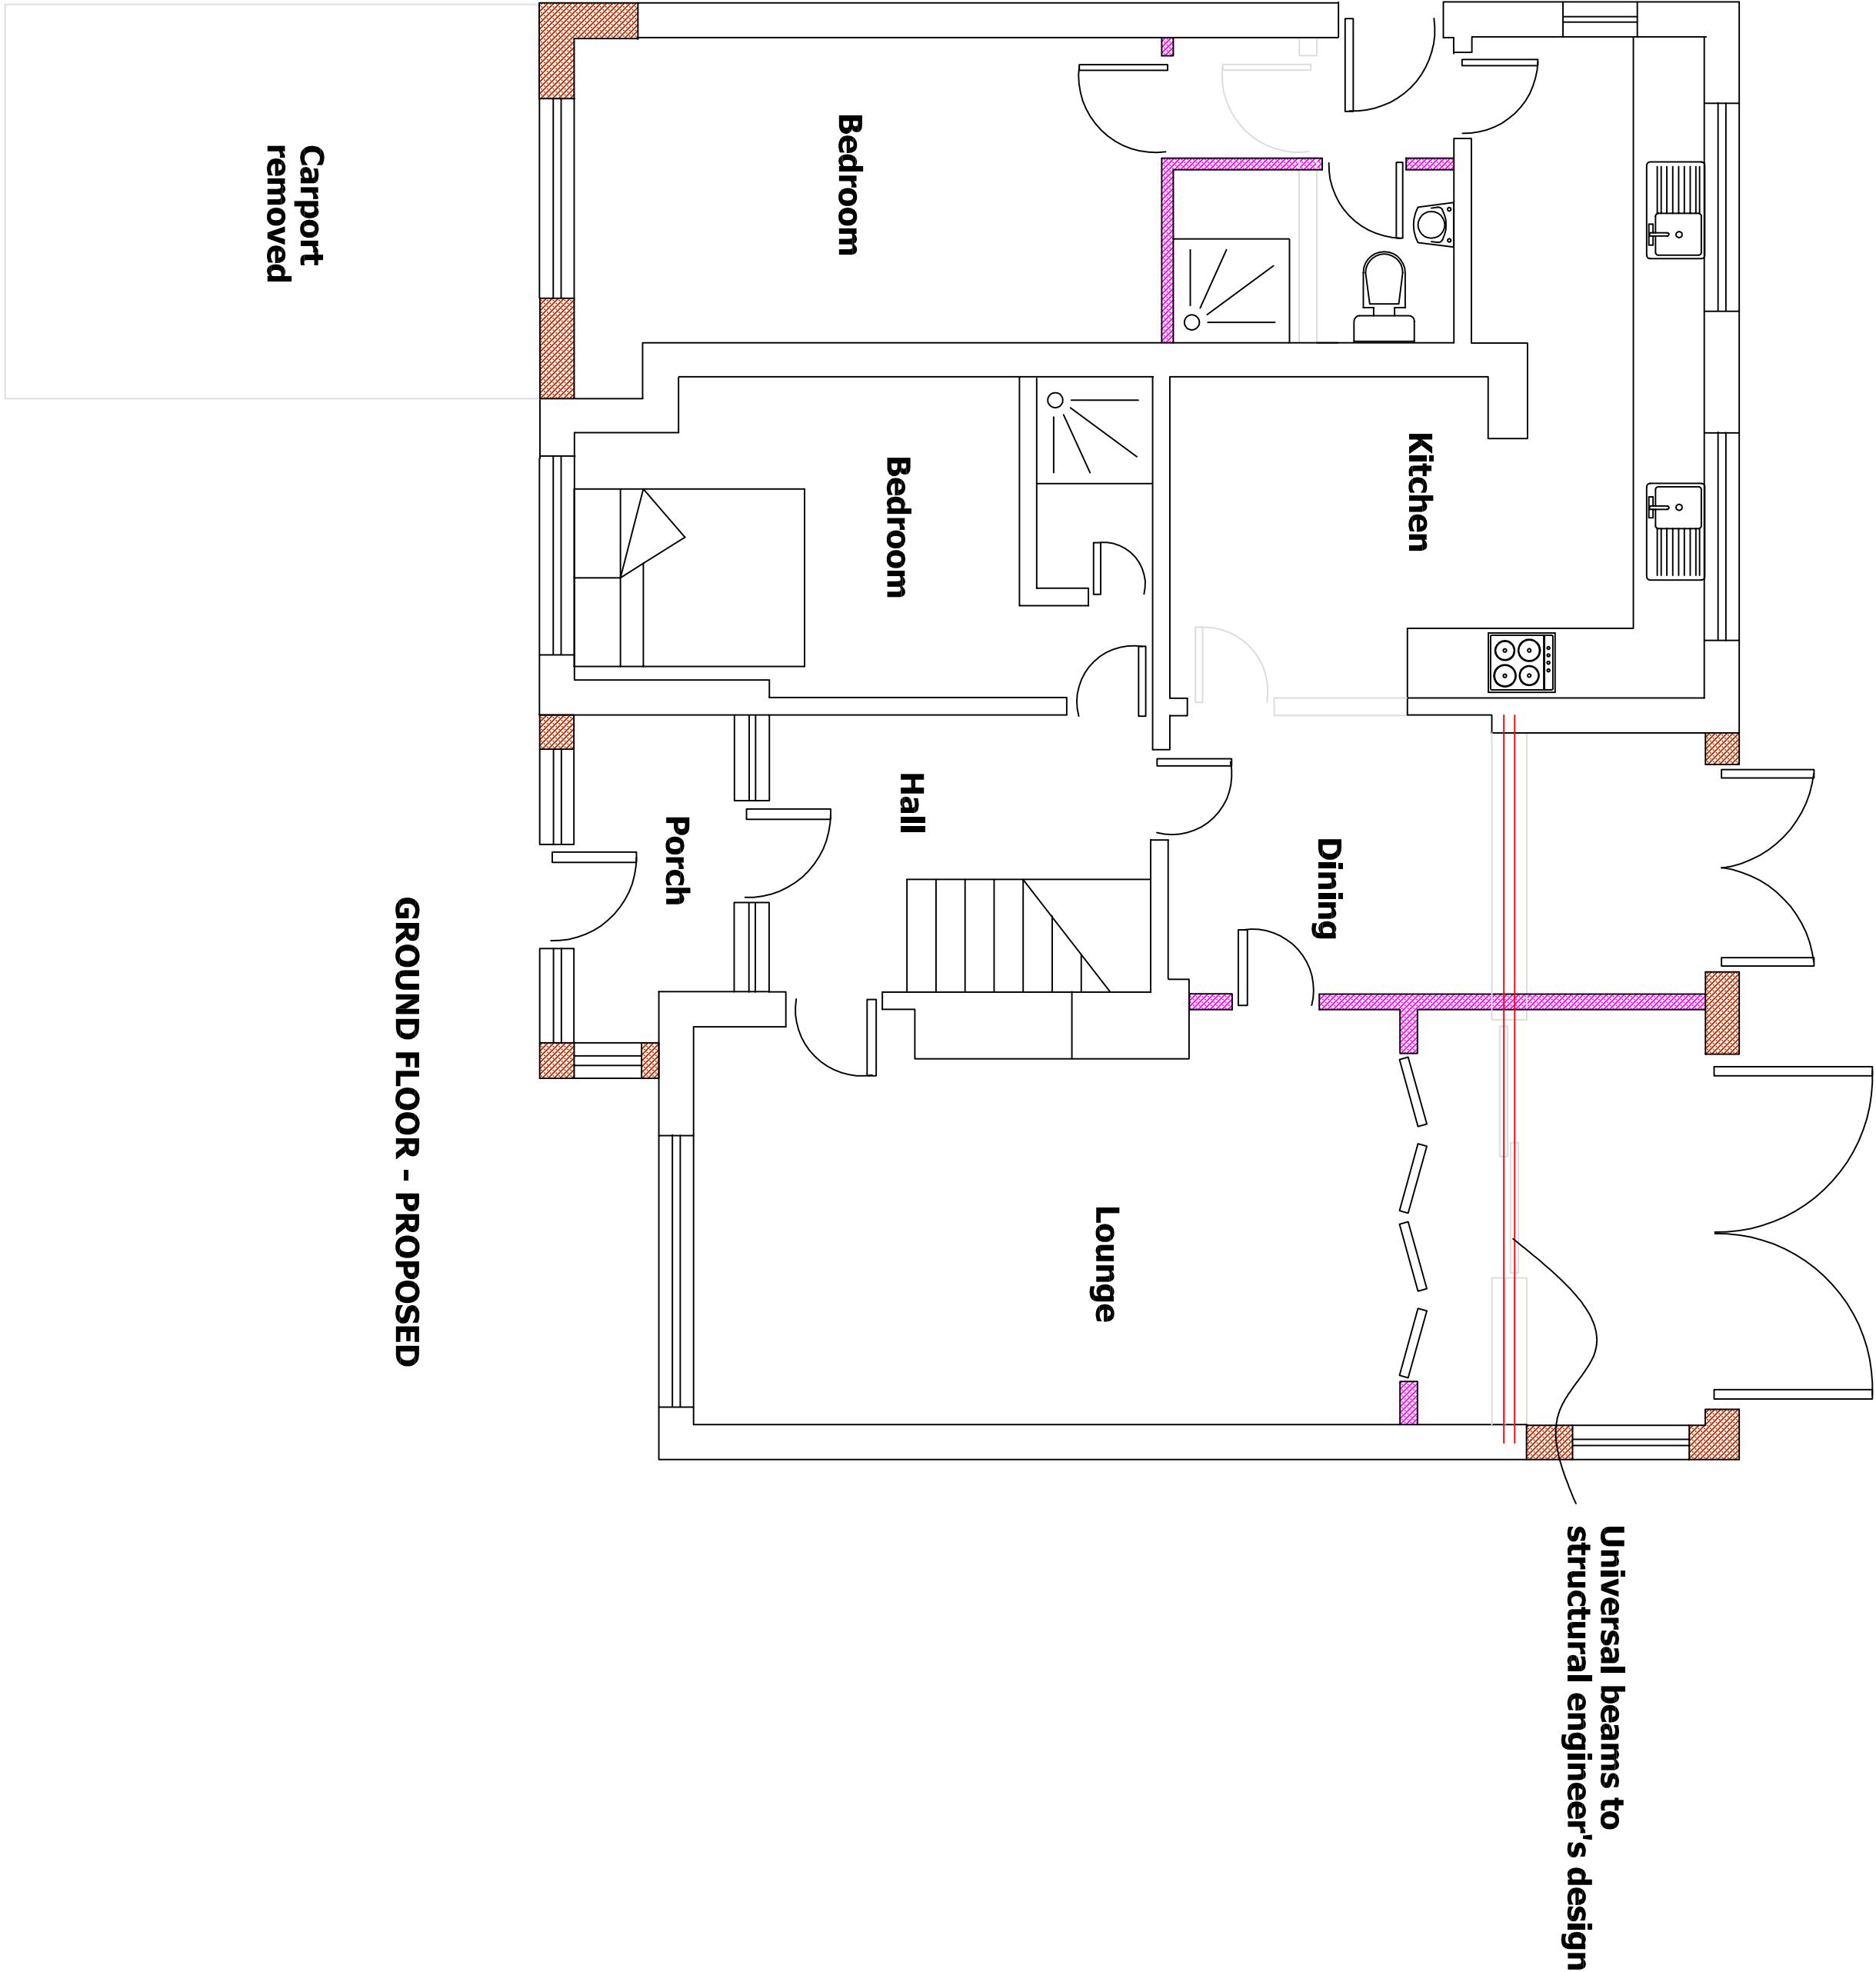

GROUND FLOOR - PROPOSED

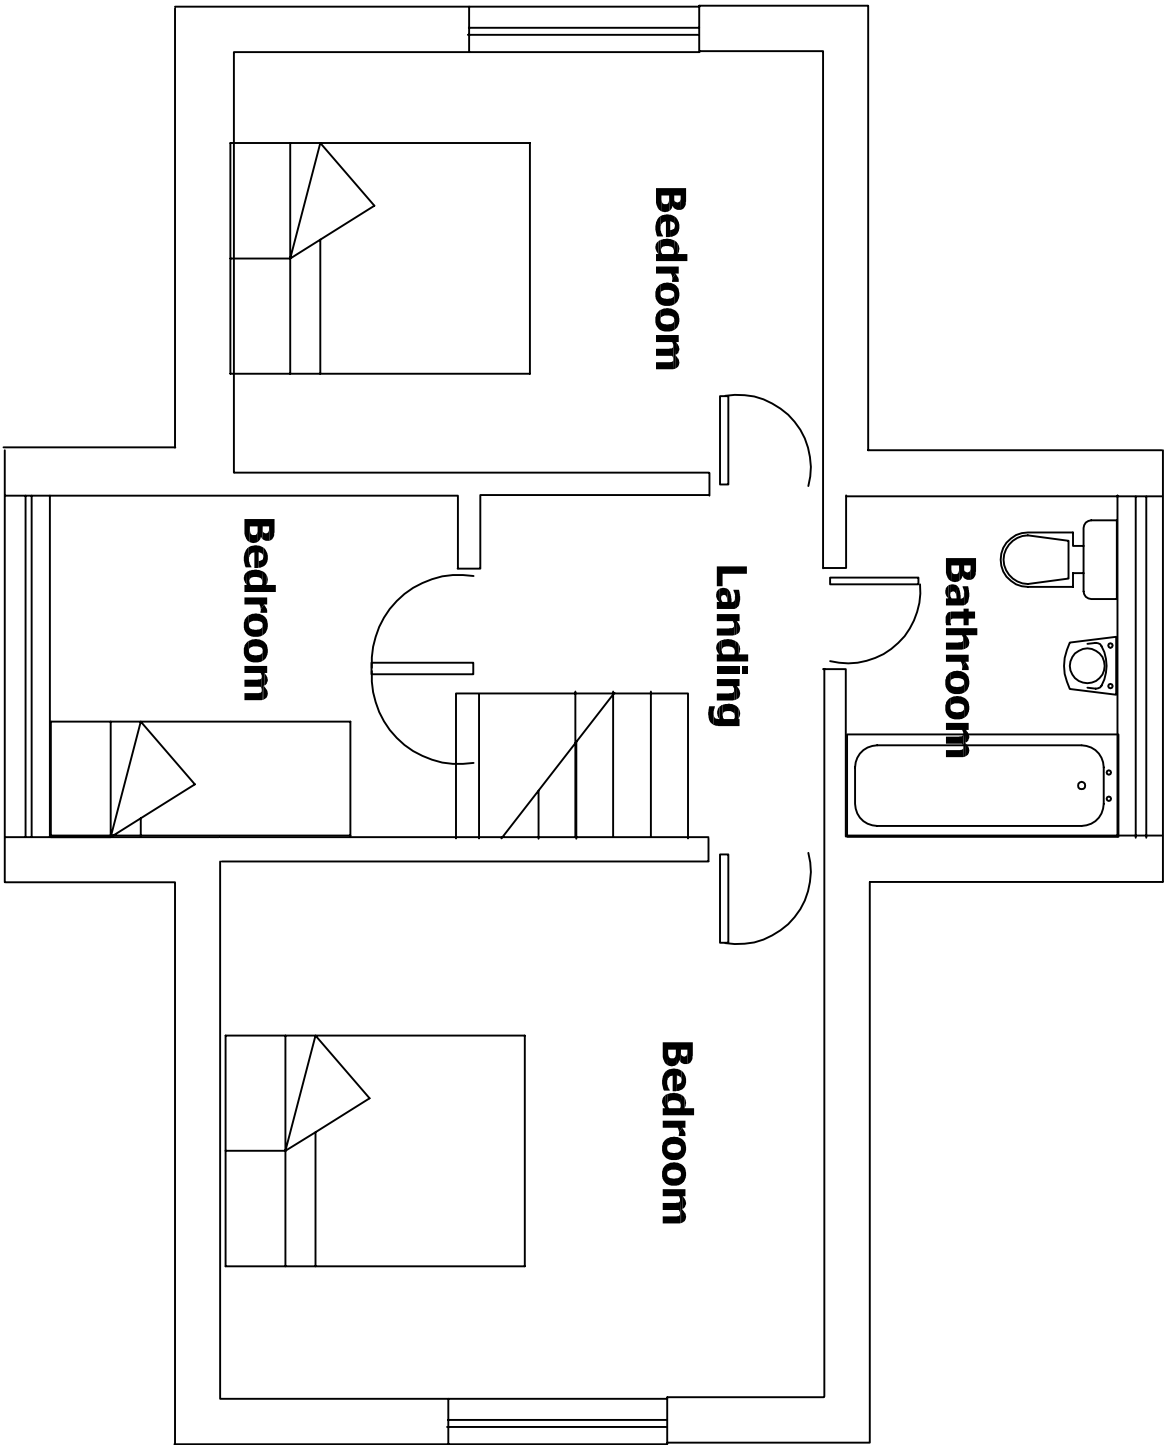

FIRST FLOOR - PROPOSED

Rev D: 26-10-21 windows altered
Rev C: 27-10-21 windows and doors altered
Rev B: 27-10-21 client amendments
Rev A: 19-7-21 carport removed and window added to side elevation

This drawing is copyright and should not be reproduced without the permission of John Keates Design.

To be read in context with any other structural or specialist drawing.

Contractor is to check and verify all building and site dimensions, levels and services locations and to only verify with John Keates Design before work commences.

If any dimensions are changed or specification of materials altered from the drawing then John Keates Design cannot accept any responsibility from the resulting consequences.

John Keates Design

"Kenwood",
Newcastle Road,
Tilke,
Stoke-on-Trent,
ST7 1UR

01782 771843

07944408553
www.johnkeatesdesign.co.uk
e-mail: john@johnkeatesdesign.co.uk

TITLE: Proposed Floor plans

PROJECT: Rear and front extensions at
27, Greenfield Road,
Endon,
Stoke-on-Trent,
ST9 9HL

CLIENT: Alastair Walker,
Endon,
Stoke-on-Trent,
ST9 9HL

DATE: 28th, October 2021 SCALE: 1:50 @ A1

DRG NO: 21-016-05/D