




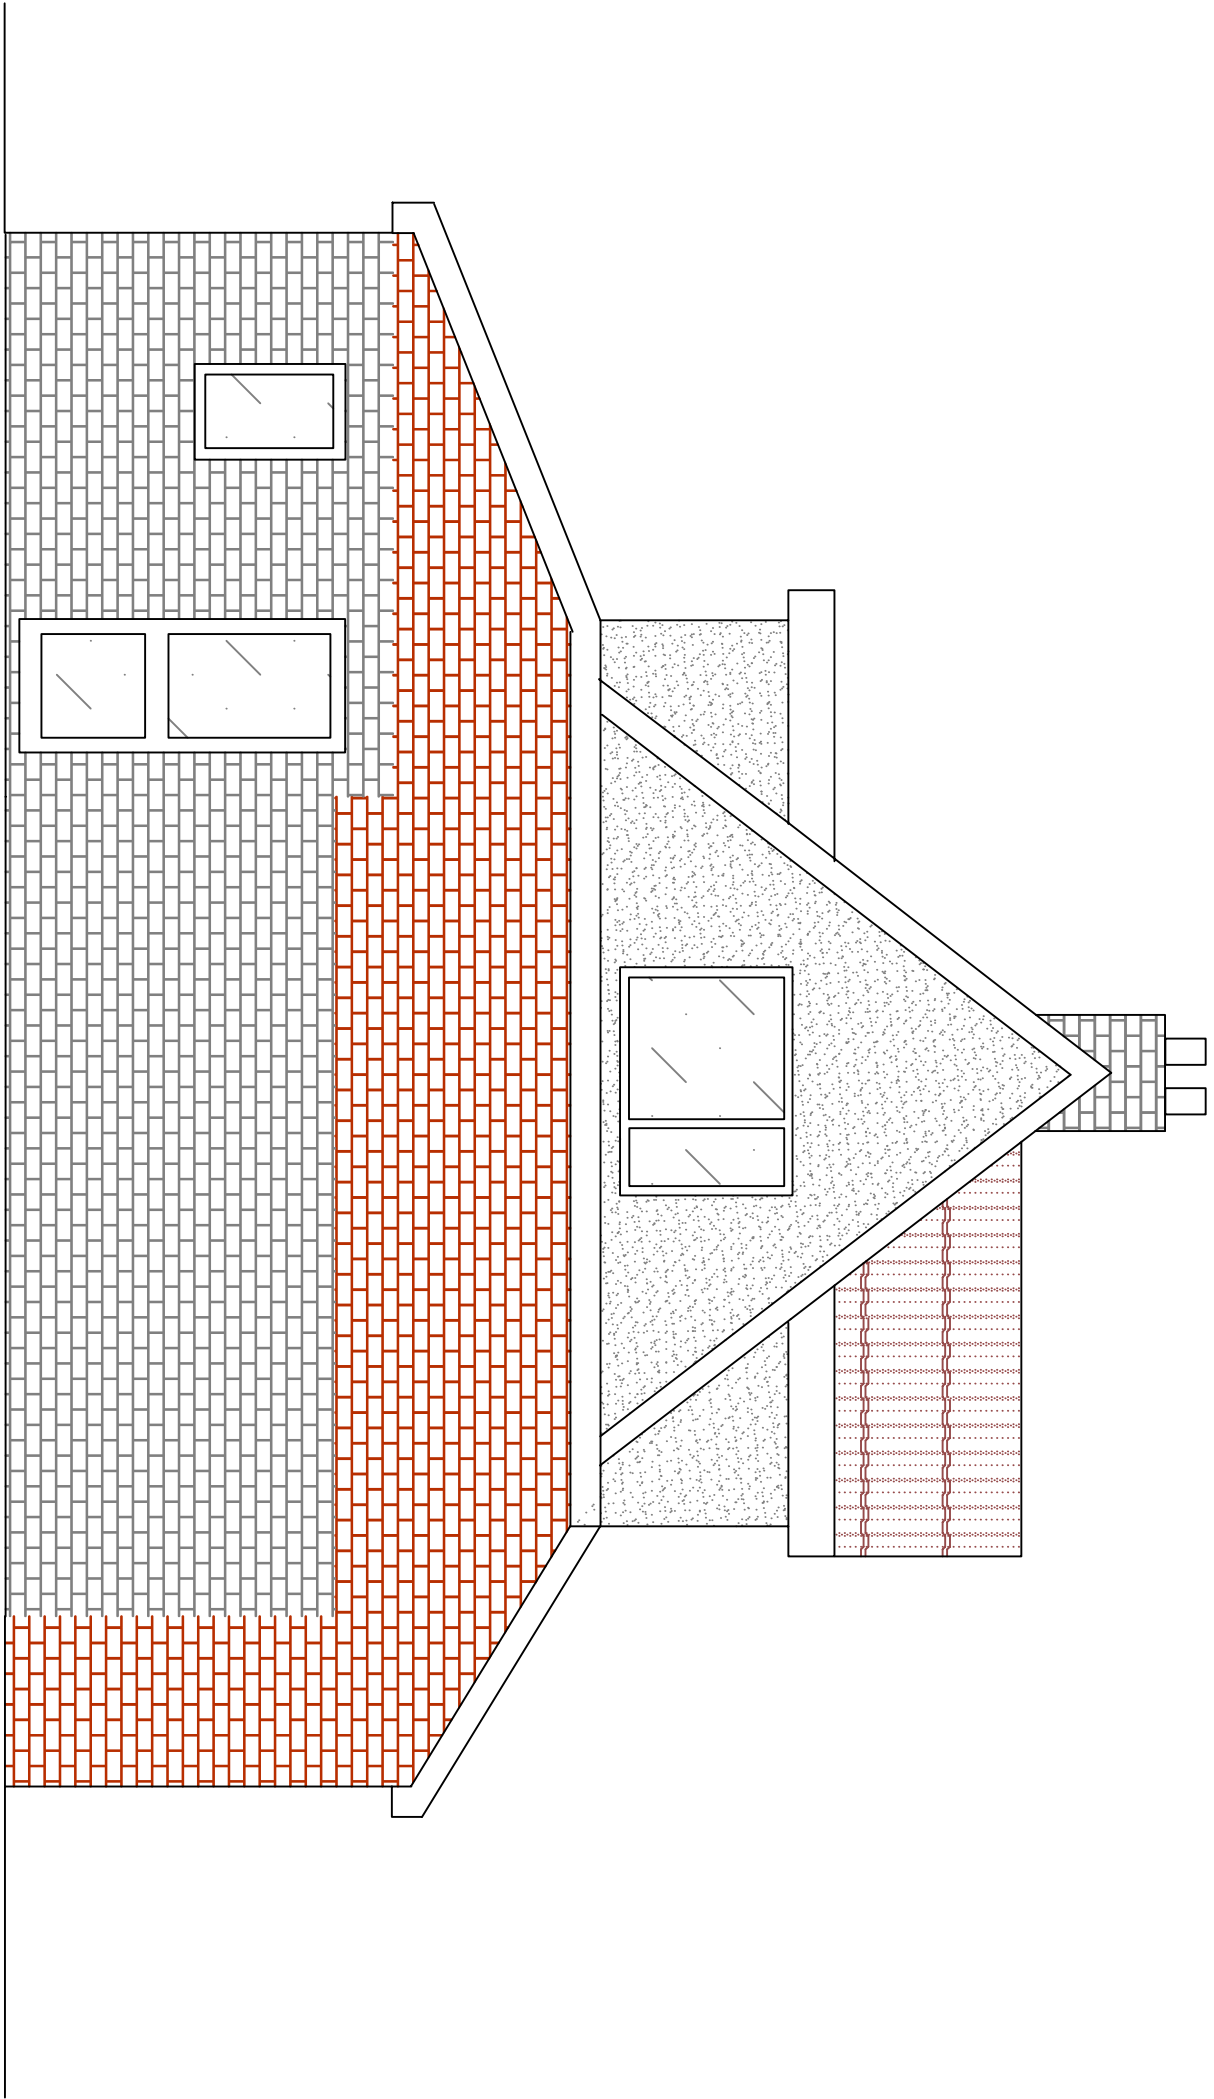


SIDE ELEVATION - PROPOSED

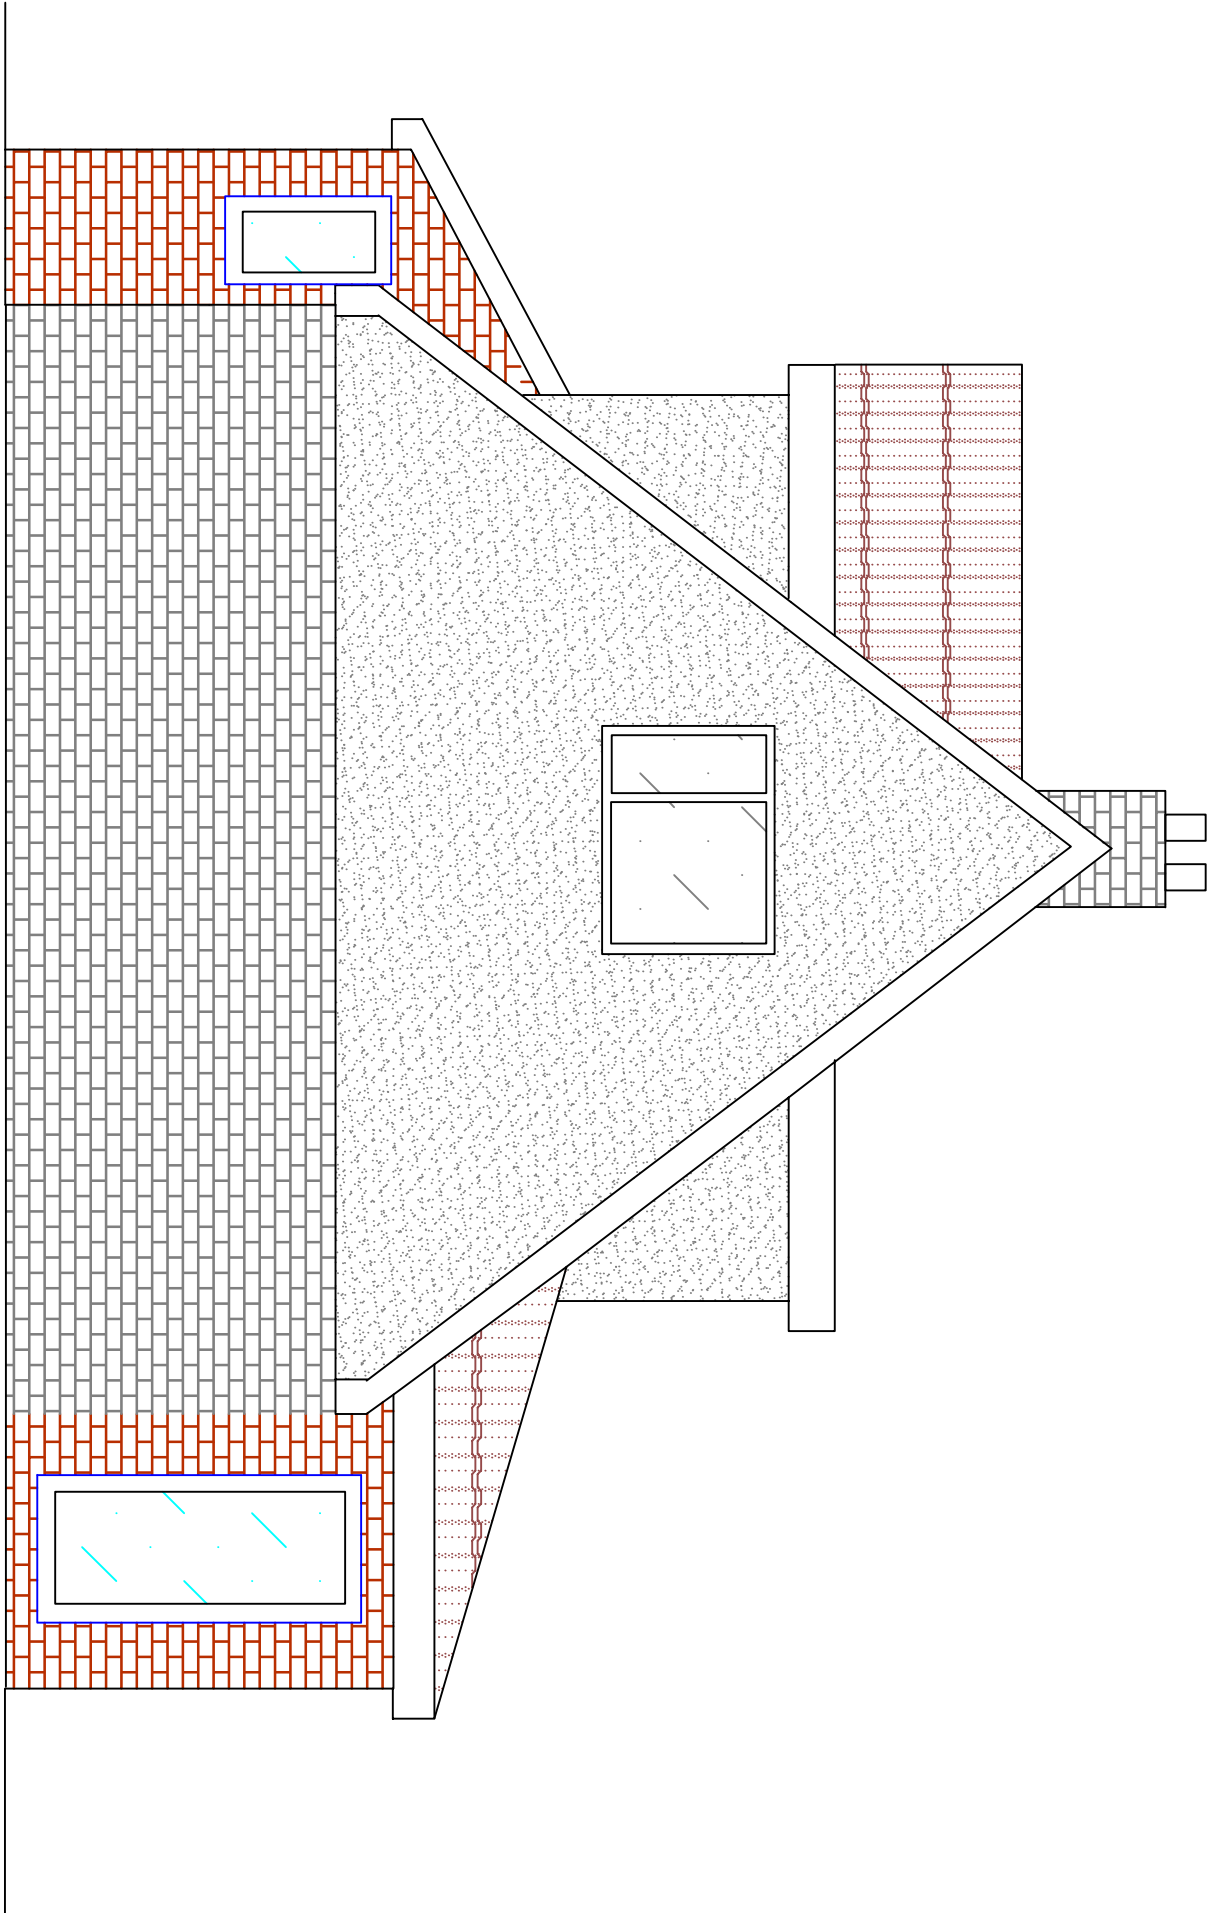

SIDE ELEVATION - PROPOSED

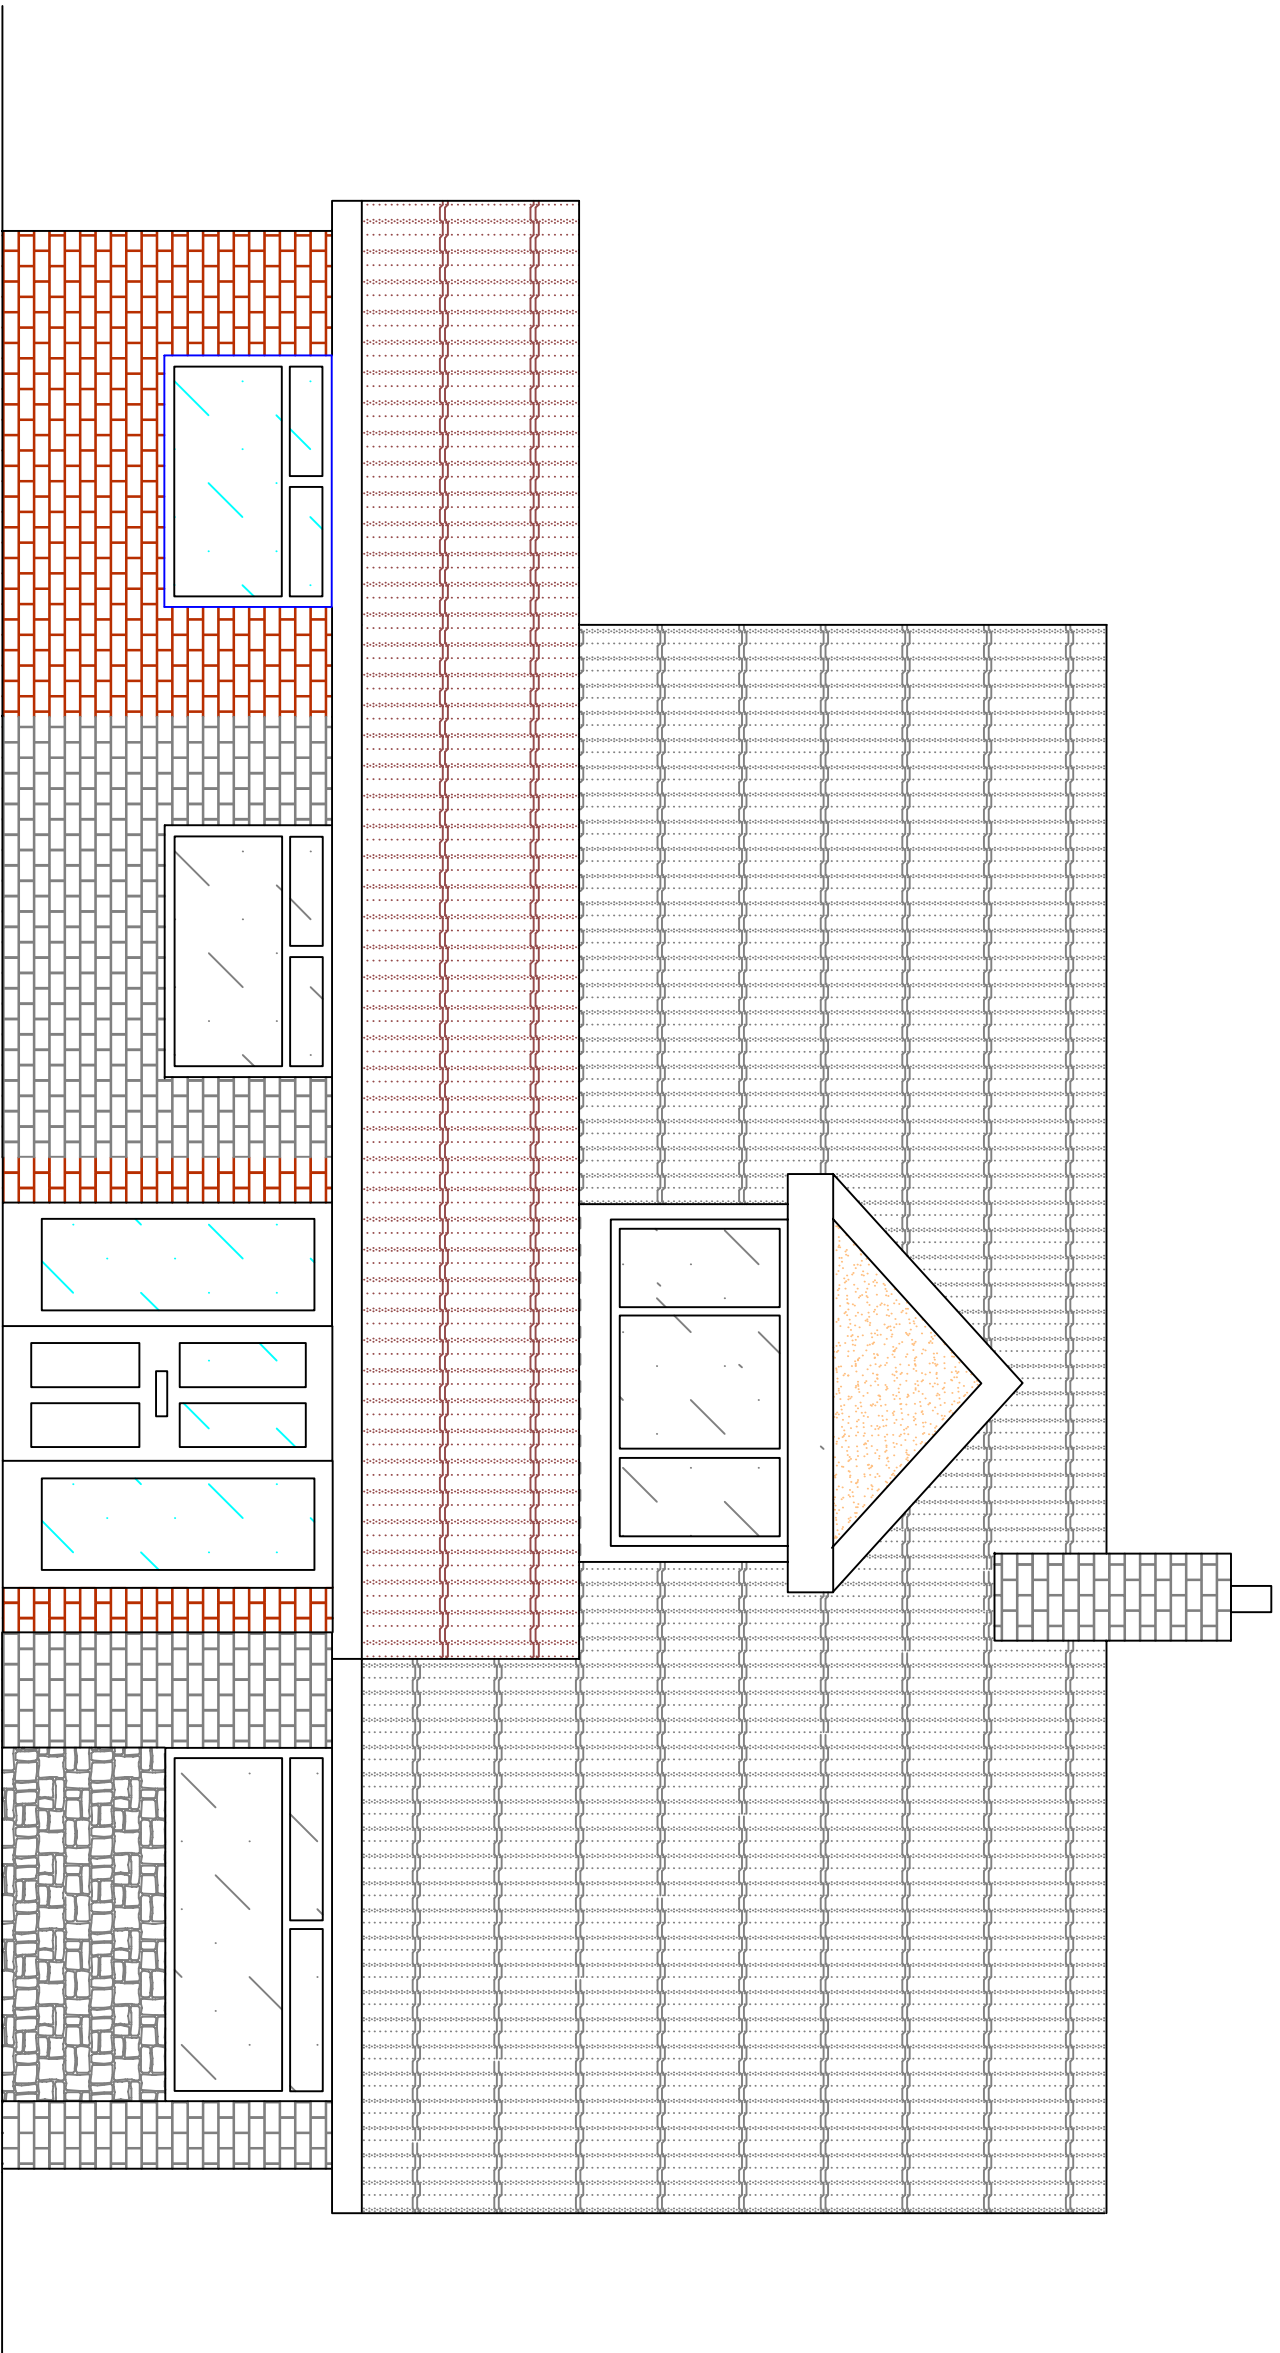

FRONT ELEVATION - PROPOSED

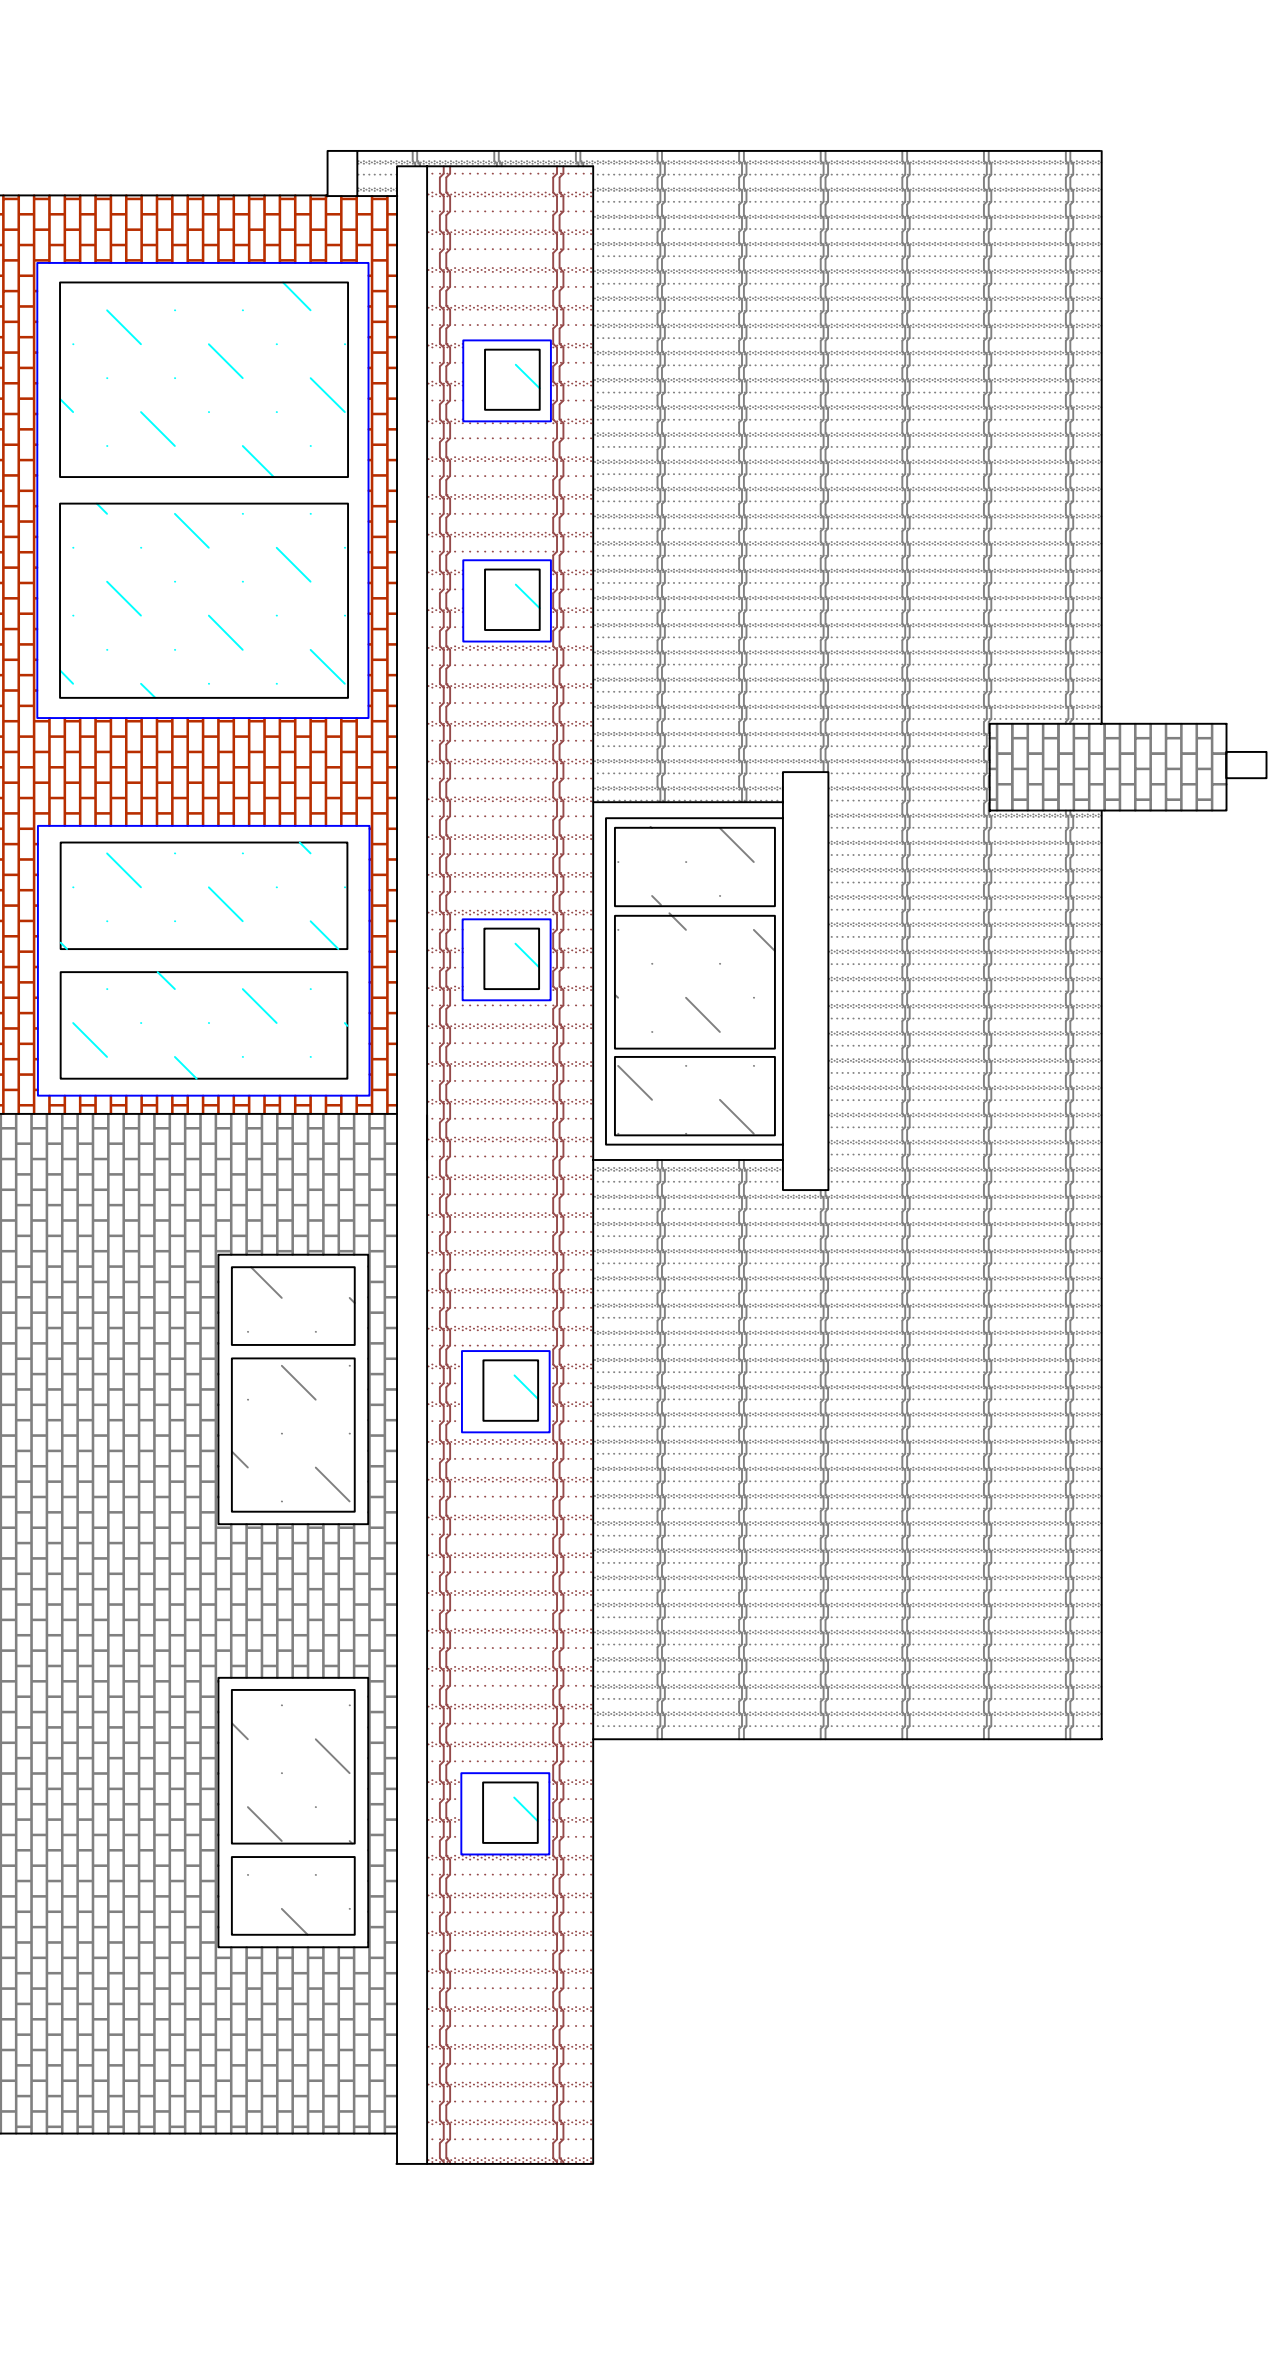

REAR ELEVATION - PROPOSED

Rev D: 26-10-21 windows altered
Rev C: 21-10-21 windows and patio doors altered
Rev B: 27-09-21 client amendments
Rev A: 19-7-21 carpet removed, front roof altered, pitch added to dormer window

This drawing is copyright and should not be reproduced without the permission of John Keates Design.

To be read in context with any other structural or specialist drawing.

Contractor is to check and verify all building and site dimensions, levels and services locations and to only use approved materials. Any drawings to be used must be signed and dated by the architect.

If any dimensions are changed or specification of materials altered from this drawing then John Keates Design cannot accept any responsibility from the resulting consequences.

John Keates *design*

"Kenwood",
Newcastle Road,
Tatke,
Stoke-on-Trent,
ST7 1UR

01782 771843

07944408953
www.johnkeatesdesign.co.uk
e-mail: john@johnkeatesdesign.co.uk

TITLE: Proposed Elevations

PROJECT: Rear and front elevations of
27, Greenfield Road,
Endon,
Stoke-on-Trent,
ST9 9HL

CLIENT: Alastair Walker,
27, Greenfield Road,
Endon,
Stoke-on-Trent,
ST9 9HL

DATE: 28th, October 2021 **SCALE:** 1:50 @ A1

DRG NO: 21-016-06/D