



conversion of agricultural building to residential


Class Q - Change of Use

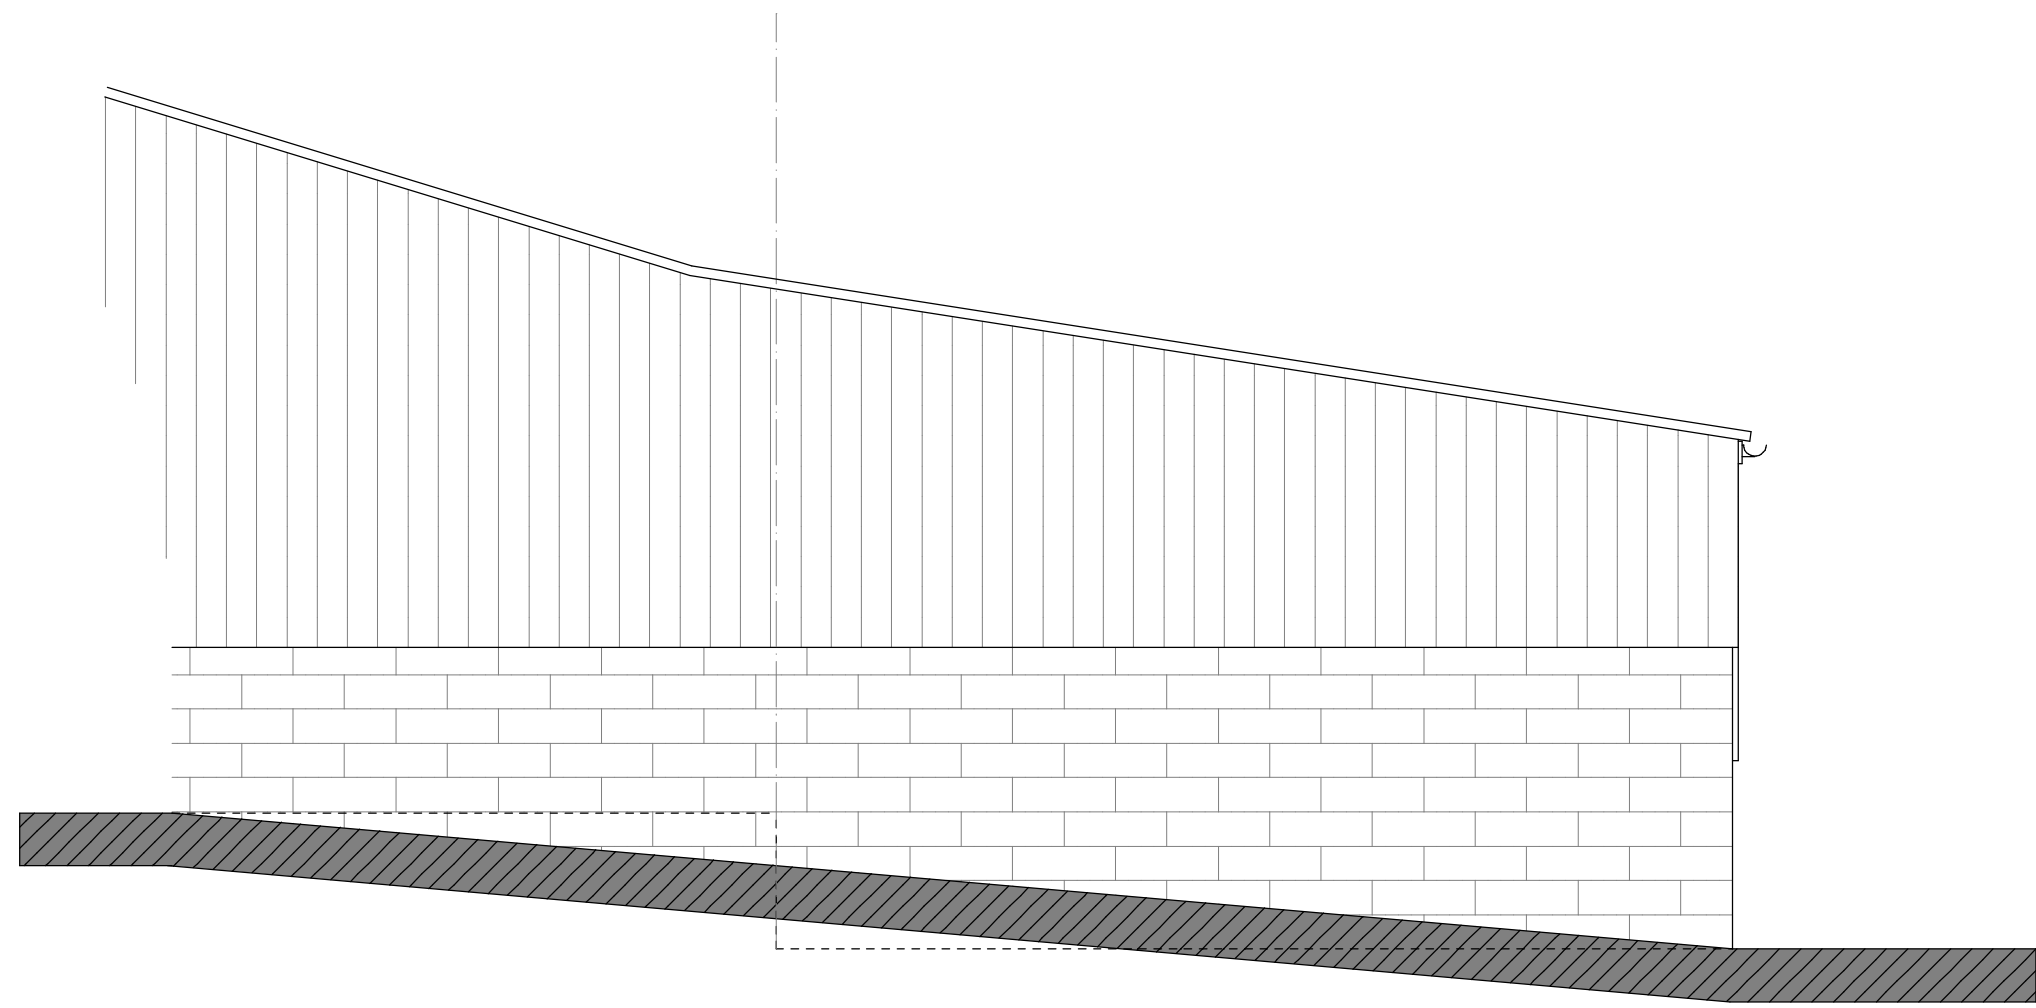


elevation from the yard

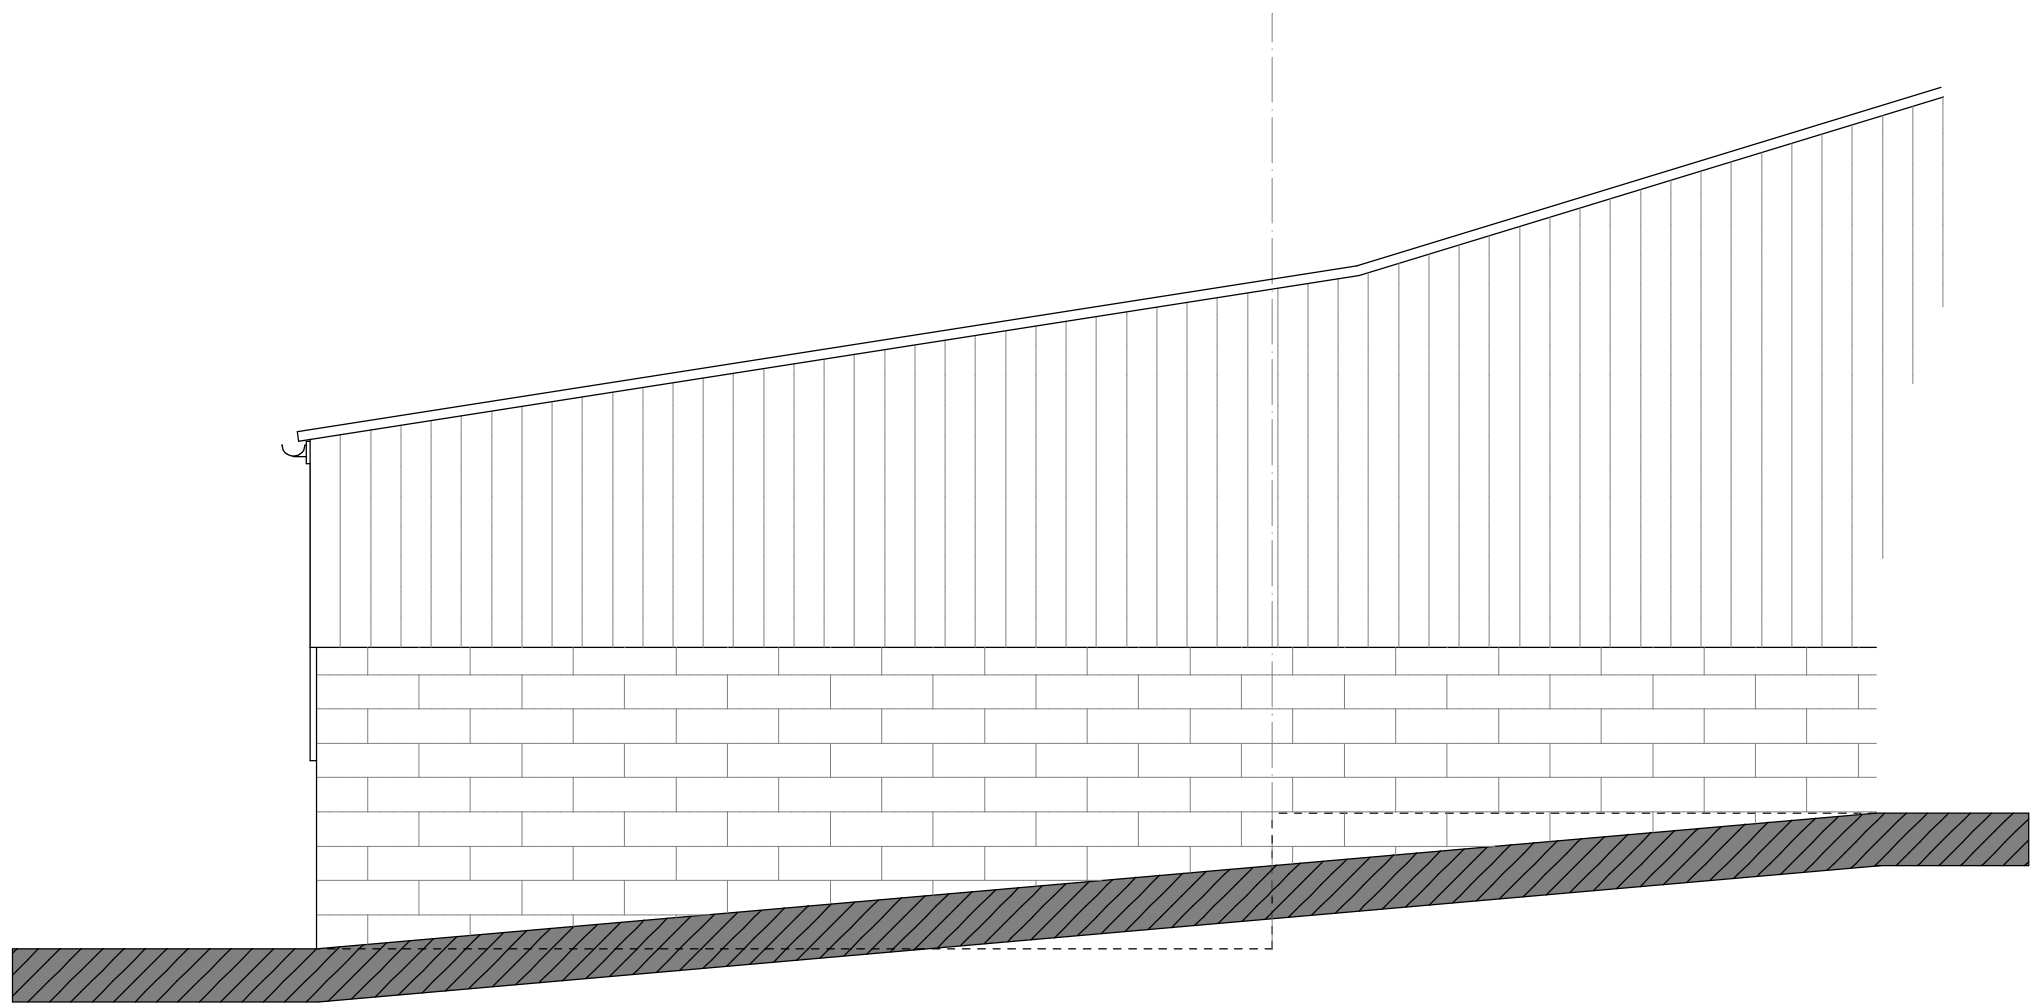


elevation from the house

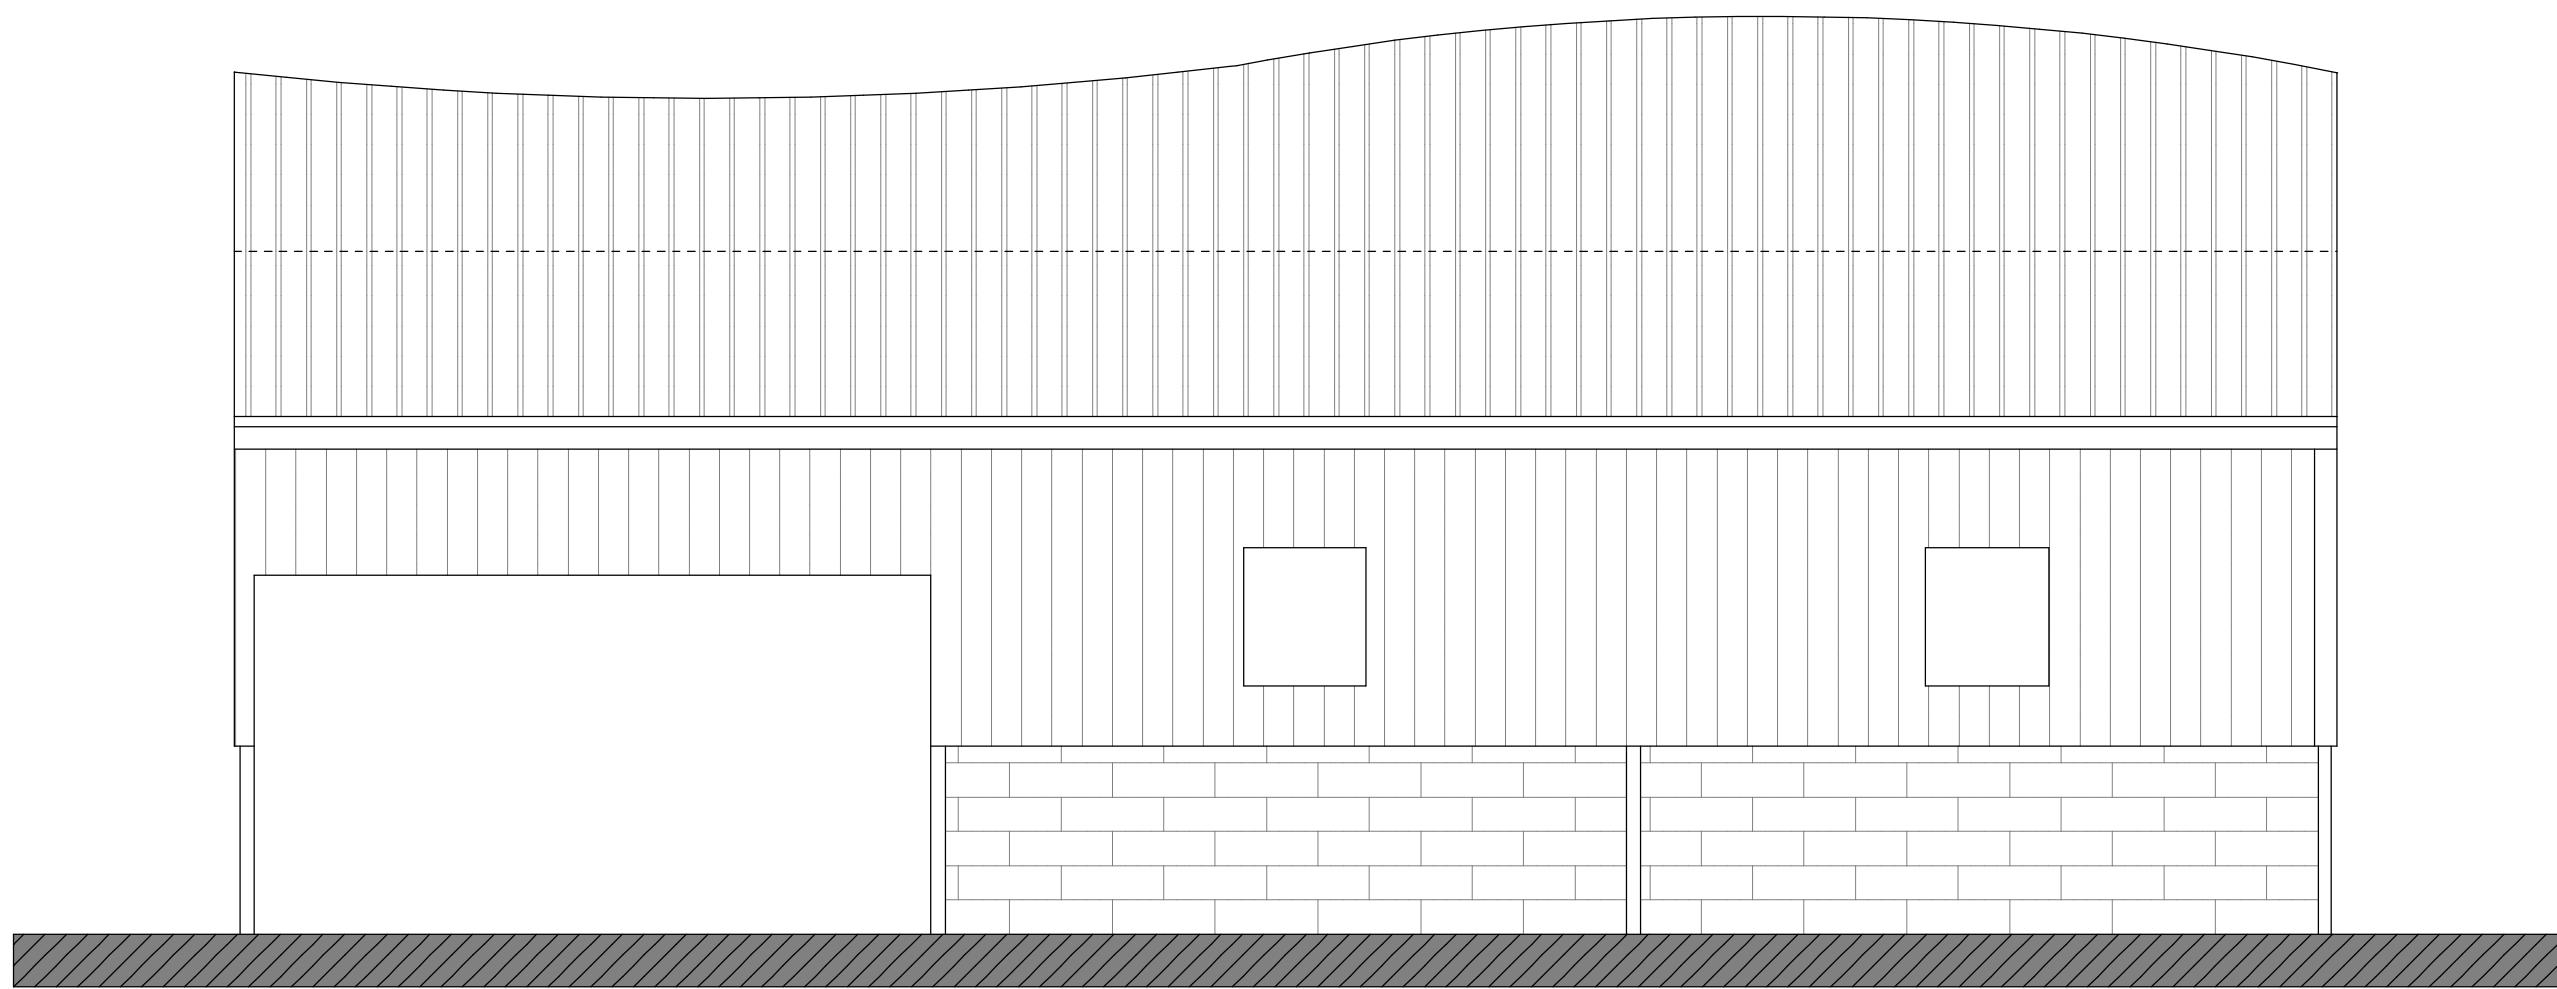

front elevation

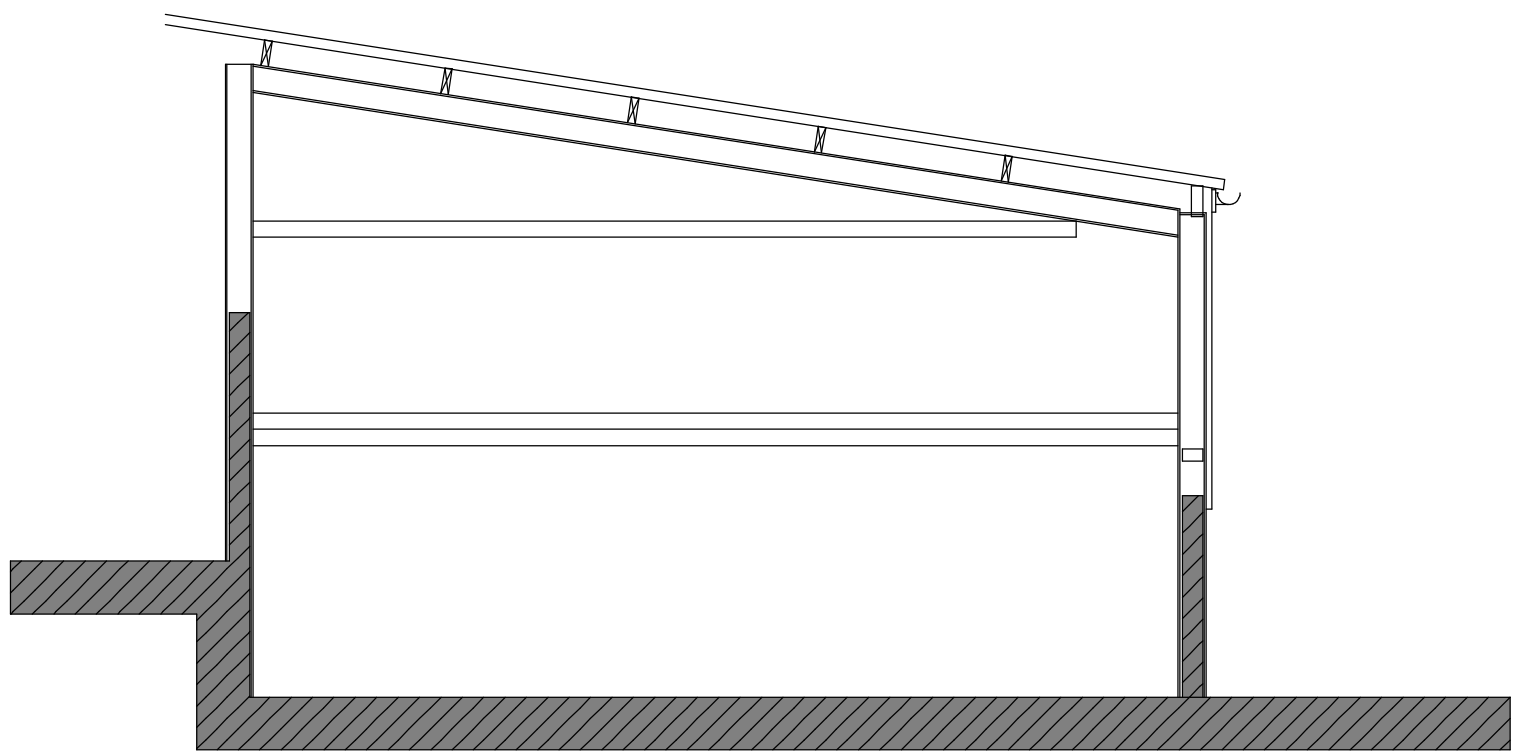

typical section

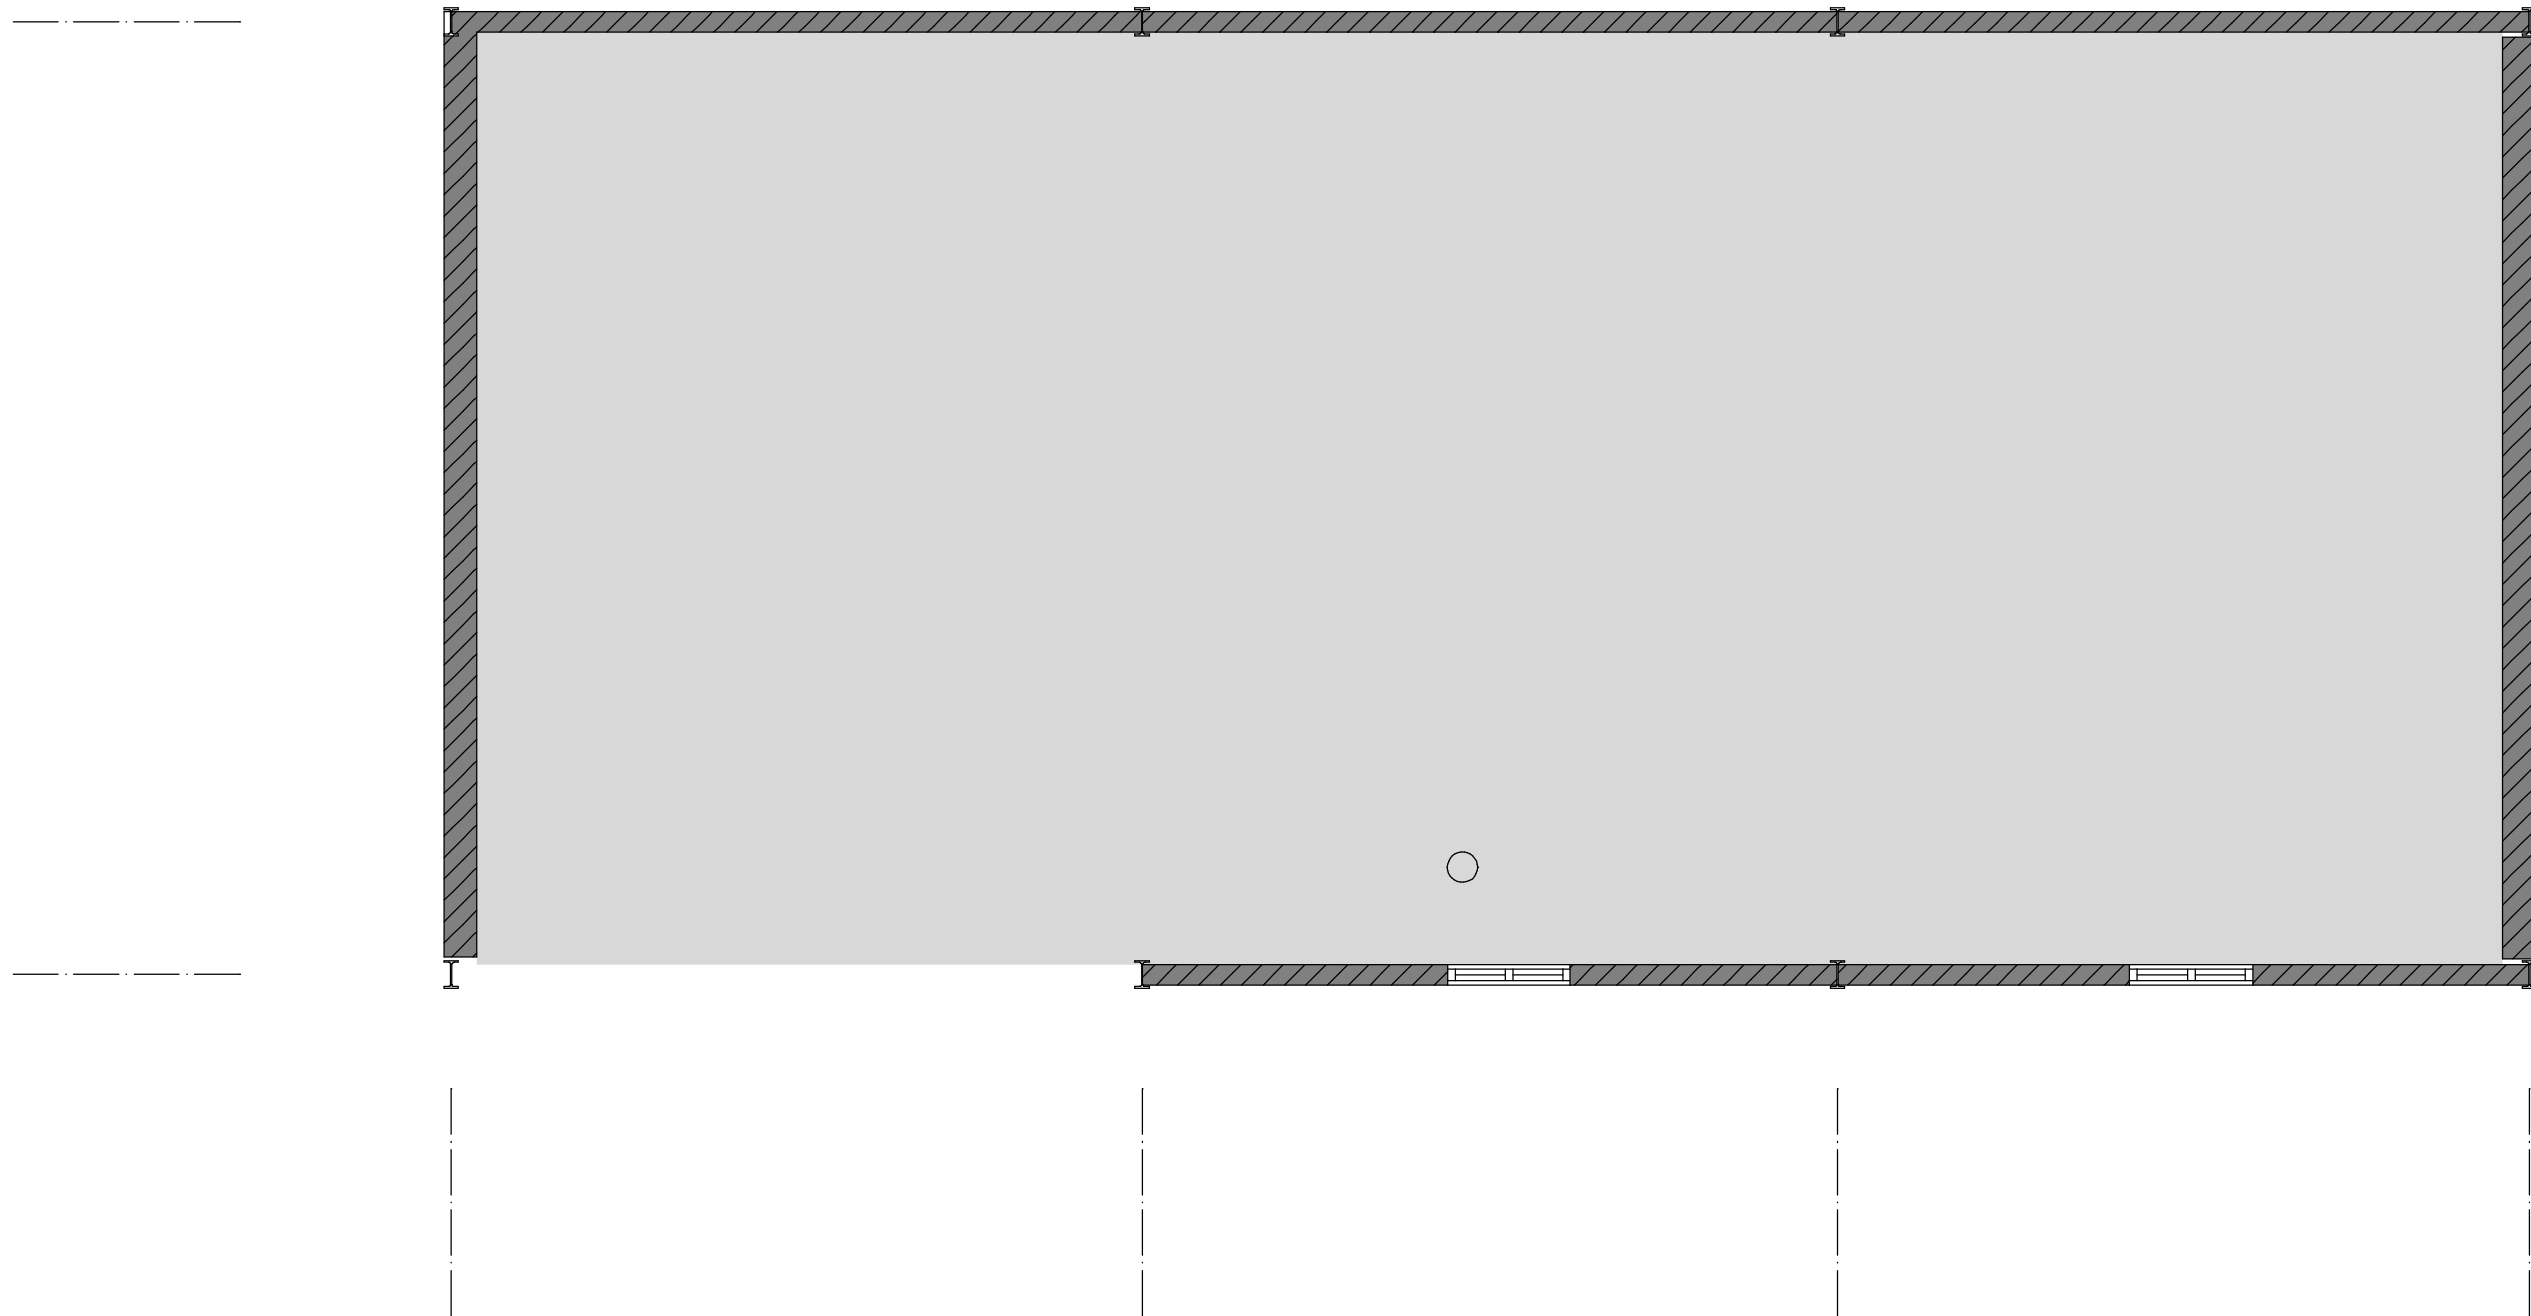

ground floor plan

Client	
Mr & Mrs W Keeling	
Contract	
Proposed conversion of the existing agricultural building to a residential dwelling under Class Q at The Withering Farm, Cheadle Road, Alton, Staffordshire, ST10 4DH	
Drawing Title	
Existing Conditions Floor Plans, Elevations & Section	
Date	September 2021
Scale	1:100
Draw. No.	5694 - 001
Status	Preliminary
Contract Number	5694
Revision	Suffix
Revisions	